
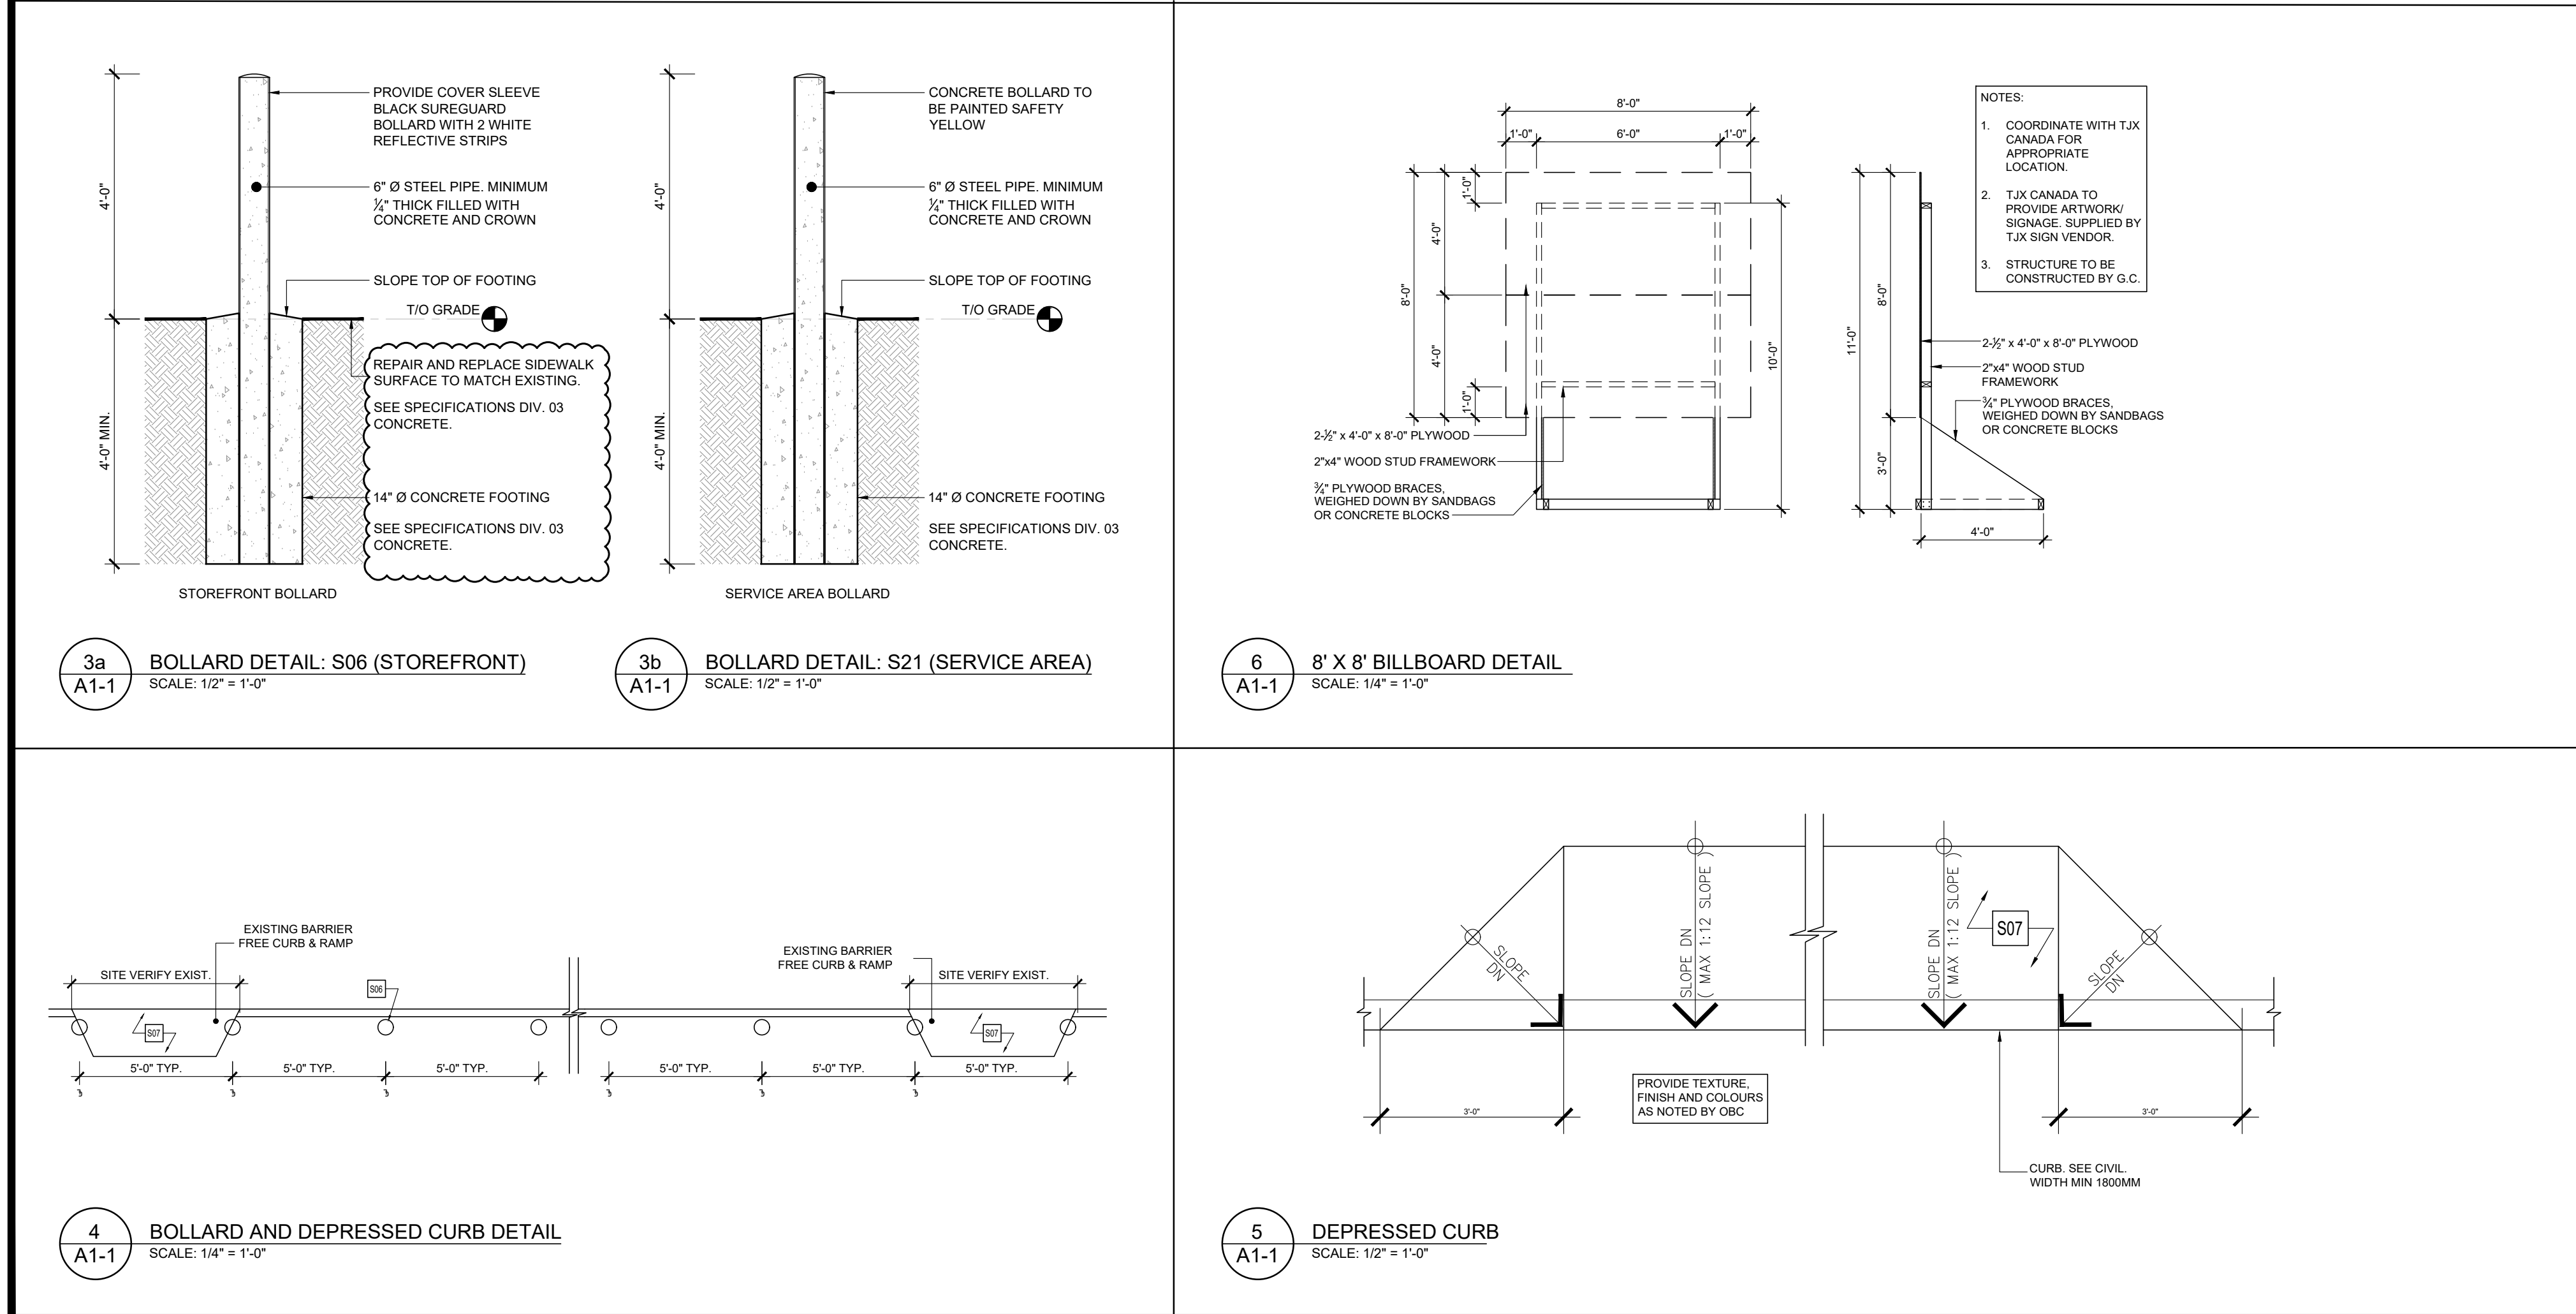
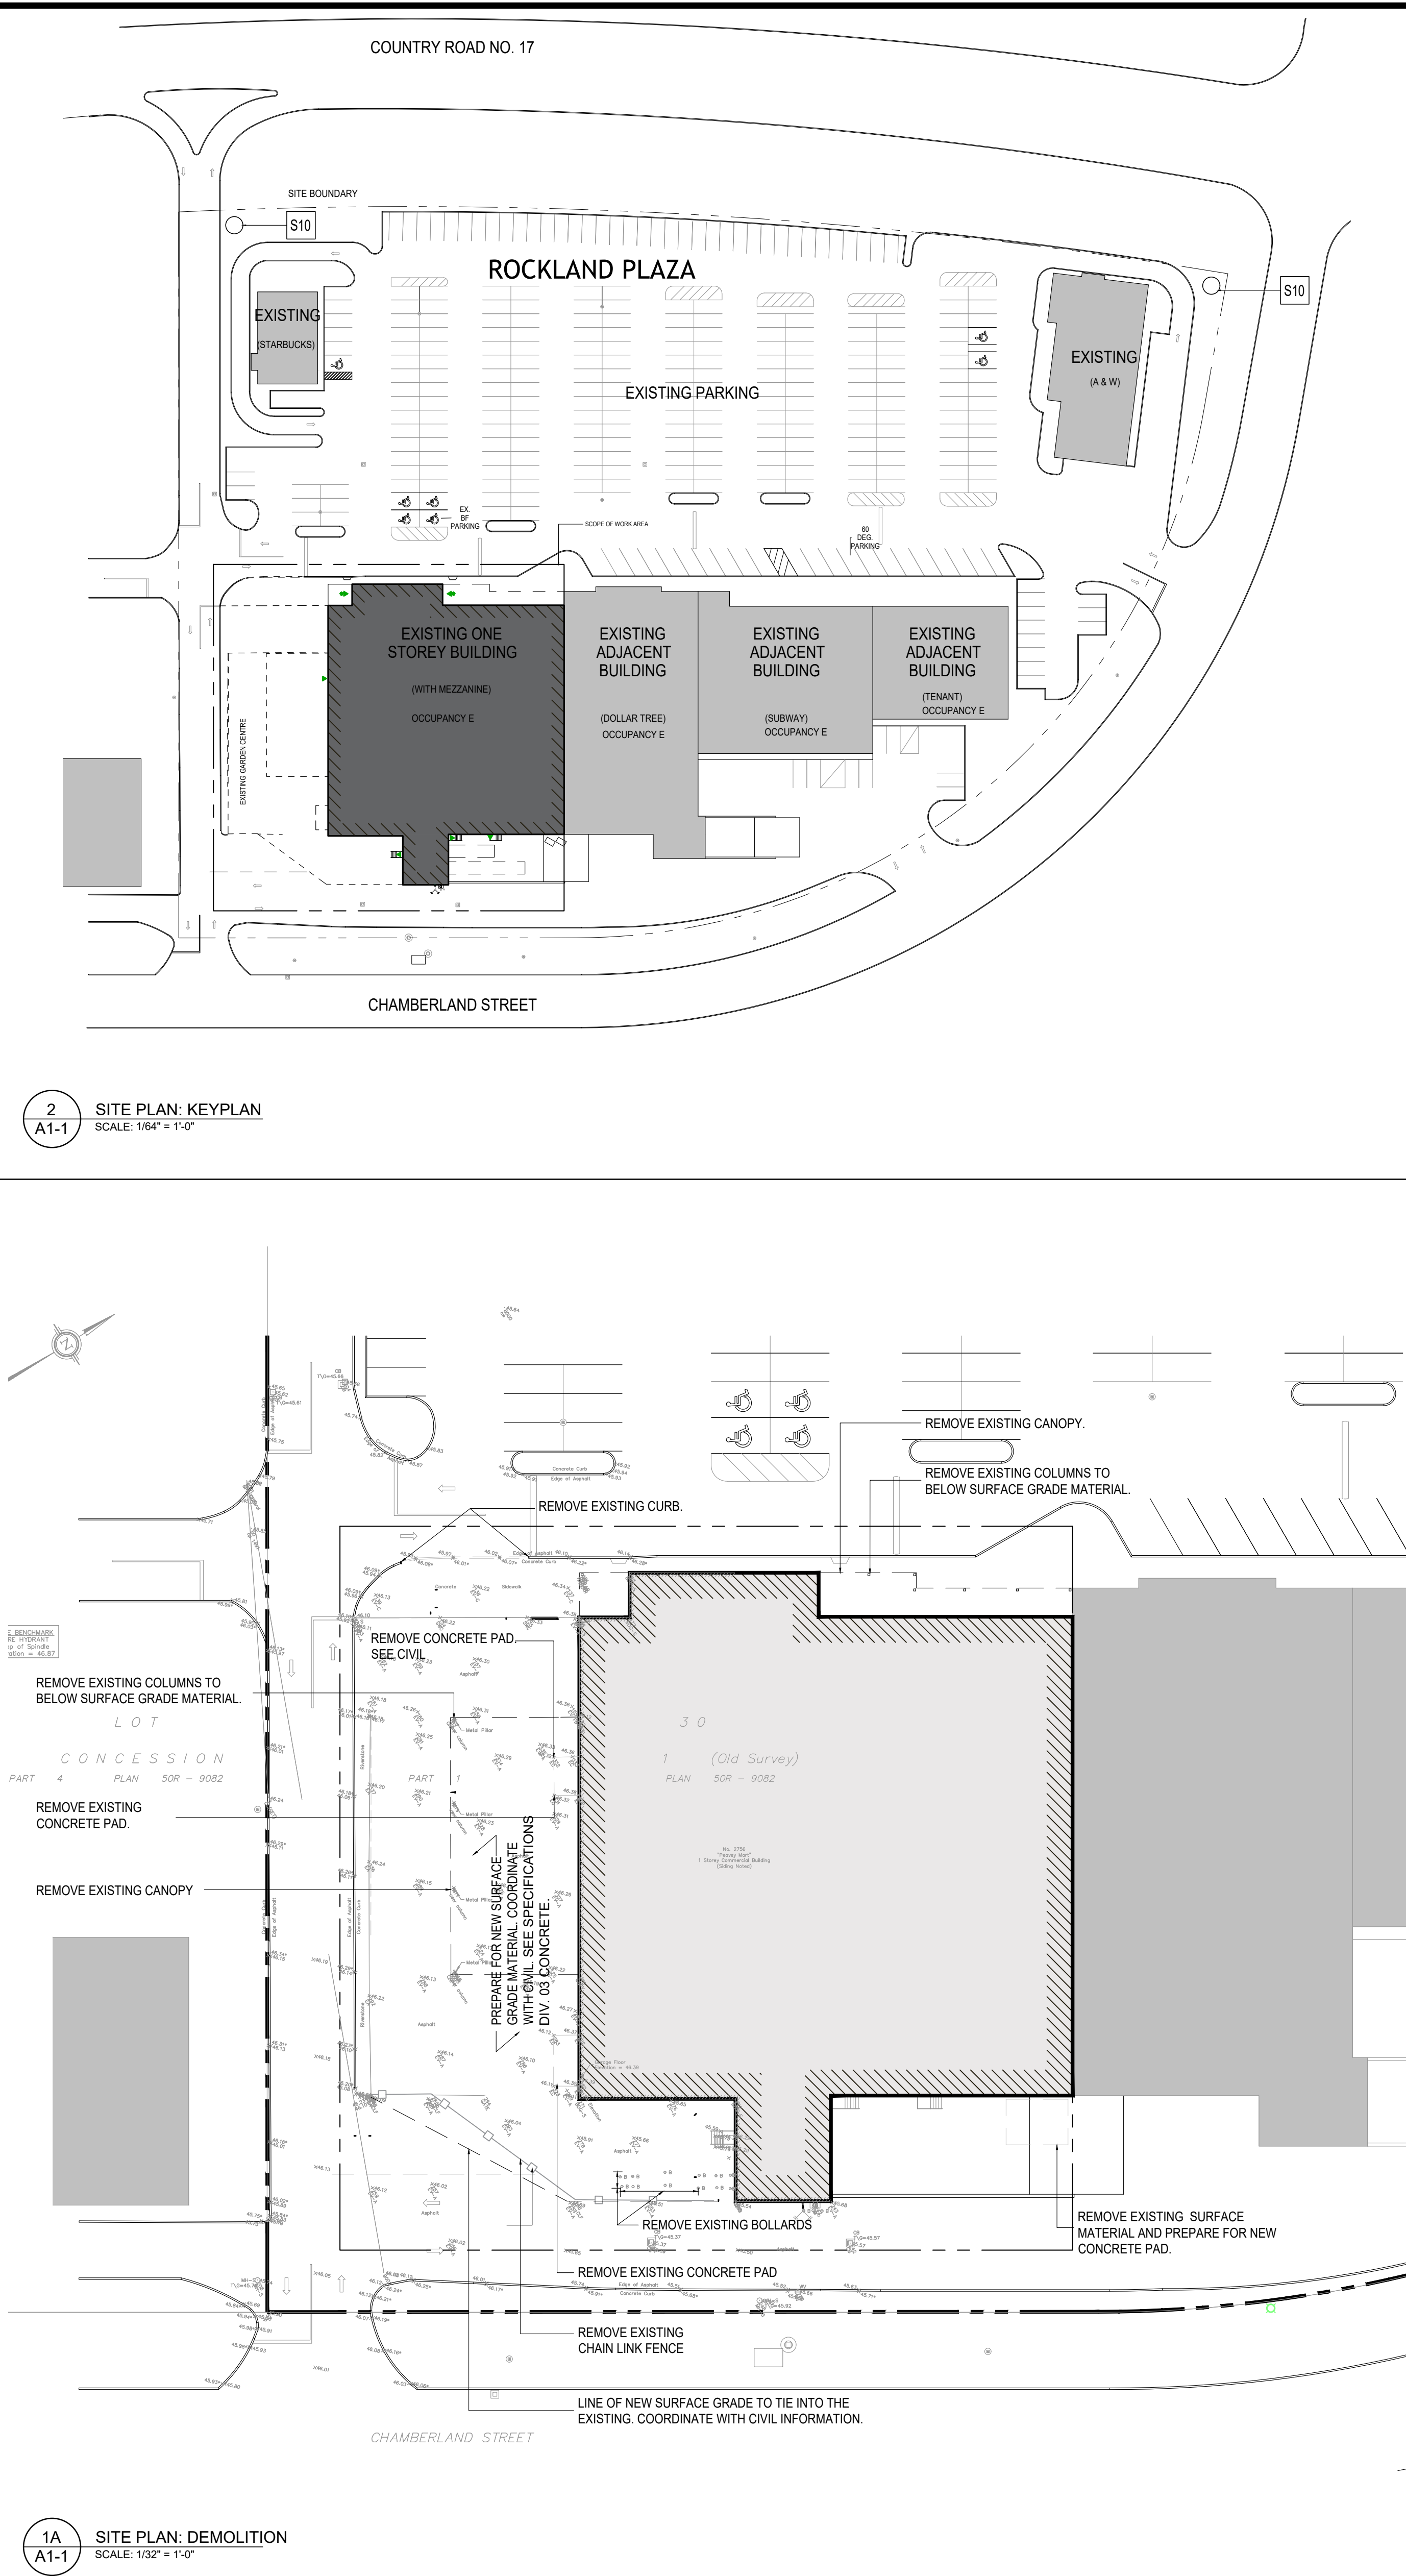


AUGUST 2024

6 DRAWING LIST
A0-0 SCALE: N.T.S.

AS NOTED	TD		
----------	----	--	--

ARCHITECTURAL

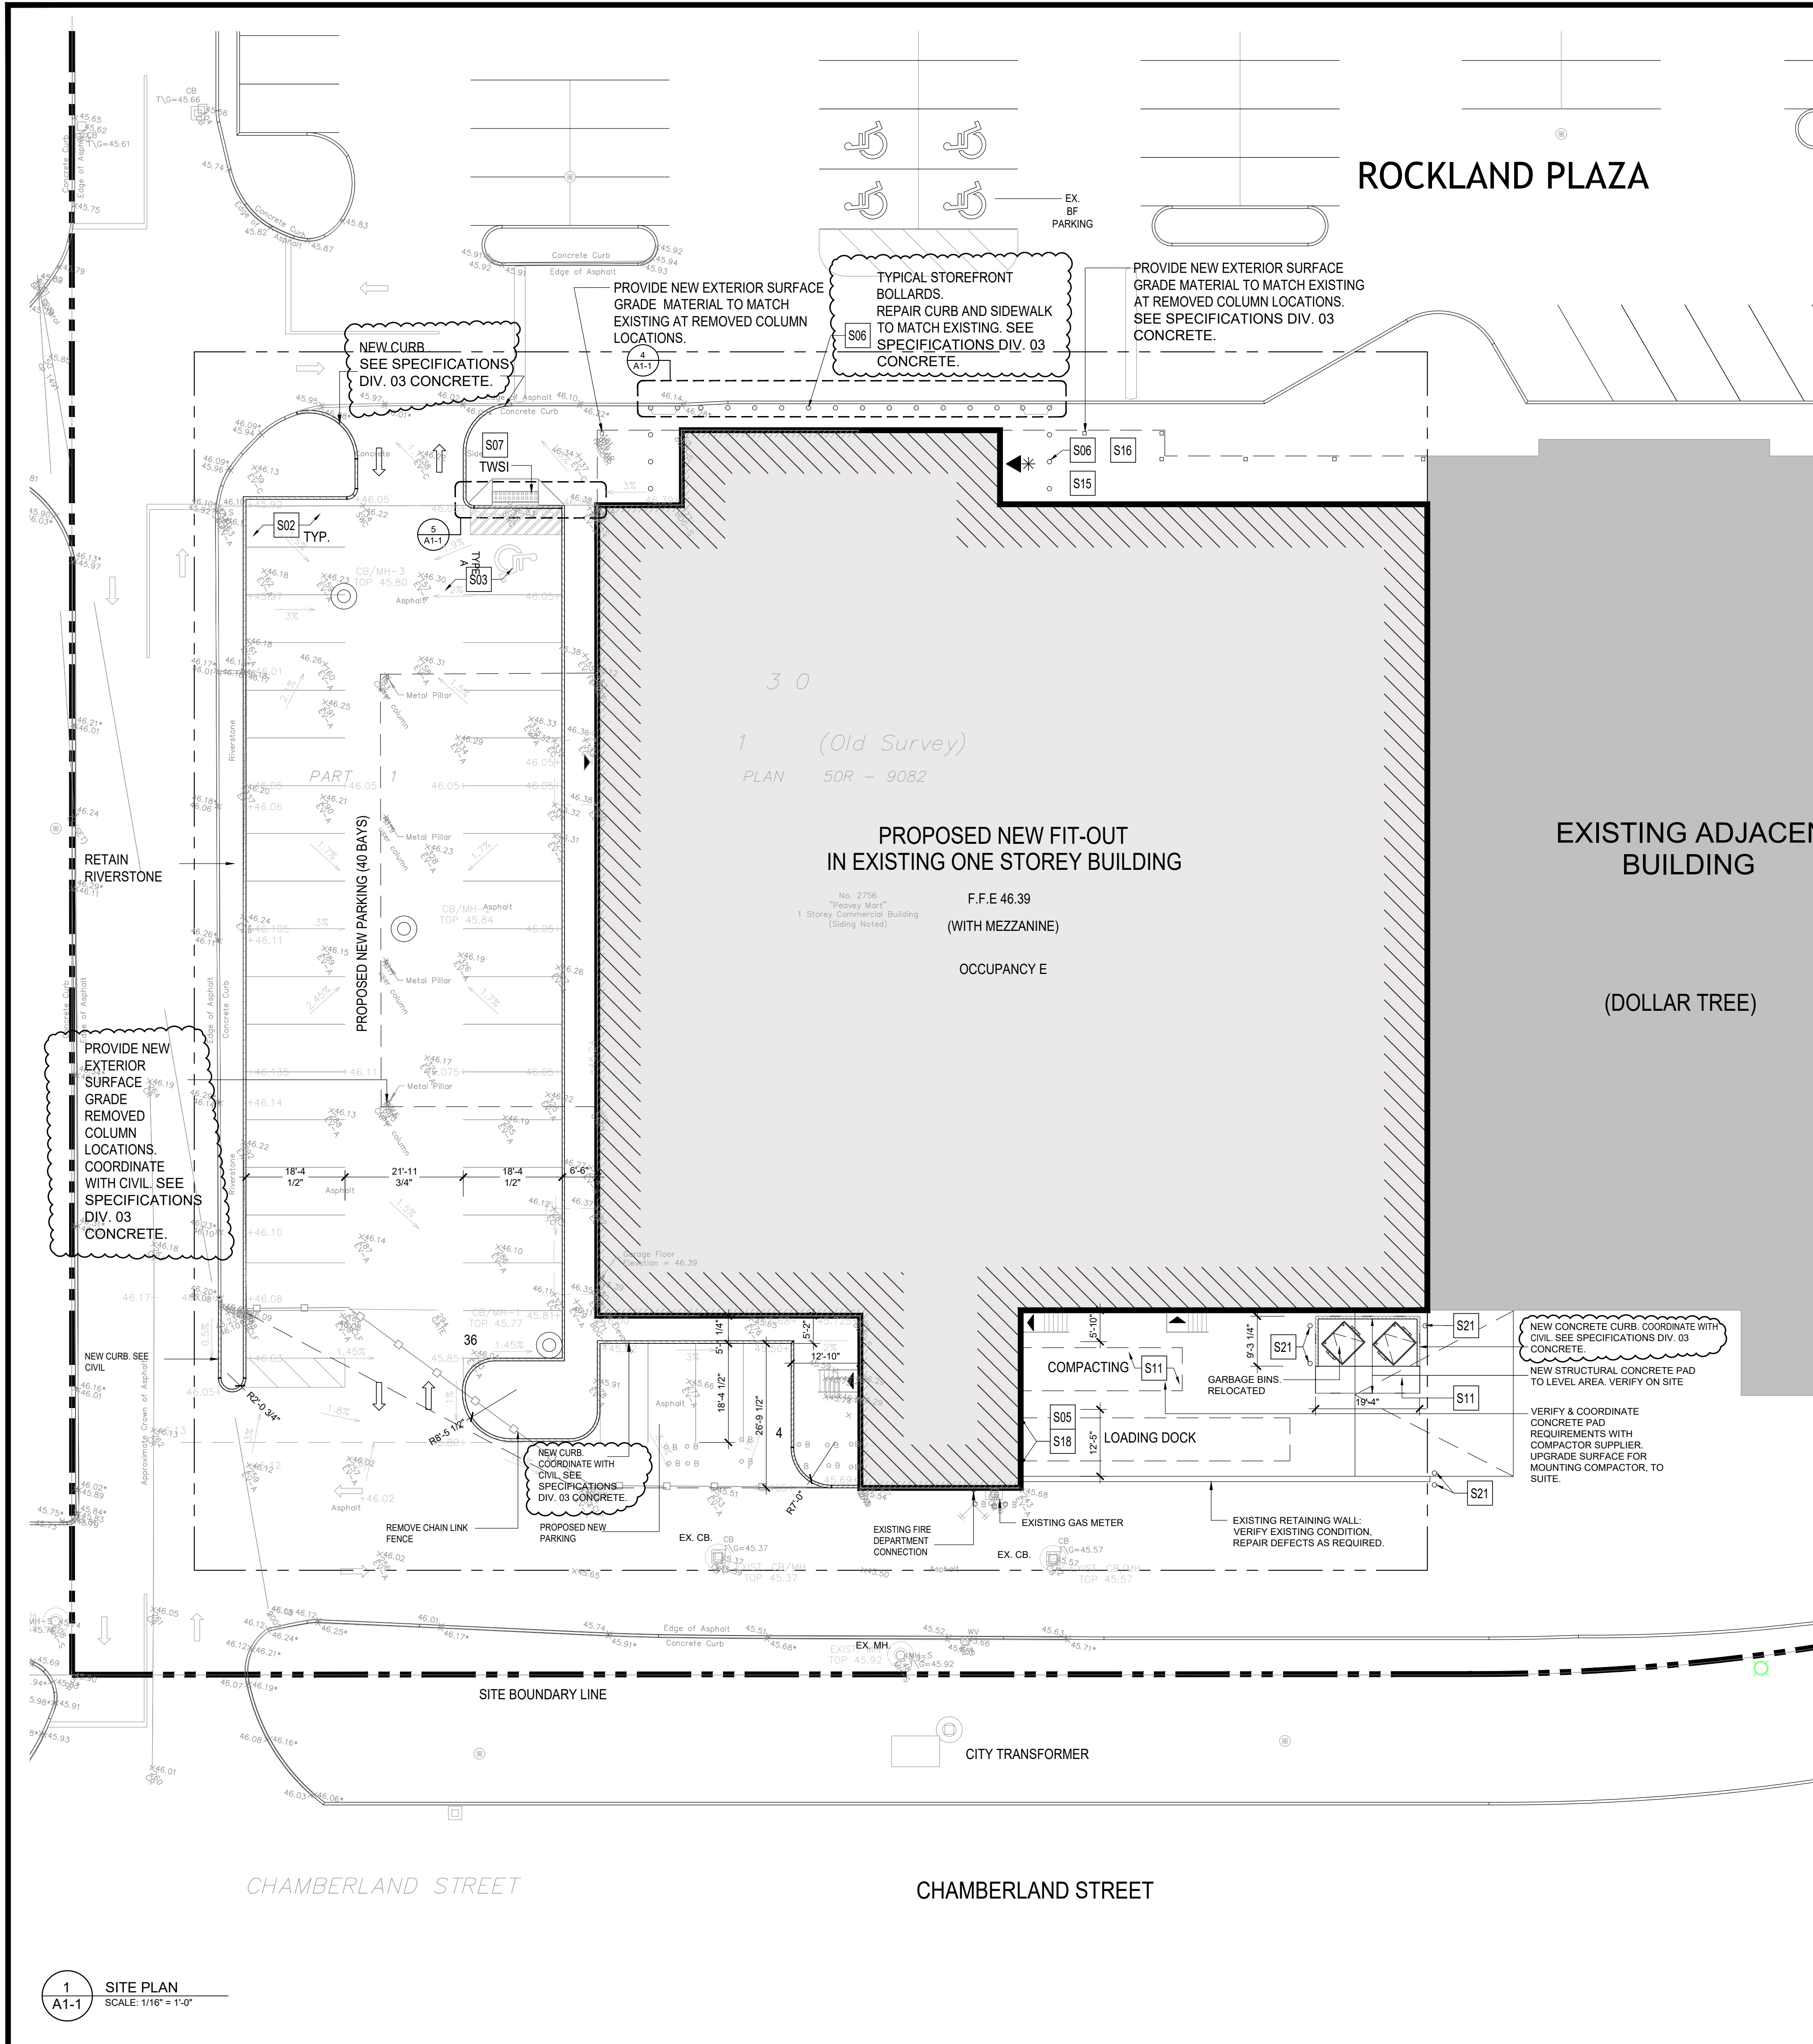

SITE PLAN NOTES:

- PARKING LOT, DRIVEWAYS AND SERVICE AREAS PAVED AND STRIPPED. TOP COAT CAN BE COMPLETED AT A LATER DATE, PRIOR TO GRADING WORK (DATE).
- PARKING LOT LINES PAINTED AND SIGNAGE FOR BARRIER FREE SPACES, FIRE ROUTE, ETC. INSTALLED.
- HANDICAP PARKING (MIN. 2) & CURB CUTS AND SIGNAGE AS PER LOCAL MUNICIPAL CODES.
- PROVIDE LANDSCAPING AS APPROVED BY T.J. CANADA. LANDSCAPING SHALL NOT OBSTRUCT VIEWS TO ANY SIGNAGE ON BUILDING OR Pylon STRUCTURES. DO NOT USE ASPHALT THER-STONE (OR OTHER SIMILAR POSSIBLE PROJECTILES) IN ANY LANDSCAPING.
- PROVIDE LOADING DOCK TO ACCOMMODATE 53'-0" TRAILERS. ALL TURNING RADII MUST BE ACCOMMODATED ON SITE. TURNING RADIUS ROADWAYS WILL NOT BE ACCEPTED.
- STOREFRONT BOLLARDS & CORNER GUARDS TO INCLUDE BUT NOT LIMITED TO: FRONT OF STORE AT CANOPY, RETAINING WALLS OR STAIRS, AS PER T.J. CANADA. PROVIDE BOLLARDS AT STOREFRONT TO RECEIVE COVER SLEEVES. REFER TO 3a/1-1 AND 6A/1-1 FOR BOLLARDS.
- BARRIER-FREE RAMP CONCRETE CAST IN PLACE. BROW FRESH RAMP TO HAVE A SLOPE OF 1:12 OR AS PER LOCAL GOVERNING CODE.
- PARKING LOT LIGHTING. PARKING LOT LIGHTING LEVELS TO BE A MIN. OF TWO (2) FOOT-CANDLES AS PER SDCULE 12.
- ONLY IF REQUIRED BY CITY. PROVIDE GARAGE ENCLOSURE FOR TWO (2) SECONDARY & YARD WET GARAGE BINS. ALSO PROVIDE ENCLOSURE FOR COMPACTOR. IF REQUIRED BY CITY DEVELOPMENT PERMIT. SEE DETAIL 1.1.
- "COMING SOON" TEMP SIGN STRUCTURALLY TO BUILD TWO (2) 8' X 8' TEMPORARY WOOD STRUCTURES. TO BE BUILT TO T.J. CANADA STANDARDS. GRAPHICS BY T.J. CANADA. SEE 6A/1-1.
- EXTERIOR CONCRETE PADS PROVIDE CONCRETE PADS FOR COMPACTOR LOADING AREA. A SEPARATE CONCRETE PAD FOR TWO (2) 8' YARD WET GARAGE BINS. DRIVEWAY RAMPS AS PER T.J. CANADA INSTRUCTION AND APPROVED SITE DESIGN.
- PROVIDE SIDEWALKS ADJACENT TO BUILDING WHERE PARKING FIELDS HAVE BEEN PROVIDED. SIDEWALK AT ENTRANCE SIDE OF STORE MUST BE A MINIMUM OF 12'-0" IN DEPTH.
- ACCESS TO EXIT DOORS. PROVIDE CONCRETE PADS (4' X 4') AT ANY EXIT DOOR WHERE SIDEWALKS HAVE NOT BEEN PROVIDED AND LOWER THAN ONE (1) STEP FROM FINISHED FLOOR TO EXTERIOR GRADE. EXIT DOORS HIGHER THAN ONE STEP SHALL REQUIRE METAL STAIRS AND RAILINGS DESIGNED TO MEET CODE REQUIREMENTS. (SEE DIVISION 05-METALS). CLEARLY DEFINED EXIT PATH MUST BE PROVIDED WHERE SIDEWALK IS NOT PROVIDED USING 2' X 2' CONCRETE SLABS TO CREATE PATH TO NEAREST DRIVEWAY/SIDEWALK AS PER FIRE EXIT PATH REQUIREMENTS.
- GALVANIZED METAL STAIRS SUPPLY AND INSTALL. STEEL STAIRS C/W GALVANIZED STEEL BALANCE TO GRADE LEVEL AT LOCATIONS INDICATED BY T.J. CANADA. PROVIDE GALVANIZED BAR GRATING TREAD WITH CHECKERED PLATE WITH YELLOW PAINTED WOSING. SEE DETAIL 1.1.
- SUPPLY (2) CUSTOMER USE TRASH RECEPTACLES. ONE ON EITHER SIDE OF ENTRANCE. REFER TO T.J. CANADA OUTLINE SPECIFICATIONS, OR PROVIDE SHOP DRAWINGS FOR T.J. CANADA APPROVAL.
- CIGARETTE RECEPTACLES - SUPPLY ONE (1) CIGARETTE RECEPTACLE TO BE PLACED AS PER SITE DIRECTION FROM T.J. CANADA CONSTRUCTION MANAGER. MAY BE COMBINED WITH TRASH RECEPTACLES ABOVE. (STIP MAIL AND FREESTANDING LOCATIONS ONLY).
- GAS METER. REFER TO MECHANICAL DRAWINGS.
- G.C. TO SUPPLY AND INSTALL TWO (2) WHEEL CHOCKS. PARTS 090-400.
- INSTALL LEFT TIGHT UNDER DOOR BUMPERS.
- PAINTED CROSSWALK AT MAIN THROUGHWAY.
- TRUCK LOADING RAMP TO BE CONCRETE. CONCRETE TO BE BROW FRESH. PREPARE RAMP SLOPE TO BE 2 DEGREES. ENSURE LENGTH OF THE RAMP IS AT LEAST 50'-0" AND DOES NOT EXCEED 4 DEGREES. PROVIDE DIAGONAL 1/2" DEEP GROOVES 18'-0" O.C.
- SERVICE AREA LOADING AREA BOLLARDS & CORNER GUARDS TO INCLUDE BUT NOT LIMITED TO: AT RETAINING WALLS, STAIRS NEAR DRIVEWAYS, UTILITY METERS AND COMPACTOR BOLLARDS AROUND COMPACTOR ARE NOT REQUIRED WITH A PROTOYPICAL RAMP AND COMPACTOR. HOWEVER FOR NON PROTOYPICAL AND GRASSLAND REPAIR COMPACTOR INSTALLATIONS THESE NEED TO BE REVIEWED AND APPROVED BY T.J. CANADA. PROVIDE CONCRETE BOLLARDS AT RECEIVING AREA TO BE PAINTED SAFETY YELLOW. REFER TO 3a/1-1 FOR BOLLARDS.

SITE PLAN LEGEND:

- MAIN ENTRANCE
- EXTERIOR ENTRANCE/EXIT
- SITE LOT / BOUNDARY LINE
- AREA OF WORK SCOPE
- CS CURB STOP. SEE CIVIL
- NEW CURB. SEE CIVIL
- NEW DEPRESSED CURB. SEE CIVIL
- NEW TWIS - TACTILE WALKING SURFACE INDICATOR TO MEET CSA STANDARDS
- EX. MH. EXISTING MANHOLE. VERIFY ON SITE
- EX. CB. EXISTING CATCH-BASIN. VERIFY ON SITE
- EXISTING FENCE LINE

GENERAL NOTES:

- DO NOT SCALE DRAWINGS. ONLY FIGURED DIMENSIONS ARE TO BE USED. WHERE DOUBT EXISTS, FILE REQUEST FOR INTERPRETATION AND REQUEST CLARITY.
- IT IS THE RESPONSIBILITY OF THE GENERAL CONTRACTOR TO VERIFY DIMENSIONS ON SITE. REPORT DISCREPANCIES TO THE ARCHITECT PROMPTLY.
- GENERAL CONTRACTOR TO TAKE INTO ACCOUNT CONSTRUCTION TOLERANCE. GENERAL CONTRACTOR TO COORDINATE THE WORK OF DIFFERENT TRADES TO COMPLY WITH DESIGN INTENT.
- ALL WORK DESCRIBED IN THESE DRAWINGS AND SPECIFICATIONS ARE TO COMPLY WITH THE CURRENT EDITION OF THE ONTARIO BUILDING CODE (2012) OR NATIONAL BUILDING CODE (2010) INCLUDING MOST RECENT AMENDMENTS.
- DRAWINGS AND SPECIFICATIONS ARE COMPLEMENTARY AND ARE TO BE READ TOGETHER.

COPYRIGHT:

THIS DRAWING IS AN INSTRUMENT OF SERVICE AND IS PROTECTED BY COPYRIGHT AND IS THE SOLE PROPERTY OF ARCHITECTS DCA INC. COPIES, INCLUDING ELECTRONIC COPIES MAY ONLY BE USED FOR THE PURPOSE INTENDED, FOR THE SINGLE PROJECT FOR WHICH THEY ARE ISSUED AND MAY NOT BE OFFERED FOR SALE OR TRANSFER WITHOUT THE EXPRESS WRITTEN PERMISSION OF THE ARCHITECT.

ISSUE RECORD:

NO.	DESCRIPTION	DATE
1	GRIDLINE ISSUE	2024-03-28
2	GRIDLINE UPDATE	2024-05-22
3	FOR COST ESTIMATE	2024-05-29
4	FOR EIP'S COORDINATION	2024-05-31
5	FOR STRUCTURAL COORDINATION	2024-06-12
6	99 PC - IFT FIT-OUT REVIEW	2024-08-12
7	REISSUED 99 PC - IFT FIT-OUT REVIEW	2024-09-09
8	99 PC FULL PACKAGE REVIEW	2024-10-15
9	ISSUE FOR FINAL REVIEW	2024-11-12
10	ISSUE FOR FINAL TENDER	2024-11-21
11	ISSUE FOR ADDENDUM #01	2024-12-16

CONSULTANTS:

GOODKEY, WEEDMARK & ASSOCIATES LTD.
MECHANICAL & ELECTRICAL ENGINEERS
1688 WOODWARD DRIVE, OTTAWA, ON, K2C 3R8
TEL: 613-727-5111

D. B. GRAY ENGINEERING INC.
CIVIL ENGINEERS
700 LONG POINT CIRCLE, GLOUCESTER, ON, K1T 4E9
TEL: 613-425-8044

CLIENT:

COLONNADE BRIDGEPORT
16 CONOURSE GATE, SUITE 200, OTTAWA, ON, K2E 7S6
TEL: 343-633-5084

TJX CANADA
60 STANDISH COURT, MISSISSAUGA, ON, L5R 0G1
TEL: 905-405-7025


DCA
A GROUP OF ARCHITECTS
201-1339 WELLINGTON ST. WEST OTTAWA ON K1Y 3B8
WWW.ARCHITECTSDCA.COM 613.725.2294

PROJECT TITLE:
**WINNERS FIT-OUT
ROCKLAND PLAZA**


DRAWING TITLE:
SITE PLAN

DATE	DRAWN	JOB NO.	DRAWING NO.
JULY 2024	CL	3613	A1-1
SCALE	REVIEWED		
AS NOTED	TD		

ARCHITECTURAL

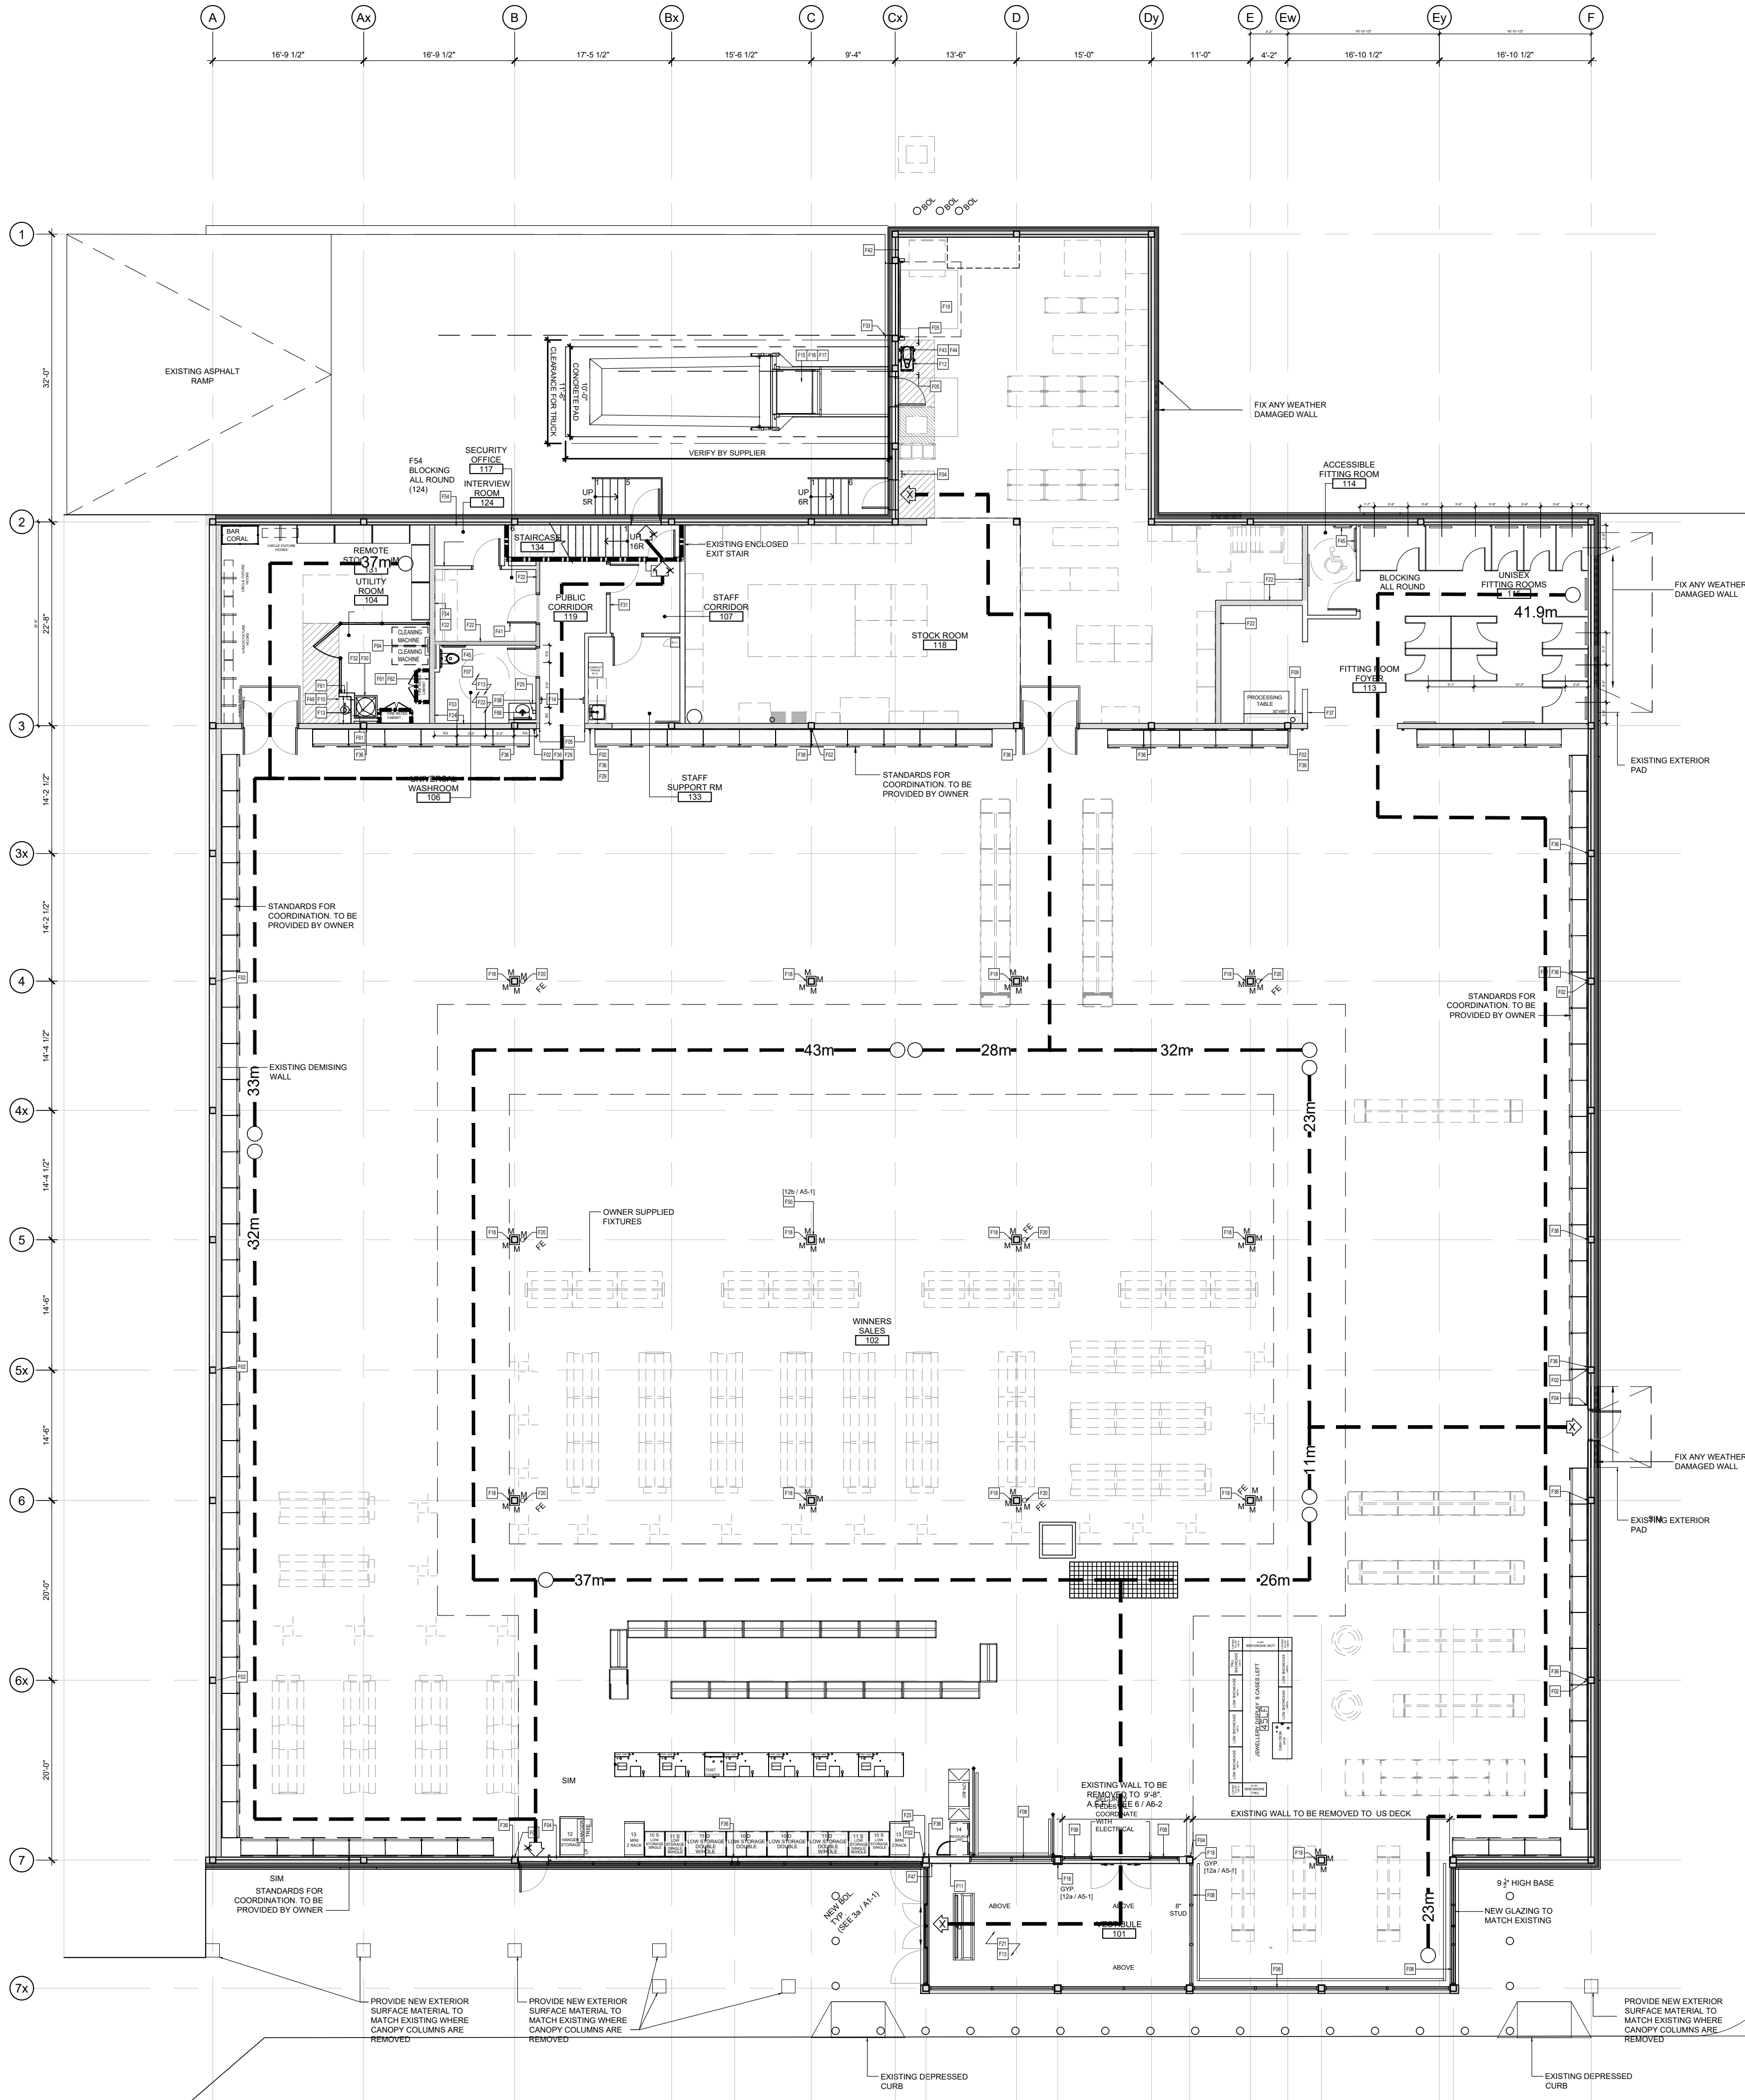

1 FLOOR PLAN: FIRE SAFETY GROUND FLOOR
SCALE: 3/32"=1'-0"

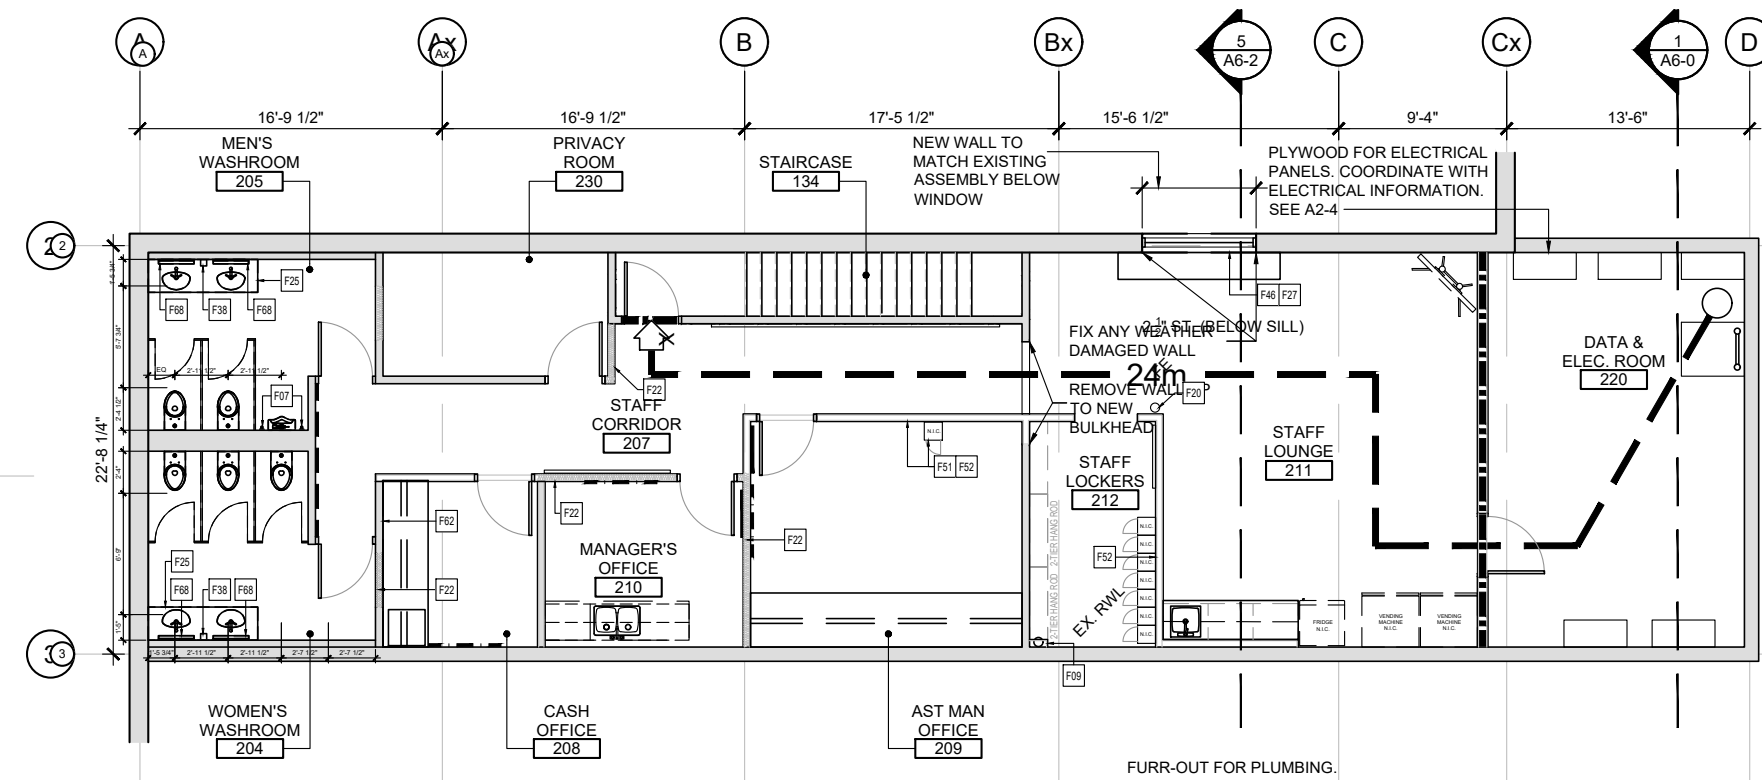

2 FLOOR PLAN: FIRE SAFETY MEZZANINE
SCALE: 3/32"=1'-0"

FIRM NAME: ARCHITECTS DCA INC. CERTIFICATE OF PRACTICE NO.: 6062 201-1339 WELLINGTON STREET, OTTAWA, ON K1Y 3B8 613-725-2294		NAME OF PROJECT: ROCKLAND PLAZA LOCATION: 2756 CHAMBERLAND NORD ST, ROCKLAND	
ITEM	ONTARIO'S 2013 BUILDING CODE DATA MATRIX PARTS 3 OR 9	O.B.C. REFERENCE "REVISIONS BY TO EXISTING E. URBAN" "PART 3" (A) "PART 9" (B) "PART 11" (C) "PART 12" (D) "PART 13" (E) "PART 14" (F) "PART 15" (G) "PART 16" (H) "PART 17" (I) "PART 18" (J) "PART 19" (K) "PART 20" (L) "PART 21" (M) "PART 22" (N) "PART 23" (O) "PART 24" (P) "PART 25" (Q) "PART 26" (R) "PART 27" (S) "PART 28" (T) "PART 29" (U) "PART 30" (V) "PART 31" (W) "PART 32" (X) "PART 33" (Y) "PART 34" (Z) "PART 35" (AA) "PART 36" (AB) "PART 37" (AC) "PART 38" (AD) "PART 39" (AE) "PART 40" (AF) "PART 41" (AG) "PART 42" (AH) "PART 43" (AI) "PART 44" (AJ) "PART 45" (AK) "PART 46" (AL) "PART 47" (AM) "PART 48" (AN) "PART 49" (AO) "PART 50" (AP) "PART 51" (AQ) "PART 52" (AR) "PART 53" (AS) "PART 54" (AT) "PART 55" (AU) "PART 56" (AV) "PART 57" (AW) "PART 58" (AX) "PART 59" (AY) "PART 60" (AZ) "PART 61" (BA) "PART 62" (BB) "PART 63" (BC) "PART 64" (BD) "PART 65" (BE) "PART 66" (BF) "PART 67" (BG) "PART 68" (BH) "PART 69" (BI) "PART 70" (BJ) "PART 71" (BK) "PART 72" (BL) "PART 73" (BM) "PART 74" (BN) "PART 75" (BO) "PART 76" (BP) "PART 77" (BQ) "PART 78" (BR) "PART 79" (BS) "PART 80" (BT) "PART 81" (BU) "PART 82" (BV) "PART 83" (BW) "PART 84" (BX) "PART 85" (BY) "PART 86" (BZ) "PART 87" (CA) "PART 88" (CB) "PART 89" (CC) "PART 90" (CD) "PART 91" (CE) "PART 92" (CF) "PART 93" (CG) "PART 94" (CH) "PART 95" (CI) "PART 96" (CJ) "PART 97" (CK) "PART 98" (CL) "PART 99" (CM) "PART 100" (CN) "PART 101" (CO) "PART 102" (CP) "PART 103" (CQ) "PART 104" (CR) "PART 105" (CS) "PART 106" (CT) "PART 107" (CU) "PART 108" (CV) "PART 109" (CW) "PART 110" (CX) "PART 111" (CY) "PART 112" (CZ) "PART 113" (DA) "PART 114" (DB) "PART 115" (DC) "PART 116" (DD) "PART 117" (DE) "PART 118" (DF) "PART 119" (DG) "PART 120" (DH) "PART 121" (DI) "PART 122" (DJ) "PART 123" (DK) "PART 124" (DL) "PART 125" (DM) "PART 126" (DN) "PART 127" (DO) "PART 128" (DP) "PART 129" (DQ) "PART 130" (DR) "PART 131" (DS) "PART 132" (DT) "PART 133" (DU) "PART 134" (DV) "PART 135" (DW) "PART 136" (DX) "PART 137" (DY) "PART 138" (DZ) "PART 139" (EA) "PART 140" (EB) "PART 141" (EC) "PART 142" (ED) "PART 143" (EE) "PART 144" (EF) "PART 145" (EG) "PART 146" (EH) "PART 147" (EI) "PART 148" (EJ) "PART 149" (EK) "PART 150" (EL) "PART 151" (EM) "PART 152" (EN) "PART 153" (EO) "PART 154" (EP) "PART 155" (EQ) "PART 156" (ER) "PART 157" (ES) "PART 158" (ET) "PART 159" (EU) "PART 160" (EV) "PART 161" (EW) "PART 162" (EX) "PART 163" (EY) "PART 164" (EZ) "PART 165" (FA) "PART 166" (FB) "PART 167" (FC) "PART 168" (FD) "PART 169" (FE) "PART 170" (FF) "PART 171" (FG) "PART 172" (FH) "PART 173" (FI) "PART 174" (FJ) "PART 175" (FK) "PART 176" (FL) "PART 177" (FM) "PART 178" (FN) "PART 179" (FO) "PART 180" (FP) "PART 181" (FQ) "PART 182" (FR) "PART 183" (FS) "PART 184" (FT) "PART 185" (FU) "PART 186" (FV) "PART 187" (FW) "PART 188" (FX) "PART 189" (FY) "PART 190" (FZ) "PART 191" (GA) "PART 192" (GB) "PART 193" (GC) "PART 194" (GD) "PART 195" (GE) "PART 196" (GF) "PART 197" (GG) "PART 198" (GH) "PART 199" (GI) "PART 200" (GJ) "PART 201" (GK) "PART 202" (GL) "PART 203" (GM) "PART 204" (GN) "PART 205" (GO) "PART 206" (GP) "PART 207" (GQ) "PART 208" (GR) "PART 209" (GS) "PART 210" (GT) "PART 211" (GU) "PART 212" (GV) "PART 213" (GW) "PART 214" (GX) "PART 215" (GY) "PART 216" (GZ) "PART 217" (HA) "PART 218" (HB) "PART 219" (HC) "PART 220" (HD) "PART 221" (HE) "PART 222" (HF) "PART 223" (HG) "PART 224" (HH) "PART 225" (HI) "PART 226" (HJ) "PART 227" (HK) "PART 228" (HL) "PART 229" (HM) "PART 230" (HN) "PART 231" (HO) "PART 232" (HP) "PART 233" (HQ) "PART 234" (HR) "PART 235" (HS) "PART 236" (HT) "PART 237" (HU) "PART 238" (HV) "PART 239" (HW) "PART 240" (HX) "PART 241" (HY) "PART 242" (HZ) "PART 243" (IA) "PART 244" (IB) "PART 245" (IC) "PART 246" (ID) "PART 247" (IE) "PART 248" (IF) "PART 249" (IG) "PART 250" (IH) "PART 251" (II) "PART 252" (IJ) "PART 253" (IK) "PART 254" (IL) "PART 255" (IM) "PART 256" (IN) "PART 257" (IO) "PART 258" (IP) "PART 259" (IQ) "PART 260" (IR) "PART 261" (IS) "PART 262" (IT) "PART 263" (IU) "PART 264" (IV) "PART 265" (IW) "PART 266" (IX) "PART 267" (IY) "PART 268" (IZ) "PART 269" (JA) "PART 270" (JB) "PART 271" (JC) "PART 272" (JD) "PART 273" (JE) "PART 274" (JF) "PART 275" (JG) "PART 276" (JH) "PART 277" (JI) "PART 278" (JJ) "PART 279" (JK) "PART 280" (JL) "PART 281" (JM) "PART 282" (JN) "PART 283" (JO) "PART 284" (JP) "PART 285" (JQ) "PART 286" (JR) "PART 287" (JS) "PART 288" (JT) "PART 289" (JU) "PART 290" (JV) "PART 291" (JW) "PART 292" (JX) "PART 293" (JY) "PART 294" (JZ) "PART 295" (KA) "PART 296" (KB) "PART 297" (KC) "PART 298" (KD) "PART 299" (KE) "PART 300" (KF) "PART 301" (KG) "PART 302" (KH) "PART 303" (KI) "PART 304" (KJ) "PART 305" (KK) "PART 306" (KL) "PART 307" (KM) "PART 308" (KN) "PART 309" (KO) "PART 310" (KP) "PART 311" (KQ) "PART 312" (KR) "PART 313" (KS) "PART 314" (KT) "PART 315" (KU) "PART 316" (KV) "PART 317" (KW) "PART 318" (KX) "PART 319" (KY) "PART 320" (KZ) "PART 321" (LA) "PART 322" (LB) "PART 323" (LC) "PART 324" (LD) "PART 325" (LE) "PART 326" (LF) "PART 327" (LG) "PART 328" (LH) "PART 329" (LI) "PART 330" (LJ) "PART 331" (LK) "PART 332" (LL) "PART 333" (LM) "PART 334" (LN) "PART 335" (LO) "PART 336" (LP) "PART 337" (LQ) "PART 338" (LR) "PART 339" (LS) "PART 340" (LT) "PART 341" (LU) "PART 342" (LV) "PART 343" (LW) "PART 344" (LX) "PART 345" (LY) "PART 346" (LZ) "PART 347" (MA) "PART 348" (MB) "PART 349" (MC) "PART 350" (MD) "PART 351" (ME) "PART 352" (MF) "PART 353" (MG) "PART 354" (MH) "PART 355" (MI) "PART 356" (MJ) "PART 357" (MK) "PART 358" (ML) "PART 359" (MN) "PART 360" (MO) "PART 361" (MP) "PART 362" (MQ) "PART 363" (MR) "PART 364" (MS) "PART 365" (MT) "PART 366" (MU) "PART 367" (MV) "PART 368" (MW) "PART 369" (MX) "PART 370" (MY) "PART 371" (MZ) "PART 372" (NA) "PART 373" (NB) "PART 374" (NC) "PART 375" (ND) "PART 376" (NE) "PART 377" (NF) "PART 378" (NG) "PART 379" (NH) "PART 380" (NI) "PART 381" (NJ) "PART 382" (NK) "PART 383" (NL) "PART 384" (NM) "PART 385" (NO) "PART 386" (NP) "PART 387" (NQ) "PART 388" (NR) "PART 389" (NS) "PART 390" (NT) "PART 391" (NU) "PART 392" (NV) "PART 393" (NW) "PART 394" (NX) "PART 395" (NY) "PART 396" (NZ) "PART 397" (OA) "PART 398" (OB) "PART 399" (OC) "PART 400" (OD) "PART 401" (OE) "PART 402" (OF) "PART 403" (OG) "PART 404" (OH) "PART 405" (OI) "PART 406" (OJ) "PART 407" (OK) "PART 408" (OL) "PART 409" (OM) "PART 410" (ON) "PART 411" (OO) "PART 412" (OP) "PART 413" (OQ) "PART 414" (OR) "PART 415" (OS) "PART 416" (OT) "PART 417" (OU) "PART 418" (OV) "PART 419" (OW) "PART 420" (OX) "PART 421" (OY) "PART 422" (OZ) "PART 423" (PA) "PART 424" (PB) "PART 425" (PC) "PART 426" (PD) "PART 427" (PE) "PART 428" (PF) "PART 429" (PG) "PART 430" (PH) "PART 431" (PI) "PART 432" (PJ) "PART 433" (PK) "PART 434" (PL) "PART 435" (PM) "PART 436" (PN) "PART 437" (PO) "PART 438" (PP) "PART 439" (PQ) "PART 440" (PR) "PART 441" (PS) "PART 442" (PT) "PART 443" (PU) "PART 444" (PV) "PART 445" (PW) "PART 446" (PX) "PART 447" (PY) "PART 448" (PZ) "PART 449" (QA) "PART 450" (QB) "PART 451" (QC) "PART 452" (QD) "PART 453" (QE) "PART 454" (QF) "PART 455" (QG) "PART 456" (QH) "PART 457" (QI) "PART 458" (QJ) "PART 459" (QK) "PART 460" (QL) "PART 461" (QM) "PART 462" (QN) "PART 463" (QO) "PART 464" (QP) "PART 465" (QQ) "PART 466" (QR) "PART 467" (QS) "PART 468" (QT) "PART 469" (QU) "PART 470" (QV) "PART 471" (QW) "PART 472" (QX) "PART 473" (QY) "PART 474" (QZ) "PART 475" (RA) "PART 476" (RB) "PART 477" (RC) "PART 478" (RD) "PART 479" (RE) "PART 480" (RF) "PART 481" (RG) "PART 482" (RH) "PART 483" (RI) "PART 484" (RJ) "PART 485" (RK) "PART 486" (RL) "PART 487" (RM) "PART 488" (RN) "PART 489" (RO) "PART 490" (RP) "PART 491" (RQ) "PART 492" (RR) "PART 493" (RS) "PART 494" (RT) "PART 495" (RU) "PART 496" (RV) "PART 497" (RW) "PART 498" (RX) "PART 499" (RY) "PART 500" (RZ) "PART 501" (SA) "PART 502" (SB) "PART 503" (SC) "PART 504" (SD) "PART 505" (SE) "PART 506" (SF) "PART 507" (SG) "PART 508" (SH) "PART 509" (SI) "PART 510" (SJ) "PART 511" (SK) "PART 512" (SL) "PART 513" (SM) "PART 514" (SN) "PART 515" (SO) "PART 516" (SP) "PART 517" (SQ) "PART 518" (SR) "PART 519" (SS) "PART 520" (ST) "PART 521" (SU) "PART 522" (SV) "PART 523" (SW) "PART 524" (SX) "PART 525" (SY) "PART 526" (SZ) "PART 527" (TA) "PART 528" (TB) "PART 529" (TC) "PART 530" (TD) "PART 531" (TE) "PART 532" (TF) "PART 533" (TG) "PART 534" (TH) "PART 535" (TI) "PART 536" (TJ) "PART 537" (TK) "PART 538" (TL) "PART 539" (TM) "PART 540" (TN) "PART 541" (TO) "PART 542" (TP) "PART 543" (TQ) "PART 544" (TR) "PART 545" (TS) "PART 546" (TT) "PART 547" (TU) "PART 548" (TV) "PART 549" (TW) "PART 550" (TX) "PART 551" (TY) "PART 552" (TZ) "PART 553" (UA) "PART 554" (UB) "PART 555" (UC) "PART 556" (UD) "PART 557" (UE) "PART 558" (UF) "PART 559" (UG) "PART 560" (UH) "PART 561" (UI) "PART 562" (UJ) "PART 563" (UK) "PART 564" (UL) "PART 565" (UM) "PART 566" (UN) "PART 567" (UO) "PART 568" (UP) "PART 569" (UQ) "PART 570" (UR) "PART 571" (US) "PART 572" (UT) "PART 573" (UU) "PART 574" (UV) "PART 575" (UW) "PART 576" (UX) "PART 577" (UY) "PART 578" (UZ) "PART 579" (VA) "PART 580" (VB) "PART 581" (VC) "PART 582" (VD) "PART 583" (VE) "PART 584" (VF) "PART 585" (VG) "PART 586" (VH) "PART 587" (VI) "PART 588" (VJ) "PART 589" (VK) "PART 590" (VL) "PART 591" (VM) "PART 592" (VN) "PART 593" (VO) "PART 594" (VP) "PART 595" (VQ) "PART 596" (VR) "PART 597" (VS) "PART 598" (VT) "PART 599" (VU) "PART 600" (VV) "PART 601" (VW) "PART 602" (VX) "PART 603" (VY) "PART 604" (VZ) "PART 605" (WA) "PART 606" (WB) "PART 607" (WC) "PART 608" (WD) "PART 609" (WE) "PART 610" (WF) "PART 611" (WG) "PART 612" (WH) "PART 613" (WI) "PART 614" (WJ) "PART 615" (WK) "PART 616" (WL) "PART 617" (WM) "PART 618" (WN) "PART 619" (WO) "PART 620" (WP) "PART 621" (WQ) "PART 622" (WR) "PART 623" (WS) "PART 624" (WT) "PART 625" (WU) "PART 626" (WV) "PART 627" (WW) "PART 628" (WX) "PART 629" (WY) "PART 630" (WZ) "PART 631" (XA) "PART 632" (XB) "PART 633" (XC) "PART 634" (XD) "PART 635" (XE) "PART 636" (XF) "PART 637" (XG) "PART 638" (XH) "PART 639" (XI) "PART 640" (XJ) "PART 641" (XK) "PART 642" (XL) "PART 643" (XM) "PART 644" (XN) "PART 645" (XO) "PART 646" (XP) "PART 647" (XQ) "PART 648" (XR) "PART 649" (XS) "PART 650" (XT) "PART 651" (XU) "PART 652" (XV) "PART 653" (XW) "PART 654" (XX) "PART 655" (XY) "PART 656" (XZ) "PART 657" (YA) "PART 658" (YB) "PART 659" (YC) "PART 660" (YD) "PART 661" (YE) "PART 662" (YF) "PART 663" (YG) "PART 664" (YH) "PART 665" (YI) "PART 666" (YJ) "PART 667" (YK) "PART 668" (YL) "PART 669" (YM) "PART 670" (YN) "PART 671" (YO) "PART 672" (YP) "PART 673" (YQ) "PART 674" (YR) "PART 675" (YS) "PART 676" (YT) "PART 677" (YU) "PART 678" (YV) "PART 679" (YW) "PART 680" (YX) "PART 681" (YY) "PART 682" (YZ) "PART 683" (ZA) "PART 684" (ZB) "PART 685" (ZC) "PART 686" (ZD) "PART 687" (ZE) "PART 688" (ZF) "PART 689" (ZG) "PART 690" (ZH) "PART 691" (ZI) "PART 692" (ZJ) "PART 693" (ZK) "PART 694" (ZL) "PART 695" (ZM) "PART 696" (ZN) "PART 697" (ZO) "PART 698" (ZP) "PART 699" (ZQ) "PART 700" (ZR) "PART 701" (ZS) "PART 702" (ZT) "PART 703" (ZU) "PART 704" (ZV) "PART 705" (ZW) "PART 706" (ZX) "PART 707" (ZY) "PART 708" (ZZ)	
1	PROJECT DESCRIPTION	☐ CHANGE OF USE ☐ NEW ☐ ADDITION ☒ ALTERATION	☐ PART 11 11.1 TO 11.4 ☒ PART 3 11.2 (A) ☐ PART 9 9.10.1.3
2	MAJOR OCCUPANCY(S)	GROUP E: MERCANTILE	3.1.2.1 (1) 9.10.2
3	FIT-UP FLOOR AREA (m ²)	EXISTING: 2,245 m ² NEW: 0 m ² TOTAL: 2,245 m ²	1.4.1.2 (A)
4	FIT-UP GROSS AREA (m ²)	EXISTING: 2,245 m ² NEW: 0 m ² TOTAL: 2,245 m ²	1.4.1.2 (A)
5	NUMBER OF STOREYS	ABOVE GRADE: 1 BELOW GRADE: 0	1.1.2 (A) 9.10.20
6	NUMBER OF STREETS / FIRE FIGHTER ACCESS	3	9.10.20
7	BUILDING CLASSIFICATION	3.2.2.62 GROUP E, UP TO 2 STOREYS, SPRINKLERED	3.2.2.20-83 9.10.2
8	SPRINKLER SYSTEM PROPOSED	☒ ENTIRE BUILDING ☐ BASEMENT ONLY ☐ IN LIEU OF ROOF RATING ☐ NOT REQUIRED	3.2.2.20-83 9.10.8
9	STANDPIPE REQUIRED	☐ YES ☐ NO ☒ NO CHANGE	3.2.8.1 N/A
10	FIRE ALARM REQUIRED	☐ YES ☐ NO ☒ NO CHANGE	3.2.4.1 (2) 9.10.18
11	WATER SERVICE / SUPPLY IS ADEQUATE	☒ YES ☐ NO ☒ NO CHANGE	N/A
12	HIGH BUILDING	☐ YES ☒ NO ☒ NO CHANGE	N/A
13	PERMITTED CONSTRUCTION	☐ COMBUSTIBLE ACTUAL CONSTRUCTION ☐ COMBUSTIBLE ☐ NON-COMBUSTIBLE ☒ BOTH	3.2.2.20-83 9.10.6
14	MEZZANINE(S) AREA (m ²)	189 m ²	9.10.4.1
15	OCCUPANT LOAD BASED ON	☐ m ² /PERSON OCCUPANCY E - PUBLIC LOAD MAX 150 PERSONS OCCUPANCY E - STAFF LOAD 159 PERSONS TOTAL	3.1.17 9.10.1.3
16	TRAVEL DISTANCE (m ²)	45 m REQUIRED EXIT WIDTH 1100mm PROVIDED EXIT WIDTH 1100mm	3.4.2.5 (1)(f) 3.4.3.2 (7)(b)
17	PLUMBING FIXTURE COUNT	☒ NO CHANGE FIXTURES PROVIDED: OCCUPANCY E MALE 3 FEMALE 11 3.7.4.8 (2) (a) 3.8.2.3	3.7.4 3.7.4.8 3.8.2.3
18	COMPARTMENTATION AND FIRE SEPARATION	SEPARATION OF SUITES 45 MIN. PUBLIC CORRIDORS 45 MIN. JANITOR ROOM 45 MIN. EXIT STAIRWELLS 45 MIN. MECHANICAL ROOM (W/ FUEL FIRED APPLIANCES) 1 HR	3.3.1.1 (2) 3.3.1.4 (2) 3.3.1.50 (2) 3.4.4.1 (1) 3.6.2.1 (1)
19	BARrier-FREE DESIGN	☒ YES ☐ NO (EXPLAIN)	3.8 9.5.2
20	HAZARDOUS SUBSTANCES	☐ YES ☒ NO	9.10.1.3 (d)
21	REQUIRED FIRE RESISTANCE RATING (FRR)	HORIZONTAL ASSEMBLIES FLOORS: 45 MIN TO CANULC-S101 ROOF: NONE MEZZANINE: 45 MIN TO CANULC-S101 FIRE OF SUPPORTING MEMBERS FLOORS: 45 MIN TO CANULC-S101 ROOF: N/A TO CANULC-S101 MEZZANINE: 45 MIN TO CANULC-S101	3.2.3.20-83 A 3.2.1.4 9.10.6 9.10.9
22	SPATIAL SEPARATION - CONSTRUCTION OF EXTERIOR WALLS	☒ NO CHANGE	3.2.3 9.10.14

LOCATION OF EXITS:
LONGEST PATH OF TRAVEL TO PRIMARY EXIT DOES NOT EXCEED MAXIMUM TRAVEL DISTANCE

60 MIN. RESISTANCE RATING. REFER TO ASSEMBLY SCHEDULE

EXISTING TO REMAIN

KEY PLAN LEGEND:

GENERAL NOTES

- DO NOT SCALE DRAWINGS. ONLY FIGURED DIMENSIONS ARE TO BE USED. WHERE DOUBT EXISTS, FILE REQUEST FOR INTERPRETATION AND REQUEST CLARITY.
- IT IS THE RESPONSIBILITY OF THE GENERAL CONTRACTOR TO VERIFY DIMENSIONS ON SITE. REPORT DISCREPANCIES TO THE ARCHITECT PROMPTLY.
- GENERAL CONTRACTOR TO TAKE INTO ACCOUNT CONSTRUCTION TOLERANCE. GENERAL CONTRACTOR TO COORDINATE THE WORK OF DIFFERENT TRADES TO COMPLY WITH DESIGN INTENT
- ALL WORK DESCRIBED IN THESE DRAWINGS AND SPECIFICATIONS ARE TO COMPLY WITH THE CURRENT EDITION OF THE ONTARIO BUILDING CODE (2012) OR NATIONAL BUILDING CODE (2010) INCLUDING MOST RECENT AMENDMENTS.
- DRAWINGS AND SPECIFICATIONS ARE COMPLEMENTARY AND ARE TO BE READ TOGETHER.

COPYRIGHT

THIS DRAWING IS AN INSTRUMENT OF SERVICE AND IS PROTECTED BY COPYRIGHT AND IS THE SOLE PROPERTY OF ARCHITECTS DCA INC. COPIES, INCLUDING ELECTRONIC COPIES MAY ONLY BE USED FOR THE PURPOSE INTENDED, FOR THE SINGLE PROJECT FOR WHICH THEY ARE ISSUED AND MAY NOT BE OFFERED FOR SALE OR TRANSFER WITHOUT THE EXPRESS WRITTEN PERMISSION OF THE ARCHITECT.

project north

ACTUAL NORTH

2015

2024-12-17

2024-12-17

ISSUE RECORD:		
NO.	DESCRIPTION	DATE
1	GRIDLINE ISSUE	2024-03-28
2	GRIDLINE UPDATE	2024-05-22
3	FOR COST ESTIMATE	2024-05-29
4	FOR EIP'S COORDINATION	2024-05-31
5	FOR STRUCTURAL COORDINATION	2024-06-12
6	99 PC - IFT FIT-OUT REVIEW	2024-08-12
7	REISSUED 99 PC - IFT FIT-OUT REVIEW	2024-09-09
8	99 PC FULL PACKAGE REVIEW	2024-10-15
9	ISSUE FOR FINAL REVIEW	2024-11-12
10	ISSUE FOR FINAL TENDER	2024-11-21
11	ISSUE FOR ADDENDUM #01	2024-12-16

CONSULTANTS

GOODKEY, WEEDMARK & ASSOCIATES LTD.

MECHANICAL & ELECTRICAL ENGINEERS
1688 WOODWARD DRIVE, OTTAWA, ON, K2C 3R8
TEL: 613-727-5111

D. B. GRAY ENGINEERING INC.

CIVIL ENGINEERS
700 LONG POINT CIRCLE, GLOUCESTER, ON, K1T 4E9
TEL: 613-425-8044

CLIENT

COLONNADE BRIDGEPORT

16 CONCOURSE GATE, SUITE 200, OTTAWA, ON, K2E 7S6
TEL: 343-633-5084

TJX CANADA

60 STANDISH COURT, MISSISSAUGA, ON, L5R 0G1
TEL: 905-405-7025

DCA

A GROUP OF ARCHITECTS

201-1339 WELLINGTON ST. WEST OTTAWA ON K1Y 3B8
WWW.ARCHITECTSDCA.COM 613.725.2294

PROJECT TITLE


WINNERS FIT-OUT
ROCKLAND PLAZA

DRAWING TITLE

MATRIX AND FIRE SAFETY

DATE JULY 2024	DRAWN CL	JOB NO. 3613	DRAWING NO. A1-2
SCALE AS NOTED	REVIEWED TD		

ARCHITECTURAL

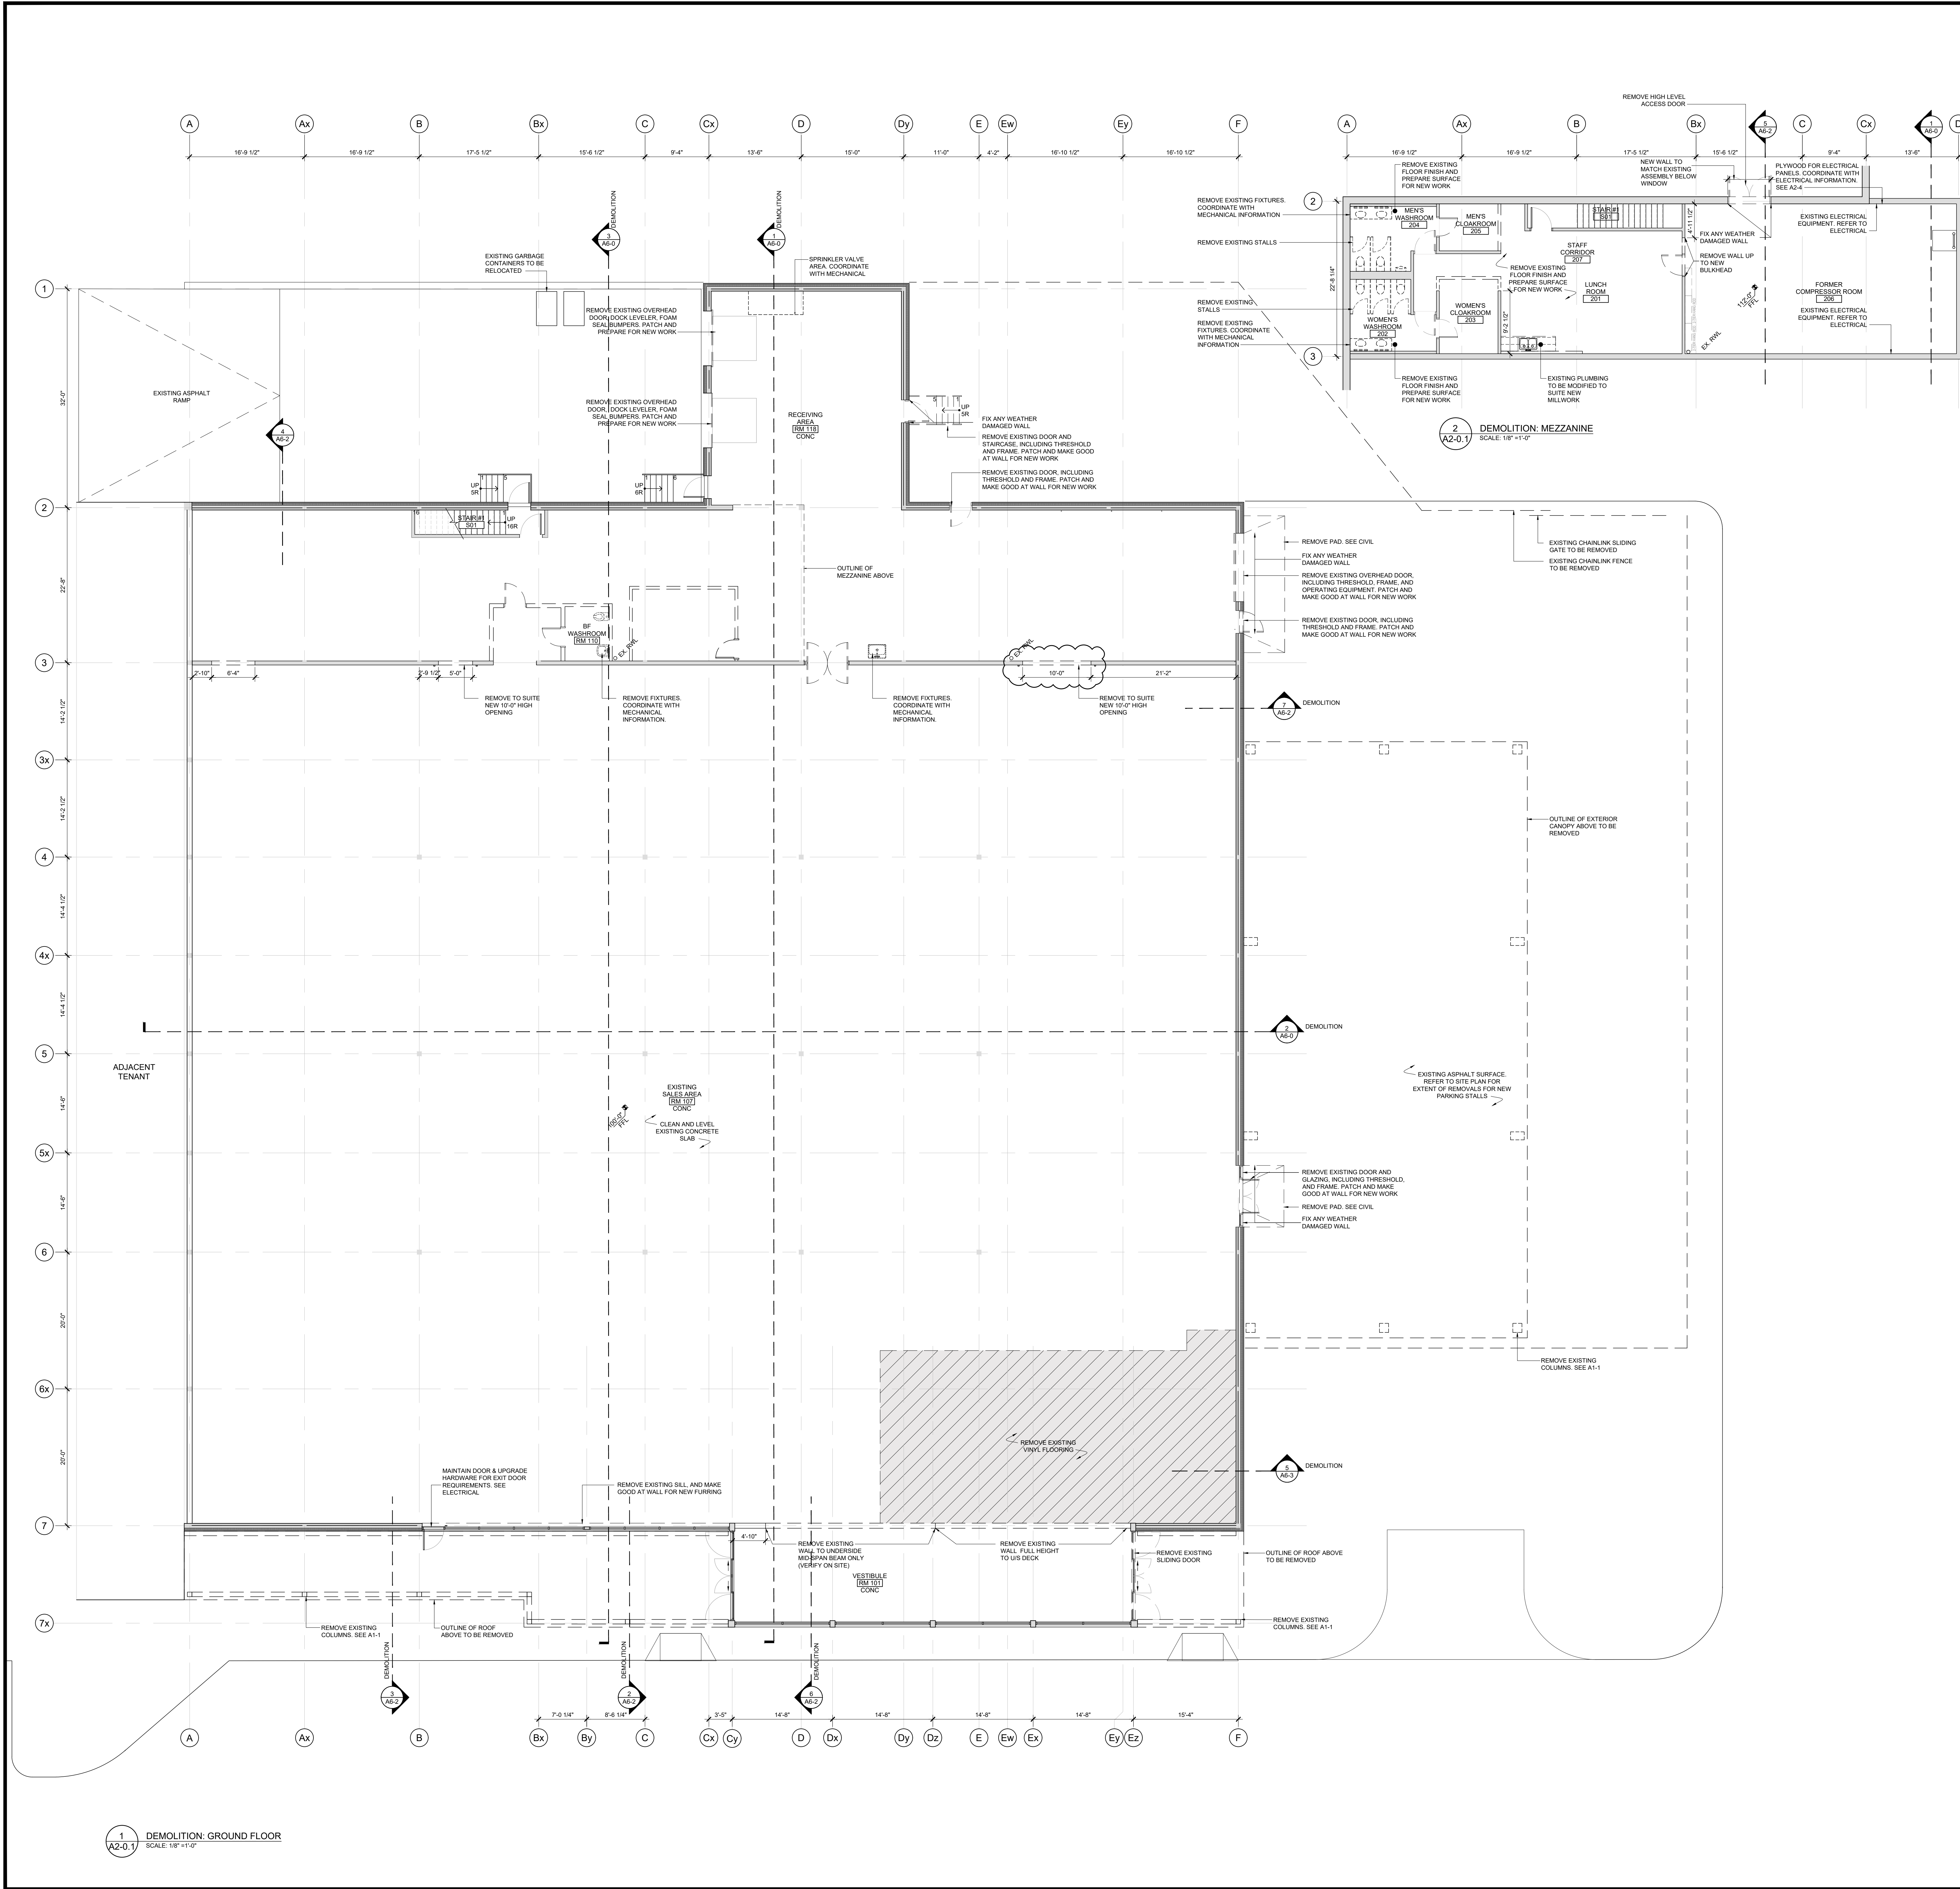

DEMOLITION NOTES:

CONCRETE FLOOR:
ENSURE THAT THE FLOOR SURFACE IS SOUND, SMOOTH AND WITHIN ALLOWABLE TOLERANCES AS STATED IN TENTANT SLABING SPECIFICATIONS PRIOR TO INSTALLATION OF V.C.T. AIR POCKETS, RAIN POCKETS, DIVOT, EXCESSIVE CRACKING, TROWEL MARKS, ETC. WILL NEED TO BE REPAIRED.
LANDLORD TO PROVIDE MOISTURE TEST RESULTS TO TENANT'S PROJECT MANAGER FOR REFERENCE. LANDLORD ALSO MUST ADVISE IN WRITING IF THE FLOOR HAS NOT REACHED ACCEPTABLE ALLOWANCE FOR FLOOR FINISH AS PER MANUFACTURER INSTALLATION GUIDELINES.
FLOOR LEVELS:
LEVELS OF FINISHED CONCRETE FLOORS AND FLOORS UNDER FINISHED FLOORING APPLICATIONS SHALL BE WITHIN 1/2" OF ESTABLISHED ELEVATIONS IN ANY 20' x 20' SQUARE AREA AND SHALL BE SUFFICIENTLY EVEN TO CONTACT A 1/2" LONG STRAIGHT EDGE WITH A TOLERANCE OF 1/8" UNDER RESILIENT STRIP V.C.T. FINISHED LEVELS SHALL NOT VARY MORE THAN 1/8" IN ANY RUNNING FOOT.
FLOOR LEVELING:
INSTALL SELF-LEVELING CEMENTITIOUS UNDERLAYMENT WHERE EXISTING CONCRETE FLOOR SURFACES ARE NOT LEVEL WITH THE ALLOWABLE TOLERANCES AS INDICATED ABOVE AND/OR ARE IN POOR CONDITION. INSTALL ARDEX AR30 SELF-LEVELING CONCRETE UNDERLAYMENT USING ARDEX AUTHORIZED INSTALLER TO ACHIEVE WARRANTY STATED IN OUTLINE SPECIFICATIONS.
CONCRETE SLAB PREPARATION:
CONCRETE SLAB TO BE PREPARED TO MEET MANUFACTURE REQUIREMENTS AS OUTLINED IN INSTALLATION GUIDELINE OF TENANT FLOORING INSTALLATION AND/OR FLOOR LEVELING TO ACHIEVE WARRANTY STATED IN TENANT PROTOTYPE PLANS AND OUTLINE SPECIFICATIONS.
LANDLORD TO PROVIDE MOISTURE READING PRIOR OF FLOOR INSTALLATION FOR PROJECT DOCUMENT.

EXISTING EXPANSION JOINTS:
INSPECT EXPANSION JOINTS & REPAIR AS REQUIRED.
PROVIDE EXPANSION JOINT COVER AS PER T.X. STANDARD.

DEMOLITION LEGEND:


- ASSEMBLY TO REMAIN
- ASSEMBLY TO BE DEMOLISHED
- EXISTING FLOOR FINISH TO BE REMOVED

GENERAL NOTES:

- DO NOT SCALE DRAWINGS; ONLY FIGURED DIMENSIONS ARE TO BE USED. WHERE DOUBT EXISTS, FILE REQUEST FOR INTERPRETATION AND REQUEST CLARITY.
- IT IS THE RESPONSIBILITY OF THE GENERAL CONTRACTOR TO VERIFY DIMENSIONS ON SITE; REPORT DISCREPANCIES TO THE ARCHITECT PROMPTLY.
- GENERAL CONTRACTOR TO TAKE INTO ACCOUNT CONSTRUCTION TOLERANCE; GENERAL CONTRACTOR TO COORDINATE THE WORK OF DIFFERENT TRADES TO COMPLY WITH DESIGN INTENT.
- ALL WORK DESCRIBED IN THESE DRAWINGS AND SPECIFICATIONS ARE TO COMPLY WITH THE CURRENT EDITION OF THE ONTARIO BUILDING CODE (2012) OR NATIONAL BUILDING CODE (2010) INCLUDING MOST RECENT AMENDMENTS.
- DRAWINGS AND SPECIFICATIONS ARE COMPLEMENTARY AND ARE TO BE READ TOGETHER.

COPYRIGHT:

THIS DRAWING IS AN INSTRUMENT OF SERVICE AND IS PROTECTED BY COPYRIGHT AND IS THE SOLE PROPERTY OF ARCHITECTS DCA INC. COPIES, INCLUDING ELECTRONIC COPIES MAY ONLY BE USED FOR THE PURPOSE INTENDED, FOR THE SINGLE PROJECT FOR WHICH THEY ARE ISSUED AND MAY NOT BE OFFERED FOR SALE OR TRANSFER WITHOUT THE EXPRESS WRITTEN PERMISSION OF THE ARCHITECT.

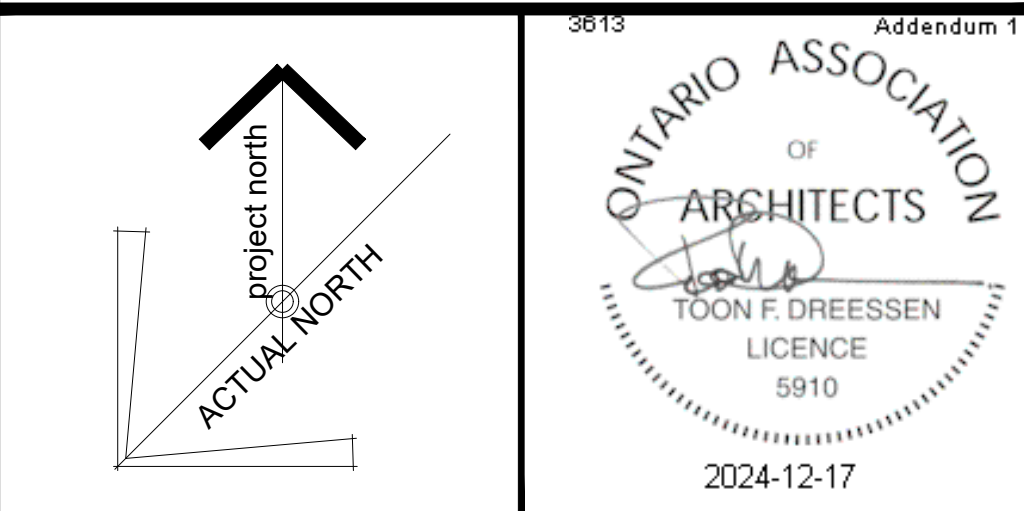

ISSUE RECORD:

NO.	DESCRIPTION	DATE
1	GRIDLINE ISSUE	2024-03-28
2	GRIDLINE UPDATE	2024-05-22
3	FOR COST ESTIMATE	2024-05-29
4	FOR EIPS COORDINATION	2024-05-31
5	FOR STRUCTURAL COORDINATION	2024-06-12
6	99 PC - IFT FIT-OUT REVIEW	2024-08-12
7	REISSUED 99 PC - IFT FIT-OUT REVIEW	2024-09-09
8	99 PC FULL PACKAGE REVIEW	2024-10-15
9	ISSUE FOR FINAL REVIEW	2024-11-12
10	ISSUE FOR FINAL TENDER	2024-11-21
11	ISSUE FOR ADDENDUM #01	2024-12-16

CONSULTANTS:

GOODKEY, WEEDMARK & ASSOCIATES LTD.
MECHANICAL & ELECTRICAL ENGINEERS
1688 WOODWARD DRIVE, OTTAWA, ON, K2C 3R8
TEL: 613-727-5111

D. B. GRAY ENGINEERING INC.
CIVIL ENGINEERS
700 LONG POINT CIRCLE, GLOUCESTER, ON, K1T 4E9
TEL: 613-425-8044

CLIENT:

COLONNADE BRIDGEPORT
16 CONCOURSE GATE, SUITE 200, OTTAWA, ON, K2E 7S6
TEL: 343-633-5084
TJX CANADA
60 STANDISH COURT, MISSISSAUGA, ON, L5R 0G1
TEL: 905-405-7025



PROJECT TITLE:


**WINNERS FIT-OUT
ROCKLAND PLAZA**

DRAWING TITLE:


**DEMOLITION:
FLOOR PLAN**

DATE JULY 2024	DRAWN CL	JOB NO. 3613	DRAWING NO. A2-0.1
SCALE AS NOTED	REVIEWED TD		

ARCHITECTURAL

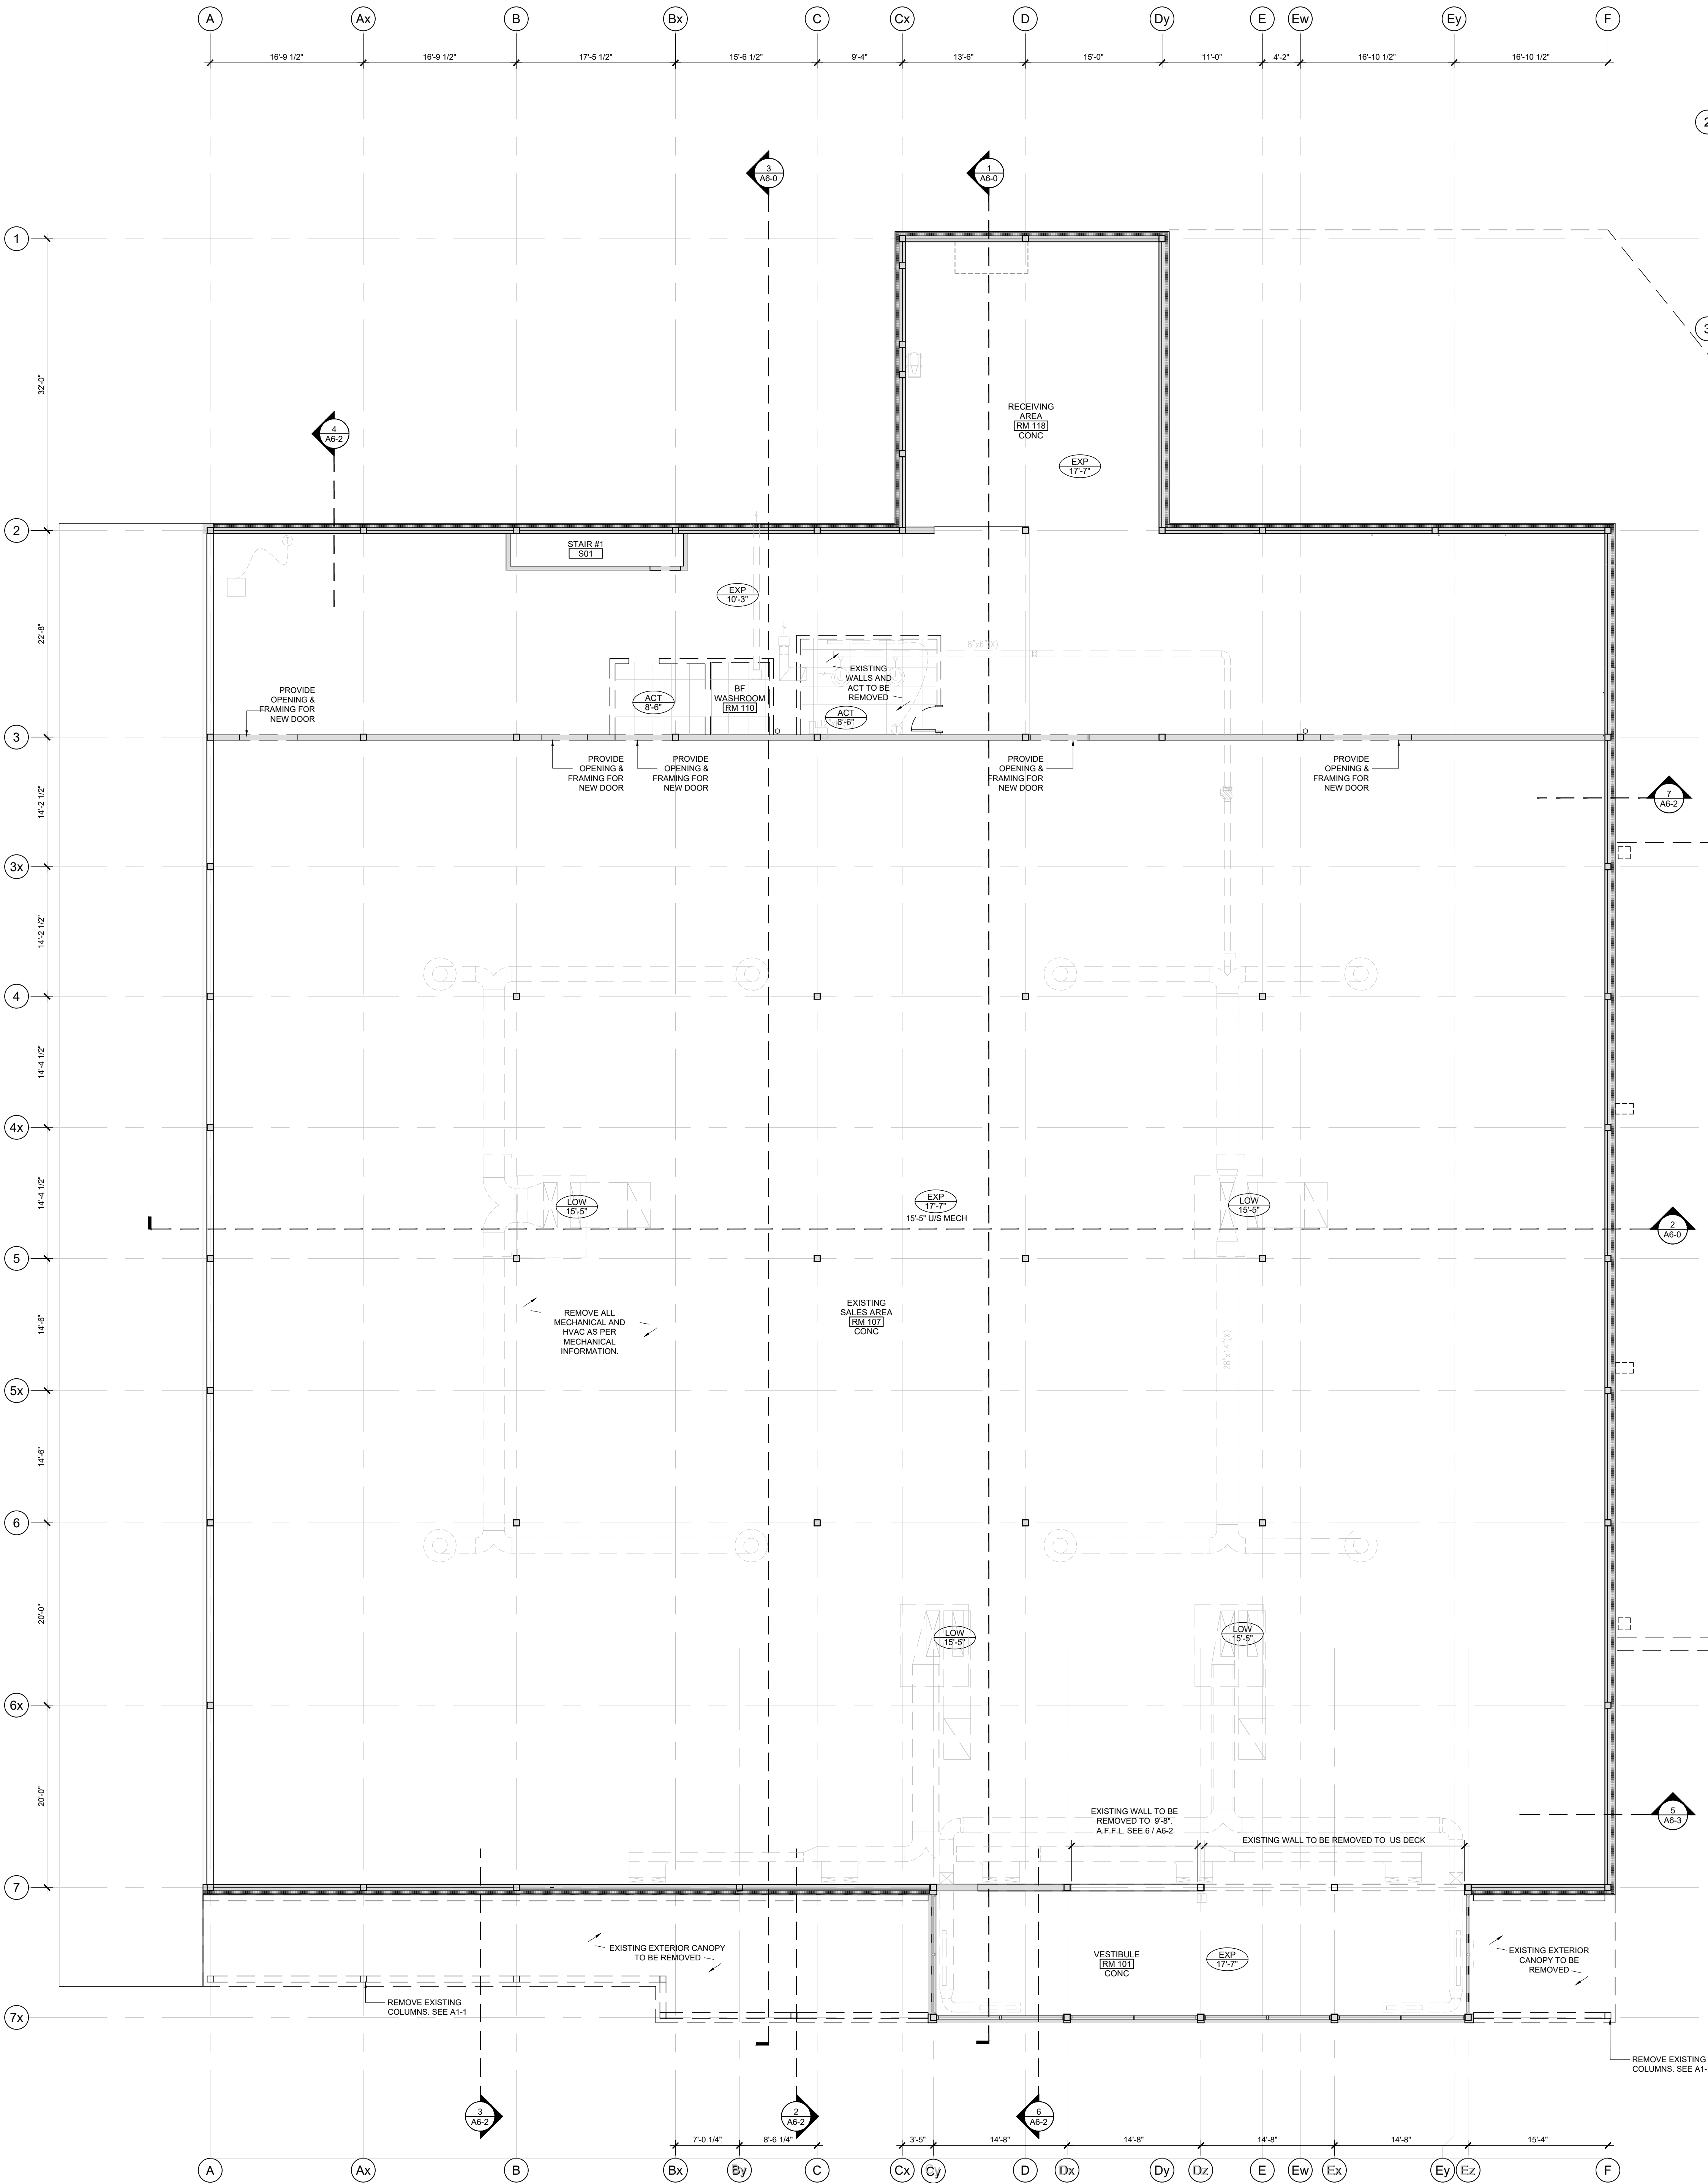

1
A2-0.2
DEMOLITION: GROUND FLOOR RCP
SCALE: 1/8" = 1'-0"

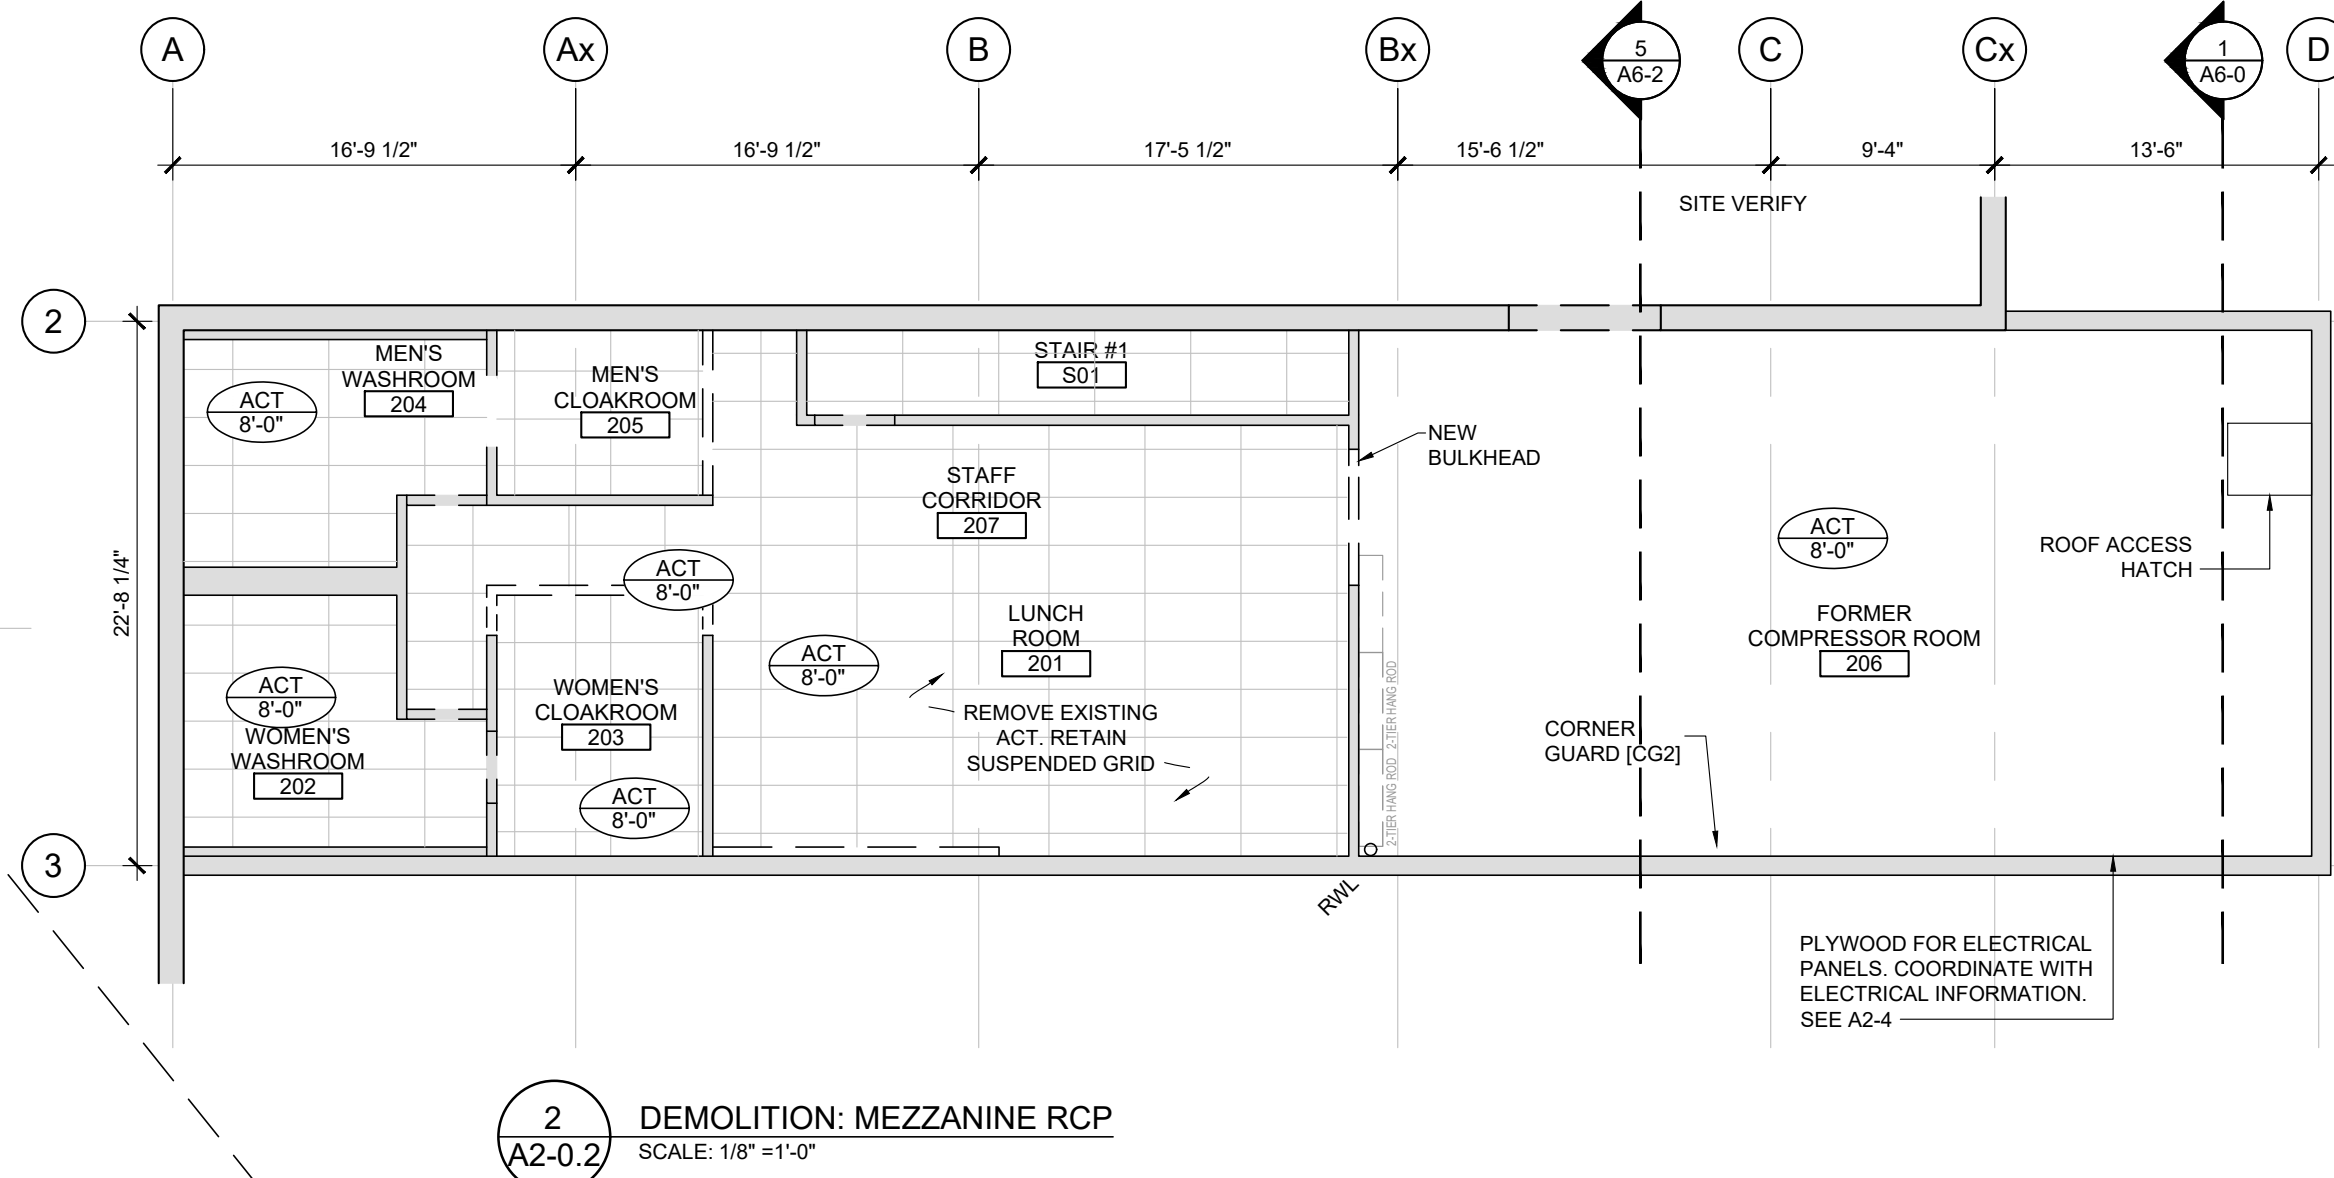


2
A2-0.2
DEMOLITION: MEZZANINE RCP
SCALE: 1/8" = 1'-0"

DEMOLITION NOTES:	
UNFINISHED CEILING CLEARANCE	ALL UNFINISHED SALES AREA CEILING OBSTRUCTIONS TO BE MIN. 17'-0" A.F.F. CLEAR (i.e. SPRINKLER PIPES, OTHER TENANT DUCTWORK AND DUCT SHAFTS, ELECTRICAL FEEDERS AND CONDUITS, RAINWATER LEADERS, ETC.).
FINISHED CEILING CLEARANCE	ALL FINISHED SALES AREA CEILING TO BE MIN. 14'-0" A.F.F. NO OBSTRUCTION. IF 14'-0" A.F.F. CLEAR CEILING CANNOT BE ACHIEVED, TENANT HAS RIGHT TO CHOOSE TO PROCEED WITH OPEN CEILING AT NO ADDITIONAL COST TO TENANT.
DEMOLITION LEGEND:	
	ASSEMBLY TO REMAIN
	ASSEMBLY TO BE DEMOLISHED
	EXISTING FLOOR FINISH TO BE REMOVED
USING PRODUCTION AND HEIGHT 12" (12" MIN) FOR BE INSTALLED IN ADDITION TO OTHER WALL TYPES NOTED. REFER TO DETAIL 100A-4.	
INTERIOR FURROUT	
• 2 1/2" 20ga METAL STUD FRAMING @ 16" o/c TO 6" ABOVE CEILING	
• 1/2" GYPSUM BOARD TO 6" ABOVE CEILING	
H. METAL CASE	
• SEE SPECIFICATIONS DIV. 05	
FLOOR PLAN LEGEND:	
BOL	STEEL BOLLARD, REFER TO SPECIFICATIONS. SEE 3.1 A1.1.
BSP	BRISTOL STEEL PLATE TO ALL SIDES OF DOOR OPENINGS REFER TO METAL FABRICATION SPECIFICATIONS & DETAILS
CJ	GYPSUM BOARD CONTROL JOINT. REFER TO SPECIFICATIONS & DETAILS. COORDINATE w/ FIRE SEPARATIONS.

- GENERAL NOTES
- DO NOT SCALE DRAWINGS; ONLY FIGURED DIMENSIONS ARE TO BE USED. WHERE DOUBT EXISTS, FILE REQUEST FOR INTERPRETATION AND REQUEST CLARITY.
 - IT IS THE RESPONSIBILITY OF THE GENERAL CONTRACTOR TO VERIFY DIMENSIONS ON SITE; REPORT DISCREPANCIES TO THE ARCHITECT PROMPTLY.
 - GENERAL CONTRACTOR TO TAKE INTO ACCOUNT CONSTRUCTION TOLERANCE, GENERAL CONTRACTOR TO COORDINATE THE WORK OF DIFFERENT TRADES TO COMPLY WITH DESIGN INTENT.
 - ALL WORK DESCRIBED IN THESE DRAWINGS AND SPECIFICATIONS ARE TO COMPLY WITH THE CURRENT EDITION OF THE ONTARIO BUILDING CODE (2012) OR NATIONAL BUILDING CODE (2010) INCLUDING MOST RECENT AMENDMENTS.
 - DRAWINGS AND SPECIFICATIONS ARE COMPLEMENTARY AND ARE TO BE READ TOGETHER.

COPYRIGHT

THIS DRAWING IS AN INSTRUMENT OF SERVICE AND IS PROTECTED BY COPYRIGHT AND IS THE SOLE PROPERTY OF ARCHITECTS DCA INC. COPIES, INCLUDING ELECTRONIC COPIES MAY ONLY BE USED FOR THE PURPOSE INTENDED, FOR THE SINGLE PROJECT FOR WHICH THEY ARE ISSUED AND MAY NOT BE OFFERED FOR SALE OR TRANSFER WITHOUT THE EXPRESS WRITTEN PERMISSION OF THE ARCHITECT.

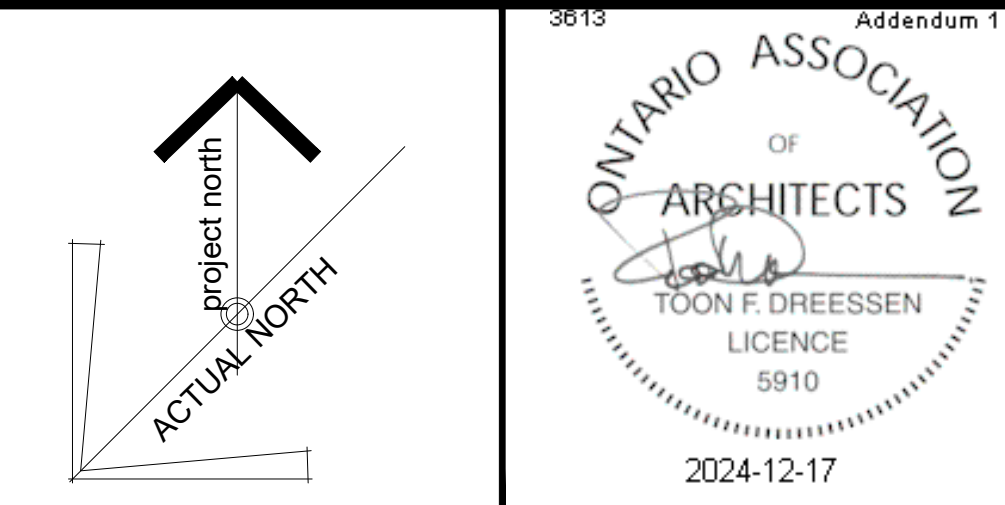

ISSUE RECORD:		
NO.	DESCRIPTION	DATE
1	GRIDLINE ISSUE	2024-03-28
2	GRIDLINE UPDATE	2024-05-22
3	FOR COST ESTIMATE	2024-05-29
4	FOR EIPS COORDINATION	2024-05-31
5	FOR STRUCTURAL COORDINATION	2024-06-12
6	99 PC - IFT FIT-OUT REVIEW	2024-08-12
7	REISSUED 99 PC - IFT FIT-OUT REVIEW	2024-09-09
8	99 PC FULL PACKAGE REVIEW	2024-10-15
9	ISSUE FOR FINAL REVIEW	2024-11-12
10	ISSUE FOR FINAL TENDER	2024-11-21
11	ISSUE FOR ADDENDUM #01	2024-12-16

CONSULTANTS

GOODKEY, WEEDMARK & ASSOCIATES LTD.
MECHANICAL & ELECTRICAL ENGINEERS
1688 WOODWARD DRIVE, OTTAWA, ON, K2C 3R8
TEL: 613-727-5111

D. B. GRAY ENGINEERING INC.
CIVIL ENGINEERS
700 LONG POINT CIRCLE, GLOUCESTER, ON, K1T 4E9
TEL: 613-425-8044

CLIENT

COLONNADE BRIDGEPORT
16 CONCOURSE GATE, SUITE 200, OTTAWA, ON, K2E 7S6
TEL: 343-633-5084


TJX CANADA
60 STANDISH COURT, MISSISSAUGA, ON, L5R 0G1
TEL: 905-405-7025






PROJECT TITLE			
WINNERS FIT-OUT ROCKLAND PLAZA			
DRAWING TITLE			
DEMOLITION: REFLECTED CEILING PLAN			
DATE JULY 2024	DRAWN CL	JOB NO. 3613	DRAWING NO. A2-0.2
SCALE AS NOTED	REVIEWED TD	ARCHITECTURAL	



- | | | | |
|-----------------------------------|----------------|---------|-------------|
| PROJECT TITLE | | | |
| WINNERS FIT-OUT
ROCKLAND PLAZA | | | |
| DRAWING TITLE | | | |
| NEW WORK:
FLOOR PLAN | | | |
| DATE
JULY 2024 | DRAWN
CL | JOB NO. | DRAWING NO. |
| SCALE
AS NOTED | REVIEWED
TD | 3613 | A2-1 |
| ARCHITECTURAL | | | |

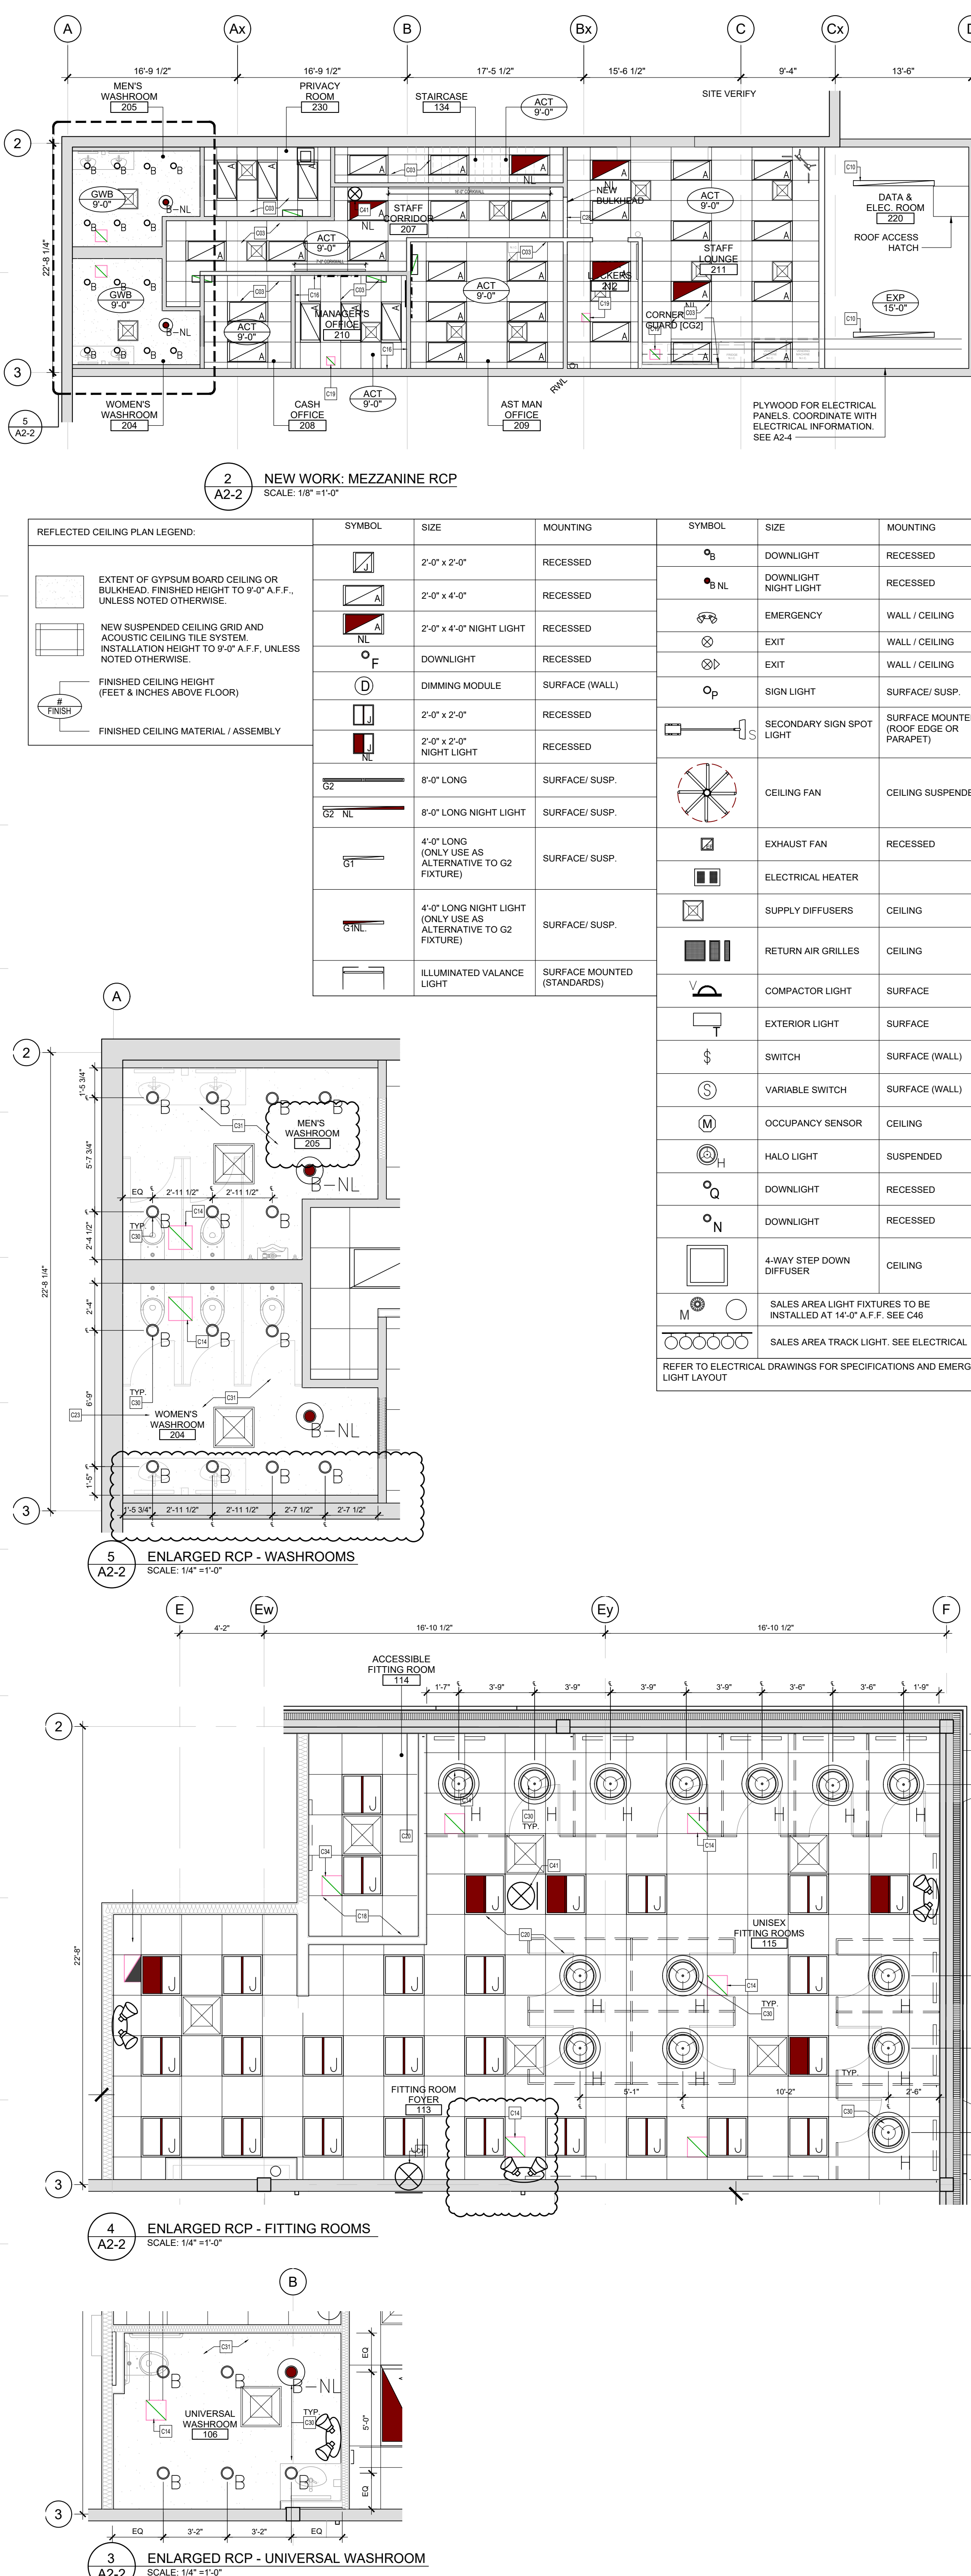

REFLECTED CEILING PLAN LEGEND:							
	EXTENT OF GYPSUM BOARD CEILING OR BULKHEAD. FINISHED HEIGHT TO 9'-0" A.F.F., UNLESS NOTED OTHERWISE.		NEW SUSPENDED CEILING GRID AND ACOUSTIC CEILING TILE SYSTEM. INSTALLATION HEIGHT TO 9'-0" A.F.F., UNLESS NOTED OTHERWISE.				
	FINISHED CEILING HEIGHT (FEET & INCHES ABOVE FLOOR)		FINISHED CEILING MATERIAL / ASSEMBLY				
		SYMBOL	SIZE	MOUNTING	SYMBOL	SIZE	MOUNTING
			2'-0" x 2'-0"	RECESSED		DOWNLIGHT	RECESSED
			2'-0" x 4'-0"	RECESSED		DOWNLIGHT NIGHT LIGHT	RECESSED
			2'-0" x 4'-0" NIGHT LIGHT	RECESSED		EMERGENCY	WALL / CEILING
			DOWNLIGHT	RECESSED		EXIT	WALL / CEILING
			DIMMING MODULE	SURFACE (WALL)		EXIT	WALL / CEILING
			2'-0" x 2'-0"	RECESSED		SIGN LIGHT	SURFACE/ SUSP.
			2'-0" x 2'-0" NIGHT LIGHT	RECESSED		SECONDARY SIGN SPOT LIGHT	SURFACE MOUNTED ROOF EDGE OR PARAPET
			8'-0" LONG	SURFACE/ SUSP.		CEILING FAN	CEILING SUSPENDED
			8'-0" NL	NIGHT LIGHT		EXHAUST FAN	RECESSED
			4'-0" LONG (ONLY USE AS ALTERNATIVE TO G2 FIXTURE)	SURFACE/ SUSP.		ELECTRICAL HEATER	
			4'-0" LONG NIGHT LIGHT (ONLY USE AS ALTERNATIVE TO G2 FIXTURE)	SURFACE/ SUSP.		SUPPLY DIFFUSERS	CEILING
			ILLUMINATED VALANCE LIGHT	SURFACE MOUNTED (STANDARDS)		RETURN AIR GRILLES	CEILING
						COMPACTOR LIGHT	SURFACE
						EXTERIOR LIGHT	SURFACE
						SWITCH	SURFACE (WALL)
						VARIABLE SWITCH	SURFACE (WALL)
						OCCUPANCY SENSOR	CEILING
						HALO LIGHT	SUSPENDED
						DOWNLIGHT	RECESSED
						DOWNLIGHT	RECESSED
						4-WAY STEP DOWN DIFFUSER	CEILING
						SALES AREA LIGHT FIXTURES TO BE INSTALLED AT 14'-0" A.F.F. SEE C46	
						SALES AREA TRACK LIGHT. SEE ELECTRICAL DRAWINGS FOR SPECIFICATIONS AND EMERGENCY LIGHT LAYOUT	

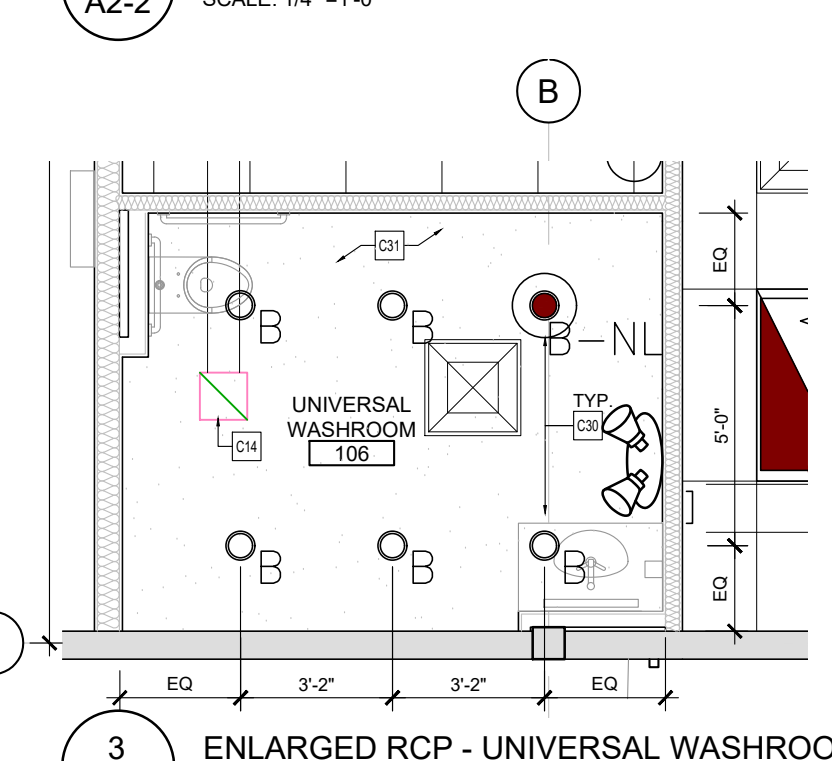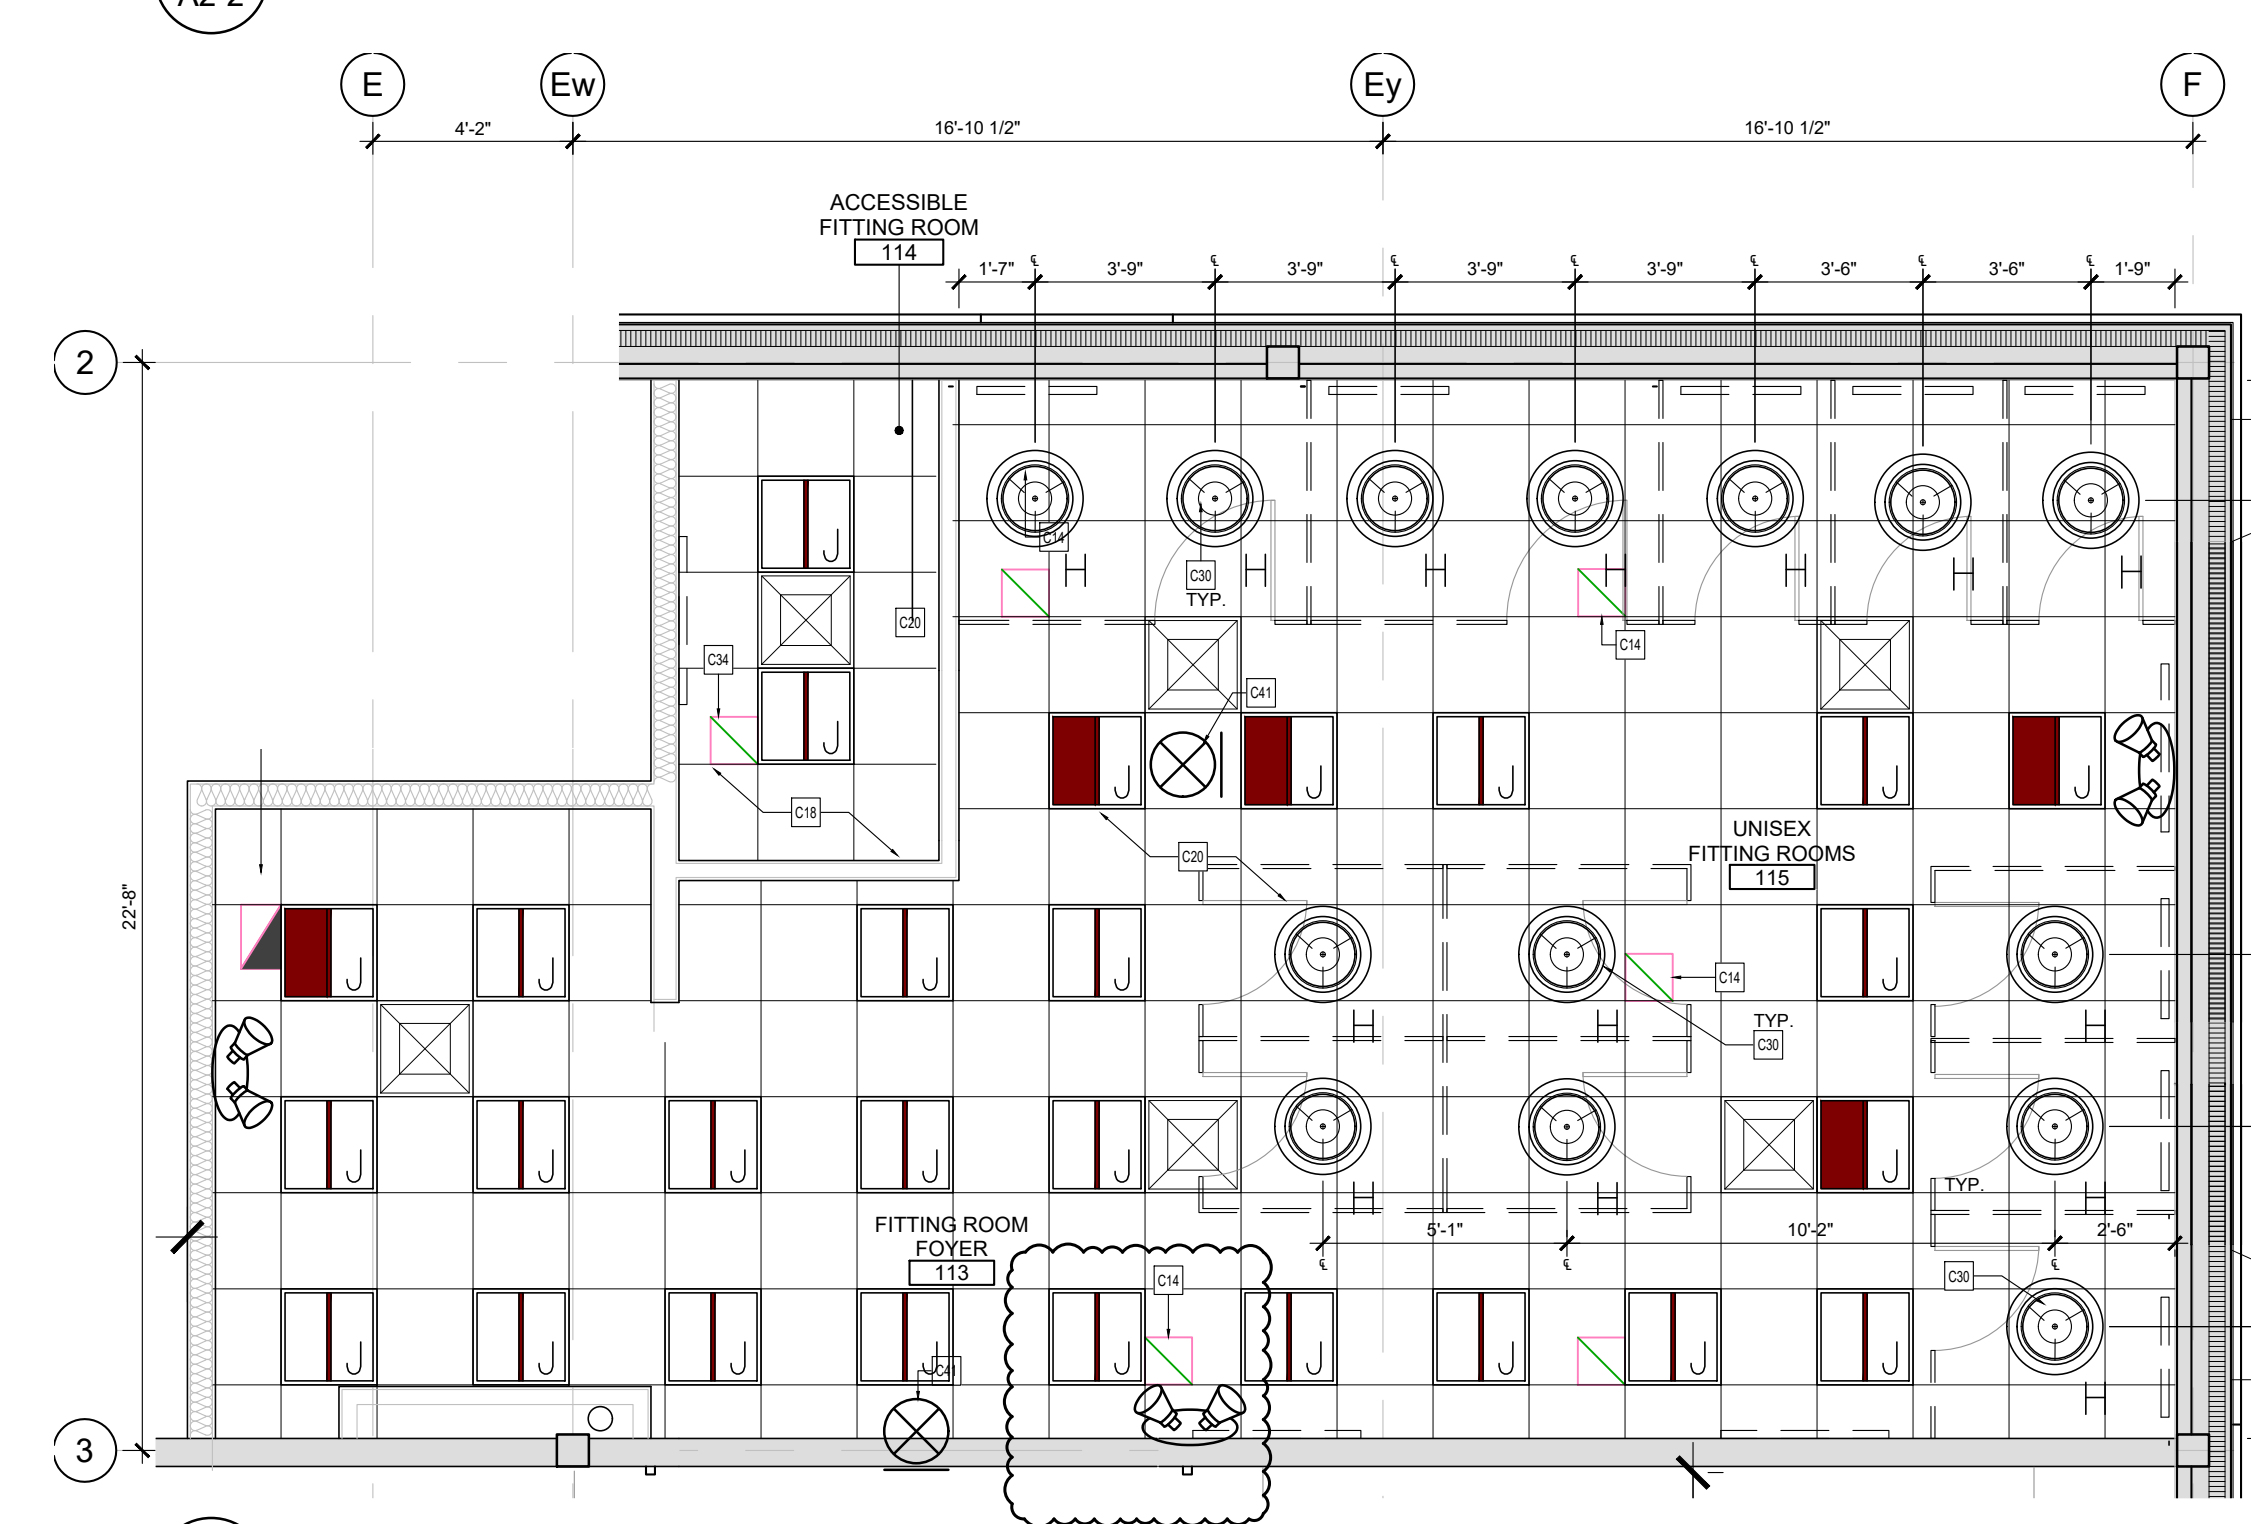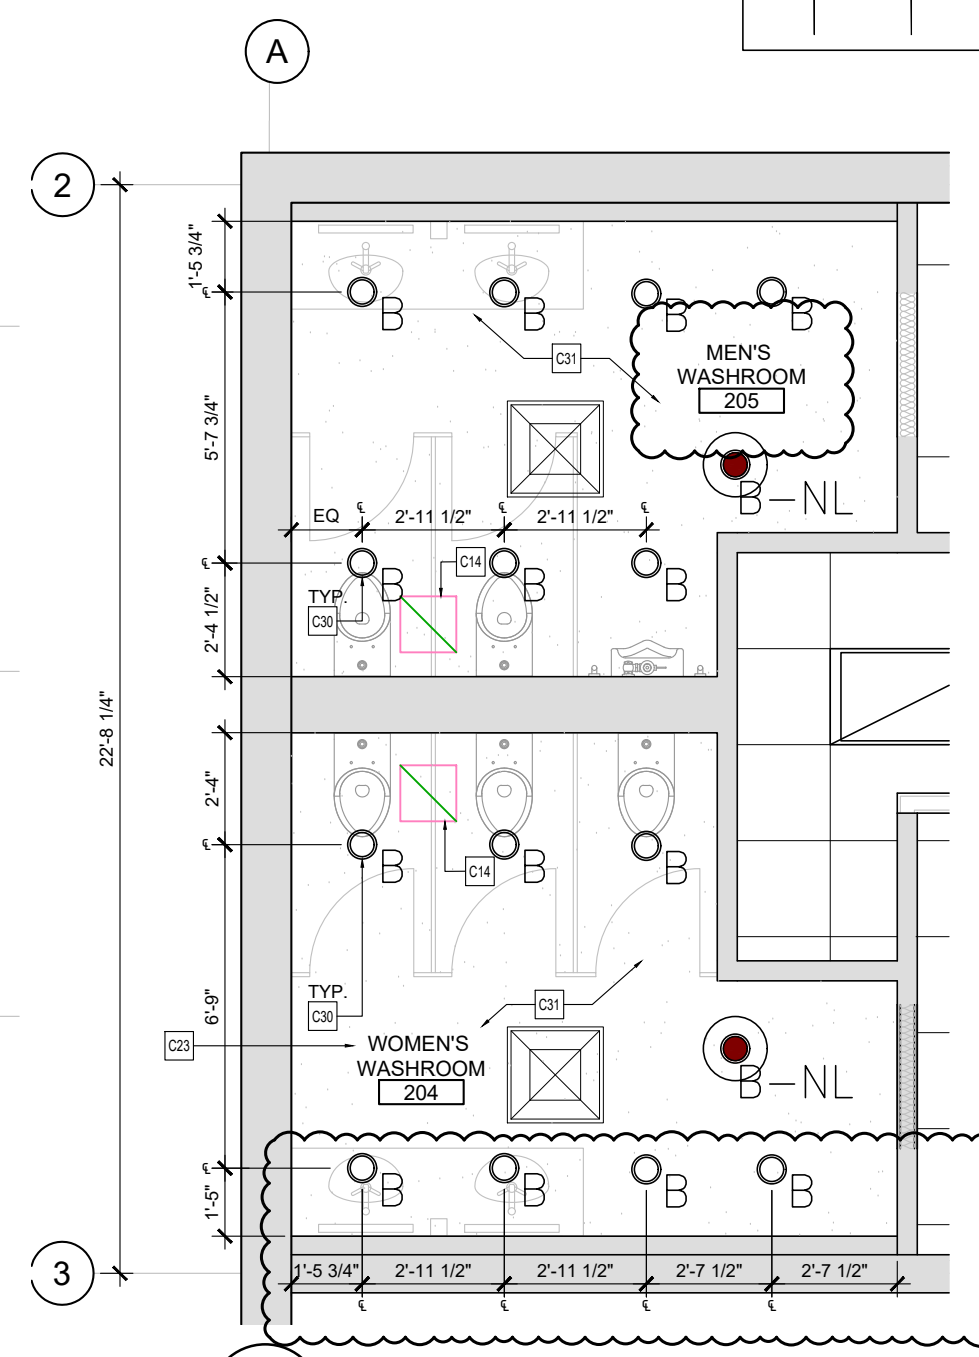
[illegible]

GENERAL NOTES

1. DO NOT SCALE DRAWINGS; ONLY FIGURED DIMENSIONS ARE TO BE USED. WHERE DOUBT EXISTS, FILE REQUEST FOR INTERPRETATION AND REQUEST CLARITY.
2. IT IS THE RESPONSIBILITY OF THE GENERAL CONTRACTOR TO VERIFY DIMENSIONS ON SITE; REPORT DISCREPANCIES TO THE ARCHITECT PROMPTLY.
3. GENERAL CONTRACTOR TO TAKE INTO ACCOUNT THE DESIGN TEAM, TOLERANCE, GENERAL CONTRACTOR TO COORDINATE THE WORK OF DIFFERENT TRADES TO COMPLY WITH DESIGN INTENT.
4. ALL WORK DESCRIBED IN THESE DRAWINGS AND SPECIFICATIONS ARE TO COMPLY WITH THE CURRENT EDITION OF THE ONTARIO BUILDING CODE (2012) OR NATIONAL BUILDING CODE (2010) INCLUDING MOST RECENT AMENDMENTS.
5. DRAWINGS AND SPECIFICATIONS ARE COMPLEMENTARY AND ARE TO BE READ TOGETHER.

COPYRIGHT

THIS DRAWING IS AN INSTRUMENT OF SERVICE AND IS PROTECTED BY COPYRIGHT AND IS THE SOLE PROPERTY OF ARCHITECTS DCA INC. COPIES, INCLUDING ELECTRONIC COPIES MAY ONLY BE USED FOR THE PURPOSE INTENDED, FOR THE SINGLE PROJECT FOR WHICH THEY ARE ISSUED AND MAY NOT BE OFFERED FOR SALE OR TRANSFER WITHOUT THE EXPRESS WRITTEN PERMISSION OF THE ARCHITECT.

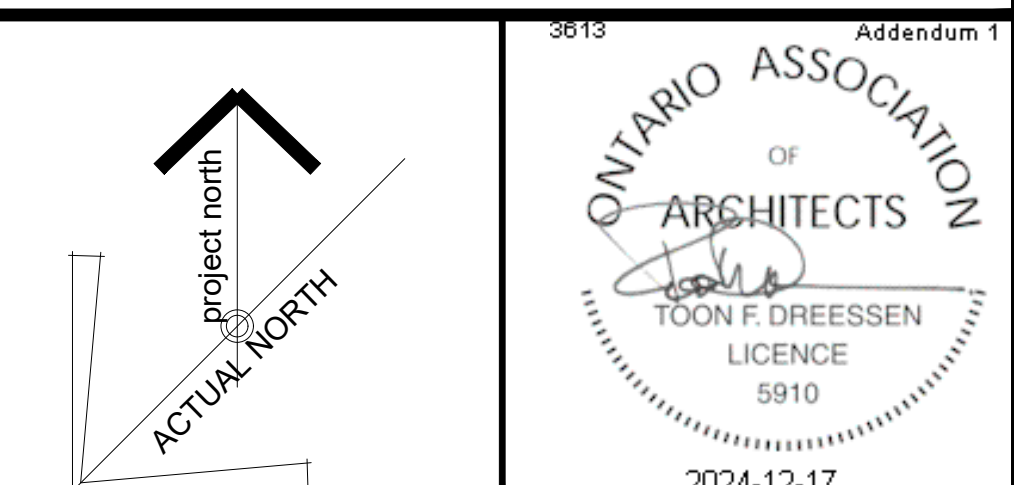

ISSUE RECORD		
NO.	DESCRIPTION	DATE
1	GRIDLINE ISSUE	2024-03-28
2	GRIDLINE UPDATE	2024-05-22
3	FOR COST ESTIMATE	2024-05-29
4	FOR EIFS COORDINATION	2024-05-31
5	FOR STRUCTURAL COORDINATION	2024-06-12
6	99 PC - IFT FIT-OUT REVIEW	2024-08-12
7	REISSUED 99 PC - IFT FIT-OUT REVIEW	2024-09-09
8	99 PC FULL PACKAGE REVIEW	2024-10-15
9	ISSUE FOR FINAL REVIEW	2024-11-12
10	ISSUE FOR FINAL TENDER	2024-11-21
11	ISSUE FOR ADDENDUM #01	2024-12-16

CONSULTANTS

**GOODKEY, WEEDMARK &
ASSOCIATES LTD.**

MECHANICAL & ELECTRICAL ENGINEERS
1688 WOODWARD DRIVE, OTTAWA, ON, K2C 3R8
TEL: 613-727-5111

D. B. GRAY ENGINEERING INC.

CIVIL ENGINEERS
7080 GONG POINT CIRCLE, LOUGHESTER, ON, K1T 4E9
TEL: 613-425-0044

CLIENT

COLONNADE BRIDGEPORT



16 CONCOURSE GATE, SUITE 200, OTTAWA, ON, K2E 75E
TEL: 343-633-5084

TJX CANADA

60 STANISH COURT, MISSISSAUGA, ON, L5R 0G1
TEL: 905-405-7025



PROJECT TITLE			
WINNERS FIT-OUT ROCKLAND PLAZA			
DRAWING TITLE			
NEW WORK: REFLECTED CEILING PLAN			
DATE JULY 2024	DRAWN CL	JOB NO.	DRAWING NO.
SCALE AS NOTED	REVIEWED TD	3613	A2-2
ARCHITECTURAL			

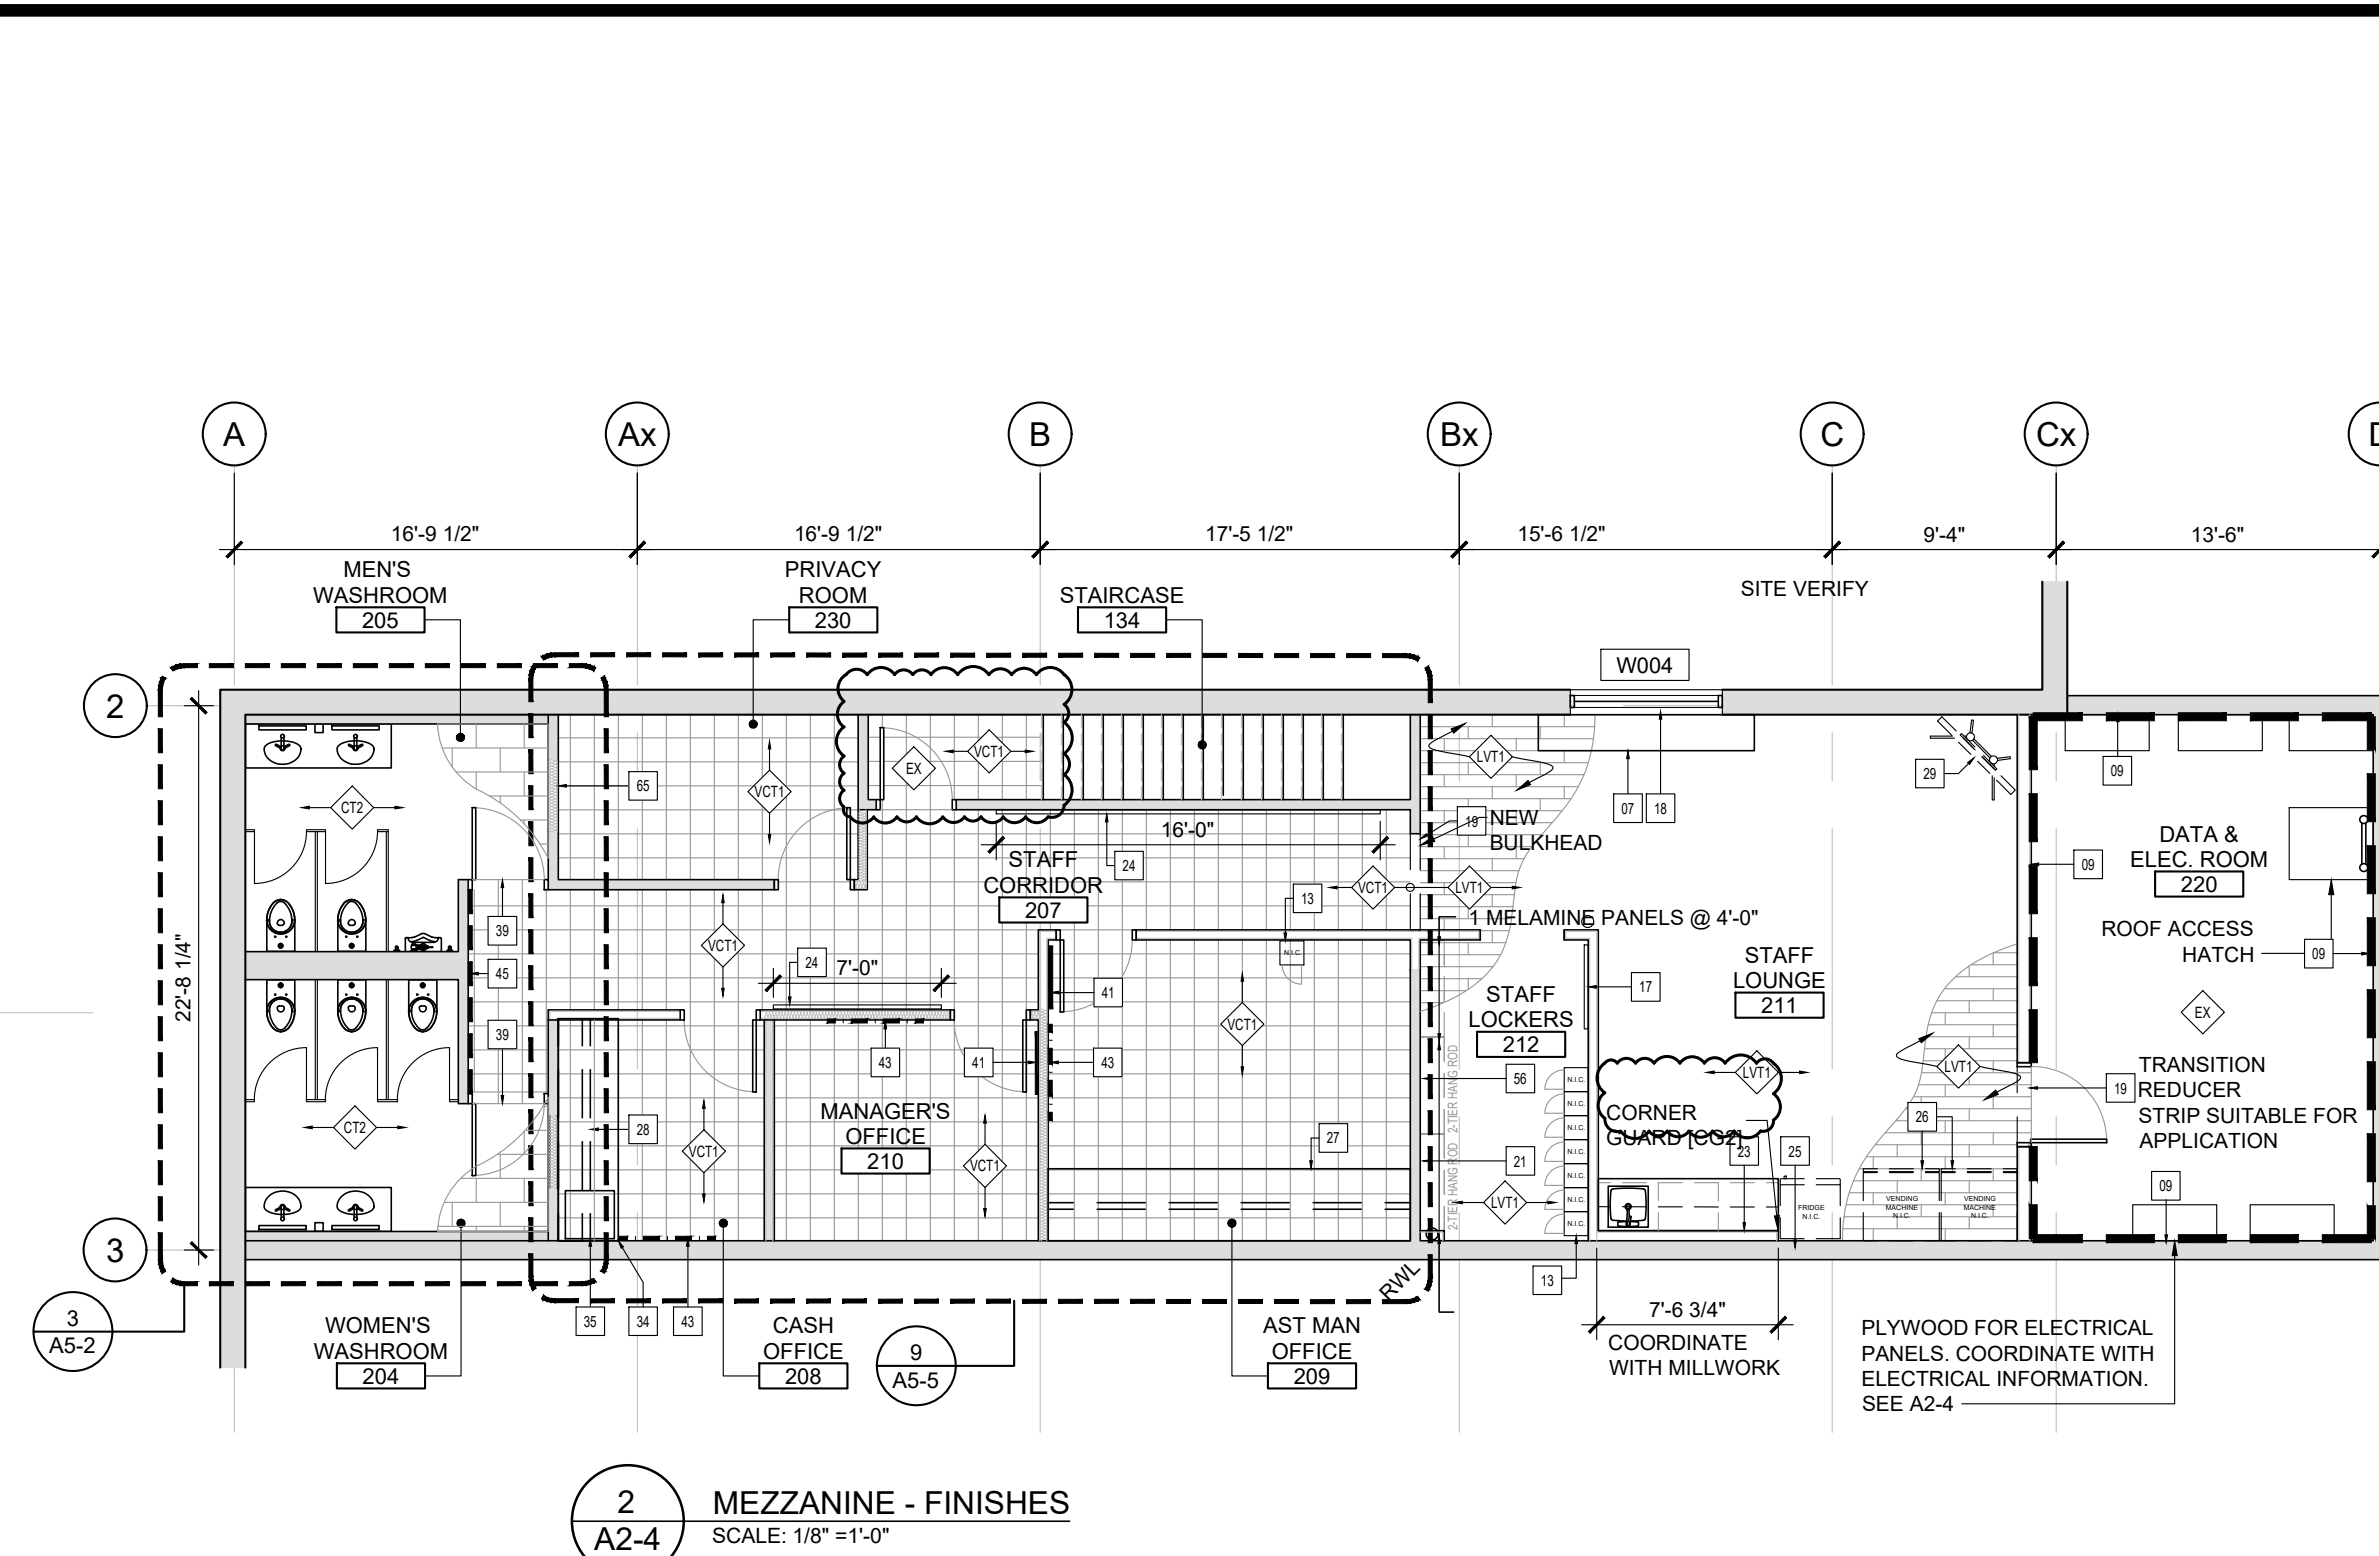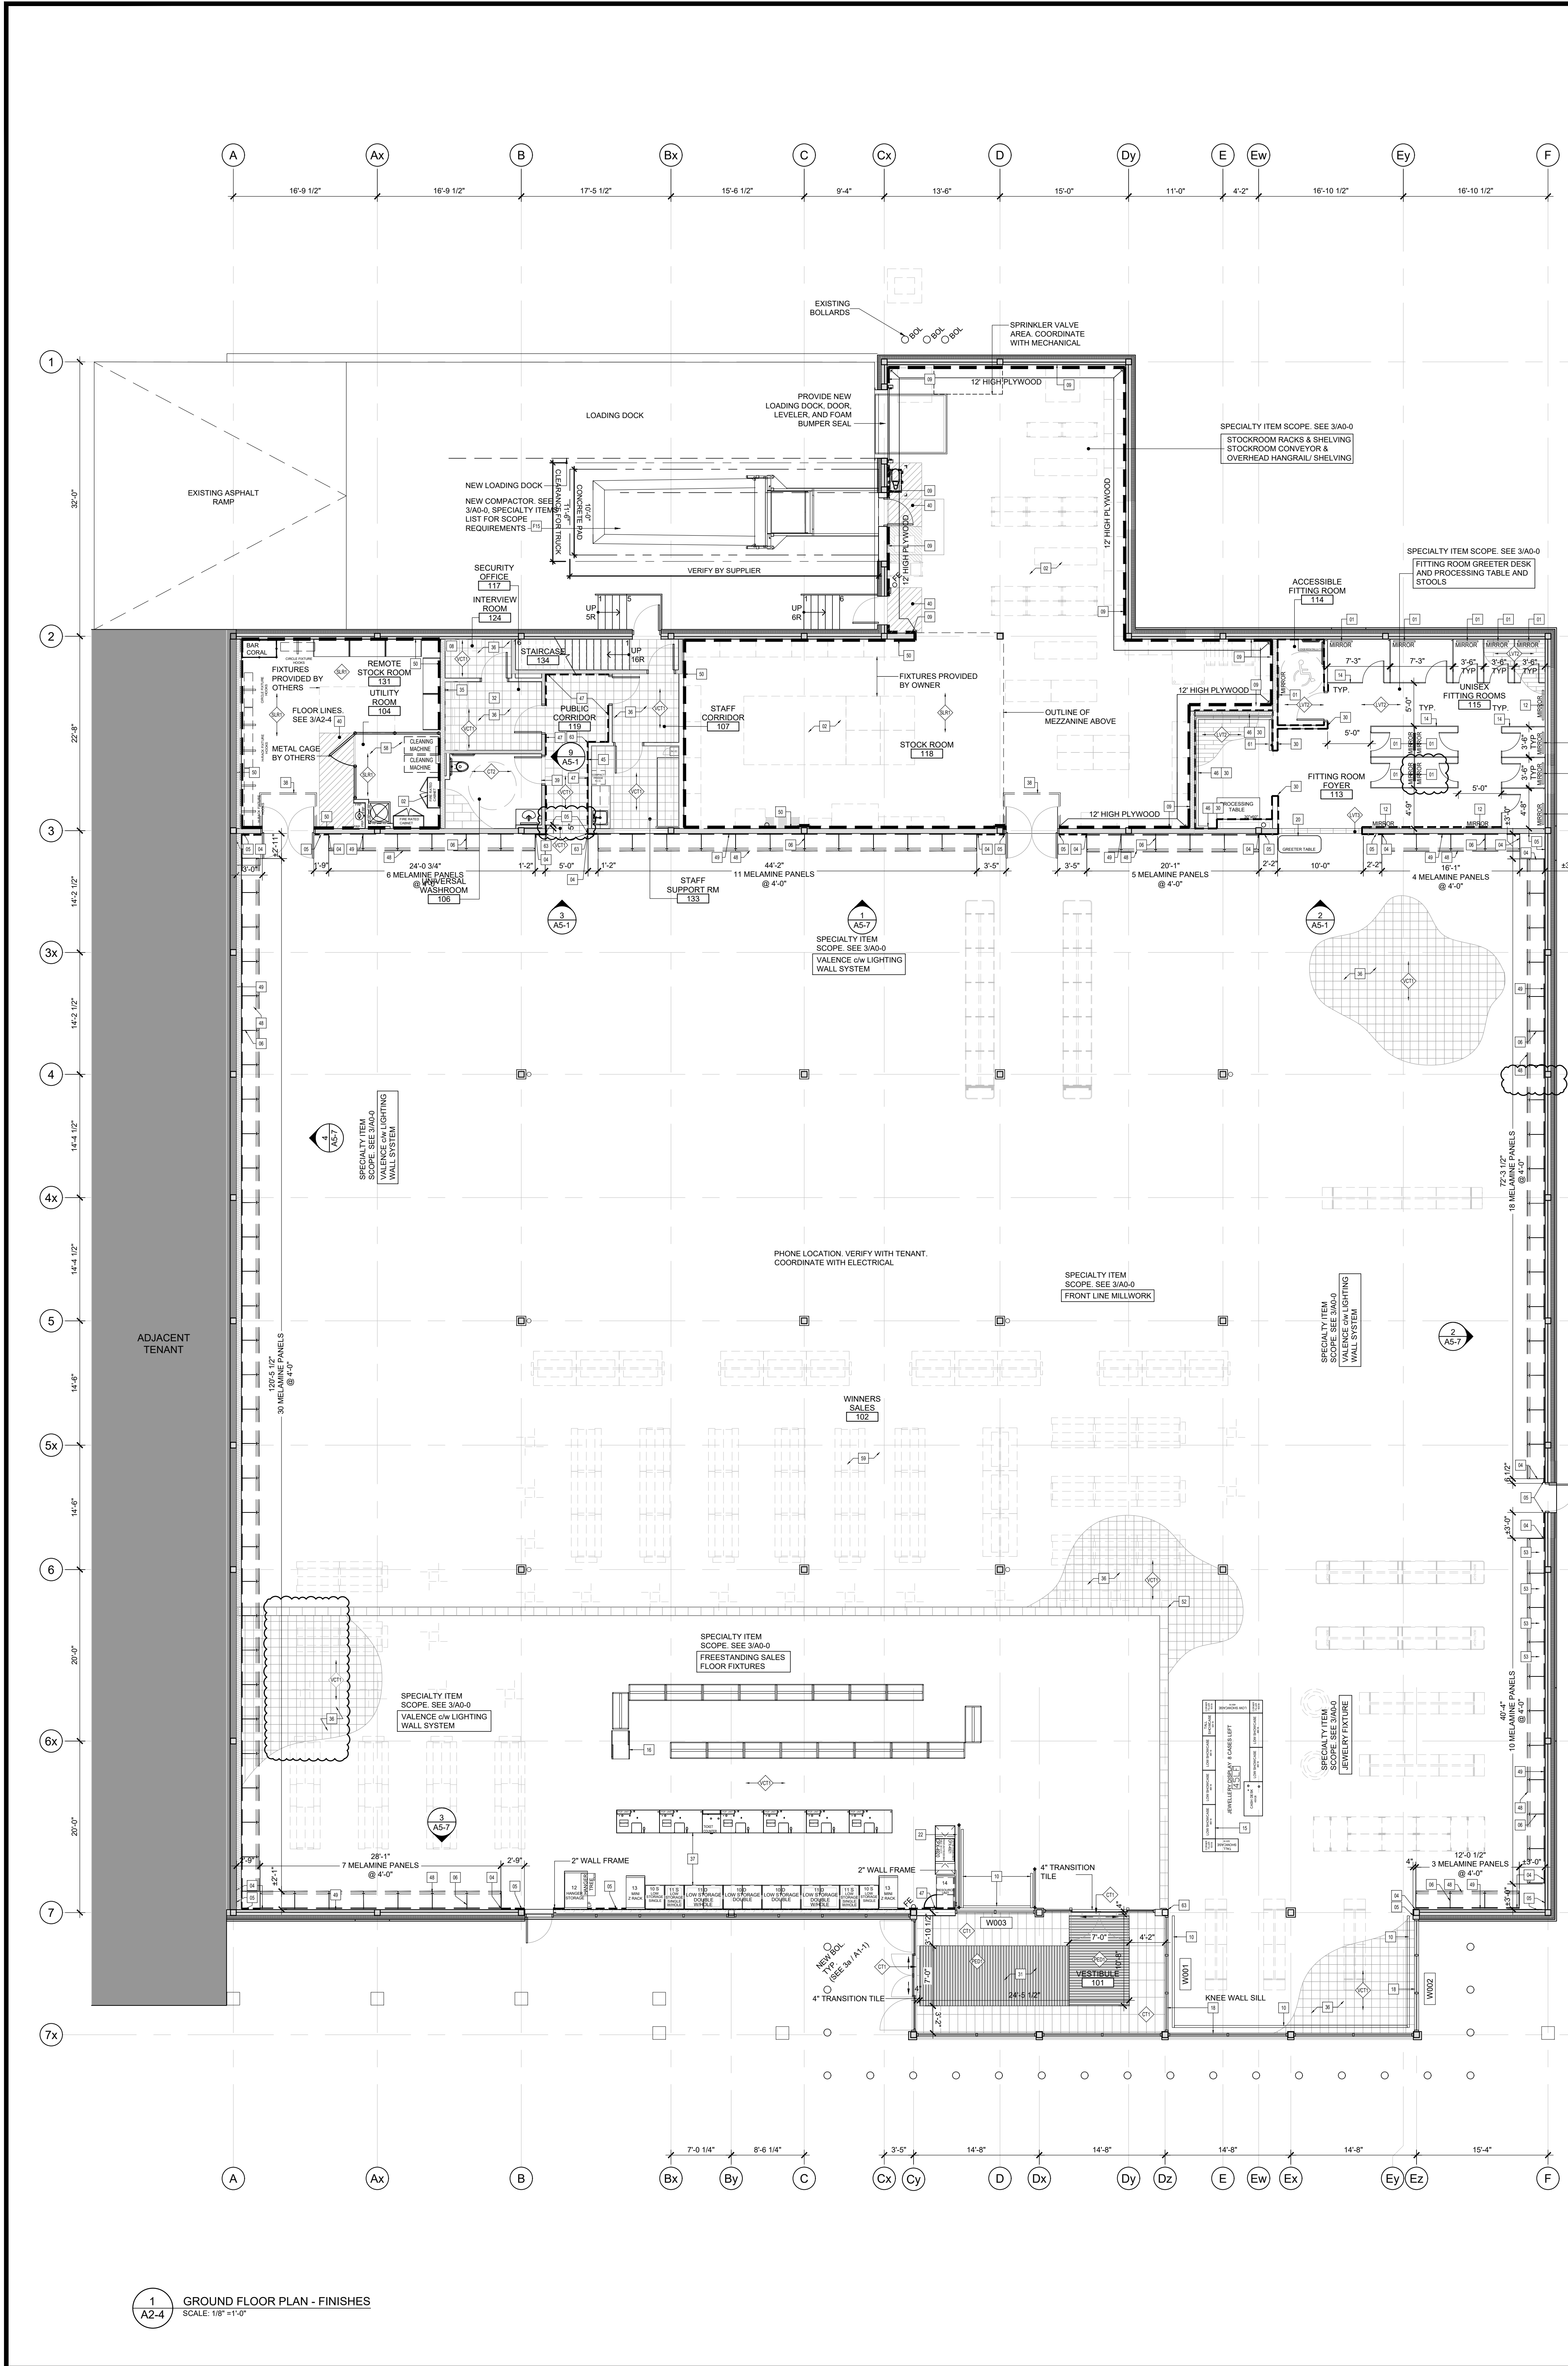

FLOOR PLAN NOTES:

- PROVIDE FITTING ROOM STALL MIRRORS, REFER TO DETAILS 1 TO 8A-4.
- SHELVING AND RACKING SYSTEM PROVIDED BY TENANT. INSTALLED BY TENANT'S FUTURE INSTALLER FOR QUANTITY & LOCATION SEE DETAIL 1.1.
- 4" x 8" SLATWALL PANEL WITH TRIMS G.C. ENSURE PROPER BLOCKING IN WALL. REFER TO FINAL T&E FUTURE PLAN FOR STOCKROOM LAYOUT DETAIL 8A-5 PRIOR TO INSTALLATION.
- 7" MELAMINE END DETAIL (TYP) REFER TO DETAIL 1.1 FOR SUPPLY & INSTALL. G.C. DIMENSIONS ARE TO THE CENTERLINE OF MELAMINE STANDARD AND NOT TO THE STAKE NAME.
- PANT FINISH TO MATCH HIGH WALL COLOUR.
- INDICATES LOCATION OF MELAMINE STANDARD, TYP. (SUPPLIED BY T&E CANADA, INSTALL BY G.C.).
- BAR TABLE. REFER TO DETAILS 6 TO 8A-5.1.
- INTERVIEW ROOM BENCH, SEE DETAIL 10A-6.
- PROVIDE 5/8" G 1/8 S. PLYWOOD FROM FLOOR TO 12'-0". TENANT TO COORDINATE ON SITE. (ALL SIDES) SECURE TO WALLS. PAINT ONE COAT PRIMER TO MATCH ADJACENT WALL. USE FIRE RETARDANT PAINT FOR PLYWOOD.
- PROVIDE FLOOR BUMPERS. REFER TO PLAN FOR LOCATION AND SIZE. REFER TO DETAIL 9A-4.
- LIGHT GAUGE ALUMINUM FRAME PAINTED TO MATCH. SUPPLY AND INSTALLED BY T&E CANADA APPROVED VENDOR. REFER TO DETAIL 1.1.
- G.C. TO PROVIDE FLAT MIRROR. REFER TO 6A-4 FOR DETAIL.
- DISH LOCKERS TO BE SUPPLIED BY T&E CANADA AND INSTALLED BY G.C. REFER TO DETAIL 3A-5.1.
- FOR FITTING ROOM STALLS, REFER TO DRAWING AS-3.
- JEWELRY MILLWORK SUPPLIED BY T&E CANADA AND INSTALLED BY G.C. SEE DETAIL 1.1 SUPPLY & INSTALL VINYL FLOOR BASE ON SAME. G.C. TO CONFIRM FINAL LOCATION WITH T&E PROJECT MANAGER PRIOR TO INSTALLATION OF COUNTER.
- T&E CANADA TO PROVIDE ONE COOL. REFER TO ELECTRICAL DRAWINGS FOR ADDITIONAL INFORMATION.
- STAFF LOUNGE FLAT MIRROR. REFER TO DETAIL 4A-4.
- WINDOW SILL TO HAVE (P-LAM) INSTALLED. SEE DETAIL 4A-2 (WINDOW) & 8A-2 (WALL).
- PROVIDE TRANSVERSE PLANK AT FLOORING TRANSITION FINISH.
- VINYL SIGN ON GREETER TABLE BY T&E SIGN VENDOR.
- PROVIDE MELAMINE FILLER PANELS. REFER TO DETAIL 10A-4. FOR SUPPLY & INSTALL BY T&E CANADA APPROVED VENDOR. INSTALLED BY G.C.
- PROVIDE CART RAILS (SIZES AS NOTED) REFER TO DETAIL 10A-4. FOR SUPPLY & INSTALL BY T&E CANADA APPROVED VENDOR. INSTALLED BY G.C.
- PROVIDE KITCHEN CABINET WITH CUPBOARDS ABOVE. COMPLETE WITH ALL FIXTURES AND PLUMBING. REFER TO DETAIL 12A-5.1 AND MECHANICAL DRAWINGS.
- SUPPLY AND INSTALL CORN CORK TILES (TOTAL LINEAR FOOTAGE MUST BE 38 FT.) PATTERN STACK BOND INSTALLATION (ALIGNED SEAMS).
- APPLIANCES PROVIDED AND INSTALLED BY T&E CANADA.
- VENDING MACHINES SHOWN FOR POWER REFERENCE AND POSSIBLE FUTURE USE. T&E TO ONLY ORDER AND INSTALL MACHINES IF REQUIRED BY SPECIFICATIONS.
- FIXED SHELVING C/W DATA RACKS, ETC. REFER TO DETAIL 12A-5.
- WALL MOUNTED MILLWORK, ETC. REFER TO DETAIL 7A-5.1.
- TV AND MOBILE CART, BY T&E CANADA.
- SUPPLY AND INSTALL VINYL FLOOR BASE IN FITTING ROOM AREA. WALL BUMPERS TO BE INSTALLED @ 4" A.F.F. IN FITTING ROOM Foyer AND RECOVERY AREA. COORDINATE INSTALLATION OF BUMPERS AND FLOOR BASE WITH LOCATION OF MILLWORK. REFER TO 14A-5.1.
- PEDESTAL TO BE 7'-0" WIDE CENTERED ON SLIDING DOORS. SEE DETAIL 1.1 FOR DETAILS & 8A-1 FOR SPEC. CHAIRS. WATER REPLENT SLANE SEALER TO BE APPLIED PRIOR TO FLOORING INSTALLATION. MAKE SURFACE READY BEFORE APPLICATION. PROVIDE A TRANSITION TILE AT BOTH SETS OF DOOR THRESH TO BE.
- WALL MOUNTED COUNTER AND SHELVES. REFER TO DETAIL 11 & 12A-5.6.
- PORTABLE EYEWASH STATION BY T&E MOUNTED 3'-1" A.F.F. TO CENTERLINE. NOT REQUIRED IN STOCKROOM IF EYEWASH STATION PRESENT BESIDE THE UTILITY ROOM. PROVIDE ADDITIONAL PORTABLE EYEWASH STATION NEAR FURTHER DOOR FROM UTILITY ROOM IF TWO STOCKROOM DOORS PRESENT.
- SAFE BY T&E CANADA (420 LBS.), INSTALLED BY DELIVERY DRIVER.
- PROVIDE PLAM ON 12" MPD UNDERMATH MILLWORK AND AROUND SAFE. FINISH PLAM-1. SEE AS-1.
- NO 14 TURNINGS OF FLOOR TILE. INSTALL FLOORING TO SQUARE GRID PATTERN WITH ALL JOINTS ALIGNED (STACKED SEAM LAYOUT) WITH ALIGNED PATTERN GRAIN (TILES). REFER TO DETAIL 1.1.
- FRONTBACK CASH MILLWORK SUPPLIED BY TENANT. INSTALLED BY G.C. (TYP.) G.C. TO SUPPLY & INSTALL VINYL FLOOR BASE (YES) ON SAME. PROVIDE CLEAR CAULKING AT CONNECTION TO FLOOR AND WALL WHERE VINYL BASE IS NOT PRESENT.
- EXTEND BASE FLOOR FINISH INTO STOCKROOM AS SHOWN AND PROVIDE REDUCER STRIP, JOHNSONITE RIB-484 (8 TO 18" TRANSITION).
- PROVIDE TRANSITION STRIP. FINISH (TS-3. SEE AS-2).
- PANT YELLOW LINES TO INDICATE NO STACK ZONE ON FLOOR AREA TO BE KEPT CLEAR AT ALL TIMES. PAINT TO BE APPLIED PRIOR TO CONC. SEALER. REFER TO 3A-2.4.
- COAT HOOKS. REFER TO 11A-5.4.
- TELEPHONE BOARD 4" x 6" PLYWOOD PANEL MOUNT @ 24" A.F.F.
- 3'-0"x4'-0" SLATWALL PANEL WITH TRIMS IN OFFICES. FINAL LOCATION T.B.D. ON SITE. ENSURE PROPER BLOCKING IN WALL. REFER TO 10A-5 FOR DETAILS.
- STAFF LOCKER ROOM SHELVING/HANGERS. 4'-0" MELAMINE PANEL C/W STANDARDS. REFER TO MILLWORK PANEL DETAILS 14A-4 AND 14A-5.1.
- COMMUNITY BOARD PROVIDED AND INSTALLED BY T&E SIGN VENDOR.
- PROVIDE FLOOR BUMPERS. REFER TO PLAN FOR LOCATION AND SIZE. REFER TO DETAIL 9A-4 FOR FITTING ROOM BUMPERS REFER TO AS-3 FOR SIZE.
- SUPPLY AND INSTALL WALL BUMPERS @ 4" AND 2'-4" A.F.F. IN SALES AREA AND PUBLIC CORRIDOR.
- DASHED LINE INDICATES LIGHT VALANCE ABOVE, TYP.
- MELAMINE PANEL, TYP. FINISH: ML-1.
- PROVIDE 5/8" G 1/8 S. PLYWOOD FROM FLOOR TO 10'-0". TENANT TO COORDINATE ON SITE. (ALL SIDES) SECURE TO WALLS. PAINT ONE COAT PRIMER TO MATCH ADJACENT WALL. USE FIRE RETARDANT PAINT FOR PLYWOOD.
- (RESERVED)
- (RESERVED)
- STARTING POINT OF SALES AREA FLOORING.
- ILLUMINATED BEAUTY CABINETS SUPPLIED AND INSTALLED BY T&E CANADA. CABINETS TO BE INSTALLED OVER MELAMINE PANEL FINISH C/W VALANCE. MELAMINE PANEL TO BE CUT TO ACCOMMODATE LOCATIONS. REFER TO ELECTRICAL DOCUMENTS FOR ELECTRICAL REQUIREMENTS.
- (RESERVED)
- CURB TO RECEIVE "WATCH YOUR STEP" FLOOR STICKERS. INSTALLED TO FACE ON INSIDE AND OUTSIDE OF SPRINKLER ROOM.
- STAFF LOCKER ROOM SHELVING/HANGERS. 4'-0" MELAMINE PANEL C/W STANDARDS. REFER TO 3A-5.6 & 3A-5.1.10 & 3A-5.1.
- WATERPROOFING SYSTEM (SLUR) TO BE APPLIED TO SLAB & CURBS WITHIN SPRINKLER ROOM.
- TILES TO 4'-0" A.F.F. (4'-0" x 4'-0" TILE BASE) C/W TRANSITION STRIP (TS) FINISHED WITH A 1/8" SLUR. PAINT ABOVE. PROVIDE TRANSITION STRIP (TS) AT FLOOR. SEE DETAIL 1.1 FOR SIMILAR INSTALLATION DETAIL. REFER TO ROOM FINISH SCHEDULE ON AS-1.
- SEE SHEET 1.1 FOR FIXTURES AND PURCHASE PATH DIMENSIONS.
- OPTIONAL: PAINT 3'-0" WIDE "NO STACK ZONE" ON FLOOR AROUND PERIMETER OF SCISSOR LIFT AREA TO BE KEPT CLEAR AT ALL TIMES. SEE DETAIL 1.1 FOR SIMILAR PAINT APPLICATION.
- PORTABLE EYEWASH STATION BY T&E MOUNTED 2'-4" A.F.F. TO CENTERLINE. EYEWASH STATION TO BE CENTERED ON THE LOW WALL.
- TRAINING ROOM FIXTURES TO BE PROVIDED BY T&E.
- PROVIDE CORNER GUARD (CG) ON ALL OUTSIDE CORNERS IN PUBLIC CORRIDOR.
- PROVIDE 5/8" G 1/8 S. PLYWOOD FROM FLOOR TO 8'-0" A.F.F. (AS INDICATED) ALL AROUND ELECTRICAL ROOM. TENANT TO COORDINATE ON SITE. (ALL SIDES) SECURE TO WALLS. PAINT ONE COAT PRIMER TO MATCH ADJACENT WALL. USE FIRE RETARDANT PAINT FOR PLYWOOD.
- G.C. TO SUPPLY AND INSTALL MIRROR AND MOUNTING HARDWARE. SEE SPECIFICATIONS (DIVISION 8). MIRROR TO BE MOUNTED @ 5'-0" TO US.

GENERAL NOTES:

- DO NOT SCALE DRAWINGS; ONLY FIGURED DIMENSIONS ARE TO BE USED. WHERE DOUBT EXISTS, FILE REQUEST FOR INTERPRETATION AND REQUEST CLARITY.
- IT IS THE RESPONSIBILITY OF THE GENERAL CONTRACTOR TO VERIFY DIMENSIONS ON SITE; REPORT DISCREPANCIES TO THE ARCHITECT PROMPTLY.
- GENERAL CONTRACTOR TO TAKE INTO ACCOUNT CONSTRUCTION TOLERANCE. GENERAL CONTRACTOR TO COORDINATE THE WORK OF DIFFERENT TRADES TO COMPLY WITH DESIGN INTENT.
- ALL WORK DESCRIBED IN THESE DRAWINGS AND SPECIFICATIONS ARE TO COMPLY WITH THE CURRENT EDITION OF THE ONTARIO BUILDING CODE (2012) OR NATIONAL BUILDING CODE (2010) INCLUDING MOST RECENT AMENDMENTS.
- DRAWINGS AND SPECIFICATIONS ARE COMPLEMENTARY AND ARE TO BE READ TOGETHER.

COPYRIGHT:

THIS DRAWING IS AN INSTRUMENT OF SERVICE AND IS PROTECTED BY COPYRIGHT AND IS THE SOLE PROPERTY OF ARCHITECTS DCA INC. COPIES, INCLUDING ELECTRONIC COPIES MAY ONLY BE USED FOR THE PURPOSE INTENDED, FOR THE SINGLE PROJECT FOR WHICH THEY ARE ISSUED AND MAY NOT BE OFFERED FOR SALE OR TRANSFER WITHOUT THE EXPRESS WRITTEN PERMISSION OF THE ARCHITECT.

ISSUE RECORD:

NO.	DESCRIPTION	DATE
1	GRIDLINE ISSUE	2024-03-28
2	GRIDLINE UPDATE	2024-05-22
3	FOR COST ESTIMATE	2024-05-29
4	FOR EIPS COORDINATION	2024-05-31
5	FOR STRUCTURAL COORDINATION	2024-06-12
6	99 PC - IFT FIT-OUT REVIEW	2024-08-12
7	REISSUED 99 PC - IFT FIT-OUT REVIEW	2024-09-09
8	99 PC FULL PACKAGE REVIEW	2024-10-15
9	ISSUE FOR FINAL REVIEW	2024-11-12
10	ISSUE FOR FINAL TENDER	2024-11-21
11	ISSUE FOR ADDENDUM #01	2024-12-16

CONSULTANTS

GOODKEY, WEEDMARK & ASSOCIATES LTD.
MECHANICAL & ELECTRICAL ENGINEERS
1688 WOODWARD DRIVE, OTTAWA, ON, K2C 3R8
TEL: 613-727-5111

D. B. GRAY ENGINEERING INC.
CIVIL ENGINEERS
700 LONG POINT CIRCLE, GLOUCESTER, ON, K1T 4E9
TEL: 613-425-8044

CLIENT

COLONNADE BRIDGEPORT
16 CONCOURSE GATE, SUITE 200, OTTAWA, ON, K2E 7S6
TEL: 343-633-5084

TJX CANADA
60 STANDISH COURT, MISSISSAUGA, ON, L5R 0G1
TEL: 905-405-7025

DCA
A GROUP OF ARCHITECTS
201-1339 WELLINGTON ST. WEST OTTAWA ON K1V 3B8
WWW.ARCHITECTSDCA.COM 613.725.2294

PROJECT TITLE

**WINNERS FIT-OUT
ROCKLAND PLAZA**

DRAWING TITLE

**FLOOR PLAN
FINISHES**

DATE	DRAWN	JOB NO.	DRAWING NO.
JULY 2024	CL	3613	A2-4
SCALE AS NOTED	REVIEWED TD		


ARCHITECTURAL

1
A2-4
GROUND FLOOR PLAN - FINISHES
SCALE: 1/8" = 1'-0"

2
A2-4
MEZZANINE - FINISHES
SCALE: 1/8" = 1'-0"

3
A2-4
PAINTED NO-STACK DETAIL
SCALE: 1/2" = 1'-0"

4
A2-4
VCT FLOOR PATTERN DETAIL
SCALE: 1/2" = 1'-0"

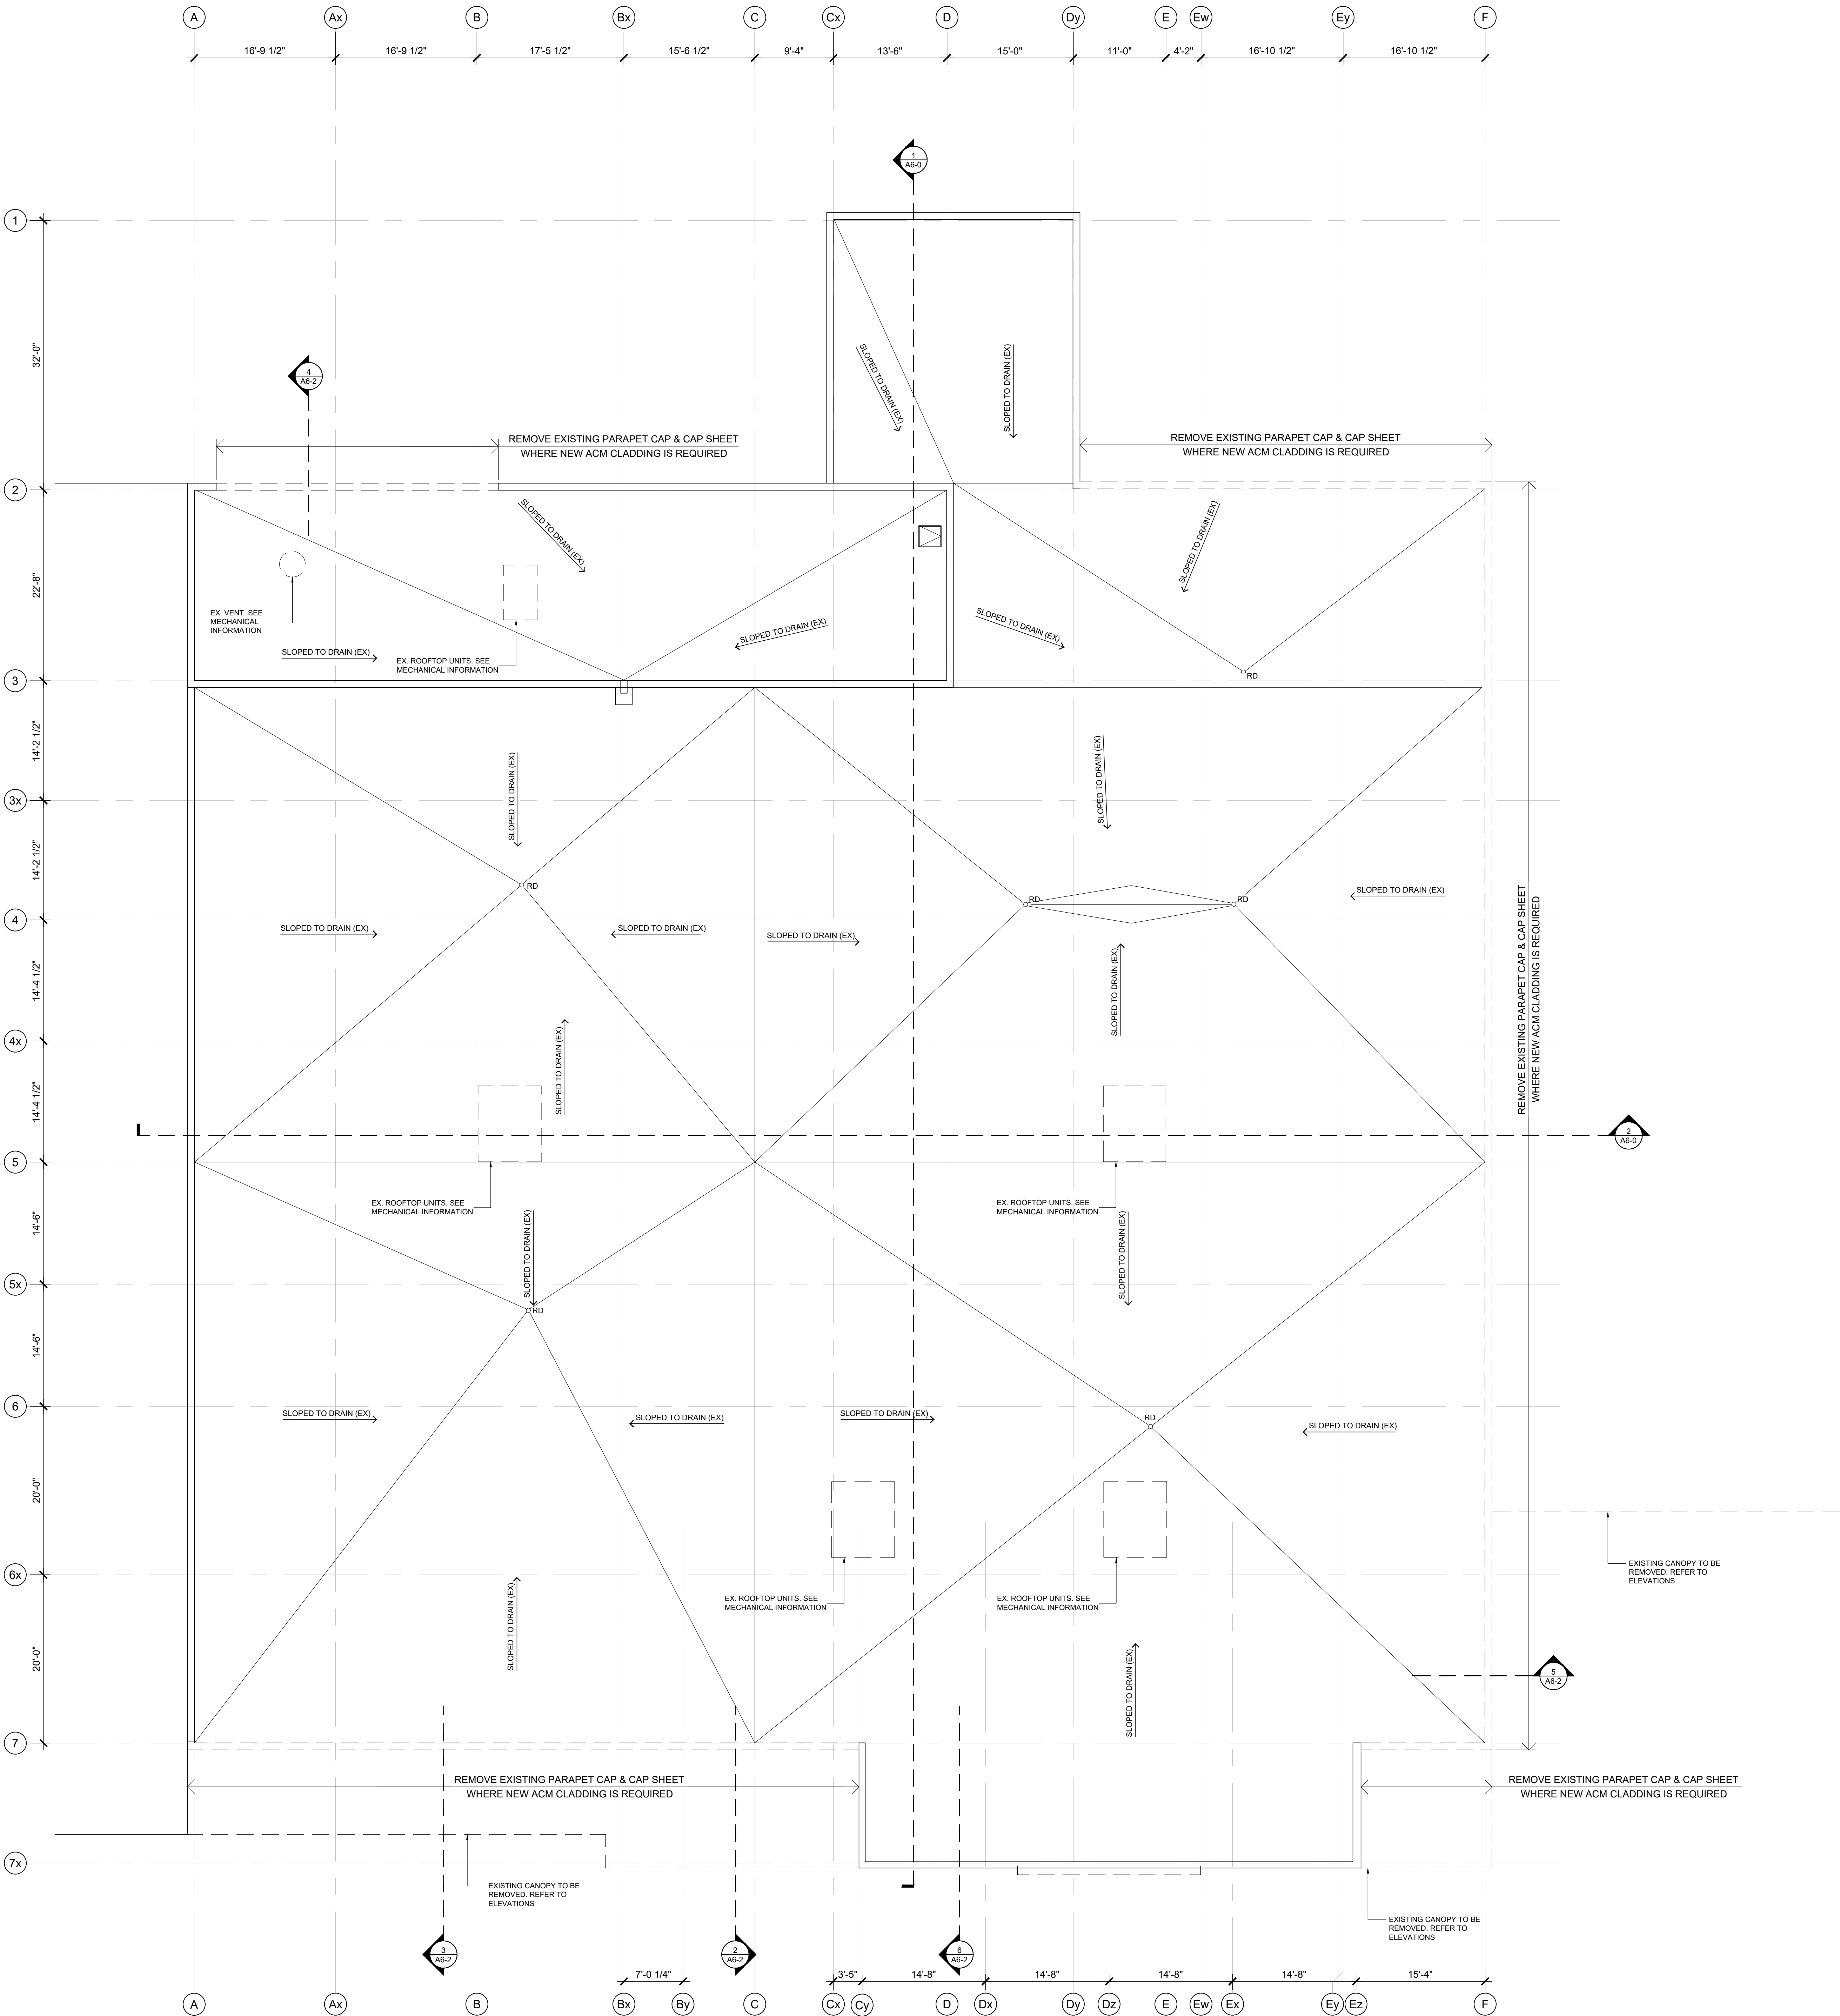


DEMOLITION LEGEND:	
	SLOPED TO DRAIN (EX)
	EXISTING SLOPE TO ROOF DRAIN, VERIFY ON SITE
	EXISTING MECHANICAL UNIT TO BE REMOVED. REFER TO MECHANICAL FOR CURB REMOVAL & MODIFICATION SEE 6 / A3-1
	ROOF ACCESS HATCH, VERIFY ON SITE
	ROOF DRAIN, VERIFY ON SITE

- GENERAL NOTES
- DO NOT SCALE DRAWINGS; ONLY FIGURED DIMENSIONS ARE TO BE USED. WHERE DOUBT EXISTS, FILE REQUEST FOR INTERPRETATION AND REQUEST CLARITY.
 - IT IS THE RESPONSIBILITY OF THE GENERAL CONTRACTOR TO VERIFY DIMENSIONS ON SITE; REPORT DISCREPANCIES TO THE ARCHITECT PROMPTLY.
 - GENERAL CONTRACTOR TO TAKE INTO ACCOUNT CONSTRUCTION TOLERANCE, GENERAL CONTRACTOR TO COORDINATE THE WORK OF DIFFERENT TRADES TO COMPLY WITH DESIGN INTENT
 - ALL WORK DESCRIBED IN THESE DRAWINGS AND SPECIFICATIONS ARE TO COMPLY WITH THE CURRENT EDITION OF THE ONTARIO BUILDING CODE (2012) OR NATIONAL BUILDING CODE (2010) INCLUDING MOST RECENT AMENDMENTS.
 - DRAWINGS AND SPECIFICATIONS ARE COMPLEMENTARY AND ARE TO BE READ TOGETHER.

COPYRIGHT

THIS DRAWING IS AN INSTRUMENT OF SERVICE AND IS PROTECTED BY COPYRIGHT AND IS THE SOLE PROPERTY OF ARCHITECTS DCA INC. COPIES, INCLUDING ELECTRONIC COPIES MAY ONLY BE USED FOR THE PURPOSE INTENDED, FOR THE SINGLE PROJECT FOR WHICH THEY ARE ISSUED AND MAY NOT BE OFFERED FOR SALE OR TRANSFER WITHOUT THE EXPRESS WRITTEN PERMISSION OF THE ARCHITECT.

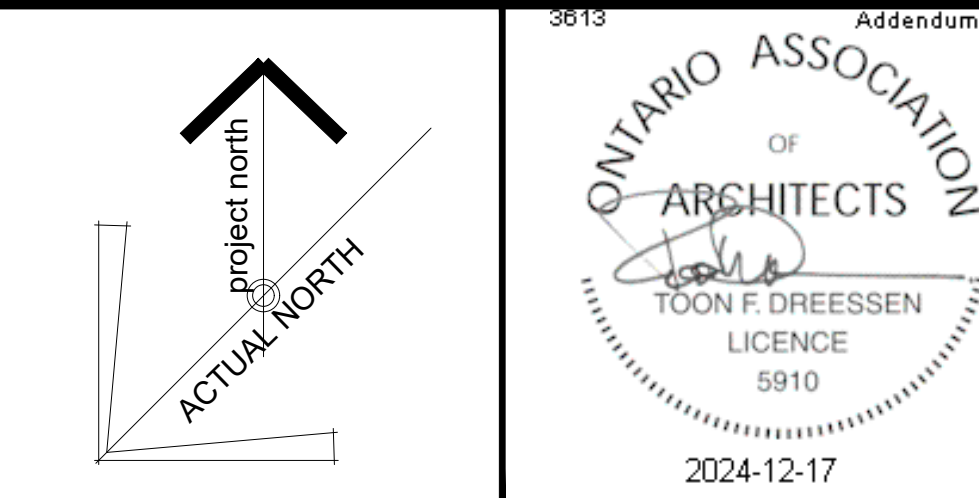

ISSUE RECORD:

NO.	DESCRIPTION	DATE
1	GRIDLINE ISSUE	2024-03-28
2	GRIDLINE UPDATE	2024-05-22
3	FOR COST ESTIMATE	2024-05-29
4	FOR EIP'S COORDINATION	2024-05-31
5	FOR STRUCTURAL COORDINATION	2024-06-12
6	99 PC - IFT FIT-OUT REVIEW	2024-08-12
7	REISSUED 99 PC - IFT FIT-OUT REVIEW	2024-09-09
8	99 PC FULL PACKAGE REVIEW	2024-10-15
9	ISSUE FOR FINAL REVIEW	2024-11-12
10	ISSUE FOR FINAL TENDER	2024-11-21
11	ISSUE FOR ADDENDUM #01	2024-12-16

CONSULTANTS

GOODKEY, WEEDMARK & ASSOCIATES LTD.

MECHANICAL & ELECTRICAL ENGINEERS
1688 WOODWARD DRIVE, OTTAWA, ON, K2C 3R8
TEL: 613-727-5111

D. B. GRAY ENGINEERING INC.

CIVIL ENGINEERS
700 LONG POINT CIRCLE, GLOUCESTER, ON, K1T 4E9
TEL: 613-425-8044

CLIENT

COLONNADE BRIDGEPORT

16 CONOURSE GATE, SUITE 200, OTTAWA, ON, K2E 7SE
TEL: 343-633-5084

TJX CANADA

60 STANDISH COURT, MISSISSAUGA, ON, L5R 0G1
TEL: 905-405-7025



PROJECT TITLE


**WINNERS FIT-OUT
ROCKLAND PLAZA**

DRAWING TITLE

**DEMOLITION:
ROOF PLAN**

DATE JULY 2024	DRAWN CL	JOB NO. 3613	DRAWING NO. A3-0
SCALE AS NOTED	REVIEWED TD		

ARCHITECTURAL

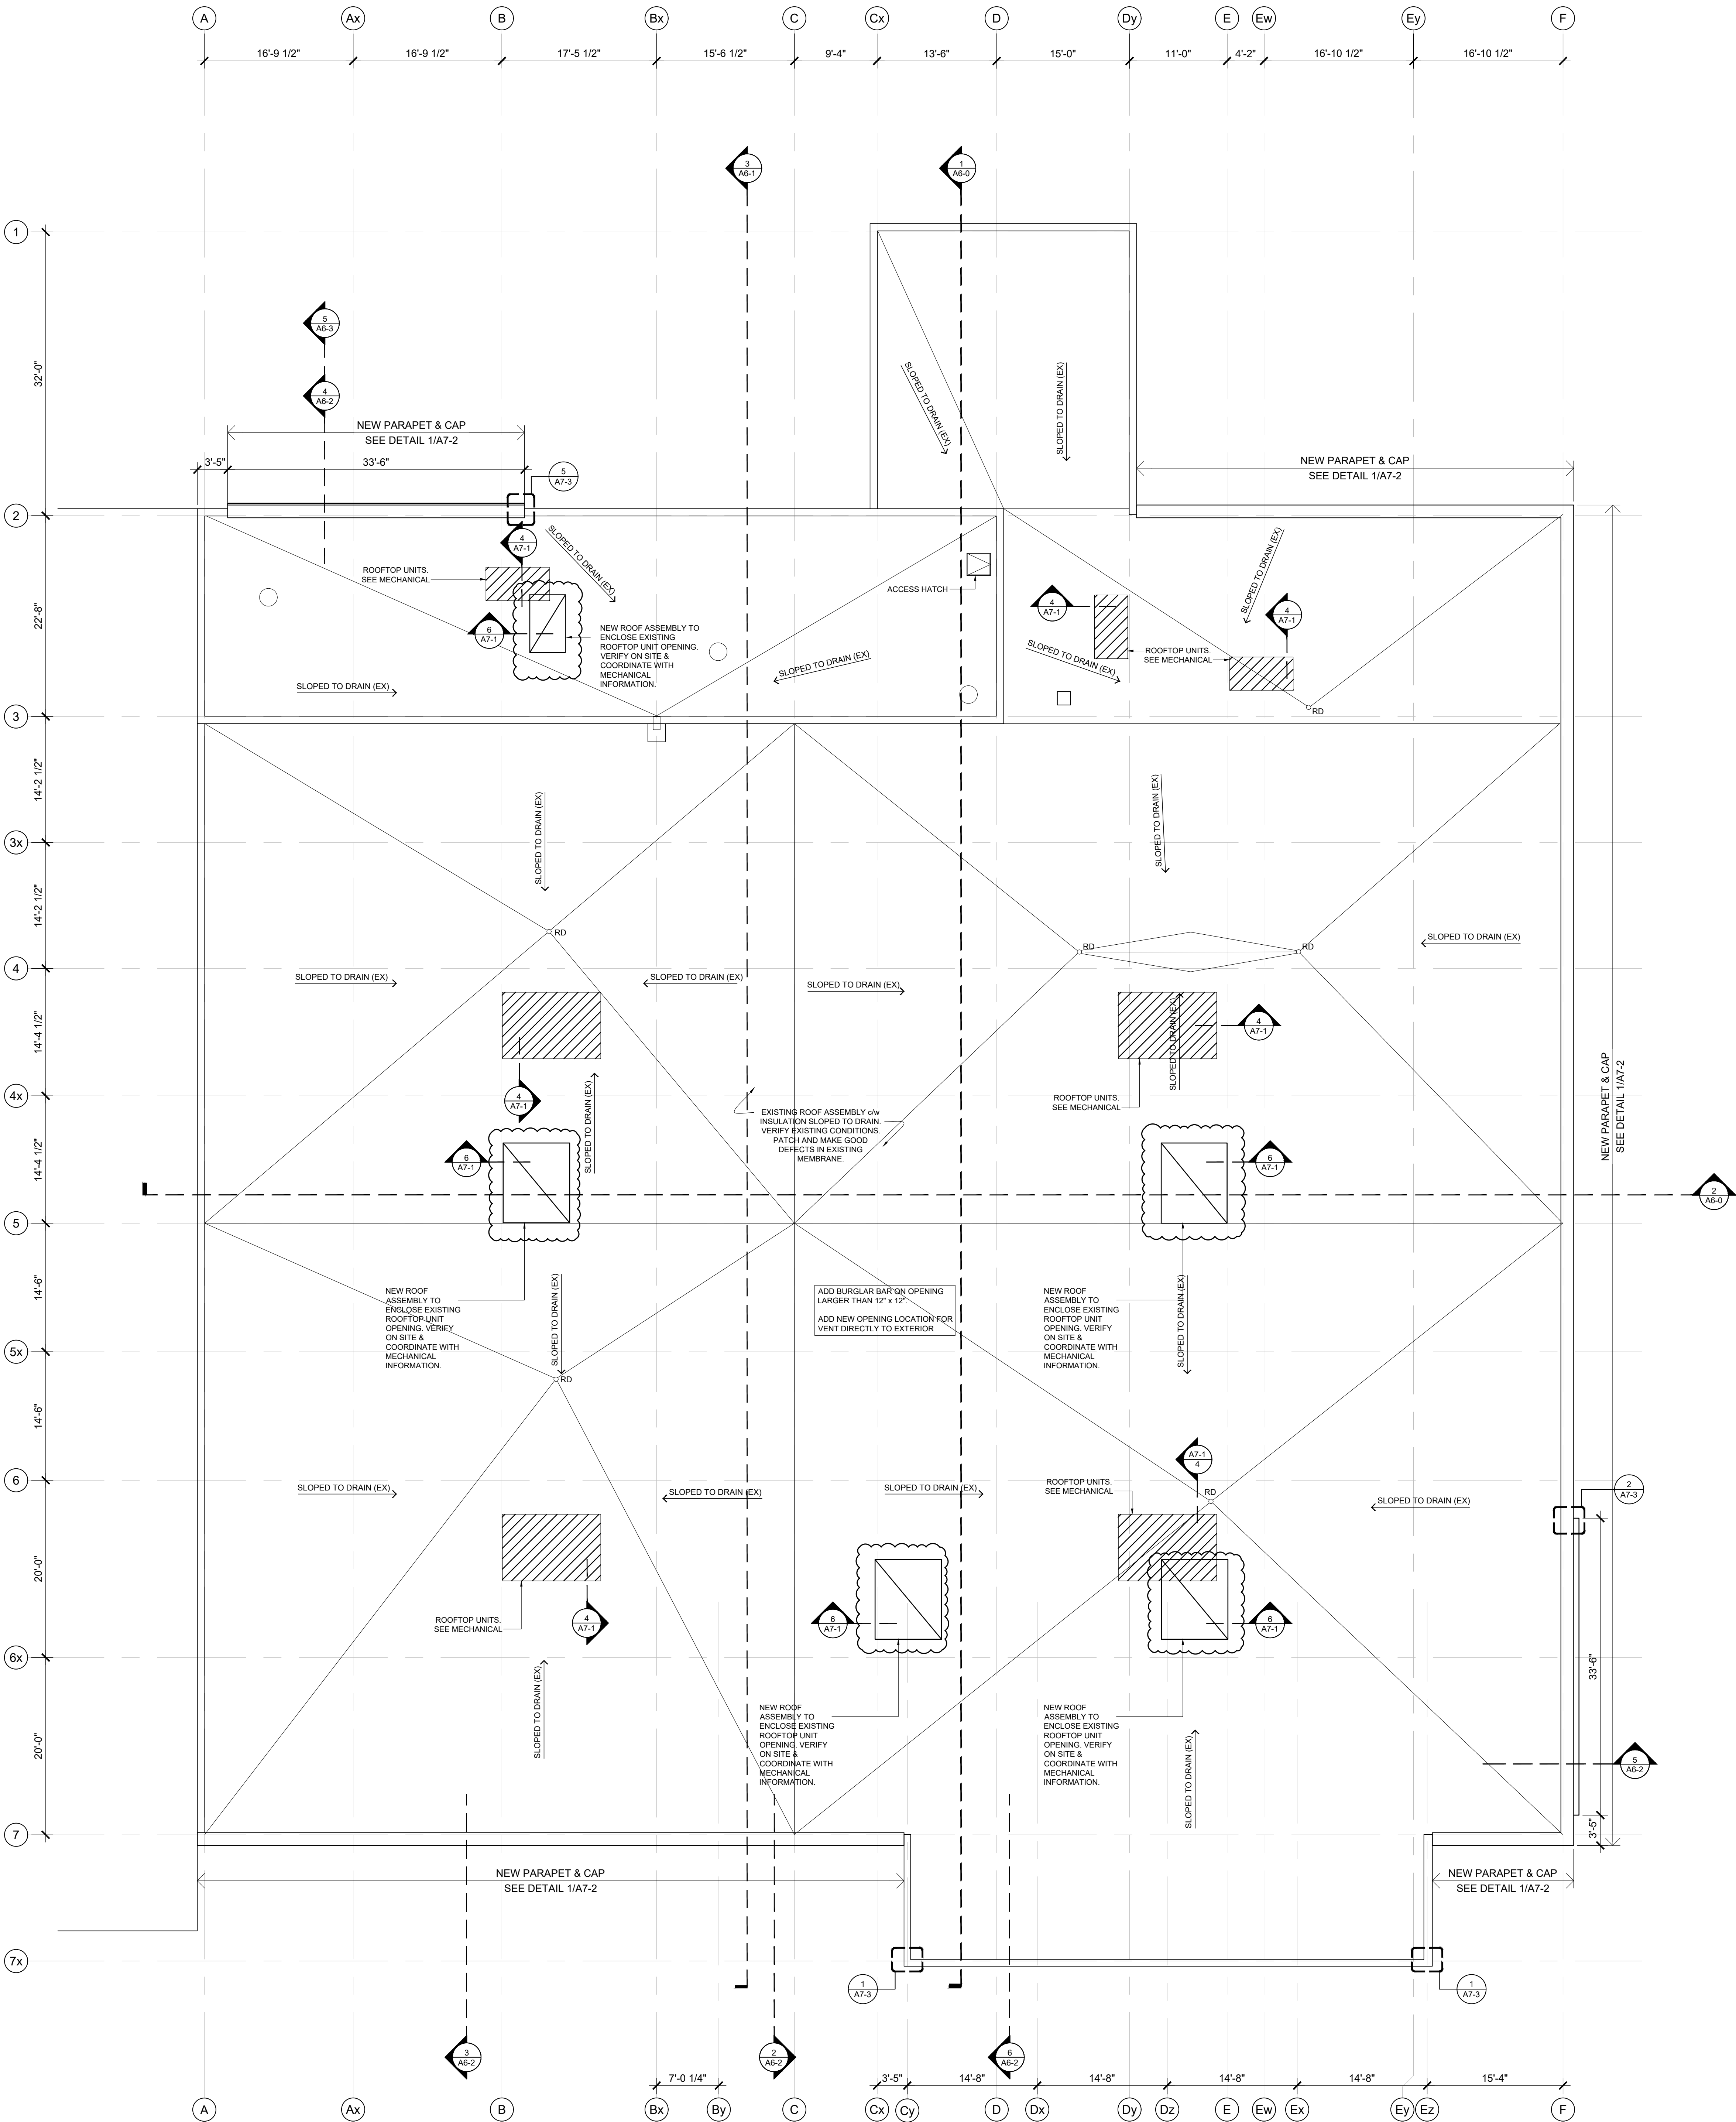

1
A3-1
NEW WORK: ROOF PLAN
SCALE: 1/8\"=1'-0"

ROOF LEGEND:

- SLOPED TO DRAIN (EX)
- EXISTING ROOF SLOPE TO DRAIN. VERIFY ON SITE.
- NEW MECHANICAL UNIT TO BE PROVIDED. REFER TO MECHANICAL.
- NEW ROOF ASSEMBLY INFILL AT REMOVED ROOFTOP UNIT. FOR STRUCTURAL STEEL MODIFICATIONS, SEE DETAIL 1/A7-1 & SEE SPECIFICATIONS DIV. 05.
- AS ABOVE, REFER TO MECHANICAL.
- NOTE: PROVIDE NEW ROOF FLASHING FOR NEW UNITS TO BE INTO EXISTING ROOF MEMBRANE. VERIFY SITE CONDITIONS.
- ROOF ACCESS HATCH. VERIFY ON SITE.
- ROOF DRAIN. VERIFY ON SITE.

- GENERAL NOTES**
- DO NOT SCALE DRAWINGS. ONLY FIGURED DIMENSIONS ARE TO BE USED. WHERE DOUBT EXISTS, FILE REQUEST FOR INTERPRETATION AND REQUEST CLARITY.
 - IT IS THE RESPONSIBILITY OF THE GENERAL CONTRACTOR TO VERIFY DIMENSIONS ON SITE. REPORT DISCREPANCIES TO THE ARCHITECT PROMPTLY.
 - GENERAL CONTRACTOR TO TAKE INTO ACCOUNT CONSTRUCTION TOLERANCE. GENERAL CONTRACTOR TO COORDINATE THE WORK OF DIFFERENT TRADES TO COMPLY WITH DESIGN INTENT.
 - ALL WORK DESCRIBED IN THESE DRAWINGS AND SPECIFICATIONS ARE TO COMPLY WITH THE CURRENT EDITION OF THE ONTARIO BUILDING CODE (2012) OR NATIONAL BUILDING CODE (2010) INCLUDING MOST RECENT AMENDMENTS.
 - DRAWINGS AND SPECIFICATIONS ARE COMPLEMENTARY AND ARE TO BE READ TOGETHER.

COPYRIGHT

THIS DRAWING IS AN INSTRUMENT OF SERVICE AND IS PROTECTED BY COPYRIGHT AND IS THE SOLE PROPERTY OF ARCHITECTS DCA INC. COPIES, INCLUDING ELECTRONIC COPIES MAY ONLY BE USED FOR THE PURPOSE INTENDED, FOR THE SINGLE PROJECT FOR WHICH THEY ARE ISSUED AND MAY NOT BE OFFERED FOR SALE OR TRANSFER WITHOUT THE EXPRESS WRITTEN PERMISSION OF THE ARCHITECT.

2019
Addendum 1

ONTARIO ASSOCIATION
OF
ARCHITECTS

TOON F. DREESSEN
LICENCE
5910

2024-12-17

ISSUE RECORD:

NO.	DESCRIPTION	DATE
1	GRIDLINE ISSUE	2024-03-28
2	GRIDLINE UPDATE	2024-05-22
3	FOR COST ESTIMATE	2024-05-29
4	FOR EIFS COORDINATION	2024-05-31
5	FOR STRUCTURAL COORDINATION	2024-06-12
6	99 PC - IFT FIT-OUT REVIEW	2024-08-12
7	REISSUED 99 PC - IFT FIT-OUT REVIEW	2024-09-09
8	99 PC FULL PACKAGE REVIEW	2024-10-15
9	ISSUE FOR FINAL REVIEW	2024-11-12
10	ISSUE FOR FINAL TENDER	2024-11-21
11	ISSUE FOR ADDENDUM #01	2024-12-16

CONSULTANTS

GOODKEY, WEEDMARK & ASSOCIATES LTD.
MECHANICAL & ELECTRICAL ENGINEERS
1688 WOODWARD DRIVE, OTTAWA, ON, K2C 3R8
TEL: 613-727-5111

D. B. GRAY ENGINEERING INC.
CIVIL ENGINEERS
700 LONG POINT CIRCLE, GLOUCESTER, ON, K1T 4E9
TEL: 613-425-8044

CLIENT

COLONNADE BRIDGEPORT
16 CONCOURSE GATE, SUITE 200, OTTAWA, ON, K2E 7SE
TEL: 343-633-5084

TJX CANADA
60 STANDISH COURT, MISSISSAUGA, ON, L5R 0G1
TEL: 905-405-7025

A GROUP OF ARCHITECTS

201-1339 WELLINGTON ST. WEST OTTAWA ON K1Y 3B8
WWW.ARCHITECTSDCA.COM 613.725.2294

PROJECT TITLE


**WINNERS FIT-OUT
ROCKLAND PLAZA**

DRAWING TITLE

**NEW WORK:
ROOF PLAN**

DATE JULY 2024	DRAWN CL	JOB NO. 3613	DRAWING NO. A3-1
SCALE AS NOTED	REVIEWED TD		

ARCHITECTURAL

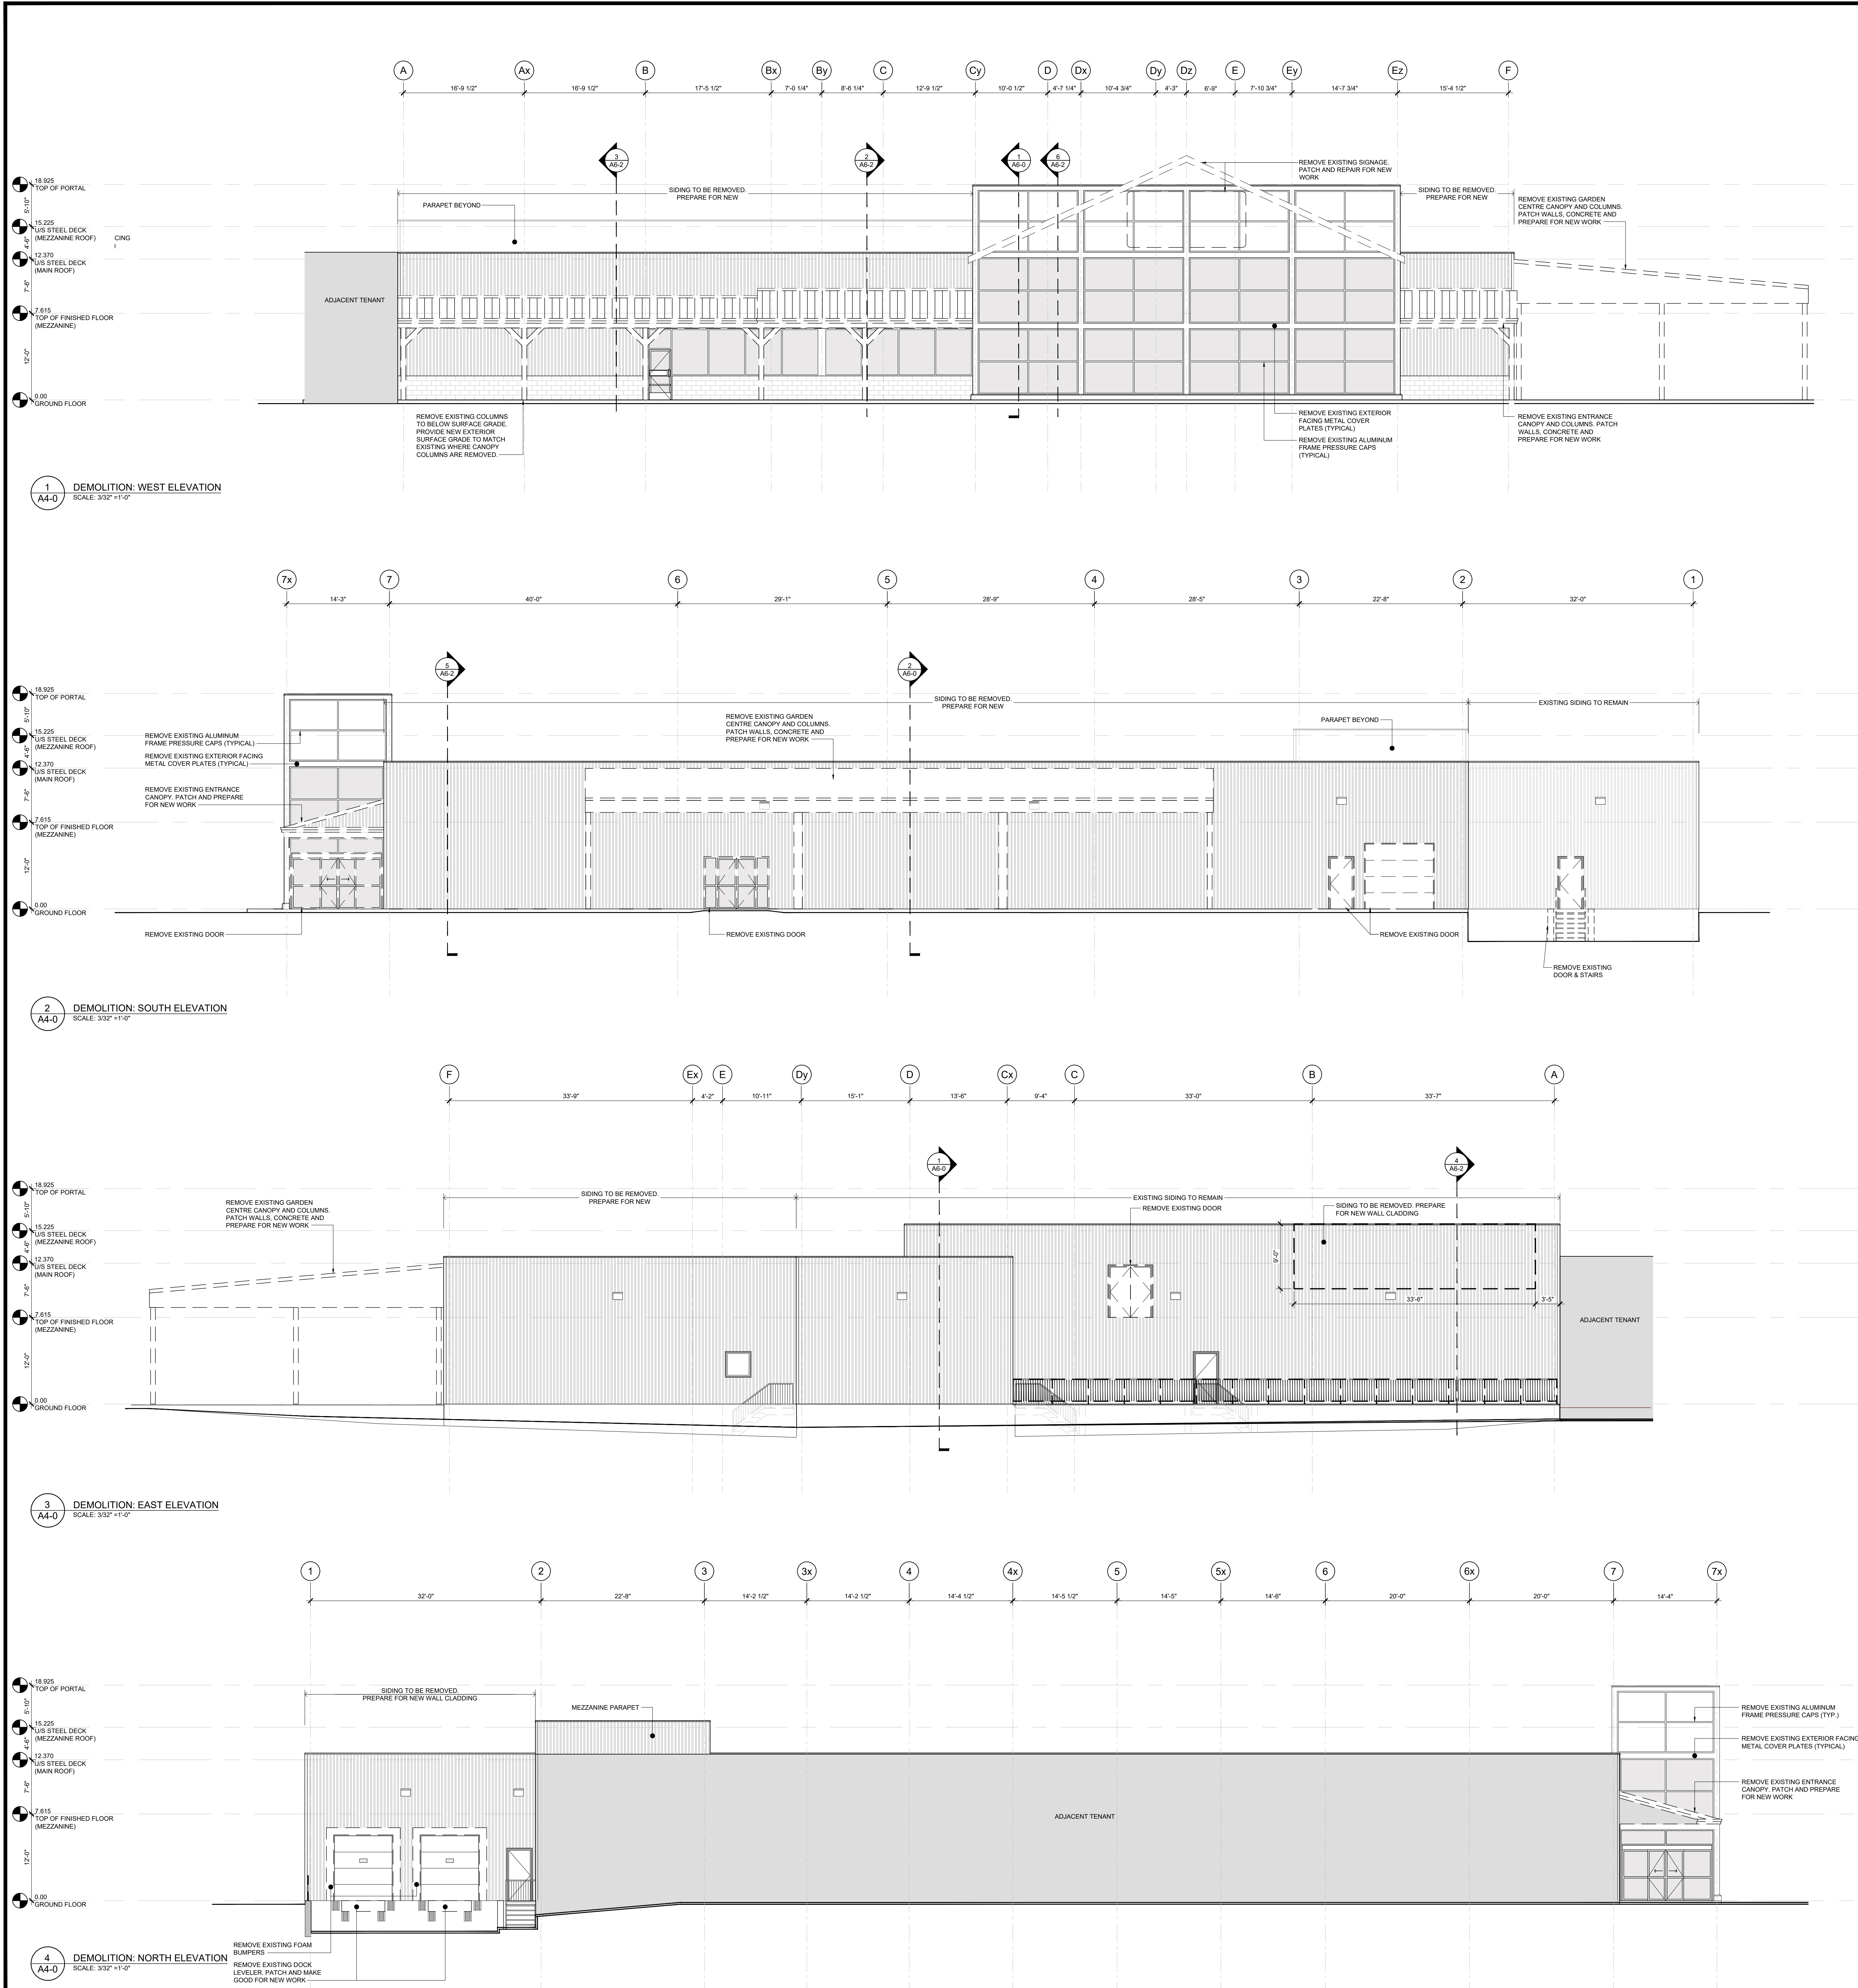

DEMOLITION LEGEND:
--- ASSEMBLY TO BE DEMOLISHED

GENERAL NOTES

- DO NOT SCALE DRAWINGS; ONLY FIGURED DIMENSIONS ARE TO BE USED. WHERE DOUBT EXISTS, FILE REQUEST FOR INTERPRETATION AND REQUEST CLARITY.
- IT IS THE RESPONSIBILITY OF THE GENERAL CONTRACTOR TO VERIFY DIMENSIONS ON SITE; REPORT DISCREPANCIES TO THE ARCHITECT PROMPTLY.
- GENERAL CONTRACTOR TO TAKE INTO ACCOUNT CONSTRUCTION TOLERANCE; GENERAL CONTRACTOR TO COORDINATE THE WORK OF DIFFERENT TRADES TO COMPLY WITH DESIGN INTENT.
- ALL WORK DESCRIBED IN THESE DRAWINGS AND SPECIFICATIONS ARE TO COMPLY WITH THE CURRENT EDITION OF THE ONTARIO BUILDING CODE (2012) OR NATIONAL BUILDING CODE (2010) INCLUDING MOST RECENT AMENDMENTS.
- DRAWINGS AND SPECIFICATIONS ARE COMPLEMENTARY AND ARE TO BE READ TOGETHER.

COPYRIGHT

THIS DRAWING IS AN INSTRUMENT OF SERVICE AND IS PROTECTED BY COPYRIGHT AND IS THE SOLE PROPERTY OF ARCHITECTS DCA INC. COPIES, INCLUDING ELECTRONIC COPIES MAY ONLY BE USED FOR THE PURPOSE INTENDED, FOR THE SINGLE PROJECT FOR WHICH THEY ARE ISSUED AND MAY NOT BE OFFERED FOR SALE OR TRANSFER WITHOUT THE EXPRESS WRITTEN PERMISSION OF THE ARCHITECT.



ISSUE RECORD:

NO.	DESCRIPTION	DATE
1	GRIDLINE ISSUE	2024-03-28
2	GRIDLINE UPDATE	2024-05-22
3	FOR COST ESTIMATE	2024-05-29
4	FOR EIPS COORDINATION	2024-05-31
5	FOR STRUCTURAL COORDINATION	2024-06-12
6	99 PC - IFT FIT-OUT REVIEW	2024-08-12
7	REISSUED 99 PC - IFT FIT-OUT REVIEW	2024-09-09
8	99 PC FULL PACKAGE REVIEW	2024-10-15
9	ISSUE FOR FINAL REVIEW	2024-11-12
10	ISSUE FOR FINAL TENDER	2024-11-21
11	ISSUE FOR ADDENDUM #01	2024-12-16

CONSULTANTS

GOODKEY, WEEDMARK & ASSOCIATES LTD.

MECHANICAL & ELECTRICAL ENGINEERS
1688 WOODWARD DRIVE, OTTAWA, ON, K2C 3R8
TEL: 613-727-5111

D. B. GRAY ENGINEERING INC.

CIVIL ENGINEERS
700 LONG POINT CIRCLE, GLOUCESTER, ON, K1T 4E9
TEL: 613-425-8044

CLIENT

COLONNADE BRIDGEPORT

16 CONCOURSE GATE, SUITE 200, OTTAWA, ON, K2E 7S6
TEL: 343-633-5084

TJX CANADA

60 STANDISH COURT, MISSISSAUGA, ON, L5R 0G1
TEL: 905-405-7025



PROJECT TITLE


WINNERS FIT-OUT
ROCKLAND PLAZA

DRAWING TITLE

EXISTING & DEMOLITION:
ELEVATIONS

DATE JULY 2024	DRAWN CL	JOB NO. 3613	DRAWING NO. A4-0
SCALE AS NOTED	REVIEWED TD		

ARCHITECTURAL

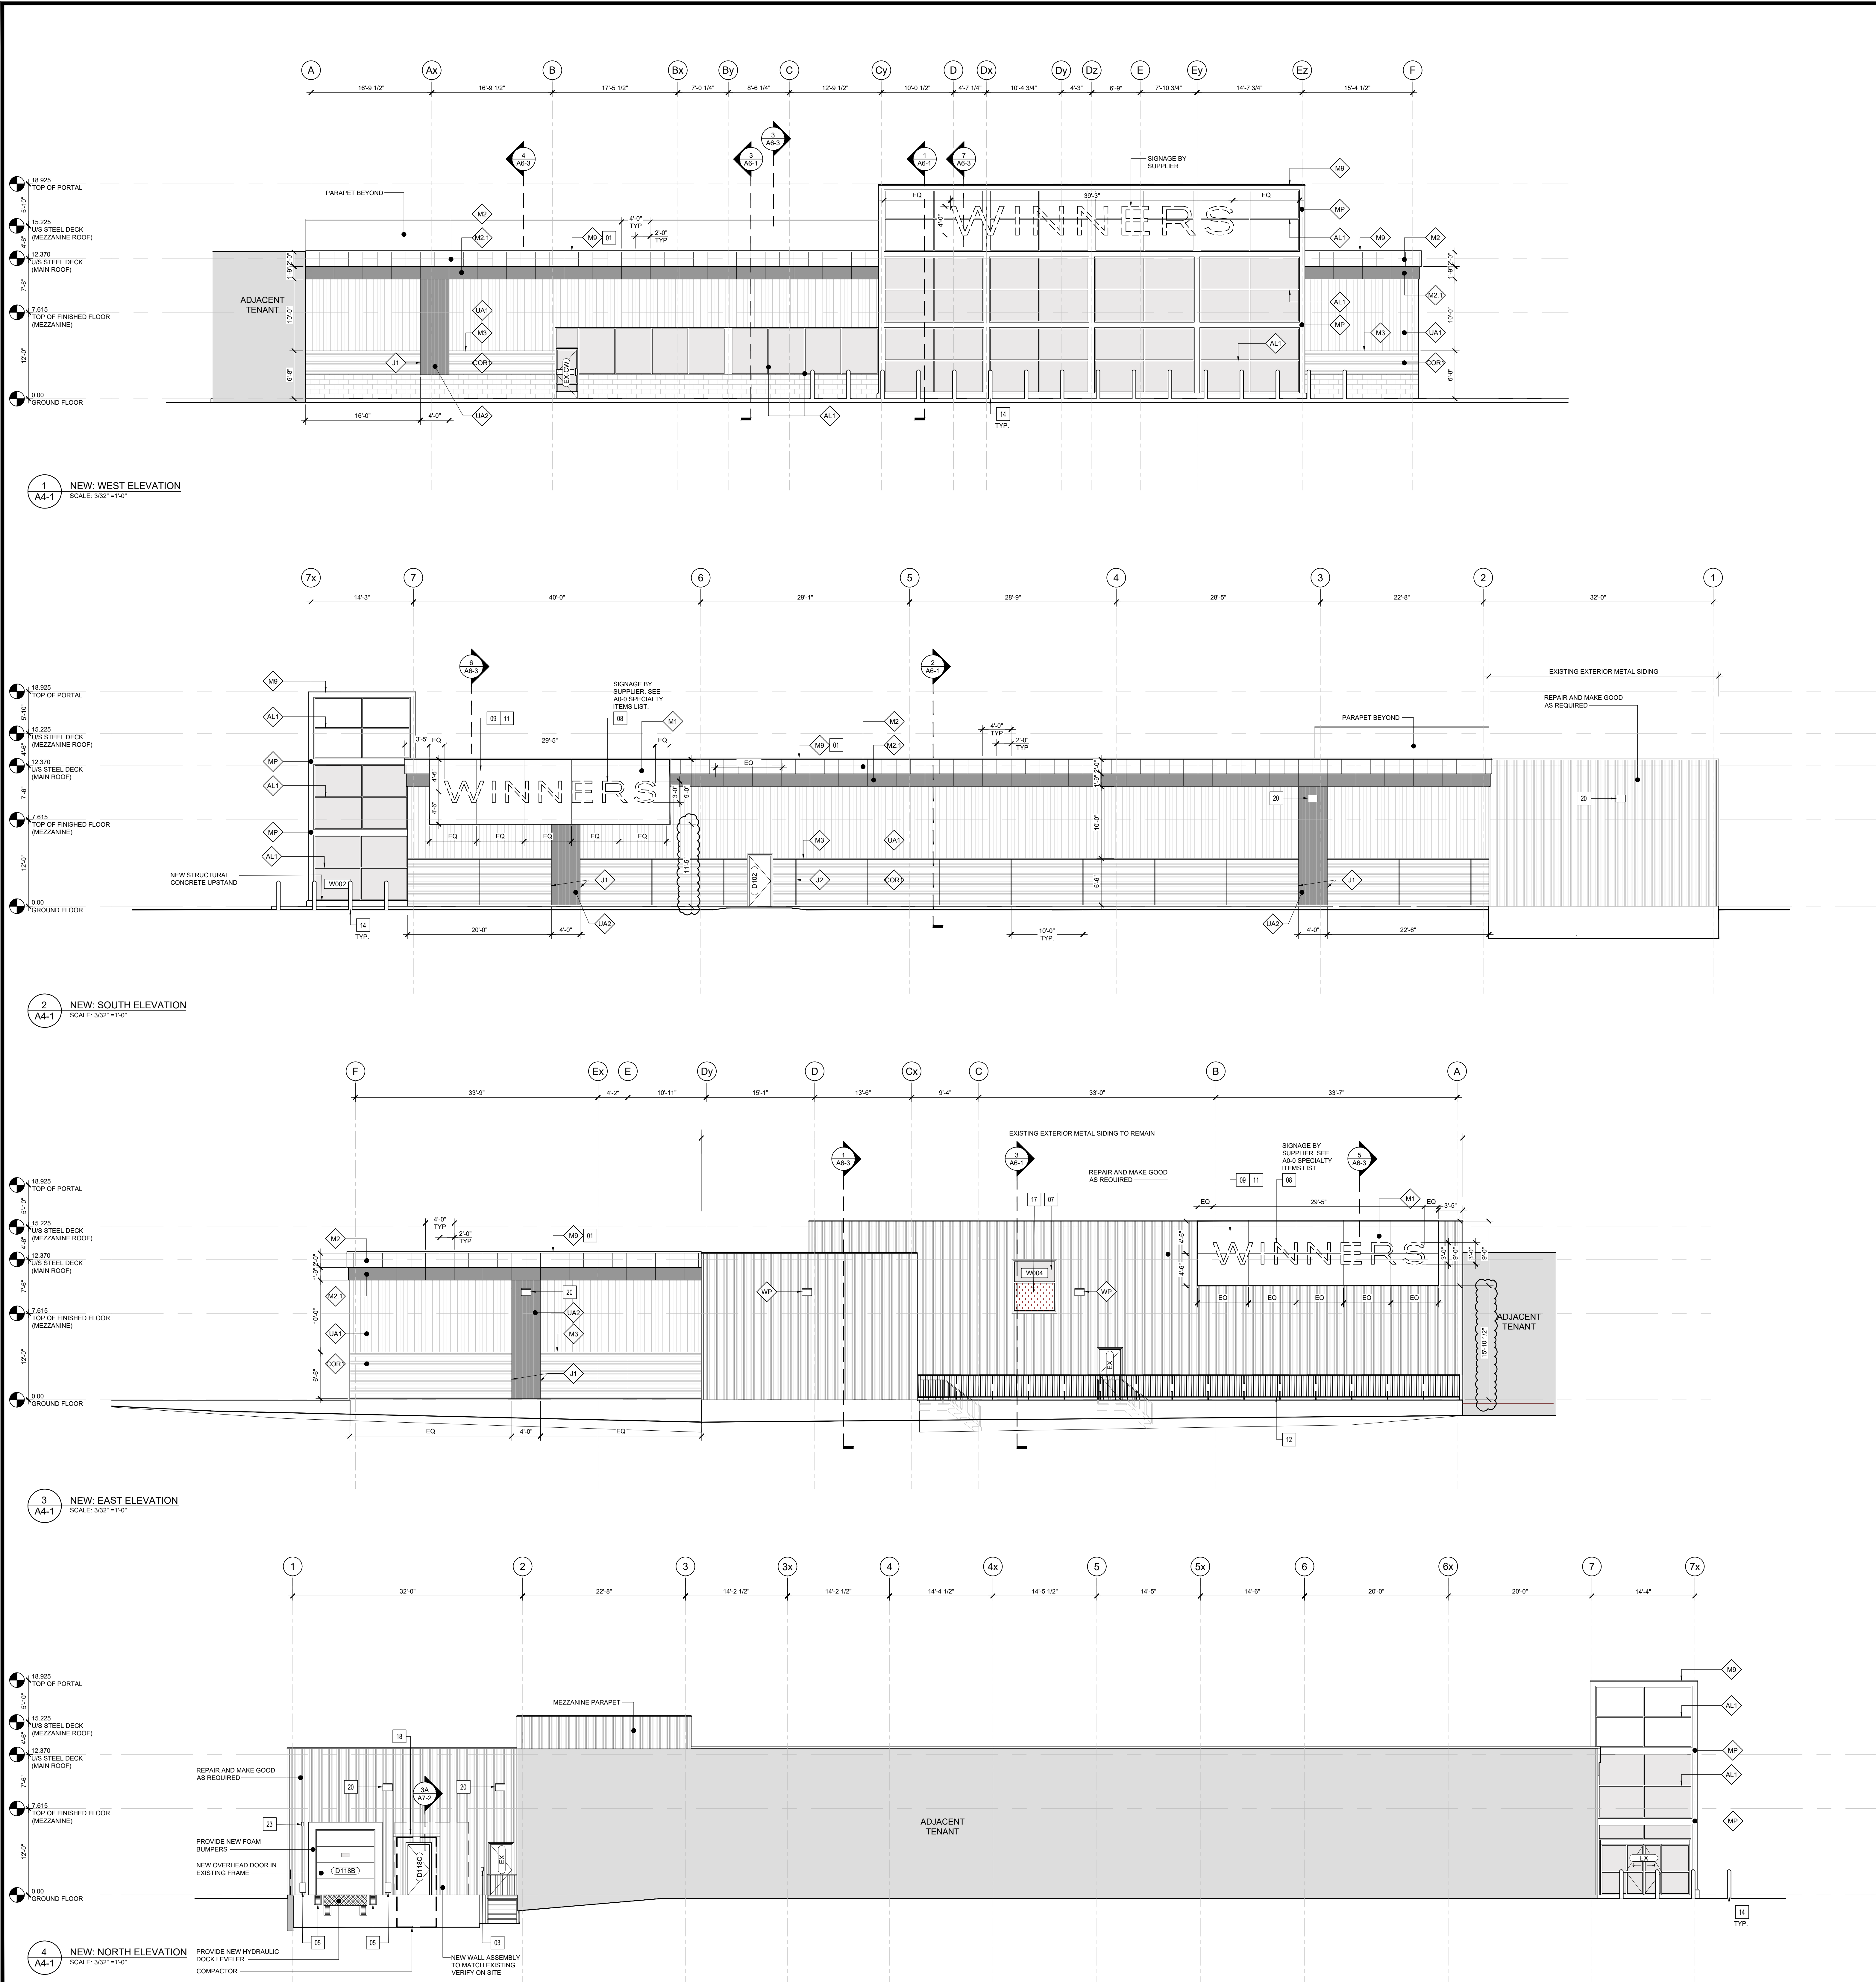


LEGEND:	
	EXISTING
FINISHES LEGEND:	
AL1	NEW PREFINISHED ALUMINUM PRESSURE CAPS TO SUIT EXISTING FRAME. COLOUR TO BLACK ANODIZED ALUMINUM.
COR	HORIZONTAL CORRUGATED SIDING ON VERTICAL FURRING CHANNELS. COLOUR: REGENT GREY. SEE SPECIFICATIONS.
J1	SIDING JOINT. SEE B1A7-3
J2	SIDING JOINT. SEE T1A7-3
M1	NEW ACM PANELS. REYNOLDS. DEEP BLACK COLOUR. WINNERS BLACK COLOURED 900 OR ALTERNATE. SEE A8-1
M2	NEW ACM PANELS. COLOUR: M-115 PPG SILVERSMITH. SEE SPECIFICATIONS
M2.1	NEW ACM PANELS. COLOUR: CLASSIC BRONZE SILVERSMITH. SEE SPECIFICATION
M3	NEW PREFINISHED METAL FLASHING. COLOUR: REGENT GREY. ID 8730
M3	NEW PREFINISHED METAL PARAPET CAP. COLOUR: REGENT GREY. ID 8730
MP	NEW PREFINISHED PANEL SYSTEM FIXINGS BY SUPPLIER. COLOUR: REGENT GREY. ID 8730
UA1	URBAN ACCENT VERTICAL SIDING. COLOUR: REGENT GREY. SEE SPECIFICATIONS
UA2	URBAN ACCENT VERTICAL SIDING. COLOUR: DARK BRONZE. SEE SPECIFICATIONS
WP	S01. SEE ELECTRICAL
01	PRE-FINISHED FLASHING (M3)
02	PLACE HOLDER
03	DOOR BELL @ 43\"/>
04	DOUBLE GLAZED STOREFRONT SYSTEM. MILKLONE. COLOUR (A1.1)
05	WALL MOUNTED WHEEL CHOCK BRACKET WITH SIGNAGE ABOVE.
06	(RESERVED)
07	STAFF LOUNGE WINDOW. REFER TO A8-2.
08	SIGNAGE SUPPLIED AND INSTALLED BY TJX CANADA. CONTRACTOR TO CONNECT AND SUPPLY POWER.
09	METAL PANELS NOT TO EXCEED 2\"/>
10	REVEALS TO BE 1/4\"/>
11	3/4\"/>
12	GALVANIZED RAILING - REPAINT.
13	SCUPPER - VERIFY ON SITE.
14	SUREGAURD BOLLARD SLEEVE. PROVIDE BLACK W/ WHITE REFLECTIVE STRIPE. REFER TO DETAIL A1A1-1
15	DASHED LINE INDICATES RAMP BEYOND.
16	GOOSENECK LIGHTING AT SECONDARY SIGNAGE LOCATION. ONLY APPLICABLE WHERE SELF-ILLUMINATED SIGN IS NOT ALLOWED.
17	BLACK SPANDREL PANEL.
18	7\"/>
19	DOTTED HATCHED AREA INDICATES FINISH
20	EXTERIOR LIGHT FIXTURE. REFER TO ELECTRICAL DRAWINGS.
21	(RESERVED)
22	PROVIDE SHEET METAL TO MATCH (A1.1)
23	PROVIDE WALL MOUNTED EXTERIOR CAMERA.
24	FIREBOX.

- GENERAL NOTES
- DO NOT SCALE DRAWINGS. ONLY FIGURED DIMENSIONS ARE TO BE USED. WHERE DOUBT EXISTS, FILE REQUEST FOR INTERPRETATION AND REQUEST CLARITY.
 - IT IS THE RESPONSIBILITY OF THE GENERAL CONTRACTOR TO VERIFY DIMENSIONS ON SITE. REPORT DISCREPANCIES TO THE ARCHITECT PROMPTLY.
 - GENERAL CONTRACTOR TO TAKE INTO ACCOUNT CONSTRUCTION TOLERANCE. GENERAL CONTRACTOR TO COORDINATE THE WORK OF DIFFERENT TRADES TO COMPLY WITH DESIGN INTENT.
 - ALL WORK DESCRIBED IN THESE DRAWINGS AND SPECIFICATIONS ARE TO COMPLY WITH THE CURRENT EDITION OF THE ONTARIO BUILDING CODE (2012) OR NATIONAL BUILDING CODE (2010) INCLUDING MOST RECENT AMENDMENTS.
 - DRAWINGS AND SPECIFICATIONS ARE COMPLEMENTARY AND ARE TO BE READ TOGETHER.

COPYRIGHT

THIS DRAWING IS AN INSTRUMENT OF SERVICE AND IS PROTECTED BY COPYRIGHT AND IS THE SOLE PROPERTY OF ARCHITECTS DCA INC. COPIES, INCLUDING ELECTRONIC COPIES MAY ONLY BE USED FOR THE PURPOSE INTENDED, FOR THE SINGLE PROJECT FOR WHICH THEY ARE ISSUED AND MAY NOT BE OFFERED FOR SALE OR TRANSFER WITHOUT THE EXPRESS WRITTEN PERMISSION OF THE ARCHITECT.

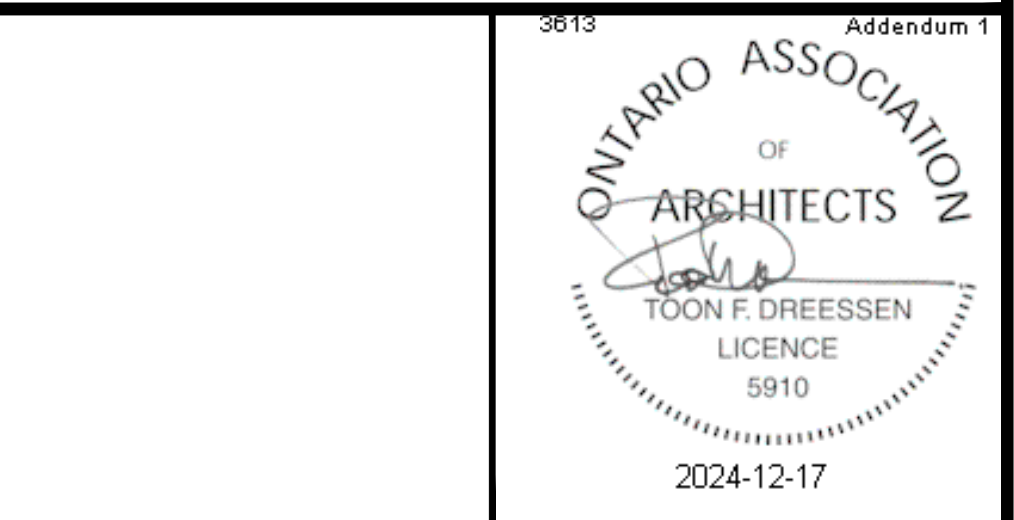

ISSUE RECORD:		
NO.	DESCRIPTION	DATE
1	GRIDLINE ISSUE	2024-03-28
2	GRIDLINE UPDATE	2024-05-22
3	FOR COST ESTIMATE	2024-05-29
4	FOR EIPS COORDINATION	2024-05-31
5	FOR STRUCTURAL COORDINATION	2024-06-12
6	99 PC - IFT FIT-OUT REVIEW	2024-08-12
7	REISSUED 99 PC - IFT FIT-OUT REVIEW	2024-09-09
8	99 PC FULL PACKAGE REVIEW	2024-10-15
9	ISSUE FOR FINAL REVIEW	2024-11-12
10	ISSUE FOR FINAL TENDER	2024-11-21
11	ISSUE FOR ADDENDUM #01	2024-12-16

CONSULTANTS

GOODKEY, WEEDMARK & ASSOCIATES LTD.
MECHANICAL & ELECTRICAL ENGINEERS
1688 WOODWARD DRIVE, OTTAWA, ON, K2C 3R8
TEL: 613-727-5111

D. B. GRAY ENGINEERING INC.
CIVIL ENGINEERS
700 LONG POINT CIRCLE, GLOUCESTER, ON, K1T 4E9
TEL: 613-425-8044

CLIENT

COLONNADE BRIDGEPORT
16 CONOURSE GATE, SUITE 200, OTTAWA, ON, K2E 7S6
TEL: 343-633-5084

TJX CANADA
60 STANDISH COURT, MISSISSAUGA, ON, L5R 0G1
TEL: 905-405-7025


DCA
A GROUP OF ARCHITECTS
201-1339 WELLINGTON ST. WEST OTTAWA ON K1Y 3B8
WWW.ARCHITECTSDCA.COM 613.725.2294

PROJECT TITLE
**WINNERS FIT-OUT
ROCKLAND PLAZA**

DRAWING TITLE
**NEW WORK:
ELEVATIONS**

DATE JULY 2024	DRAWN CL	JOB NO. 3613	DRAWING NO. A4-1
SCALE AS NOTED	REVIEWED TD		

ARCHITECTURAL

 














INTERIOR ELEVATION FINISHES LEGEND	
	PL-11 (PLAM11; SEE A8-1)
	VWC2; SEE A8-1
	VWC3; SEE A8-1
	VWC4; SEE A8-1

COPYRIGHT

THIS DRAWING IS AN INSTRUMENT OF SERVICE AND IS PROTECTED BY COPYRIGHT AND IS THE SOLE PROPERTY OF ARCHITECTS DCA INC. COPIES, INCLUDING ELECTRONIC COPIES MAY ONLY BE USED FOR THE PURPOSE INTENDED, FOR THE SINGLE PROJECT FOR WHICH THEY ARE ISSUED AND MAY NOT BE OFFERED FOR SALE OR TRANSFER WITHOUT THE EXPRESS WRITTEN PERMISSION OF THE ARCHITECT.



NO.	DESCRIPTION	DATE
1	GRIDLINE ISSUE	2024-03-28
2	GRIDLINE UPDATE	2024-05-22
3	FOR COST ESTIMATE	2024-05-29
4	FOR EIFS COORDINATION	2024-05-31
5	FOR STRUCTURAL COORDINATION	2024-06-12
6	99 PC - IFT FIT-OUT REVIEW	2024-08-12
7	REISSUED 99 PC - IFT FIT-OUT REVIEW	2024-09-09
8	99 PC FULL PACKAGE REVIEW	2024-10-15
9	ISSUE FOR FINAL REVIEW	2024-11-12
10	ISSUE FOR FINAL TENDER	2024-11-21
11	ISSUE FOR ADDENDUM #01	2024-12-16

             

CONSULTANTS

**GOODKEY, WEEDMARK &
ASSOCIATES LTD.**

MECHANICAL & ELECTRICAL ENGINEERS
1688 WOODWARD DRIVE, OTTAWA, ON, K2C 3R8
TEL: 613-727-5111

D. B. GRAY ENGINEERING INC.

CIVIL ENGINEERS
700 LONG POINT CIRCLE, GLOUCESTER, ON, K1T 4E9
TEL: 613-225-8044


[CLINTON](#)


CONNADE BRIDGEPORT

16 CONCOURSE GATE, SUITE 200, OTTAWA, ON, K2E 7S6
TEL: 343-633-5084


TJX CANADA

60 STANISH COURT, MISSISSAUGA, ON, L5R 0G1
TEL: 905-405-7025

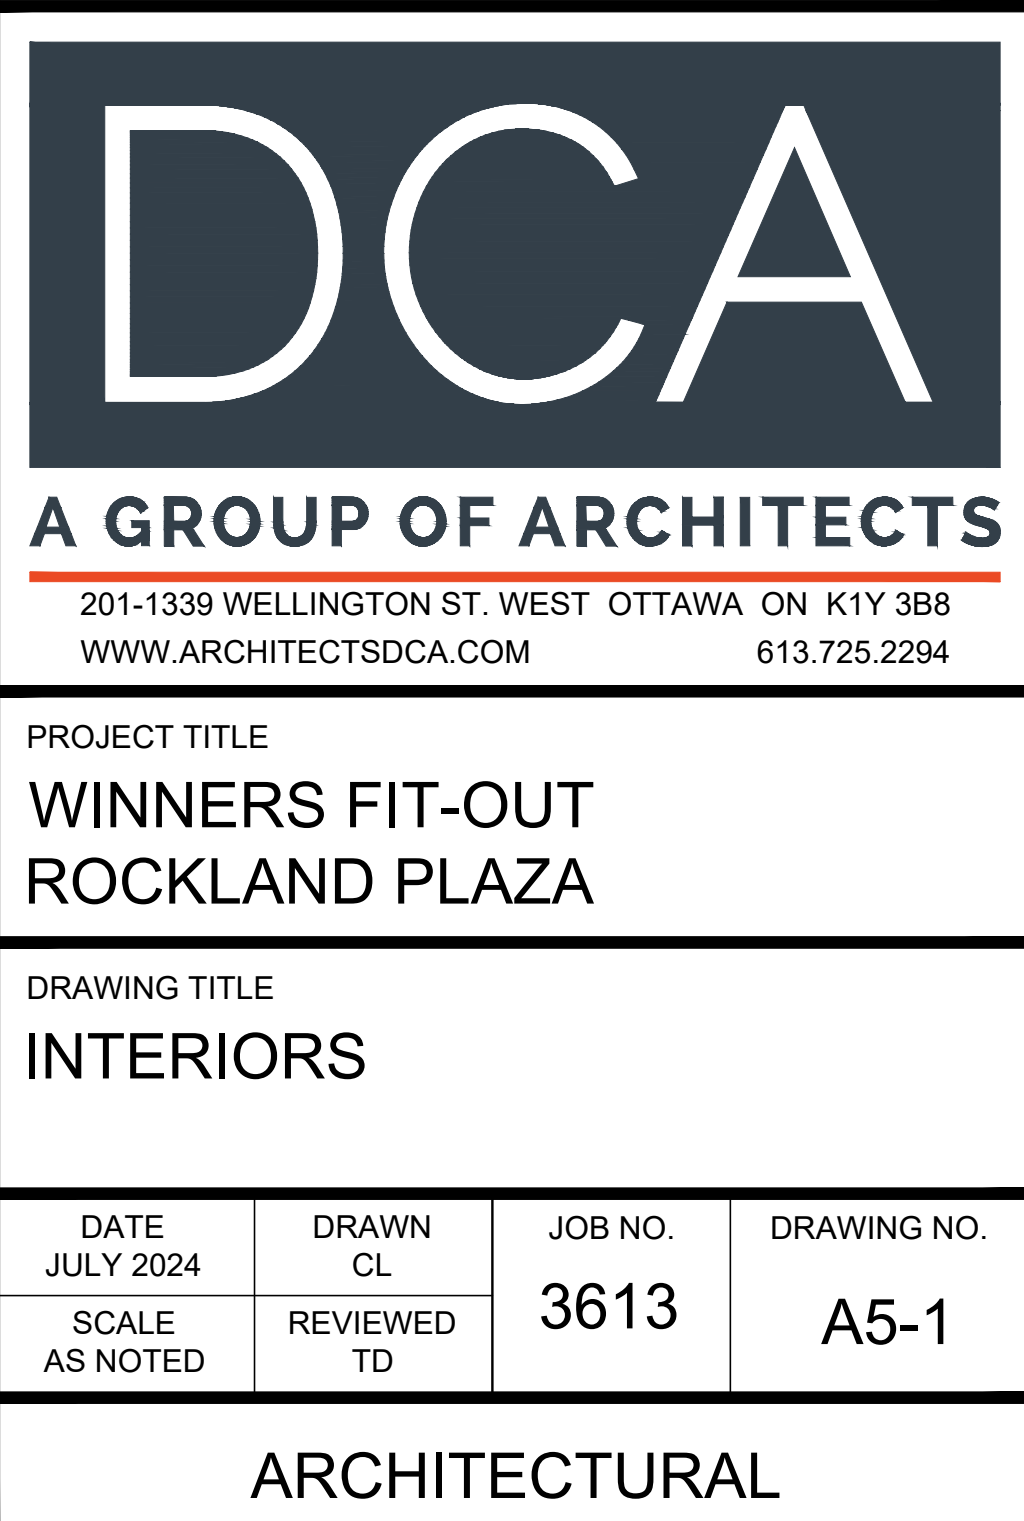


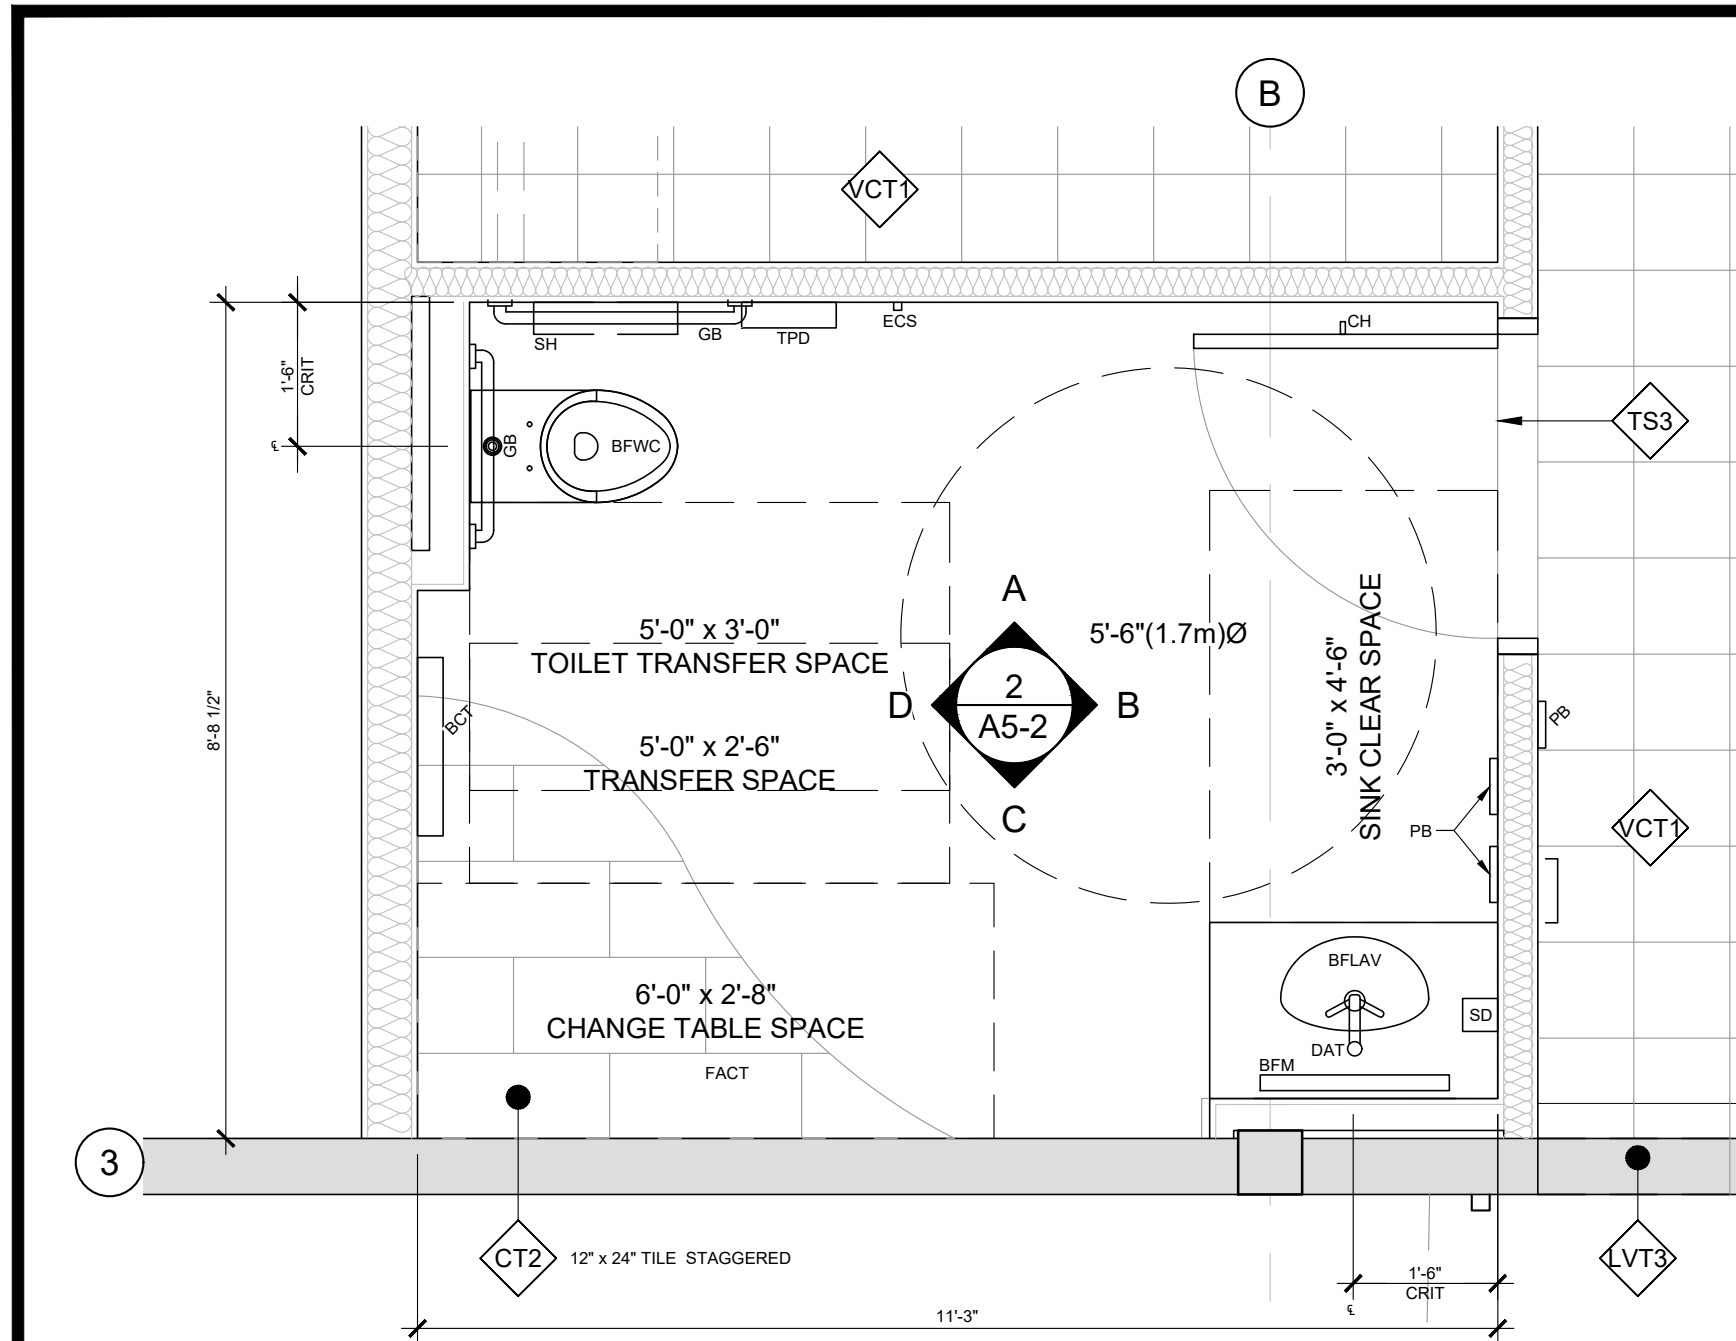


1 PLAN: UNIVERSAL WASHROOM, RM 106
SCALE: 1/2" = 1'-0"

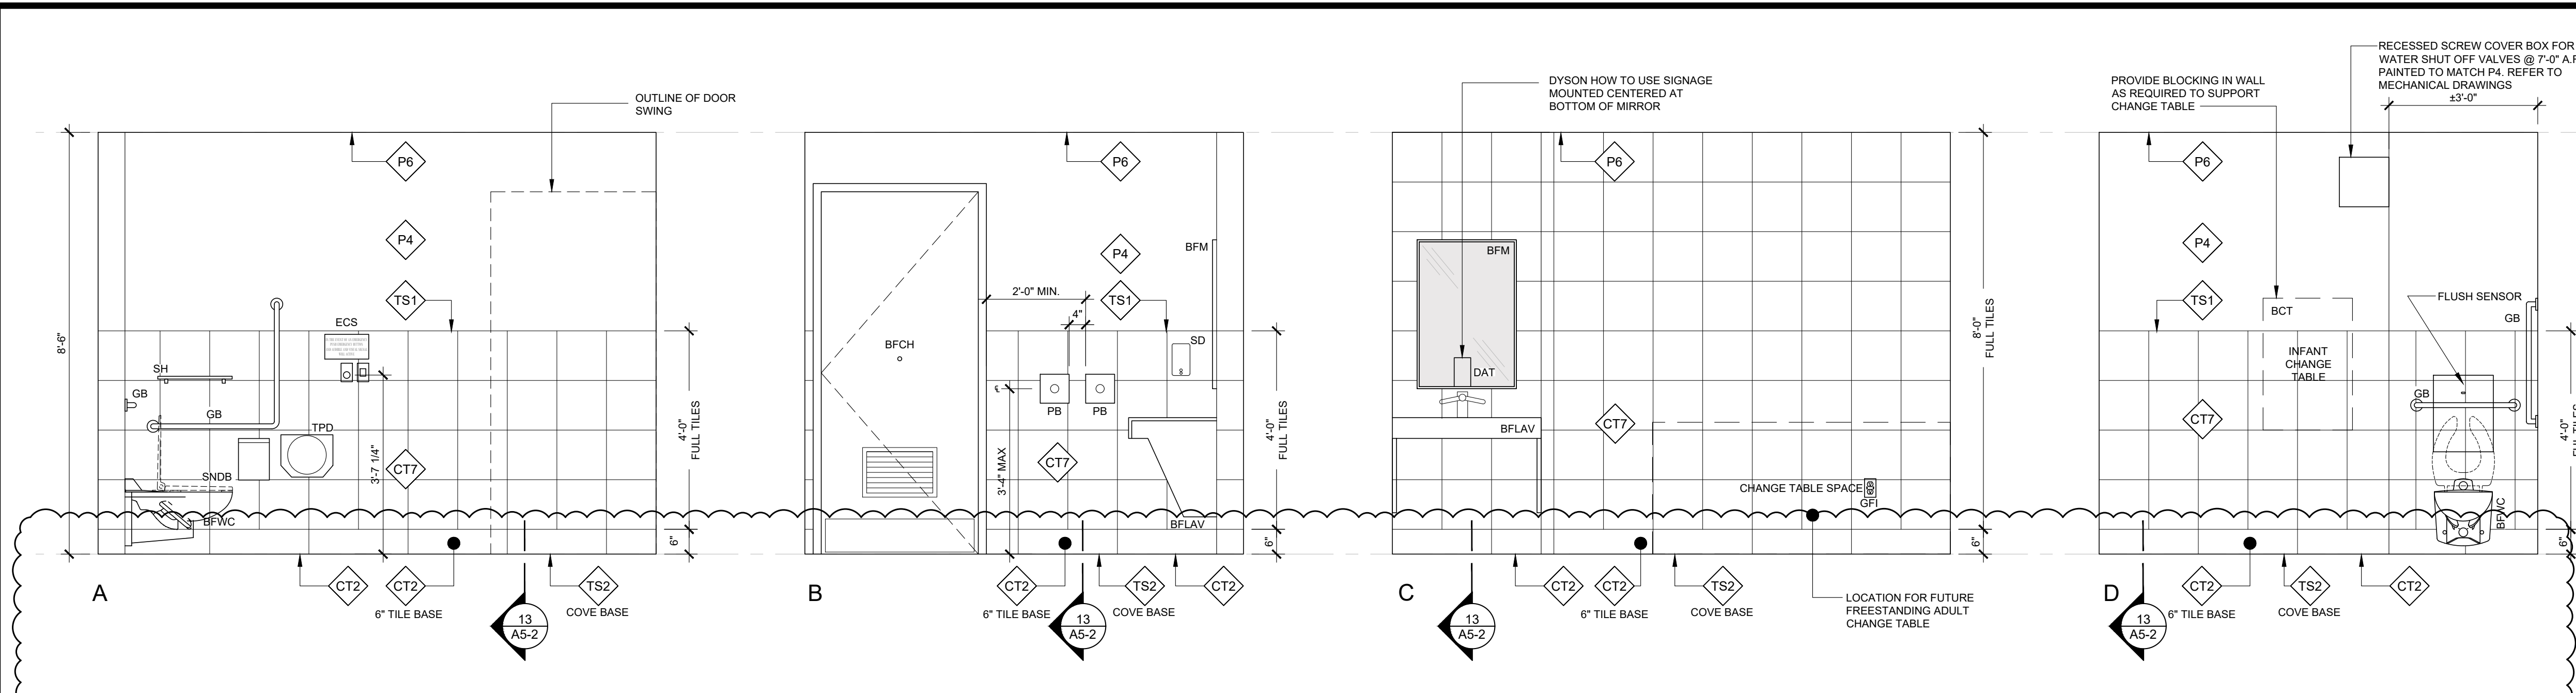


2 ELEVATION: UNIVERSAL WASHROOM, RM 106
SCALE: 1/2" = 1'-0"

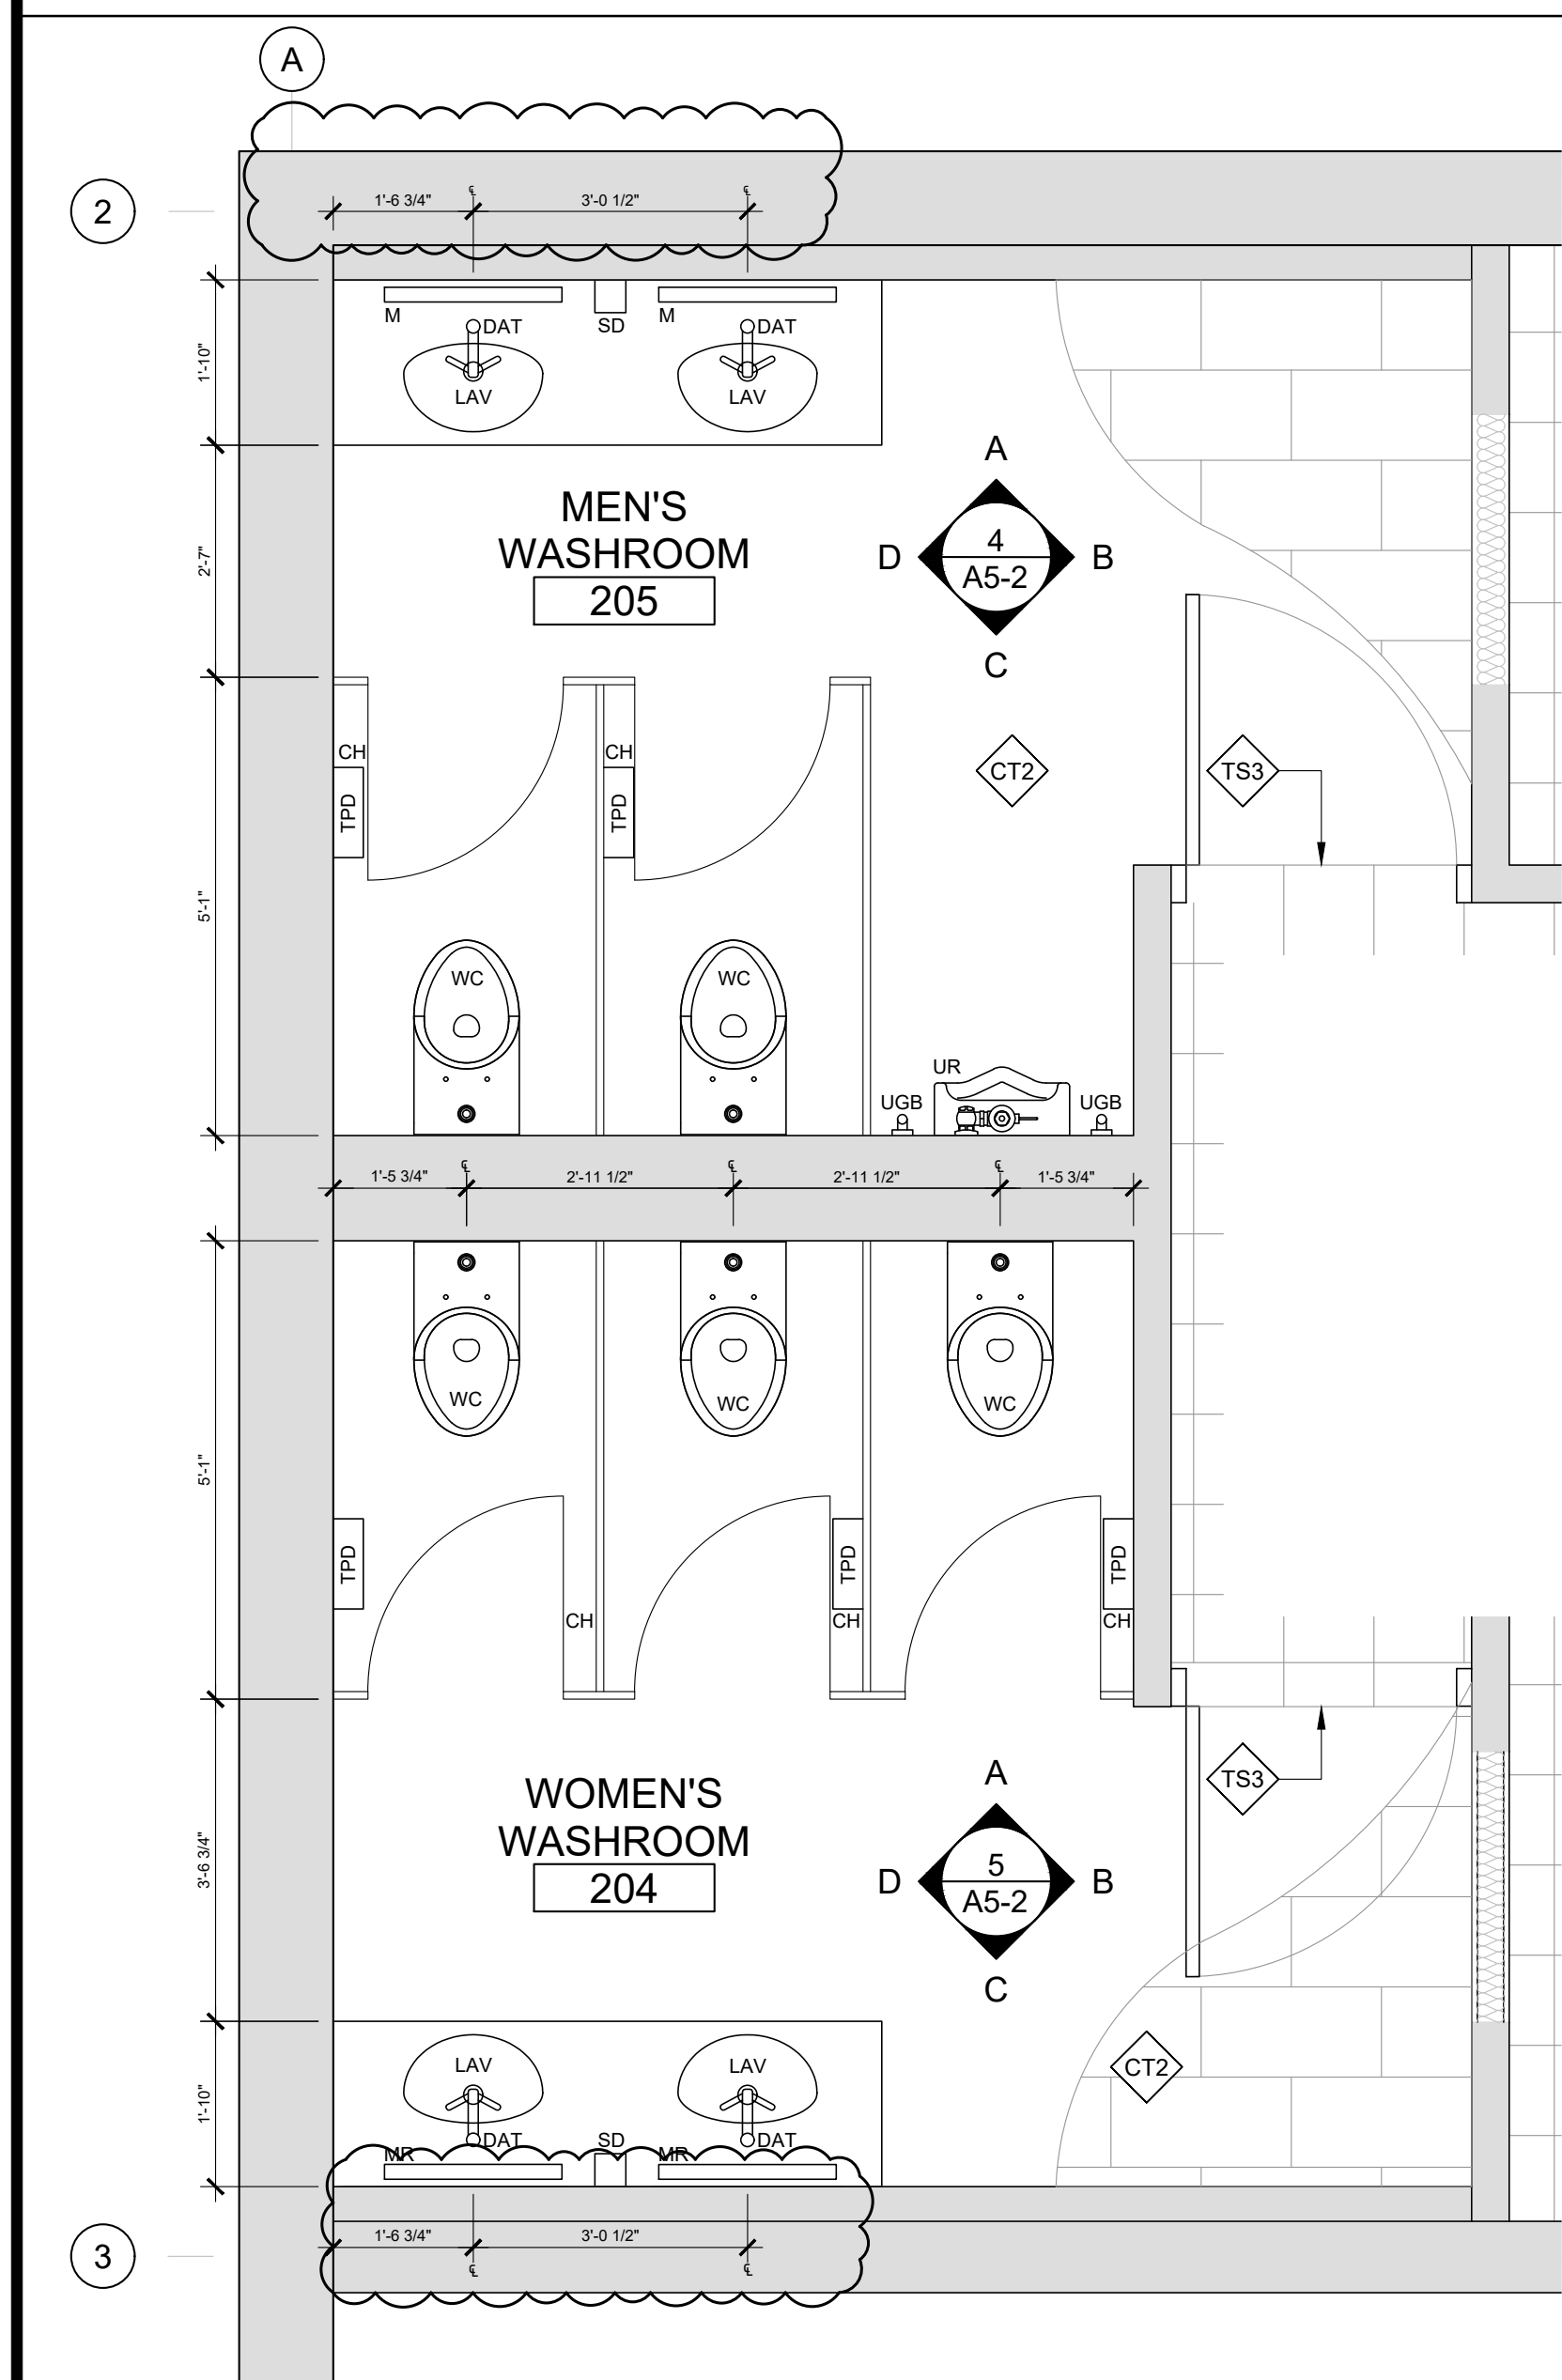


3 PLAN: MEN'S WASHROOM, RM 205 & WOMEN'S WASHROOM, RM 204
SCALE: 1/2" = 1'-0"

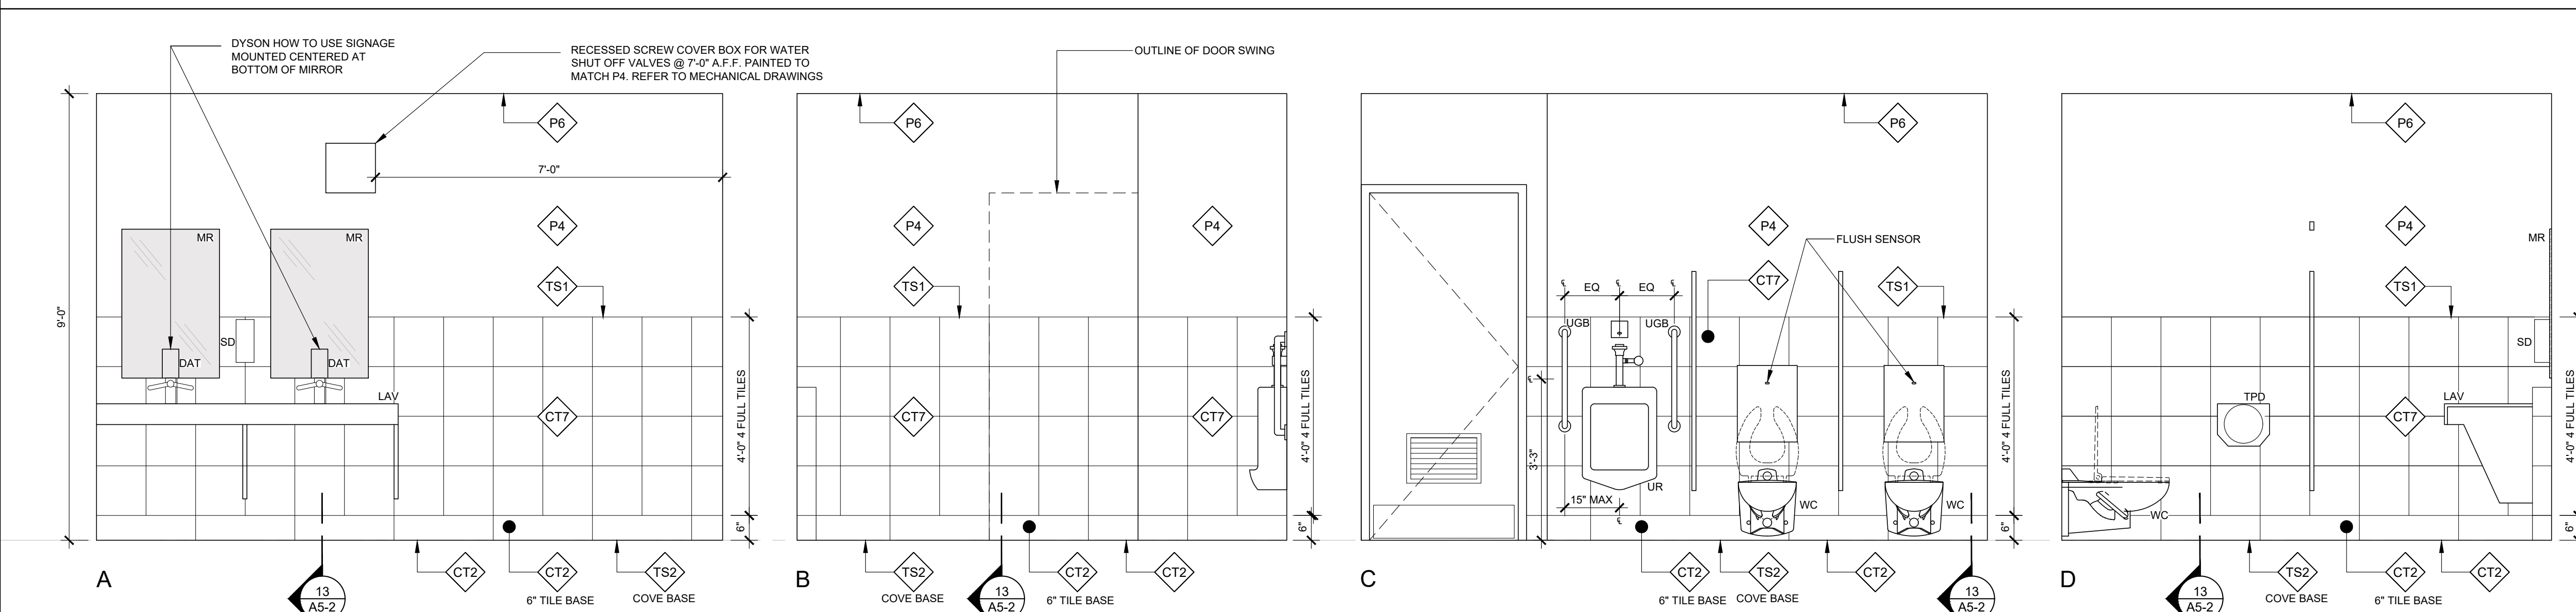


4 ELEVATION: MEN'S WASHROOM, RM 205
SCALE: 1/2" = 1'-0"

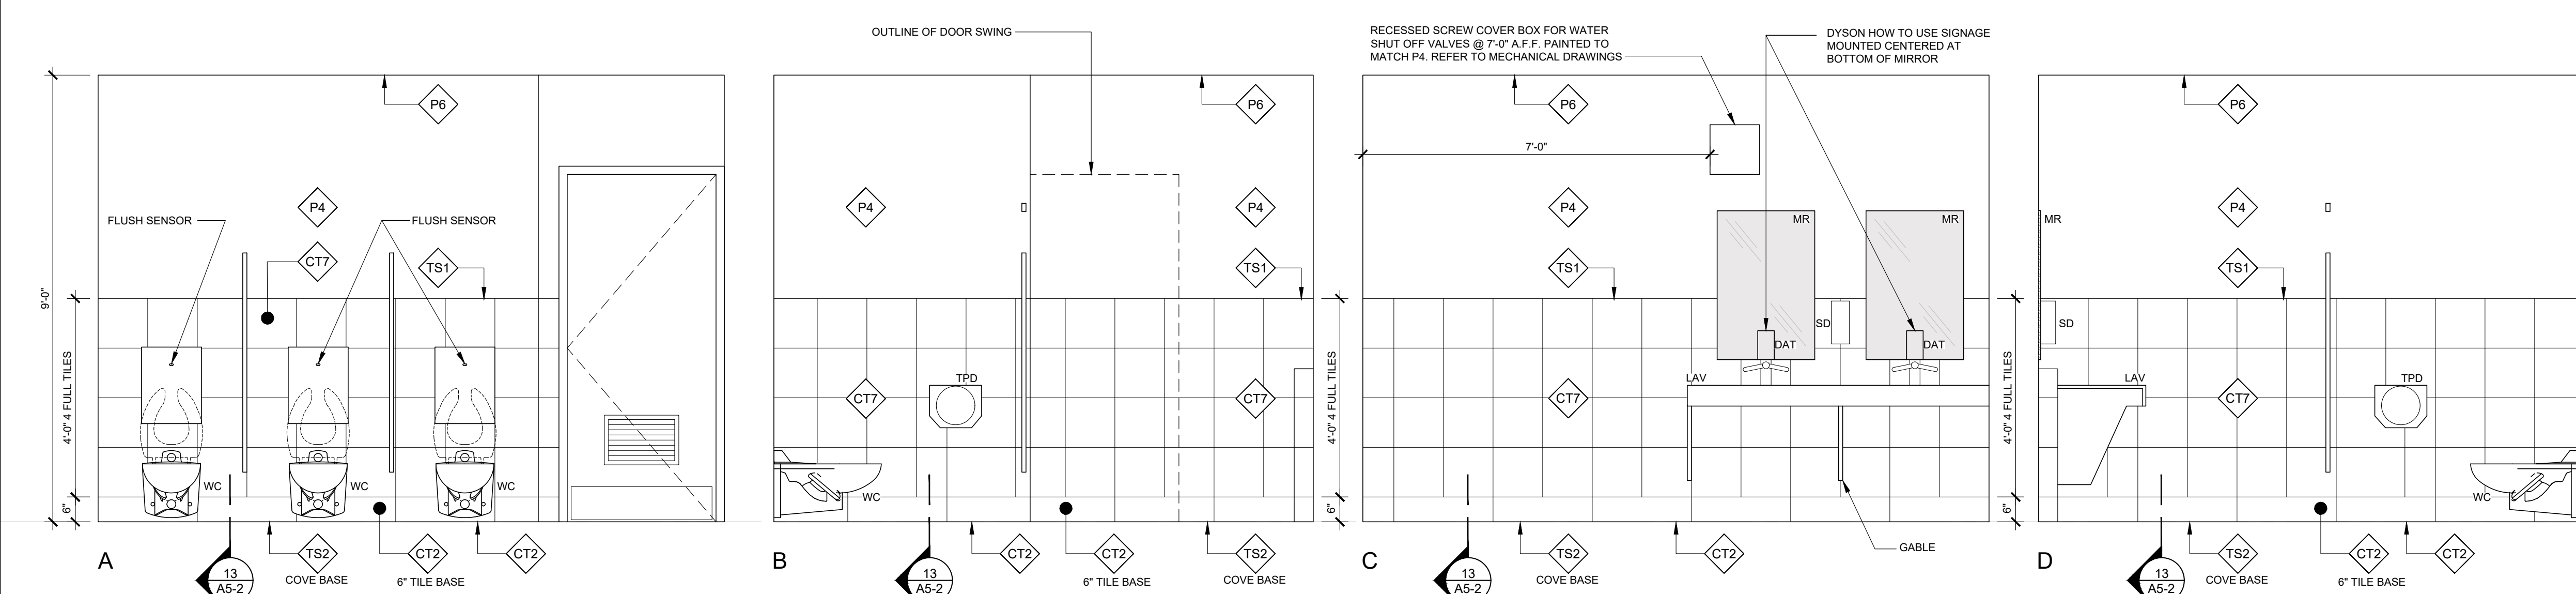


5 ELEVATION: WOMEN'S WASHROOM, RM 204
SCALE: 1/2" = 1'-0"

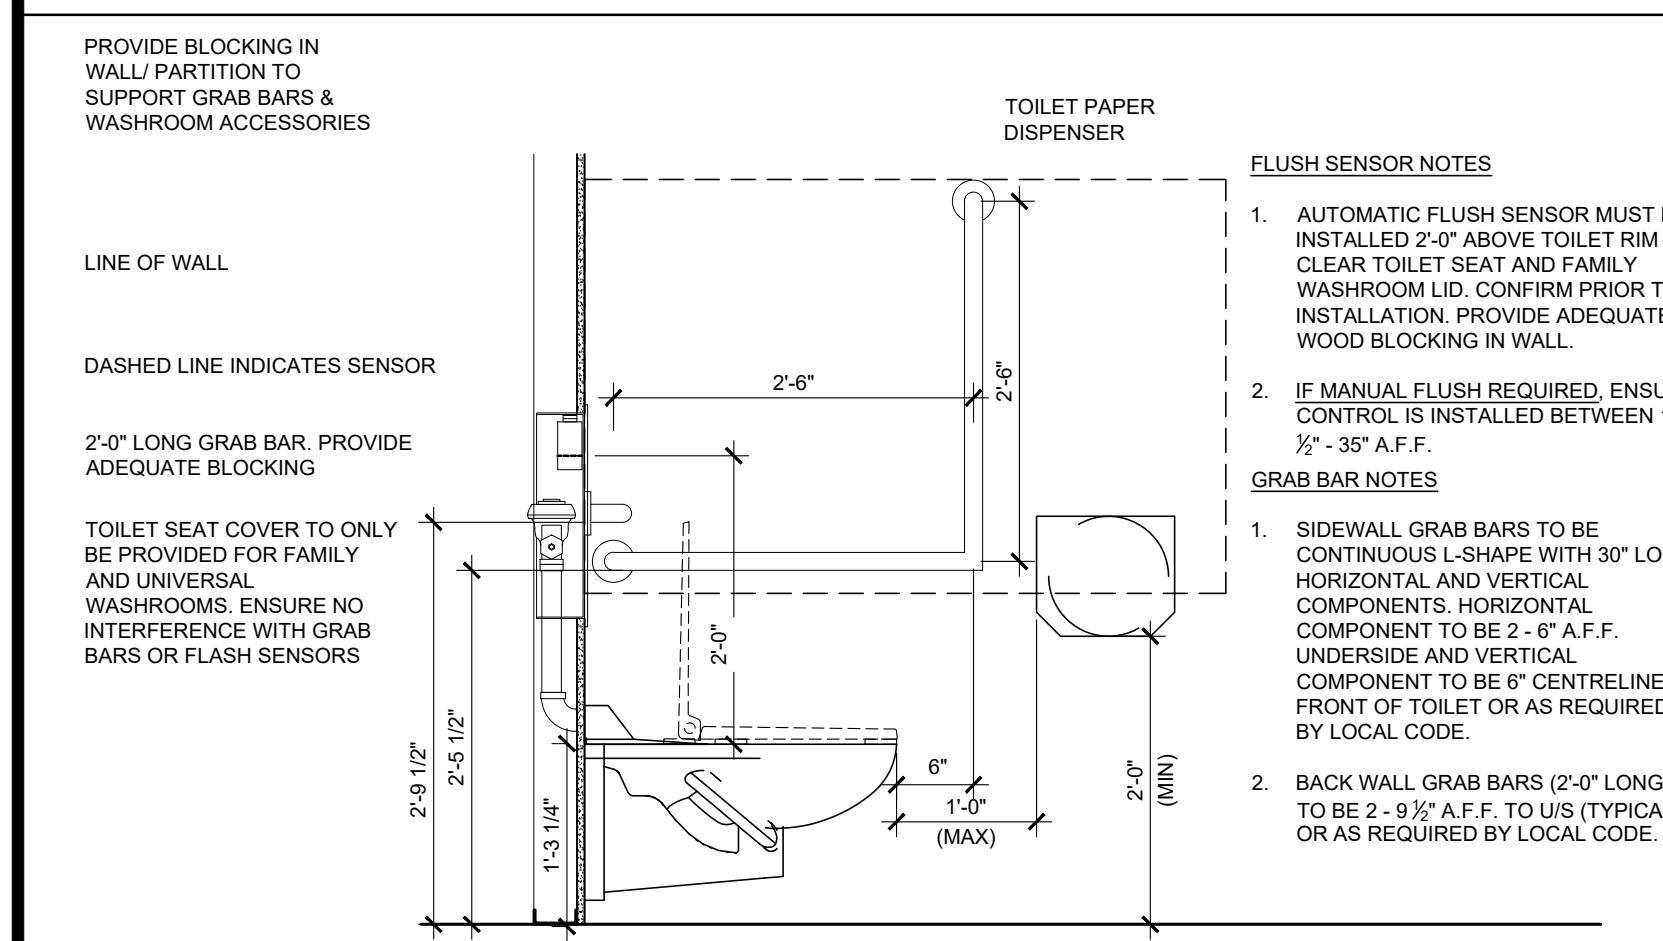


6 ELEVATION: TOILET GRAB BAR
SCALE: 3/4" = 1'-0"

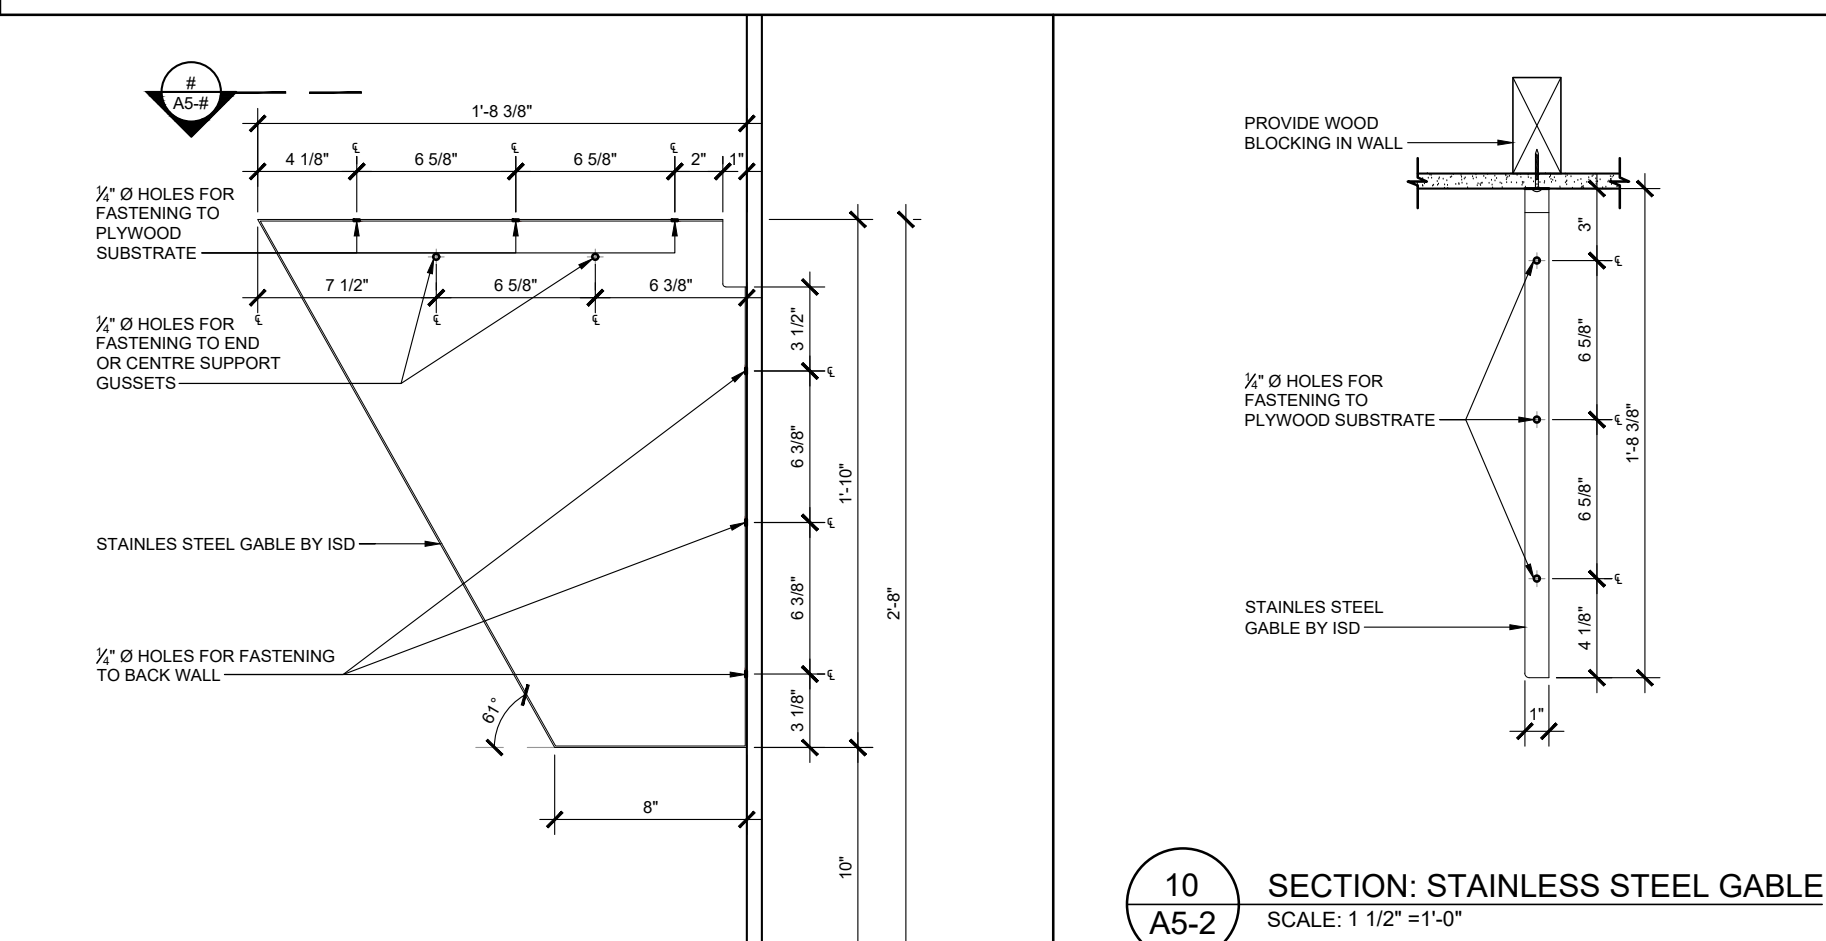


10 SECTION: STAINLESS STEEL CABLE
SCALE: 1/2" = 1'-0"

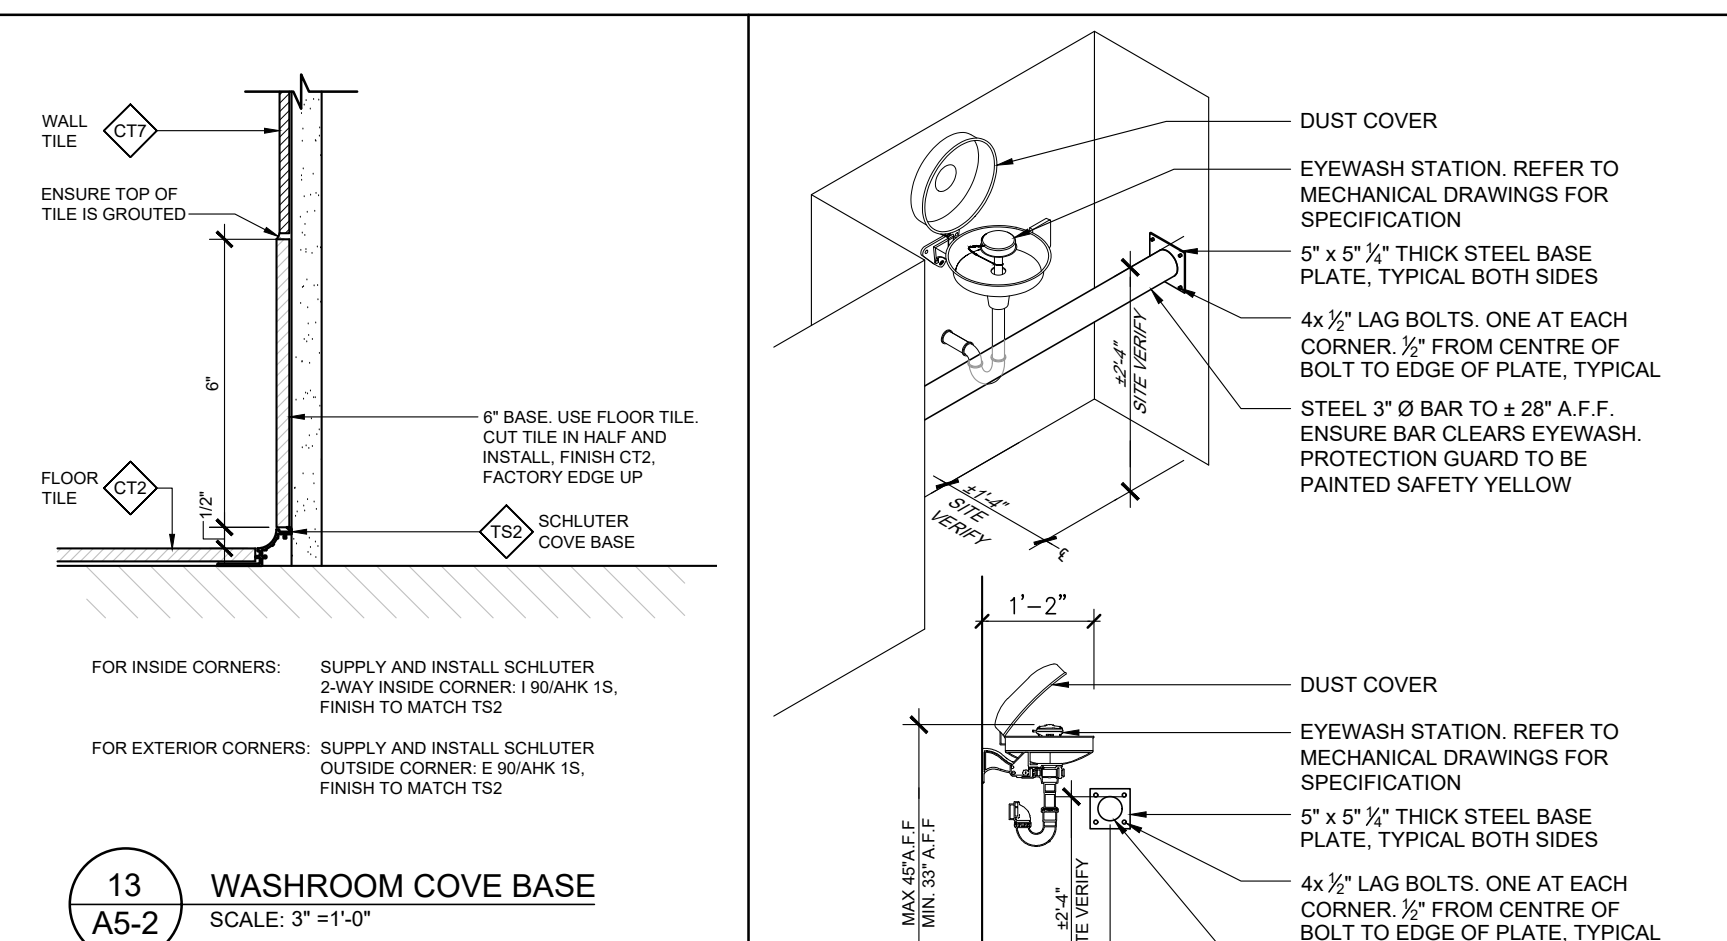


13 WASHROOM COVE BASE
SCALE: 3" = 1'-0"

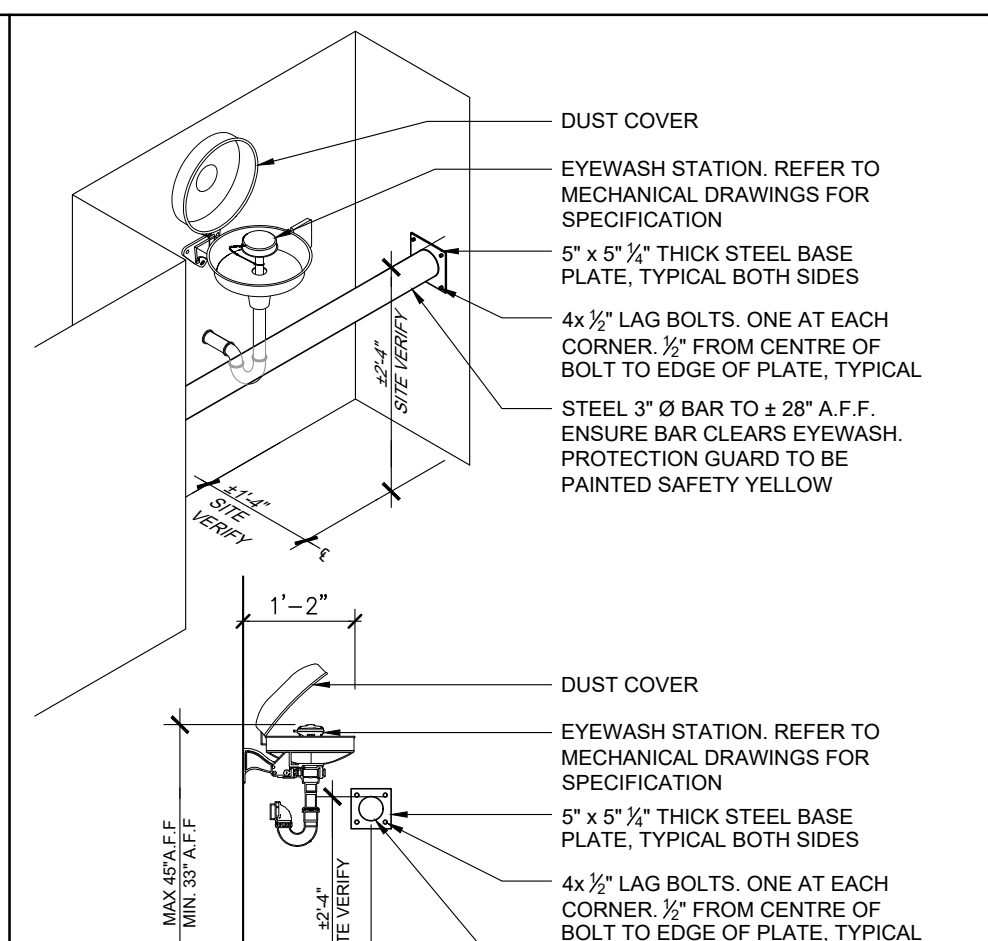


16 EYEWASH STATION & PROTECTION GUARD
SCALE: 1/2" = 1'-0"

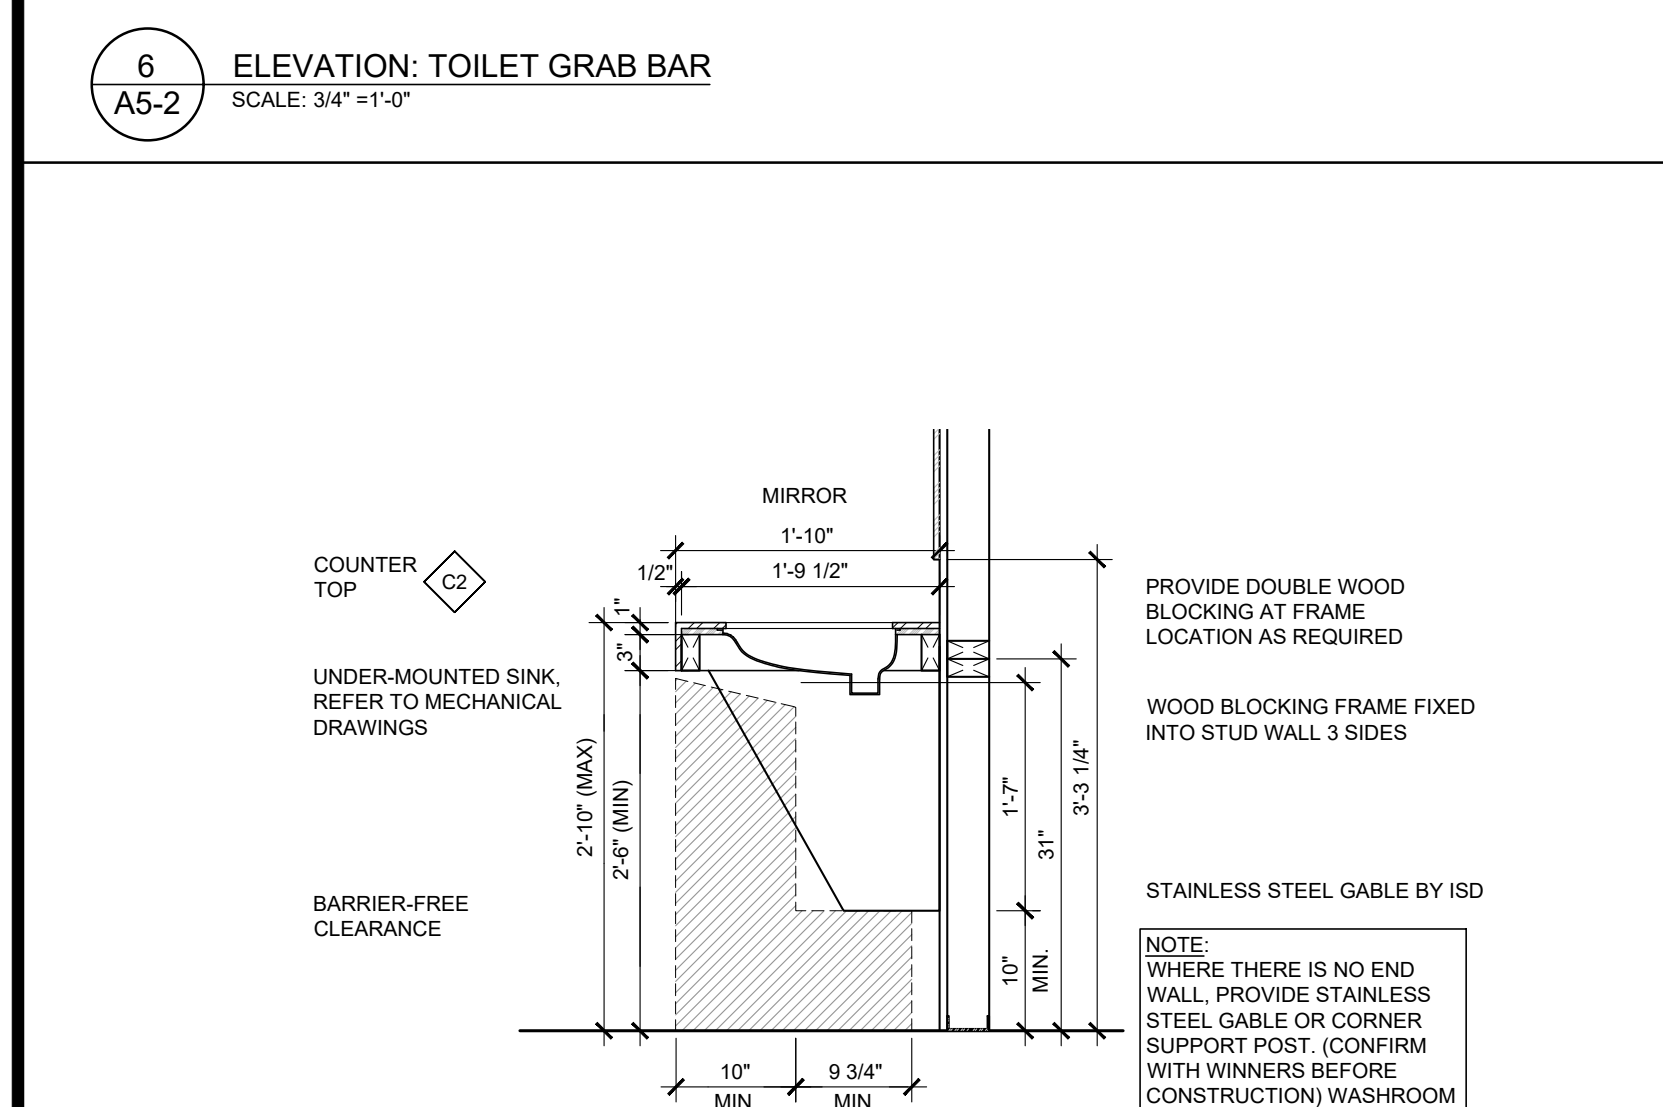

7 SECTION: WASHROOM COUNTER
SCALE: 3/4" = 1'-0"

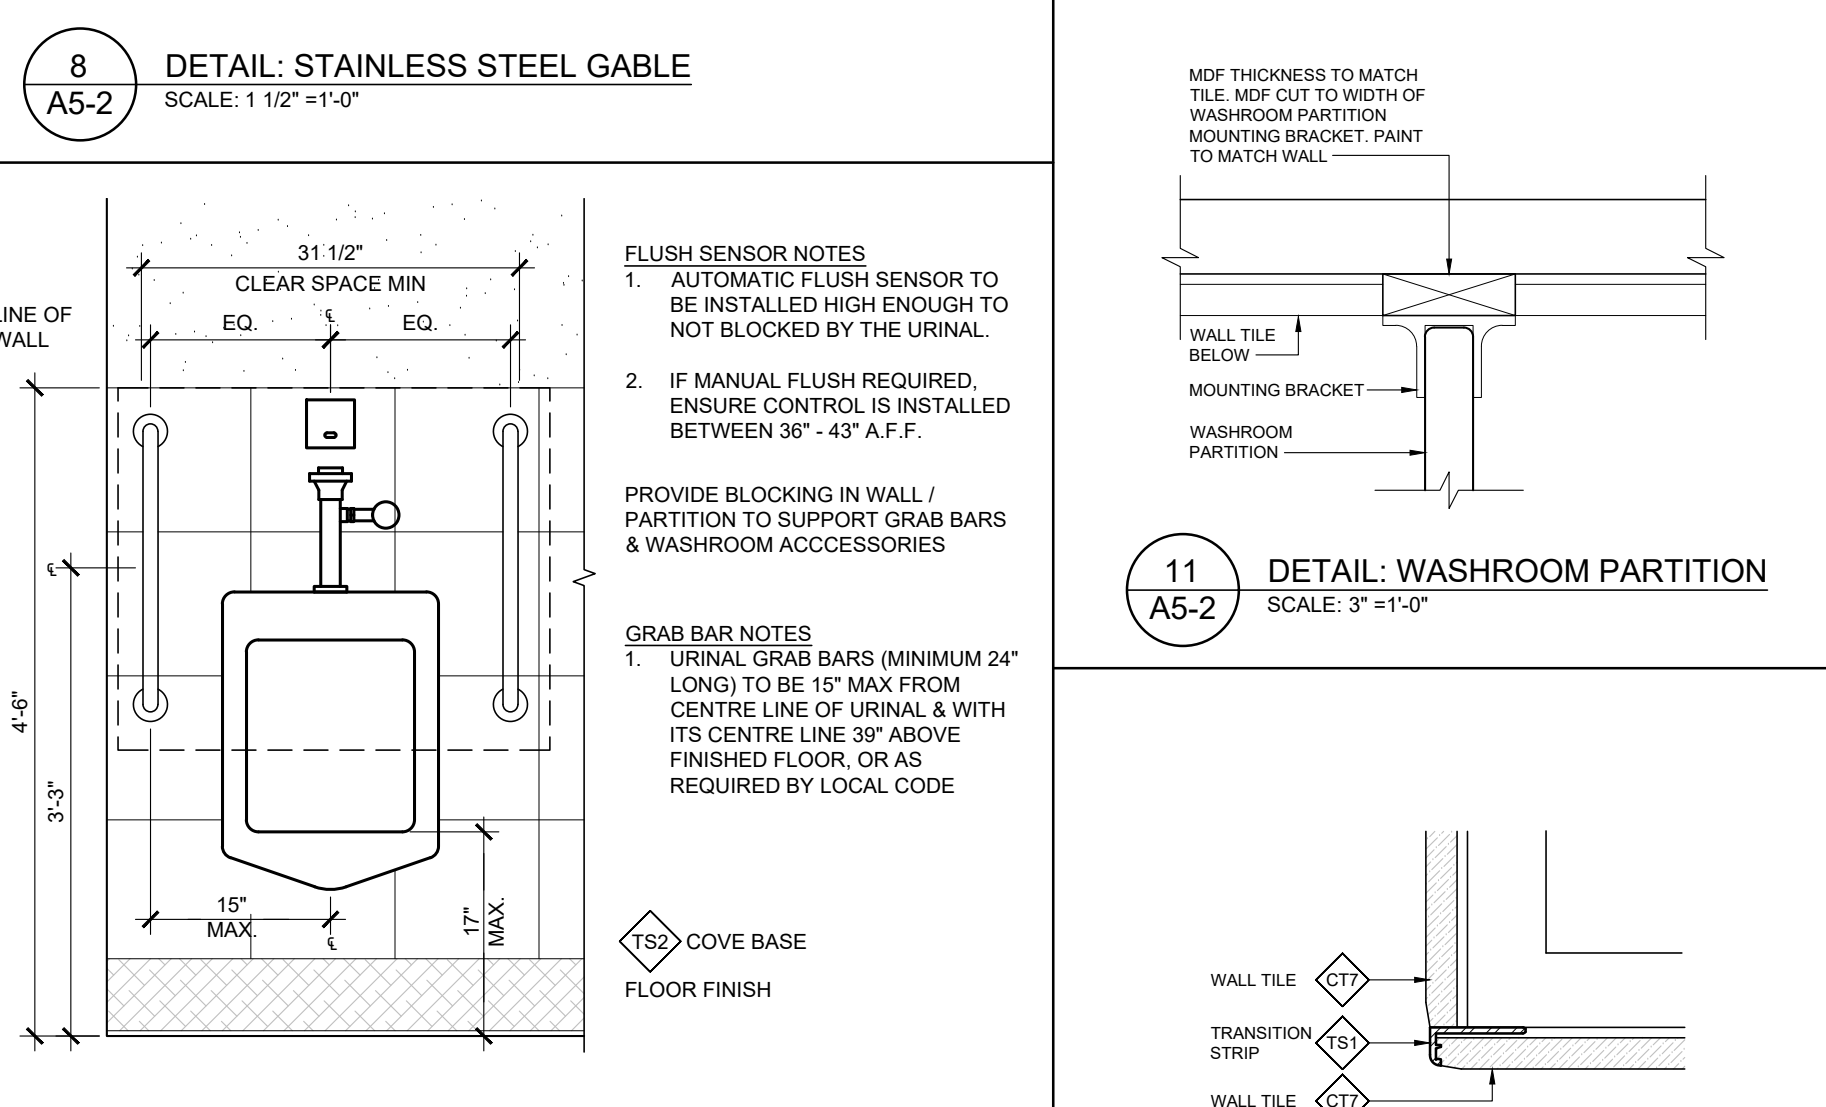

9 ELEVATION: URINAL GRAB BAR
SCALE: 3/4" = 1'-0"

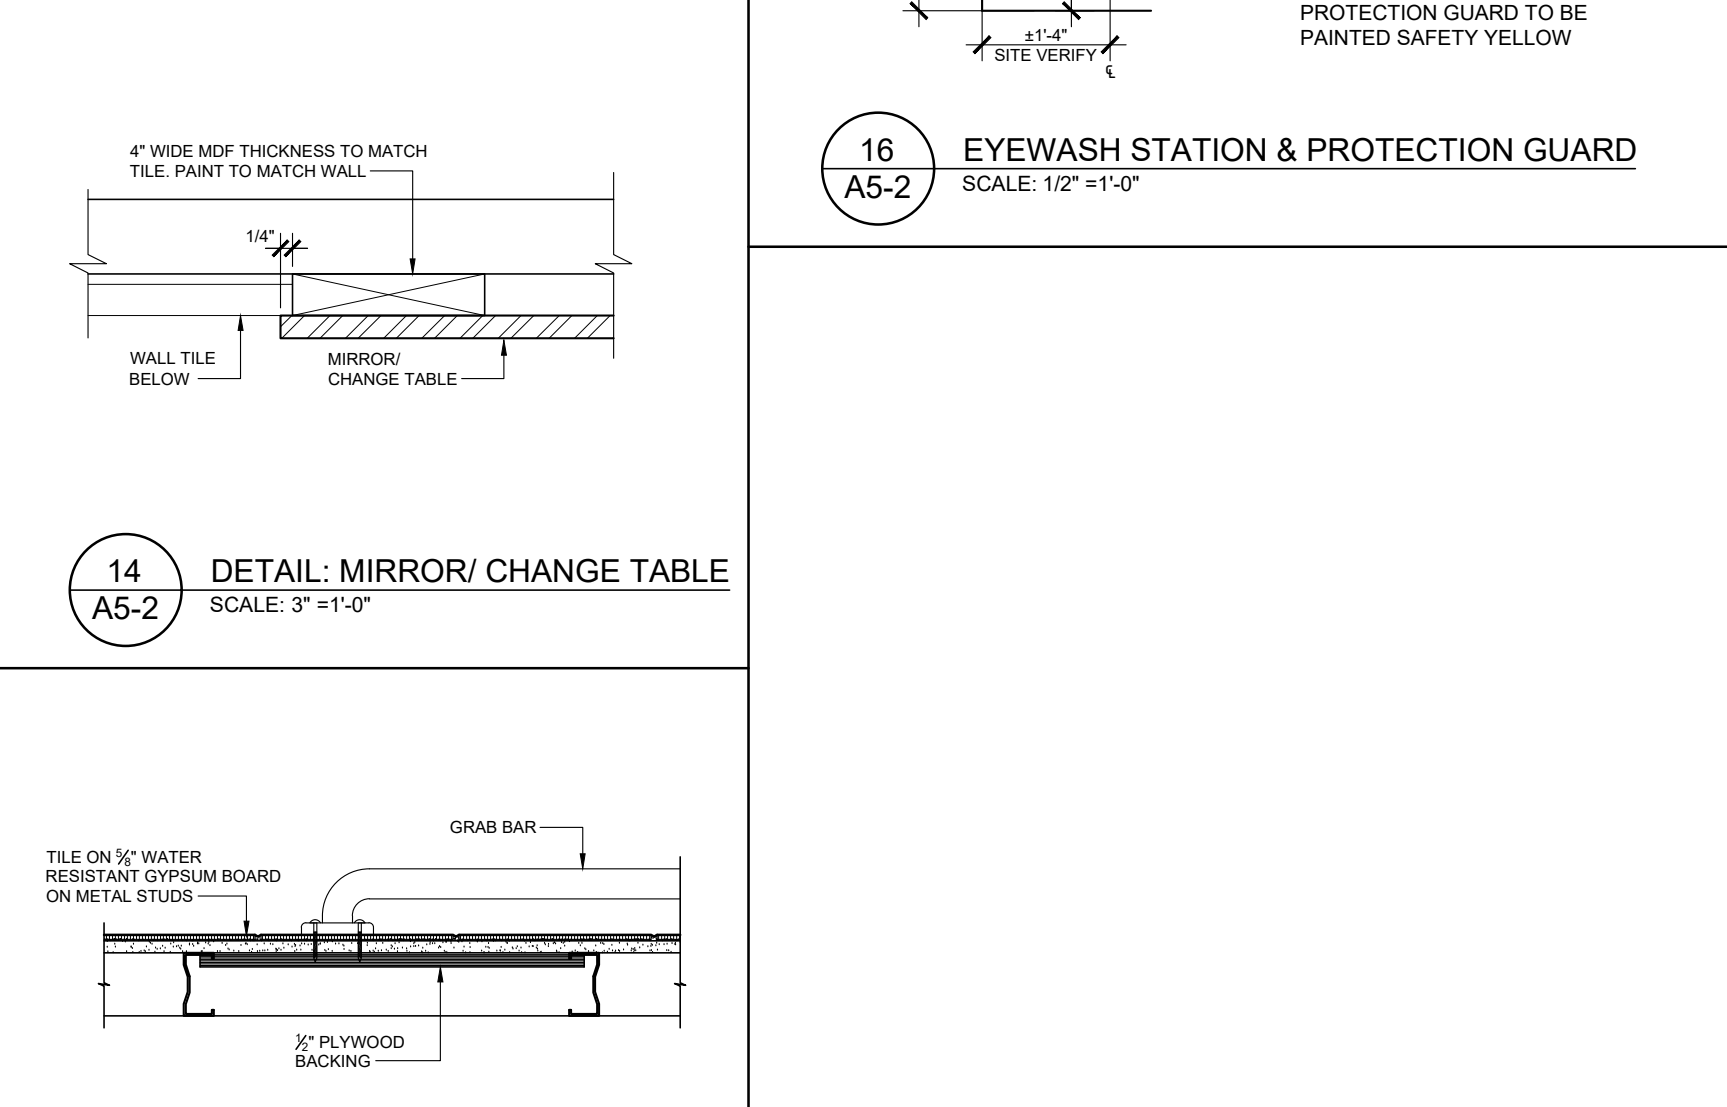

12 DETAIL: WALL TILE CORNER
SCALE: 3" = 1'-0"



15 DETAIL: GRAB BAR
SCALE: 1/2" = 1'-0"

GENERAL NOTES:

1. PROVIDE WOOD BLOCKING WITHIN WALLS TO SECURE ALL MILLWORK. REFER TO SPECIFICATIONS.
2. REFER TO SPECIFICATIONS FOR FINISHES, HARDWARE AND ACCESSORIES.
3. ALL ELECTRICAL AND MECHANICAL REFERENCES ON DRAWINGS, INCLUDING POWER, DATA, PHONE, LIGHTING, ETC. ARE PROVIDED FOR COORDINATION PURPOSES. REFER TO MECHANICAL AND ELECTRICAL DRAWINGS AND SPECIFICATIONS.

FINISHES LEGEND:

FINISH MATERIAL IDENTIFICATION NUMBER

REFER TO SPECIFICATIONS

CL-2 CORIAN COUNTERTOPS. SEE AB-1.

CG-2 CORNER GUARD. SEE AB-1.

CONC EXPOSED CONCRETE

SLR-2 FLOOR SEALERS. SEE AB-1.

CT1 CERAMIC TILE. SEE AB-1.

CT2 NON-SLIP CERAMIC TILE. SEE AB-1.

CT7 CERAMIC TILE. SEE AB-1.

CW1 CORK WALL TILE. SEE AB-1.

LV1-2 VINYL STRIPWOOD. SEE 5A5-5 & AB-1.

LV1-3 VINYL TILE. SEE AB-1.

ML1 MELAMINE PANELS. SEE AB-1.

PED1 VESTIBULE PEDIMAT. SEE AB-1.

WP1 SOLID PLASTIC WASHROOM PARTITION. SEE AB-1.

PLAM-1-1 PLASTIC LAMINATE. SEE AB-1.

PI-1-7 PAINT. SEE AB-1.

ML-2 MELAMINE PANEL. SEE AB-1.

M3 MELAMINE. SEE AB-1.

TS1-3 TRANSITION STRIP. SEE AB-1.

VB1 VINYL WALL BASE. SEE AB-1.

WVC1-17 VINYL WALL COVERING. SEE AB-1.

WB1-2 BUMPER RAIL. SEE AB-1.

INTERIOR ELEVATION FINISHES LEGEND:

PL-11 (PLAM1). SEE AB-1.

VWC2. SEE AB-1.

VWC3. SEE AB-1.

VWC4. SEE AB-1.

SLATWALL. SEE 5A5-5.

WASHROOM NOTES:

1. PROVIDE WOOD BLOCKING WITHIN WALLS TO SECURE ALL WASHROOM ACCESSORIES. REFER TO SPECIFICATIONS.
2. PROVIDE SOLID WOOD BLOCKING, AS REQUIRED, SECURELY ANCHORED TO METAL STUD FRAMING TO SUPPORT A MIN. WEIGHT (TRANSFERRED BY GRAB BARS) OF 300 LBS.
3. PROVIDE UNISEX HANDICAP SIGN ON UNIVERSALLY RECOGNIZED SYMBOLS. MOUNT ON LATCH SIDE OF DOOR AS PER CAN/CSA B65-104 STANDARDS.
4. REFER TO SPECIFICATIONS FOR WASHROOM ACCESSORIES.

WASHROOM & SHOWER LEGEND:

INFANT CHANGING TABLE - VERTICAL PRE-FABRICATED BY KOALA. TO BE SECURED TO STUDS AND/OR BLOCKING IN WALL. WEBSI MODEL. FINISH: WHITE.

CH COAT HOOK. FROST 1146B (MOUNTED AT MAX 4" A.F.F. OR PER LOCAL BUILDING CODE). SEE 1A5-4.

BFCH COAT ROBE HOOK. MOUNTED MAXIMUM 4'-0" A.F.F.

CTW COMBINED TOWEL & WASTE RECEPTACLE

DYSON DRYER. 1500 WATT. TOUCH-TOUCH FREE HAND DRYER AND FAUCET. "SEE LIST OF DYSON SUPPLIERS ON COVER SHEET." SEE DETAIL 1. G.C. TO INSTALL DYSON "HOW TO USE" SIGNAGE MOUNTED CENTERED AT BOTTOM OF MIRROR. DYSON TAG TO BE INSTALLED ON ANTI-THEFT SCREW. G.C. TO INSTALL ANTI-THEFT SCREW.

DP "D-PULL" HANDLE. INSTALLED @ 3'-0" A.F.F. ON BOTH SIDES OF BARRIER-FREE DOOR. CLOSE TO LATCH. EMERGENCY BUTTON PROVIDE AN EMERGENCY SIGN ABOVE BUTTON IN THE EVENT OF A POWER OUTAGE. PUSH EMERGENCY BUTTON AND AUDIBLE AND VISUAL SIGNAL WILL ACTIVATE.

FACT CLOSURE WALL CHANGING TABLE - PREPARED CARE 3000 MODEL W/SHROTT (ADJUSTABLE HEIGHT) BY MAX-ABILITY TO BE SECURED TO STRUCTURE. PROVIDE ADEQUATE PLYWOOD SUPPORT IN WALL. INSTALL OPTION GRAB BARS AND CONNECT TO SANITARY LINE. REFER TO MECHANICAL AND ELECTRICAL DRAWINGS FOR REQUIREMENTS.

GB GRAB BARS - FROST 100-HP "PREPARED" STAINLESS STEEL, 1-1/2" GRAB BARS WITH CONGLOMERATE FLANGE SET SCREW MOUNTING. ONE GRAB BAR 1"-SHAPED VERTICAL AND HORIZONTAL COMPONENT TO BE 30"x30" LONG. ONE FROST 100-HP "PREPARED" STAINLESS STEEL, 1-1/2" GRAB BAR 1" LONG. LOCAL GOVERNING CODES SHALL GOVERN.

LAV LAUNDRY. REFER TO MECHANICAL DOCUMENTS.

BFLAV BARRIER FREE LAUNDRY. RM HEIGHT 7'-6"x3'-0" A.F.F. REFER TO MECHANICAL DOCUMENTS.

PBL PUSH BUTTON LOCK SYSTEM. TO BE LOCATED 3'-6" TO 3'-8" A.F.F.

FM1 FITTING ROOM MIRROR. TYP. 1'-0" WIDE x 5'-0" HIGH.

FM2 FITTING ROOM MIRROR. TYP. 1'-0" WIDE x 5'-0" HIGH.

FM3 FITTING ROOM MIRROR. TYP. 3'-0" WIDE x 5'-0" HIGH.

M MIRROR. FROST 141-205B (MOUNTED AT MAX 3'-10" A.F.F.).

M BARRIER FREE MIRROR. BOTTOM EDGE 3'-4" X 3'-8" MAXIMUM. SEE INDICATED.

PB LOCATION OF POWER DOOR OPERATOR BUTTON. BUTTON TO BE LOCATED 3'-0" TO 3'-4" ABOVE GROUND FLOOR AND 2'-0" FROM DOOR SWING WHEN DOOR OPENS TOWARDS THE CONTROL.

SD SOAP DISPENSER. KOORICK MODEL W6-26017. SURFACE-MOUNTED @ 10" ABOVE COUNTER. ACQUIRE THROUGH IMPERIAL HOME HARDWARE.

SH SHIELD IN-SHAPE MOUNTED 2'-0" A.F.F. MAXIMUM.

SND SANITARY NAPKIN DISPENSER. OPERATING HEIGHT 3'-6" A.F.F.

SND SANITARY NAPKIN DISPOSAL BIN. 2'-0" A.F.F.

TPD JAMBO TOILET TISSUE DISPENSER. FROST MODEL T2X CUSTOM STAINLESS STEEL UNIT IMH1665 10" ROLL MAX STAINLESS STEEL FRAME. "SEE CUSTOM ITEM." ACQUIRE THROUGH IMPERIAL HOME HARDWARE.

URINAL URINAL GRAB BAR. FROST 100-HP "PREPARED" STAINLESS STEEL, 1-1/2" GRAB BAR. MIN. 12" LONG. TO BE 12" MAX FROM CENTRE LINE OF URINAL AND 3'-4" A.F.F. TO CENTRE LINE OF GRAB BAR. LOCAL GOVERNING CODES SHALL GOVERN.

UPS URINAL PRIVACY SCREEN.

UR URINAL.

WC WATER CLOSET. REFER TO MECHANICAL DOCUMENTS.

WFLC WATER CLOSET BARRIER FREE. W/ BASIN OPENING 1'-3" X 4'-0" A.F.F. REFER TO MECHANICAL DOCUMENTS.

WASHROOM PARTITION DOORS TO BE SOLID PLASTIC. FLOOR-MOUNTED HEADRAIL (BRACES) FINISH: HARBAN 4011 BLACK. WASHROOM PARTITION DOORS TO HAVE CONTINUOUS HINGE MODEL A2011-480 COMPLETS WITH ALL FASTENERS AND 8SP CONTINUOUS STOP MODEL #20117 FOR IN-SWINGING DOORS AND 8201138 FOR OUT-SWINGING DOORS. FOR INSTALLATION ABOVE TILE LINE. SEE DETAIL 1-1.

ACCEPTABLE ALTERNATE MANUFACTURER: ASI GLOBAL PARTITIONS WITH EQUIVALENT COMPONENTS AND HARDWARE. COLOUR: R202 BLACK.

GENERAL NOTES:

1. DO NOT SCALE DRAWINGS. ONLY FIGURED DIMENSIONS ARE TO BE USED. WHERE DOUBT EXISTS, FILE REQUEST FOR INTERPRETATION AND REQUEST CLARITY.
2. IT IS THE RESPONSIBILITY OF THE GENERAL CONTRACTOR TO VERIFY DIMENSIONS ON SITE. REPORT DISCREPANCIES TO THE ARCHITECT PROMPTLY.
3. GENERAL CONTRACTOR TO TAKE INTO ACCOUNT CONSTRUCTION TOLERANCE. GENERAL CONTRACTOR TO COORDINATE THE WORK OF DIFFERENT TRADES TO COMPLY WITH DESIGN INTENT.
4. ALL WORK DESCRIBED IN THESE DRAWINGS AND SPECIFICATIONS ARE TO COMPLY WITH THE CURRENT EDITION OF THE ONTARIO BUILDING CODE (2012) OR NATIONAL BUILDING CODE (2010) INCLUDING MOST RECENT AMENDMENTS.
5. DRAWINGS AND SPECIFICATIONS ARE COMPLEMENTARY AND ARE TO BE READ TOGETHER.

COPYRIGHT

THIS DRAWING IS AN INSTRUMENT OF SERVICE AND IS PROTECTED BY COPYRIGHT AND IS THE SOLE PROPERTY OF ARCHITECTS DCA INC. COPIES, INCLUDING ELECTRONIC COPIES MAY ONLY BE USED FOR THE PURPOSE INTENDED, FOR THE SINGLE PROJECT FOR WHICH THEY ARE ISSUED, AND MAY NOT BE OFFERED FOR SALE OR TRANSFER WITHOUT THE EXPRESS WRITTEN PERMISSION OF THE ARCHITECT.

CONSULTANTS

GOODKEY, WEEDMARK & ASSOCIATES LTD.

MECHANICAL & ELECTRICAL ENGINEERS

1688 WOODWARD DRIVE, OTTAWA, ON, K2C 3R8

TEL: 613-727-5111

D. B. GRAY ENGINEERING INC.

CIVIL ENGINEERS

700 LONG POINT CIRCLE, GLOUCESTER, ON, K1T 4E9

TEL: 613-425-8044

CLIENT

COLONNADE BRIDGEPORT

16 CONCORSE GATE, SUITE 200, OTTAWA, ON, K2E 7S6

TEL: 343-633-5084

TJX CANADA

60 STANDISH COURT, MISSISSAUGA, ON, L5R 0G1

TEL: 905-405-7025

ISSUE RECORD:

NO.	DESCRIPTION	DATE
1	GRIDLINE ISSUE	2024-03-28
2	GRIDLINE UPDATE	2024-05-22
3	FOR COST ESTIMATE	2024-05-29
4	FOR EIPS COORDINATION	2024-05-31
5	FOR STRUCTURAL COORDINATION	2024-06-12
6	99 PC - IFT FIT-OUT REVIEW	2024-08-12
7	REISSUED 99 PC - IFT FIT-OUT REVIEW	2024-09-09
8	99 PC FULL PACKAGE REVIEW	2024-10-15
9	ISSUE FOR FINAL REVIEW	2024-11-12
10	ISSUE FOR FINAL TENDER	2024-11-21
11	ISSUE FOR ADDENDUM #01	2024-12-16

CONSULTANTS

GOODKEY, WEEDMARK & ASSOCIATES LTD.

MECHANICAL & ELECTRICAL ENGINEERS

1688 WOODWARD DRIVE, OTTAWA, ON, K2C 3R8

TEL: 613-727-5111

D. B. GRAY ENGINEERING INC.

CIVIL ENGINEERS

700 LONG POINT CIRCLE, GLOUCESTER, ON, K1T 4E9

TEL: 613-425-8044

CLIENT

COLONNADE BRIDGEPORT

16 CONCORSE GATE, SUITE 200, OTTAWA, ON, K2E 7S6

TEL: 343-633-5084

TJX CANADA

60 STANDISH COURT, MISSISSAUGA, ON, L5R 0G1

TEL: 905-405-7025

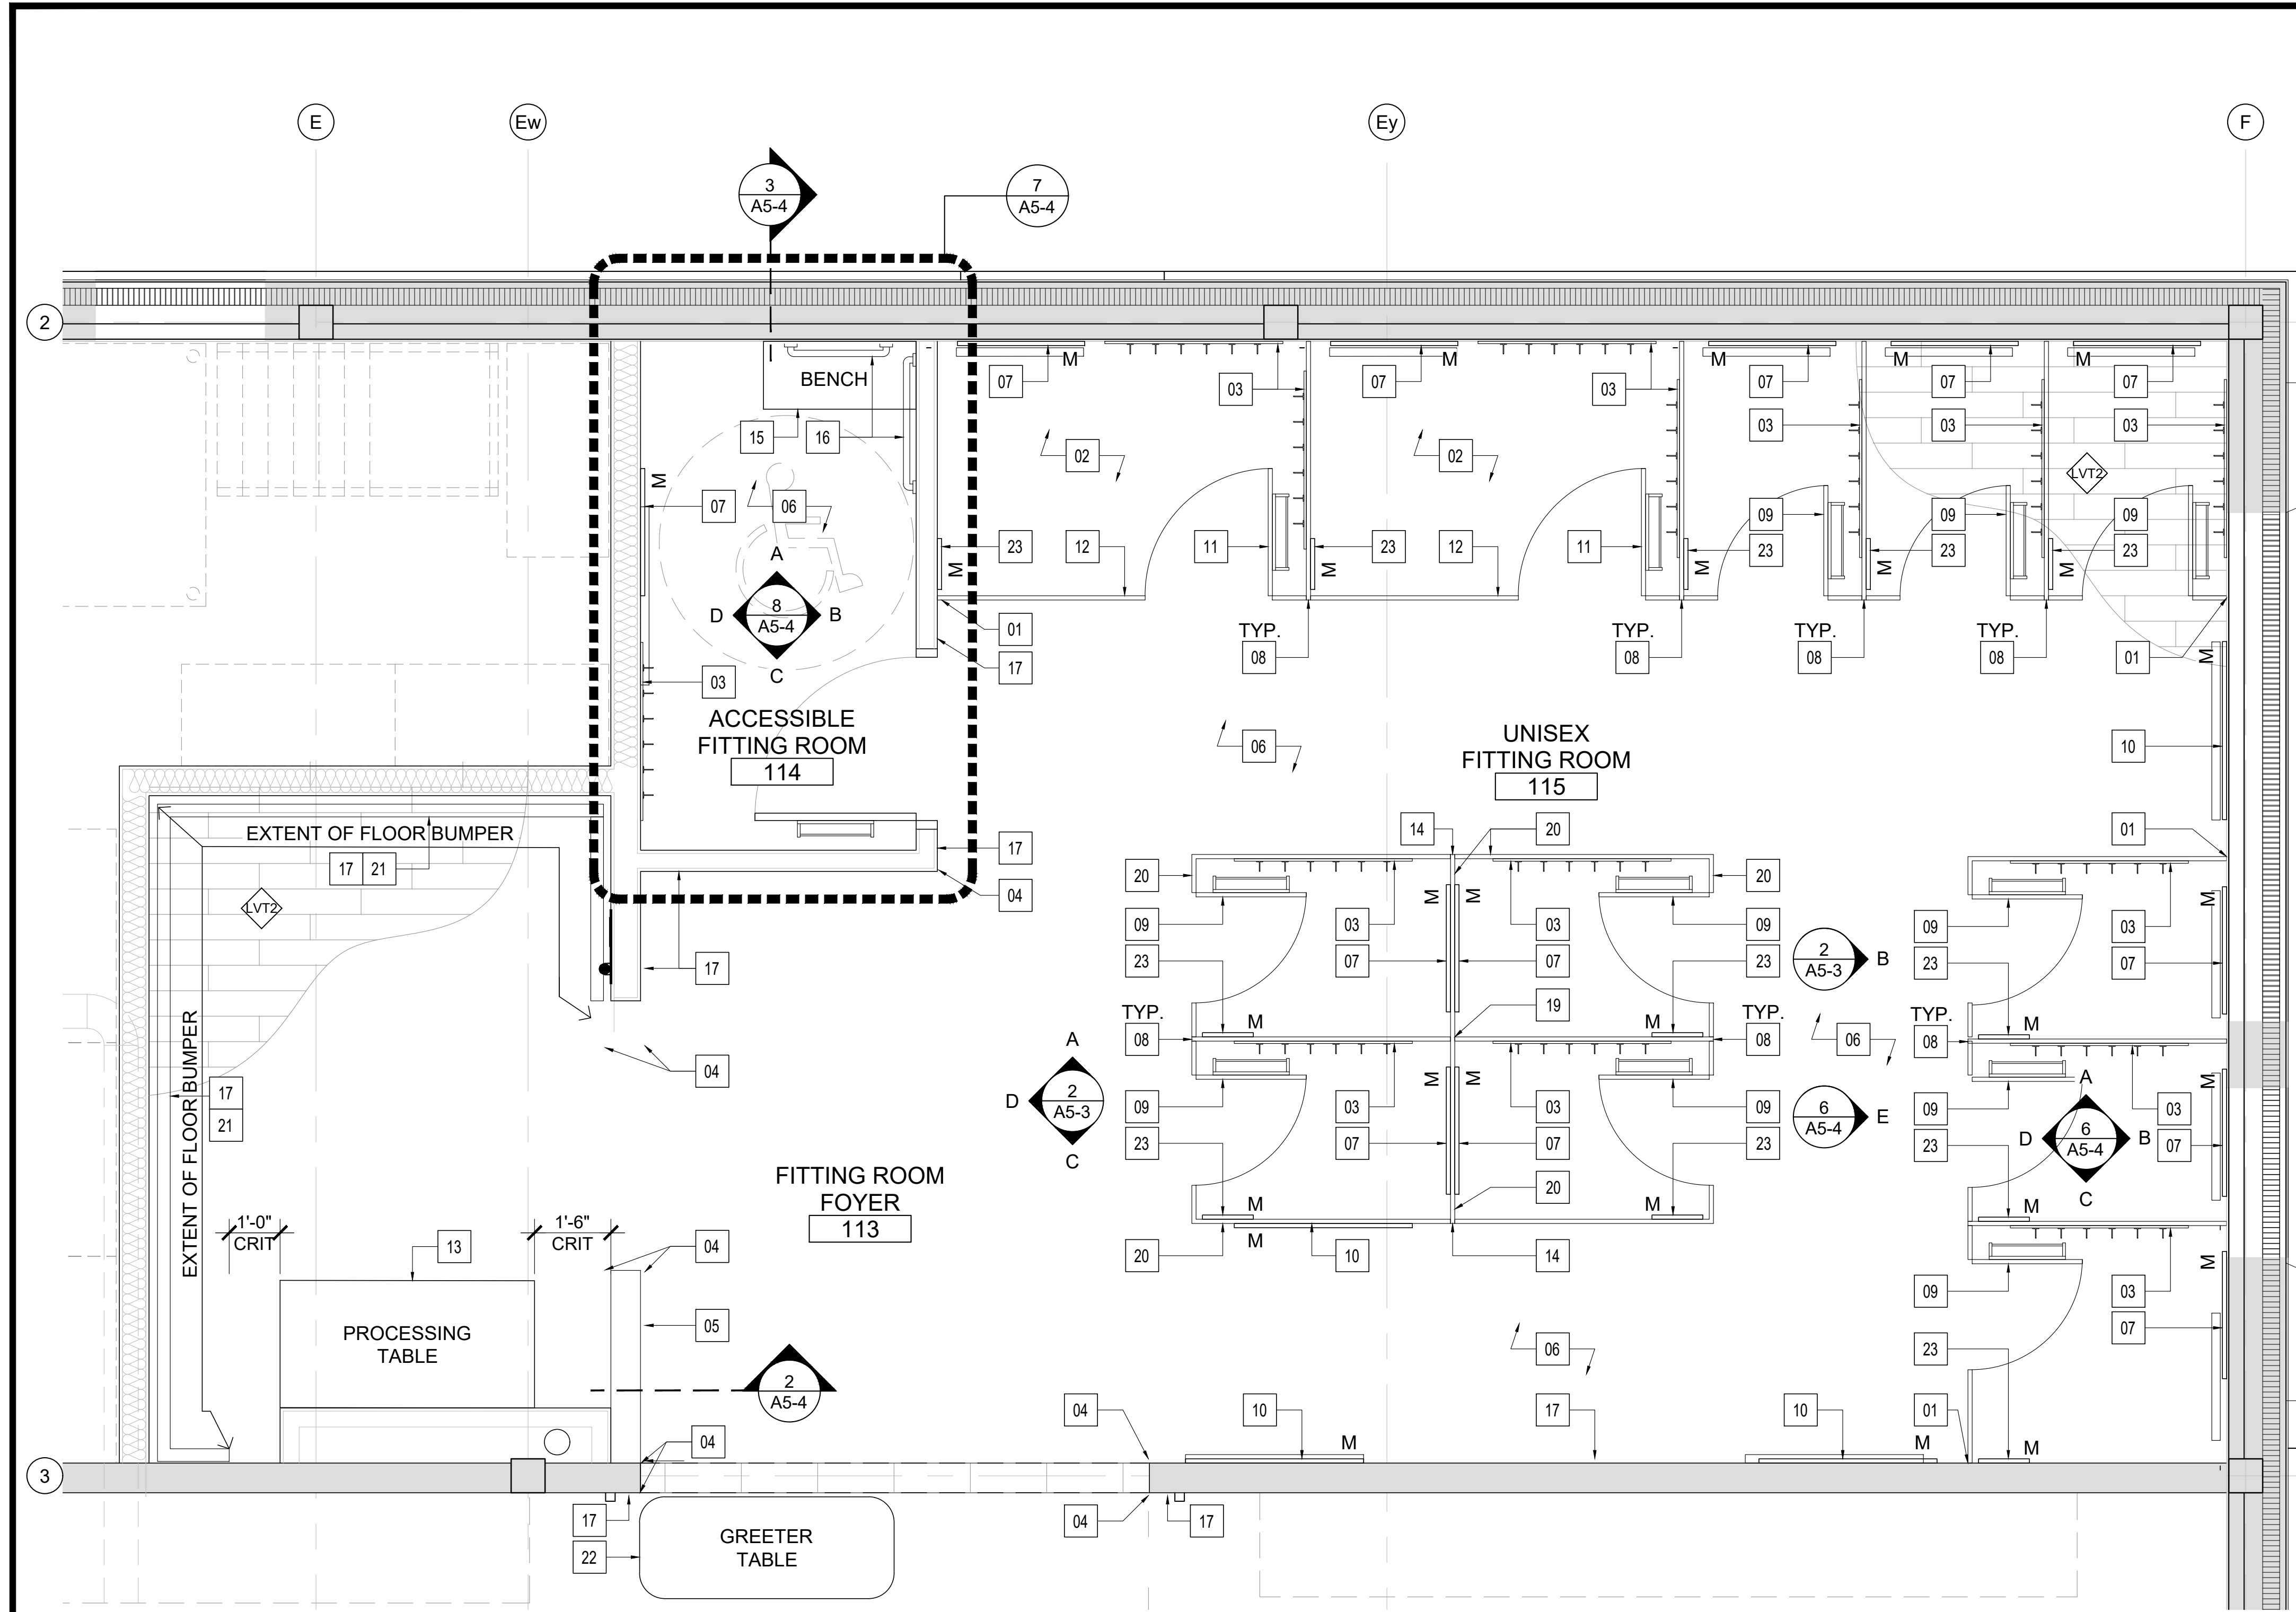

1 PLAN: UNISEX FITTING ROOMS, RM 115
SCALE: 1/2" = 1'-0"

SPECIALTY ITEM SCOPE. SEE 3/A0-0

FITTING ROOM GREETER DESK AND
PROCESSING TABLE AND STOOLS

- FITTING ROOMS TO BE SUPPLIED BY G.C. AND NOTIFIED BY G.C. TO THE ARCHITECT. REFER TO SPECIFICATIONS FOR FINISHES, HARDWARE AND ACCESSORIES.
1. ALL FITTING ROOM AREA WALLS REQUIRE A PLYWOOD BACKER BEHIND THE DRYWALL. IF NO BACKER IS PRESENT, THEN APPROPRIATE ALTERNATIVE FASTENERS MUST BE USED (NOT SUPPLIED).
2. WALL PANEL RUNS ARE TO BE STARTED AS PER LAYOUT DRAWINGS.
3. ALL FASTENERS MUST BE INSTALLED PROPERLY IN EXTERIOR WALLS AND MATING PANELS. IT IS RECOMMENDED THAT ALL JOINTS BE OCCUPIED BY THE APPROPRIATE FASTENER. EXTRA FASTENERS MUST BE USED IF ON-SITE CONDITIONS DEMAND NECESSARY. REFER TO INSTALLATION INSTRUCTION DRAWINGS FOR DETAILS.
4. WALL PANELS AT THE END OF THE WALL PANEL RUNS ARE TO BE SECURED TO WALLS OR PERPENDICULAR PANELS USING THE SUPPLIED 1/4" x 1/4" x 1/4" CHANNELS. ALL PANELS AND CHANNELS MUST BE SQUARED AND LEVELED TO ENSURE PROPER OPERATION OF DOORS AND ASSOCIATED HARDWARE.
5. ALL 47" CORNER WALL PANELS RECEIVE A 1/4" x 1/4" x 1/4" METAL CORNER ANGLE.
6. WALL PANELS ARE TO BE PROPERLY SECURED TO PERIMETER WALLS AND CORRESPONDING FRONTS PANELS USING THE SUPPLIED 1/4" x 1/4" x 1/4" CHANNELS. TYPICAL INSTALLATION HEIGHT IS 8' 0" A.F.F.
7. ALL WALL PANELS NEED TO BE SECURED TO FLOOR AT EACH OPEN END AND CONT. USING SUPPLIED CORNER BRACKET & TAPCON SCREWS.
8. 88" TOWEL BAR MOUNTING AS PER DETAIL DRAWINGS. REFER TO SPECIFICATIONS.
9. ALL DOORS REQUIRE A STRIKER AND ONE DUMMY KNOB. INSIDE ROOM MOUNTING AS PER DETAIL DRAWINGS. REFER TO SPECIFICATIONS.
10. DOOR HEADERS ARE TO BE FORCE FIT WITH A Mallet & DOWNWARD TO BE SECURED TO WALLS.
11. ALL 88" WALL PANELS RECEIVE METAL CAPPING AFTER LAYOUT IS COMPLETE.
12. SOME WALL PANELS REQUIRE TRIMMING ON SITE.
13. ALL INTERIOR FITTING ROOM MIRRORS ARE BY INTERIOR STORE DISPLAY.
14. ALL INTERIOR FITTING ROOM BENCHES EXCEPT FOR THE FAMILY ROOM FITTING BENCH ARE TO BE SUPPLIED BY THE G.C. REFER TO SPECIFICATIONS.
15. APPLY CLEAR SILICONE BEAD AROUND ALL JOINTS, PLATES, POSTER FRAMES, MIRROR PANELS, BASE BOARDS, AND FITTING ROOM PARTITIONS IN ORDER TO PREVENT SHOP LITTER FROM FINDING THINGS IN CRACKS.
16. WALLS TO RECEIVE WALL COVERING ARE TO BE PAINTED WITH PRIMER (BENJAMIN MOORE) PRIOR TO INSTALLATION OF WALL COVERING.
17. ALL METAL HEADRAILS, LATCHES AND ASTRASGALS TO BE BLACK POWDER COAT FINISH. REFER TO SPECIFICATIONS.
18. FLOOR FLOORING TO BE INSTALLED 1/3 STAGGERED.
- FITTING ROOM LEGEND:
- 01 1/4" x 1/4" x 1/4" CHANNEL USED AT THE END OF EACH RUN OF WALL PANELS.
- 02 ONE STALL CREATED BY MERGING TWO STANDARD STALLS INTO ONE. WITH 36" x 12" DOOR FOR STROLLER STROLLER STALLS TO HAVE TWO COAT HOOKS (ONE BEHIND THE DOOR AND ONE BESIDE THE MIRROR). SITE VERIFY AVAILABLE STALL SIZE.
- 03 CORRIDOR WALL PANEL ON LAMINATE FINISH (PL) INSTALL TO DIVIDER PANEL USING SCREWS AND PL ADHESIVE. REFER TO 3/A5-4.
- 04 FULL HEIGHT 1-1/2" x 1-1/2" SATIN ALUMINUM CORNER GUARD. FINISH CO2.
- 05 97" HIGH LOW WALL. SEE DETAIL 1.1. ENSURE TO WRAP V.C. OVER TOP CORNERS AND CONTINUE UNDER TOP CAP.
- 06 WALLS TO RECEIVE WALL COVERING ARE TO BE PRIMED WITH BENJAMIN MOORE PRIMER.
- 07 FITTING ROOM MIRROR. SEE DETAIL 1.1. SILICONE ALL EDGES.
- 08 3/4" x 1/4" x 98" DIVIDER V.C. CHANNEL TYP. (2) PER DIVIDER PANEL.
- 09 DOOR OPENING. STD. 36" x 12" OPENING FOR TYPICAL FITTING ROOM (TYP).
- 10 CORRIDOR MIRRORS BY INTERIOR STORE DISPLAY INC. REFER TO 3/A5-4 FOR WALL MOUNTED MIRRORS.
- 11 DOOR OPENING. 36" x 12" OPENING FOR STROLLER FITTING ROOM.
- 12 LARGE 88" PANEL USED ON STROLLER SIZED FITTING ROOMS. PRESSURE CLIPS TO LAS PANEL.
- 13 PROCESSING TABLE - SUPPLIED AND INSTALLED BY T.J.X. CANADA.
- 14 PROVIDE T-CHANNEL TO SECURE FITTING ROOM PANELS. REFER TO ISD SHOP DRAWINGS FOR SPECIFICATION AND LOCATIONS.
- 15 ACCESSIBLE FITTING ROOM BENCH. REFER TO 3/A5-4.
- 16 G.C. TO SUPPLY AND INSTALL GRAB BARS AS PER LOCAL CODES. ENSURE PROPER BLOCKING. REFER TO 3/A5-4.
- 17 WALL BUMPERS (WB2) REQUIRED IN RECOVERY AREA AND FOYER @ 4" A.F.F. REFER TO 3/A5-4.
- 18 PORTABLE EYEWASH STATION. INSTALLED BY T.J.X. TO BE MOUNTED 2' 6" A.F.F.
- 19 PROVIDE 4-WAY CHANNEL TO SECURE FITTING ROOM PANELS. REFER TO ISD SHOP DRAWINGS FOR SPECIFICATION AND LOCATIONS.
- 20 PERIMETER, LARGE STALL AND ISLAND BACK PANELS TO BE 1" THICK. REFER TO ISD SHOP DRAWINGS.
- 21 PROVIDE FLOOR BUMPERS. REFER TO PLAN FOR LOCATION AND SIZE. REFER TO DETAIL 3/A5-4.
- 22 NEW VINYL SIGN ON GREETER DESK BY SIGN VENDOR.
- 23 FITTING ROOM HINGED MIRROR. SILICONE ALL EDGES.

GENERAL NOTES:	
1.	PROVIDE WOOD BLOCKING WITHIN WALLS TO SECURE ALL MILLWORK. REFER TO SPECIFICATIONS.
2.	REFER TO SPECIFICATIONS FOR FINISHES, HARDWARE AND ACCESSORIES.
3.	ALL ELECTRICAL AND MECHANICAL REFERENCES ON DRAWINGS, INCLUDING POWER, DATA, PHONE, LIGHTING, ETC. ARE PROVIDED FOR COORDINATION PURPOSES. REFER TO MECHANICAL AND ELECTRICAL DRAWINGS AND SPECIFICATIONS.
FINISHES LEGEND:	
FINISH MATERIAL	
REFER TO SPECIFICATIONS	IDENTIFICATION NUMBER
CO-2	CORIAN COUNTERTOPS. SEE AB-1.
CO-1	CORNER GUARD. SEE AB-1.
CONC	EXPOSED CONCRETE
BLR-1	FLOOR SEALERS. SEE AB-1.
CT-1	CERAMIC TILE. SEE AB-1.
CT-2	NON-SUP CERAMIC TILE. SEE AB-1.
CT-5	CERAMIC TILE. SEE AB-1.
CW-1	CORK WALL TILE. SEE AB-1.
LVT-1	VINYL STRIPWOOD. SEE 3/A5-5 & AB-1.
LVT-3	VINYL TILE. SEE AB-1.
ML-1	MELAMINE PANELS. SEE AB-1.
PED-1	VESTIBULE PEDIMAT. SEE AB-1.
WP-1	SOLID PLASTIC WASHROOM PARTITION. SEE AB-1.
PLAM-1	PLASTIC LAMINATE. SEE AB-1.
PL-17	PANT. SEE AB-1.
ML-1-2	MELAMINE PANEL. SEE AB-1.
ML-3	MELAMINE. SEE AB-1.
TS-1-3	TRANSITION STRIP. SEE AB-1.
VB-1	VINYL WALL BASE. SEE AB-1.
WVC-1	VINYL WALL COVERING. SEE AB-1.
WB-1-2	BUMPER RAIL. SEE AB-1.

INTERIOR ELEVATION FINISHES LEGEND:	
	PL-11 (PLAM-1). SEE AB-1.
	WVC-2. SEE AB-1.
	WVC-3. SEE AB-1.
	WVC-4. SEE AB-1.
	SLATWALL. SEE 3/A5-5.


- GENERAL NOTES:
- DO NOT SCALE DRAWINGS. ONLY FIGURED DIMENSIONS ARE TO BE USED. WHERE DOUBT EXISTS, FILE REQUEST FOR INTERPRETATION AND REQUEST CLARITY.
 - IT IS THE RESPONSIBILITY OF THE GENERAL CONTRACTOR TO VERIFY DIMENSIONS ON SITE. REPORT DISCREPANCIES TO THE ARCHITECT PROMPTLY.
 - GENERAL CONTRACTOR TO TAKE INTO ACCOUNT CONSTRUCTION TOLERANCE. GENERAL CONTRACTOR TO COORDINATE THE WORK OF DIFFERENT TRADES TO COMPLY WITH DESIGN INTENT.
 - ALL WORK DESCRIBED IN THESE DRAWINGS AND SPECIFICATIONS ARE TO COMPLY WITH THE CURRENT EDITION OF THE ONTARIO BUILDING CODE (2012) OR NATIONAL BUILDING CODE (2010) INCLUDING MOST RECENT AMENDMENTS.
 - DRAWINGS AND SPECIFICATIONS ARE COMPLEMENTARY AND ARE TO BE READ TOGETHER.

COPYRIGHT

THIS DRAWING IS AN INSTRUMENT OF SERVICE AND IS PROTECTED BY COPYRIGHT AND IS THE SOLE PROPERTY OF ARCHITECTS DCA INC. COPIES, INCLUDING ELECTRONIC COPIES MAY ONLY BE USED FOR THE PURPOSE INTENDED, FOR THE SINGLE PROJECT FOR WHICH THEY ARE ISSUED AND MAY NOT BE OFFERED FOR SALE OR TRANSFER WITHOUT THE EXPRESS WRITTEN PERMISSION OF THE ARCHITECT.



ISSUE RECORD:		
NO.	DESCRIPTION	DATE
1	GRIDLINE ISSUE	2024-03-28
2	GRIDLINE UPDATE	2024-05-22
3	FOR COST ESTIMATE	2024-05-29
4	FOR EIP'S COORDINATION	2024-05-31
5	FOR STRUCTURAL COORDINATION	2024-06-12
6	99 PC - IFT FIT-OUT REVIEW	2024-08-12
7	REISSUED 99 PC - IFT FIT-OUT REVIEW	2024-09-09
8	99 PC FULL PACKAGE REVIEW	2024-10-15
9	ISSUE FOR FINAL REVIEW	2024-11-12
10	ISSUE FOR FINAL TENDER	2024-11-21
11	ISSUE FOR ADDENDUM #01	2024-12-16

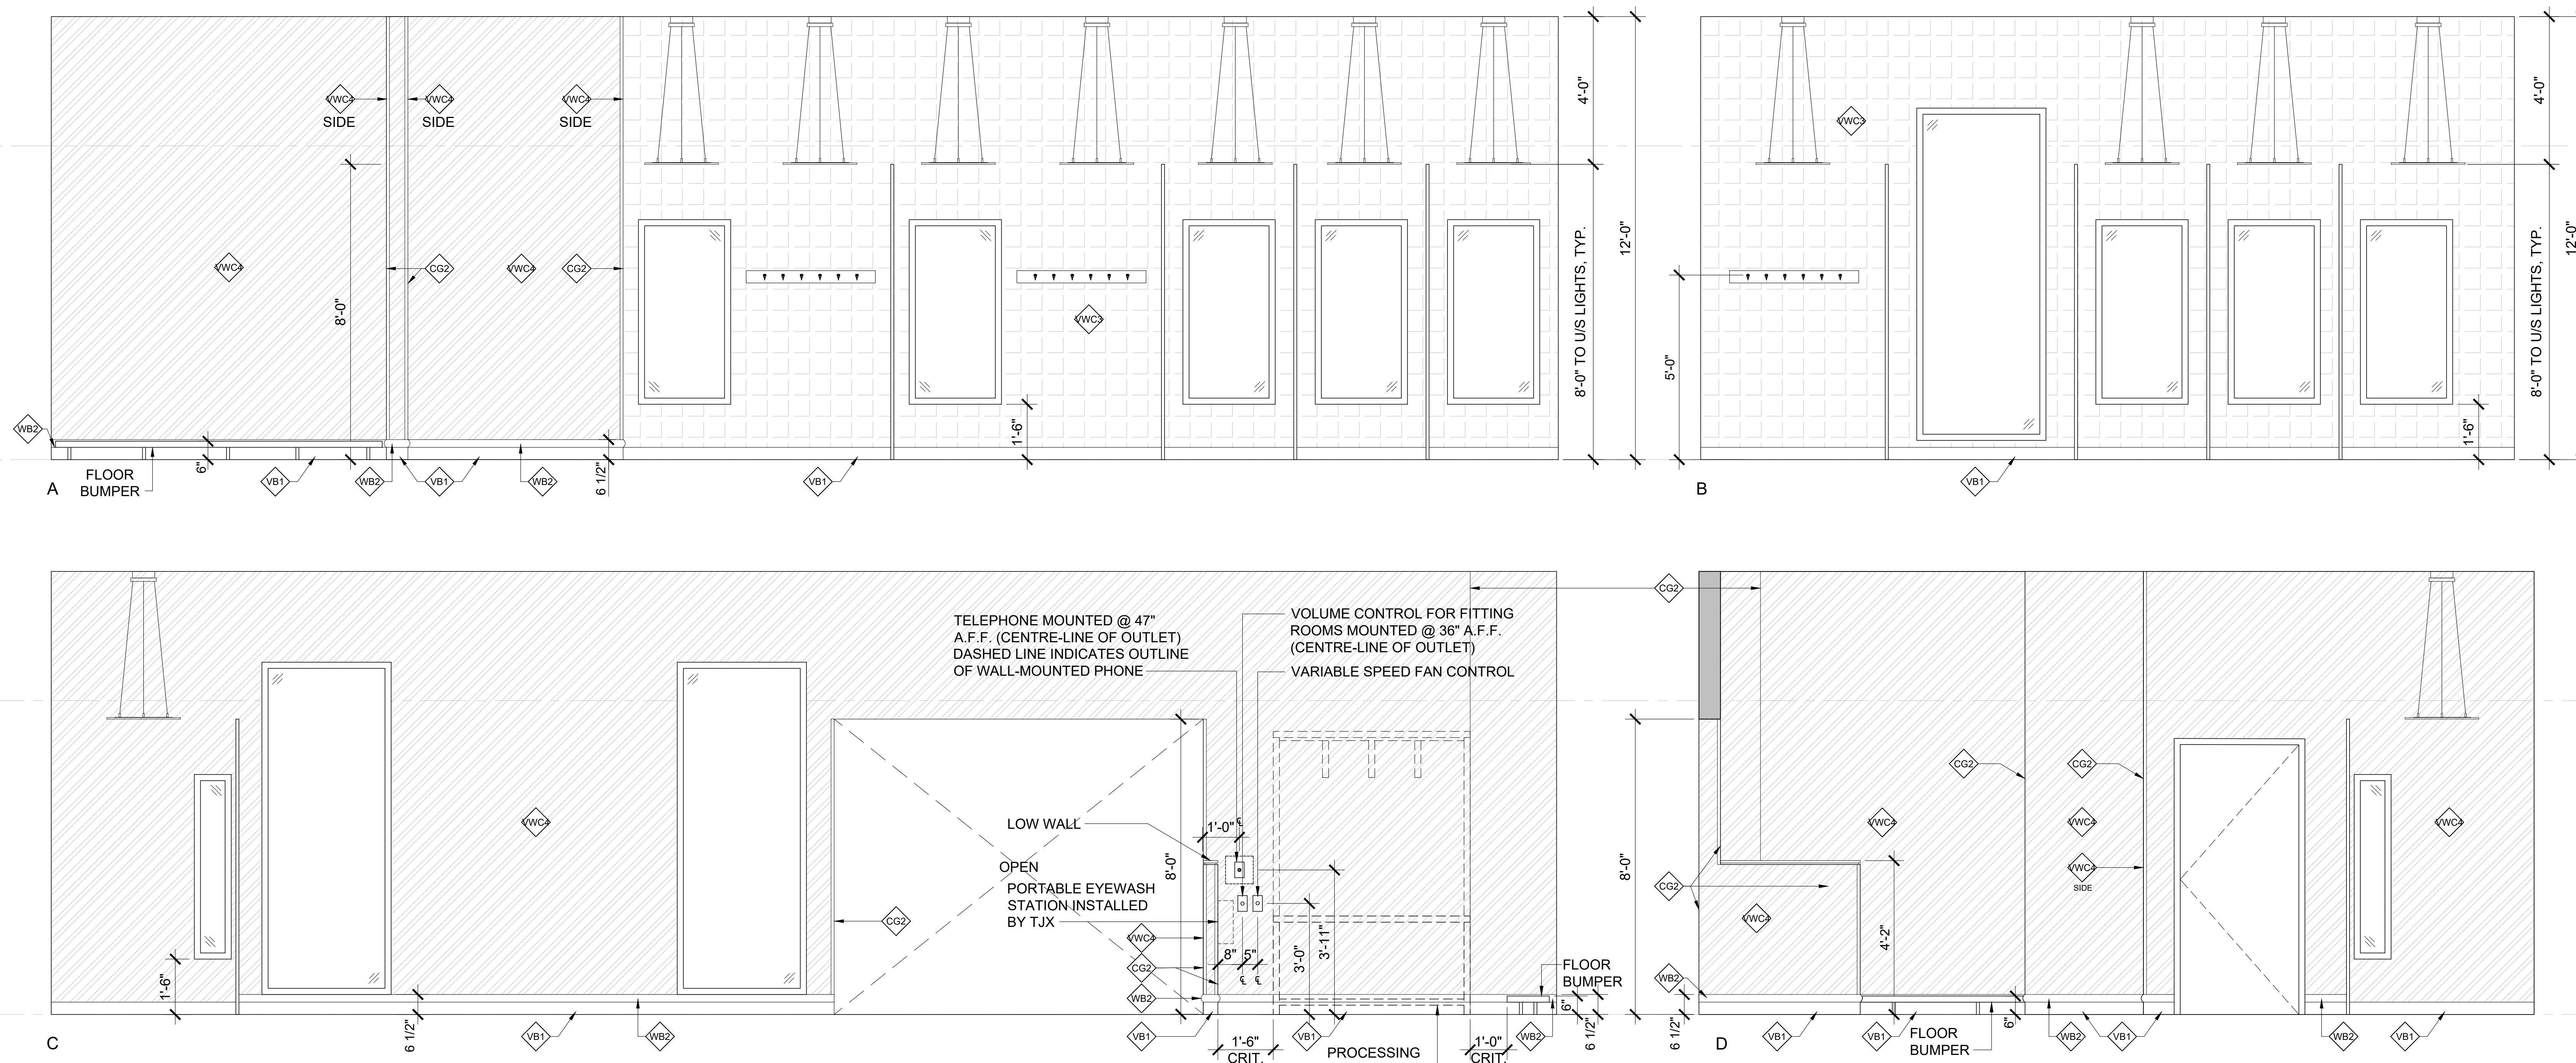

2 ELEVATIONS: UNISEX FITTING ROOMS, RM 115
SCALE: 1/2" = 1'-0"

CONSULTANTS

GOODKEY, WEEDMARK & ASSOCIATES LTD.

MECHANICAL & ELECTRICAL ENGINEERS
1688 WOODWARD DRIVE, OTTAWA, ON, K2C 3R8
TEL: 613-727-5111

D. B. GRAY ENGINEERING INC.

CIVIL ENGINEERS
700 LONG POINT CIRCLE, GLOUCESTER, ON, K1T 4E9
TEL: 613-425-8044

COLONNADE BRIDGEPORT

16 CONCOURSE GATE, SUITE 200, OTTAWA, ON, K2E 7S6
TEL: 343-633-5084

TJX CANADA

60 STANDISH COURT, MISSISSAUGA, ON, L5R 0G1
TEL: 905-405-7025

A GROUP OF ARCHITECTS

201-1339 WELLINGTON ST. WEST OTTAWA ON K1Y 3B8
WWW.ARCHITECTSDCA.COM 613.725.2294

PROJECT TITLE




**WINNERS FIT-OUT
ROCKLAND PLAZA**

DRAWING TITLE

INTERIORS

DATE JULY 2024	DRAWN CL	JOB NO. 3613	DRAWING NO. A5-3
SCALE AS NOTED	REVIEWED TD		

ARCHITECTURAL

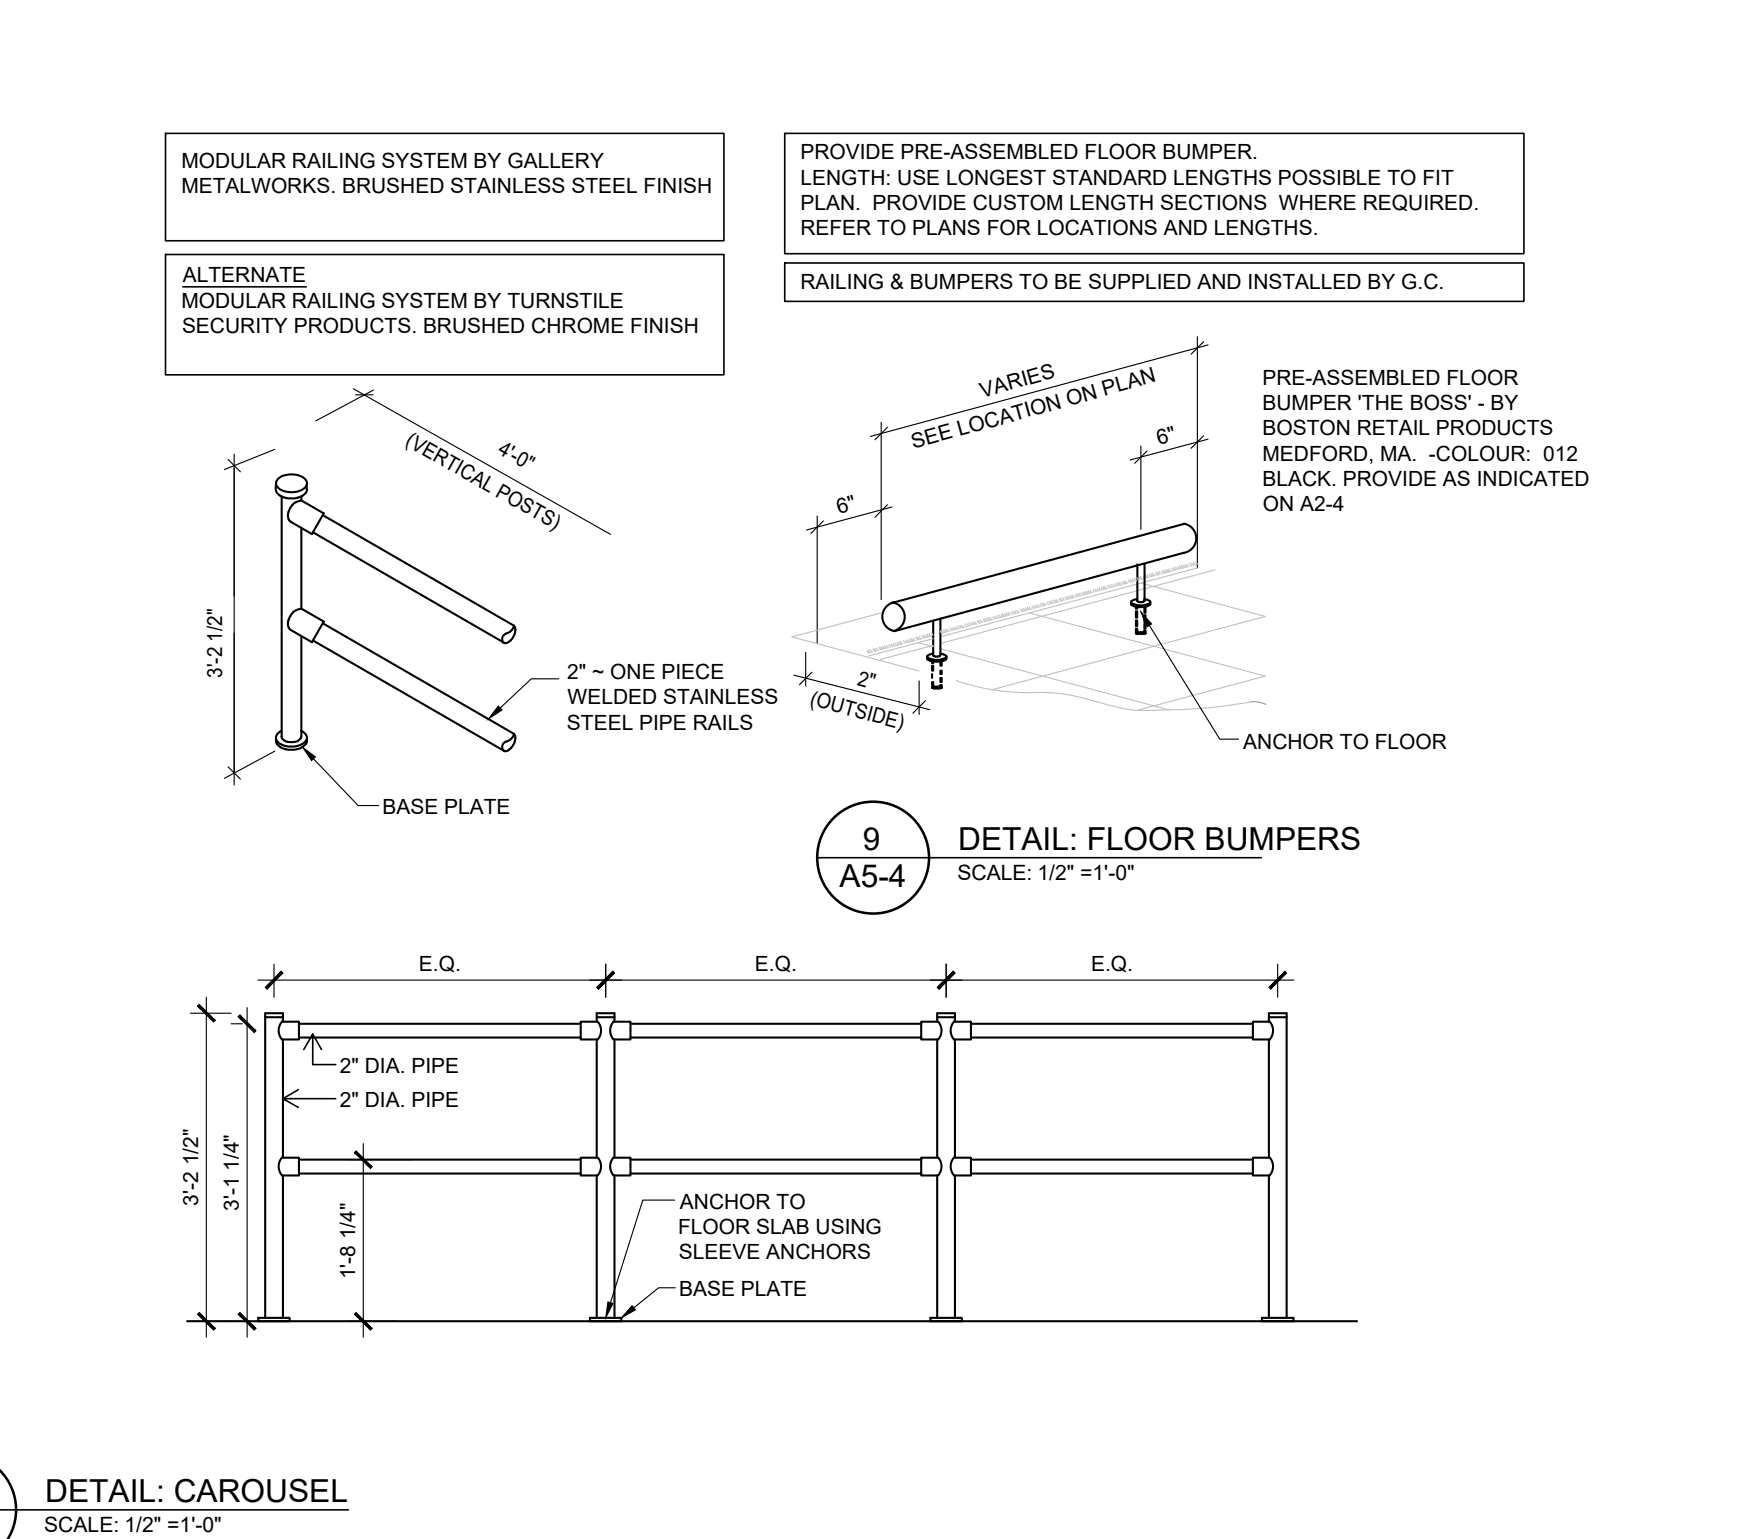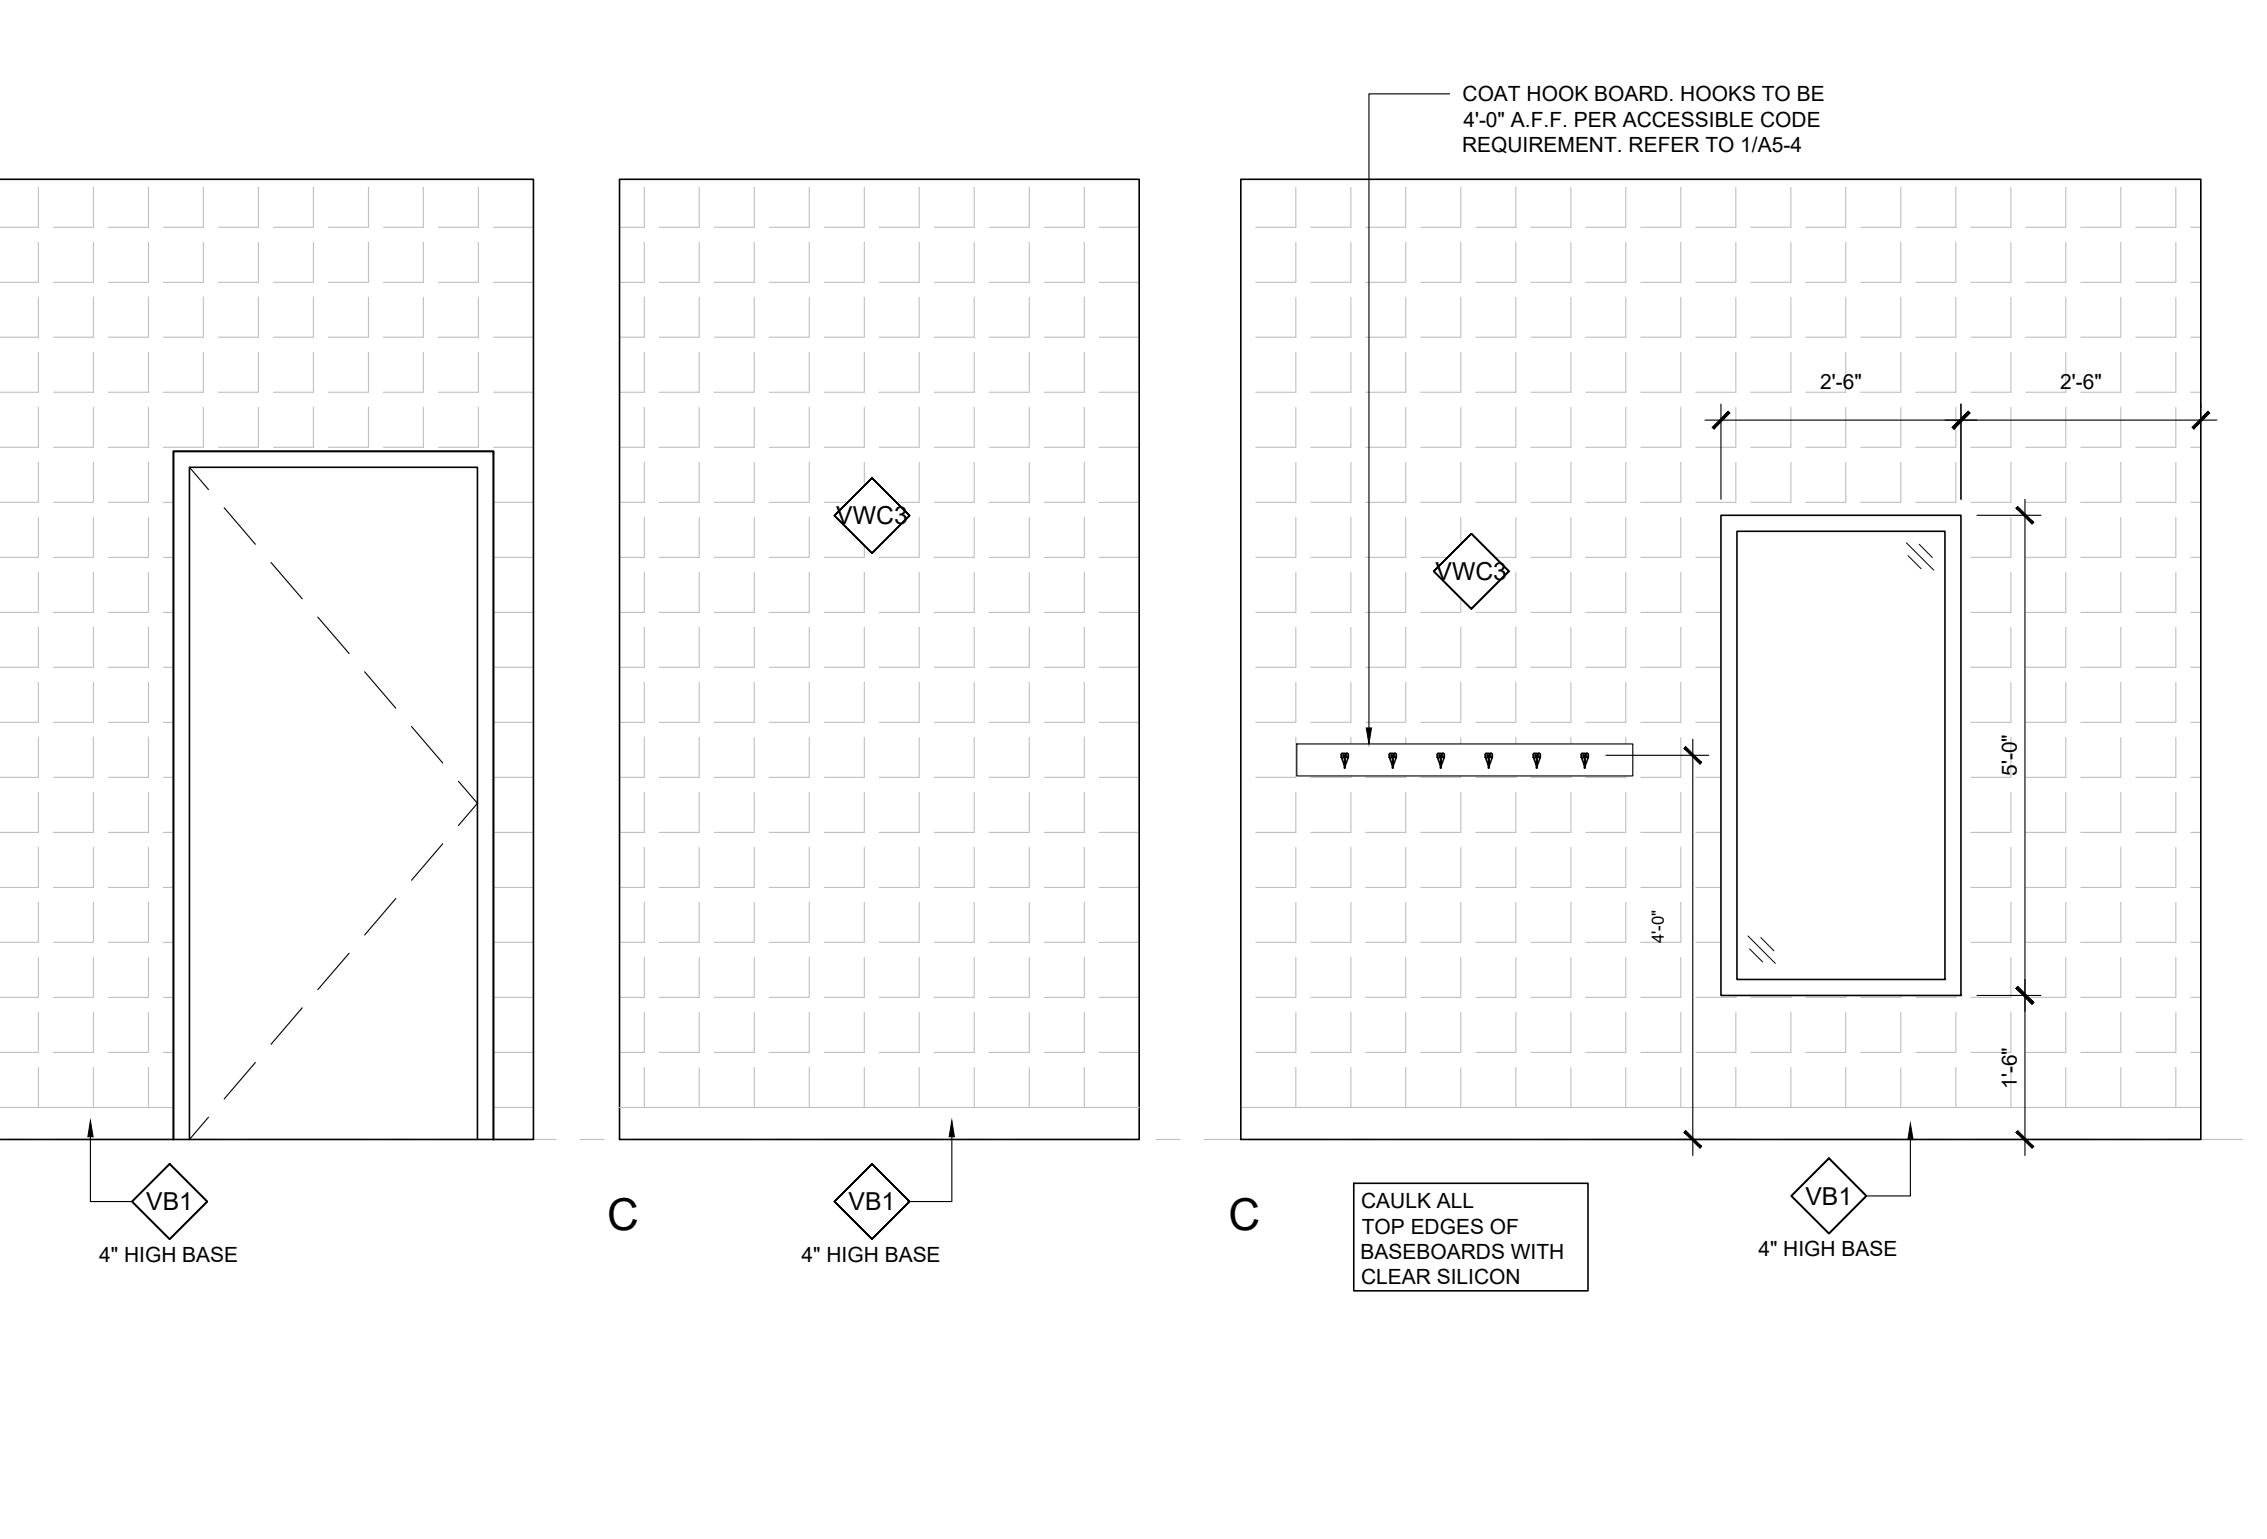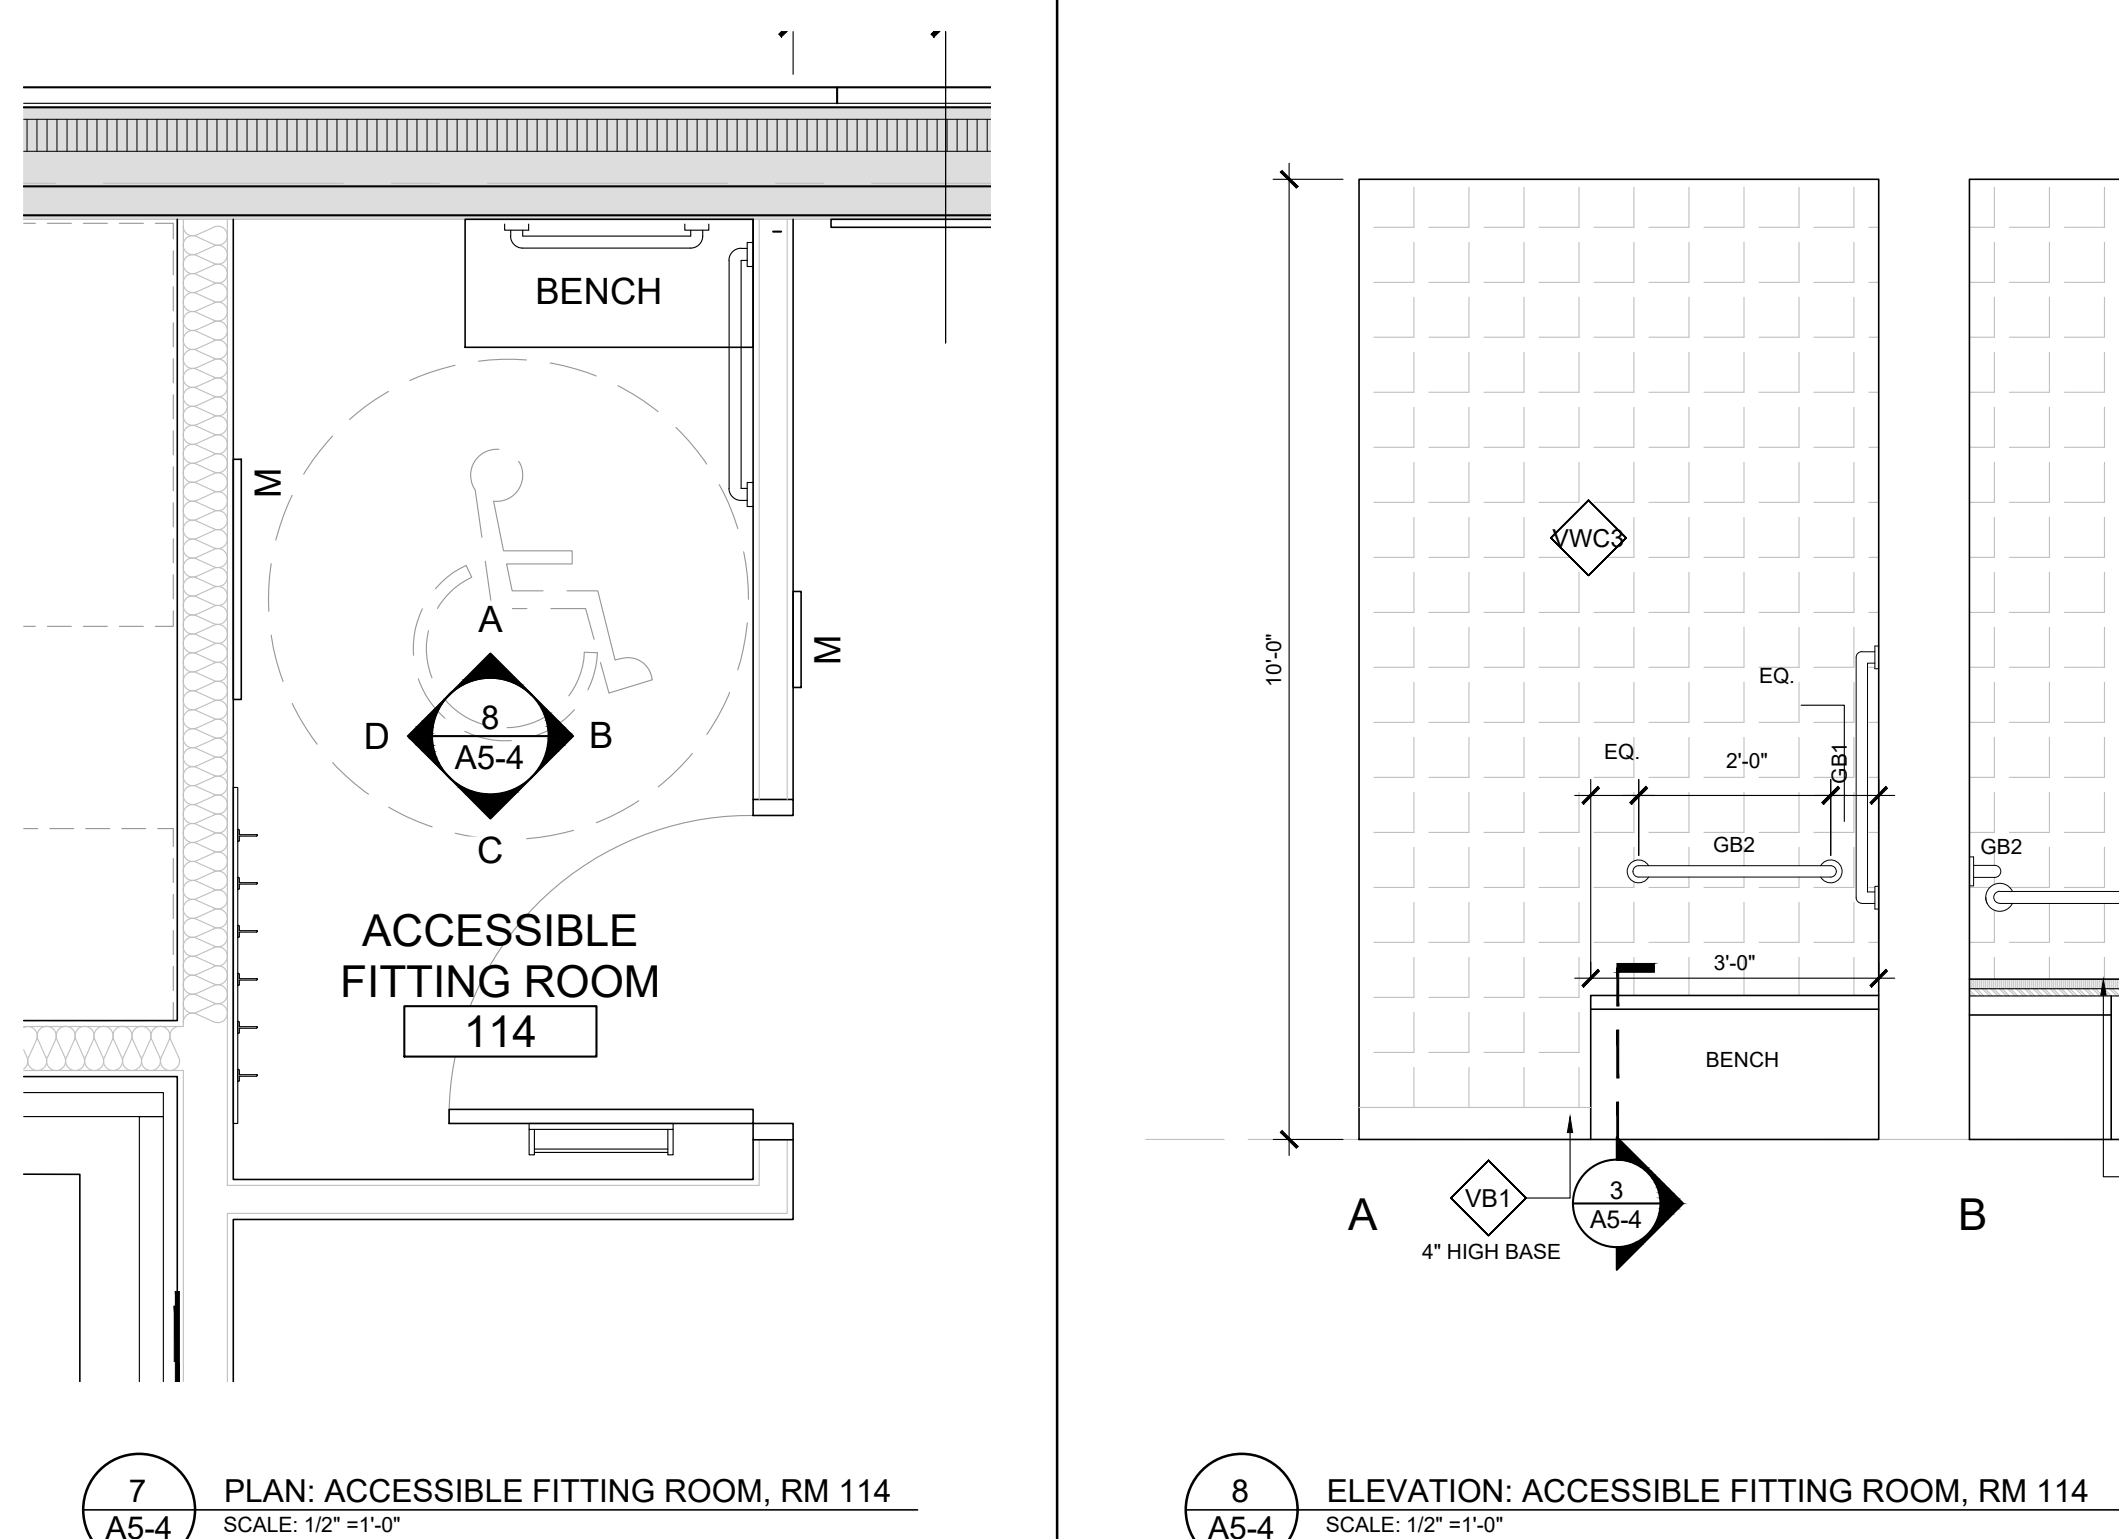[illegible]

ISSUE RECORD:		
NO.	DESCRIPTION	DATE
1	GRIDLINE ISSUE	2024-03-28
2	GRIDLINE UPDATE	2024-05-22
3	FOR COST ESTIMATE	2024-05-29
4	FOR EIFS COORDINATION	2024-05-31
5	FOR STRUCTURAL COORDINATION	2024-06-12
6	99 PC - IFT FIT-OUT REVIEW	2024-08-12
7	REISSUED 99 PC - IFT FIT-OUT REVIEW	2024-09-06
8	99 PC FULL PACKAGE REVIEW	2024-10-15
9	ISSUE FOR FINAL REVIEW	2024-11-12
10	ISSUE FOR FINAL TENDER	2024-11-21
11	ISSUE FOR ADDENDUM #01	2024-12-16

CONSULTANTS

**GOODKEY, WEEDMARK &
ASSOCIATES LTD.**

MECHANICAL & ELECTRICAL ENGINEERS
1688 WOODWARD DRIVE, OTTAWA, ON, K2C 3R8
TEL: 613-727-5111

D. B. GRAY ENGINEERING INC.

CIVIL ENGINEERS
700 LONG POINT CIRCLE, GLOUCESTER, ON, K1T 4E9
TEL: 613-425-8044

[CLIENT](#)

COLONNADE BRIDGEPORT

16 CONCOURSE GATE, SUITE 200, OTTAWA, ON, K2E 7S6
TEL: 343-633-5084

TJX CANADA

60 STANDISH COURT, MISSISSAUGA, ON, L5R 0G1
TEL: 905-405-7025






DCA A GROUP OF ARCHITECTS			
201-1339 WELLINGTON ST. WEST OTTAWA ON K1Y 3B8			
WWW.ARCHITECTSDCA.COM		613.725.2294	
PROJECT TITLE			
WINNERS FIT-OUT			
ROCKLAND PLAZA			
DRAWING TITLE			
INTERIORS			
DATE JULY 2024	DRAWN CL	JOB NO. 3613	DRAWING NO. A5-4
SCALE AS NOTED	REVIEWED TD		
ARCHITECTURAL			

4
A5-5

RESERVED
SCALE: 1/2" = 1'-0"

6
A5-5

RESERVED
SCALE: 1/2" = 1'-0"

     

	PL-11 (PLAM11; SEE A8-
	VWC2; SEE A8-1
	VWC3; SEE A8-1
	VWC4; SEE A8-1
	SLATWALL, SEE 5/A5-5

COPYRIGHT

13 Addendum

ONTARIO ASSOCIATION
OF
ARCHITECTS

[Signature]

TOON F. DREESSEN
LICENCE
5910

2024-12-17

ISSUE RECORD:		
NO.	DESCRIPTION	DATE
1	GRIDLINE ISSUE	2024-03-28
2	GRIDLINE UPDATE	2024-05-22
3	FOR COST ESTIMATE	2024-05-29
4	FOR EIFS COORDINATION	2024-05-31
5	FOR STRUCTURAL COORDINATION	2024-06-12
6	99 PC - IFT FIT-OUT REVIEW	2024-08-12
7	REISSUED 99 PC - IFT FIT-OUT REVIEW	2024-09-09
8	99 PC FULL PACKAGE REVIEW	2024-10-15
9	ISSUE FOR FINAL REVIEW	2024-11-12
10	ISSUE FOR FINAL TENDER	2024-11-21
11	ISSUE FOR ADDENDUM #01	2024-12-16

CONSULTANTS

**GOODKEY, WEEDMARK &
ASSOCIATES LTD.**

MECHANICAL & ELECTRICAL ENGINEERS
1688 WOODWARD DRIVE, OTTAWA, ON, K2C 3R8
TEL: 613-727-5111

D. B. GRAY ENGINEERING INC.

CIVIL ENGINEERS
700 LONG POINT CIRCLE, GLOUCESTER, ON, K1T 4E9
TEL: 613-425-8044

[CLINTON](#)

COLONNADE BRIDGEPORT

16 CONCOURSE GATE, SUITE 200, OTTAWA, ON, K2E 7S6
TEL: 343-633-5084

TJX CANADA

60 STANISH COURT, MISSISSAUGA, ON, L5R 0G1
TEL: 905-405-7025

DCA

A GROUP OF ARCHITECTS

201-1339 WELLINGTON ST. WEST OTTAWA ON K1Y 3B8
WWW.ARCHITECTSDCA.COM 613.725.2294

PROJECT TITLE




WINNERS FIT-OUT
ROCKLAND PLAZA

DRAWING TITLE

INTERIORS






DATE JULY 2024	DRAWN CL	JOB NO. 3613	DRAWING NO. A5-5
SCALE AS NOTED	REVIEWED TD		

ARCHITECTURAL

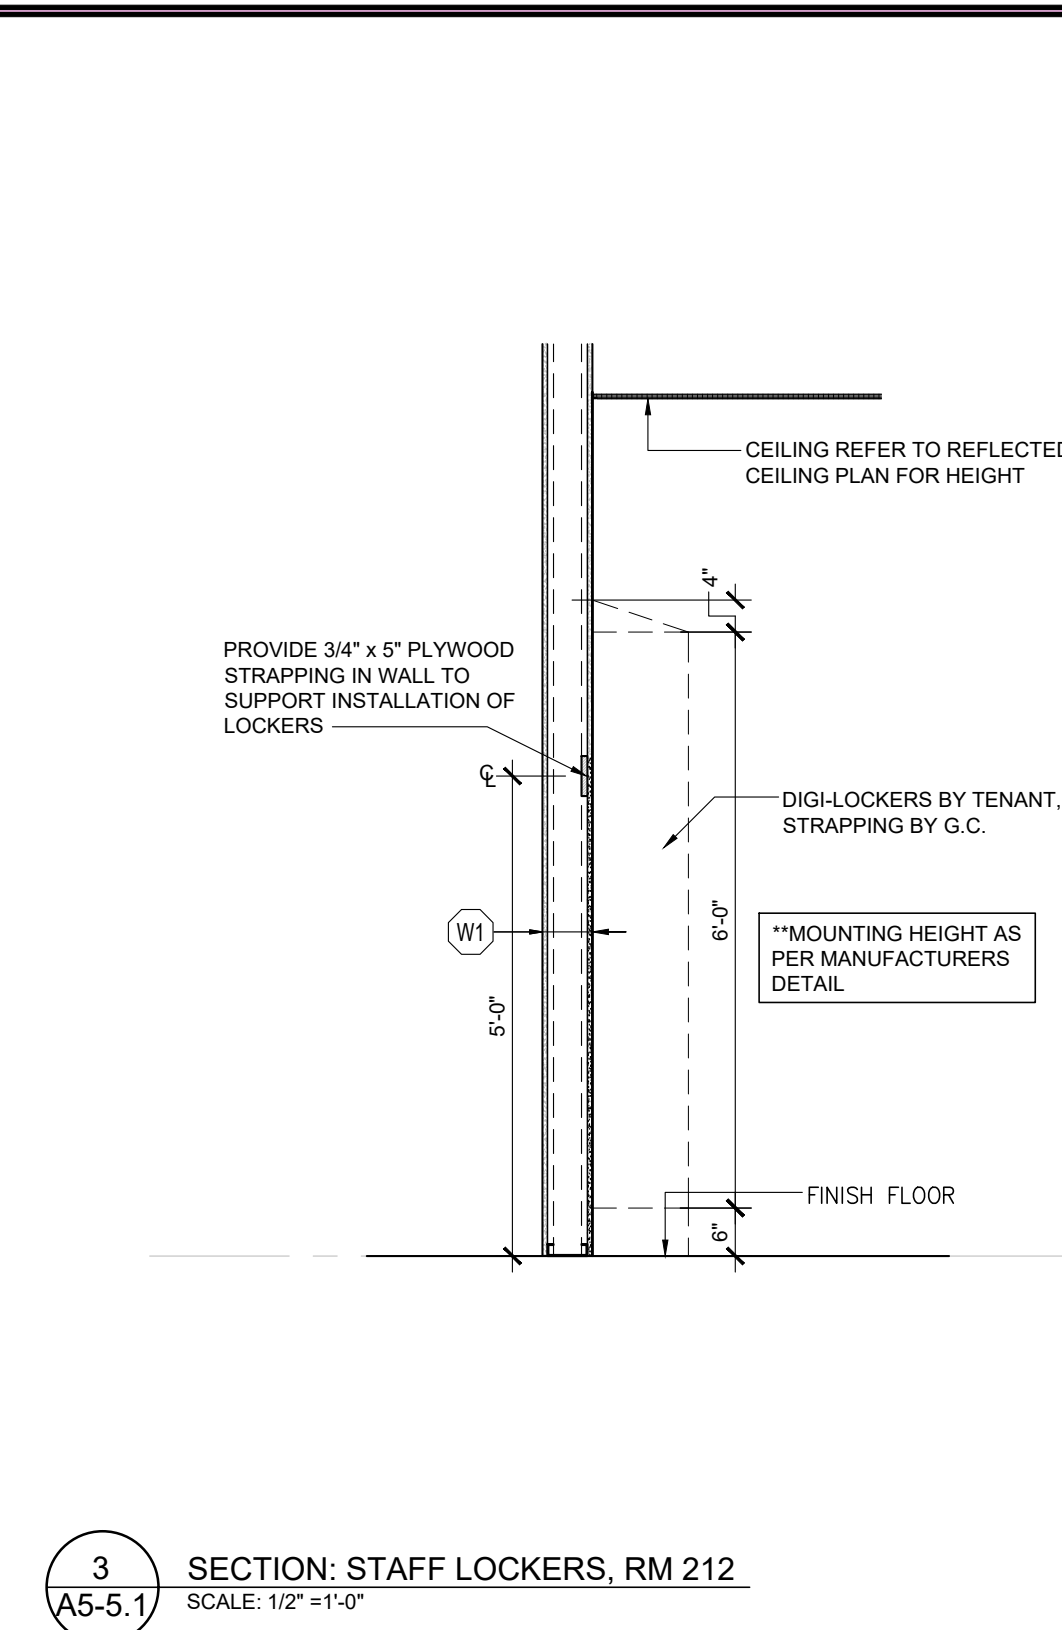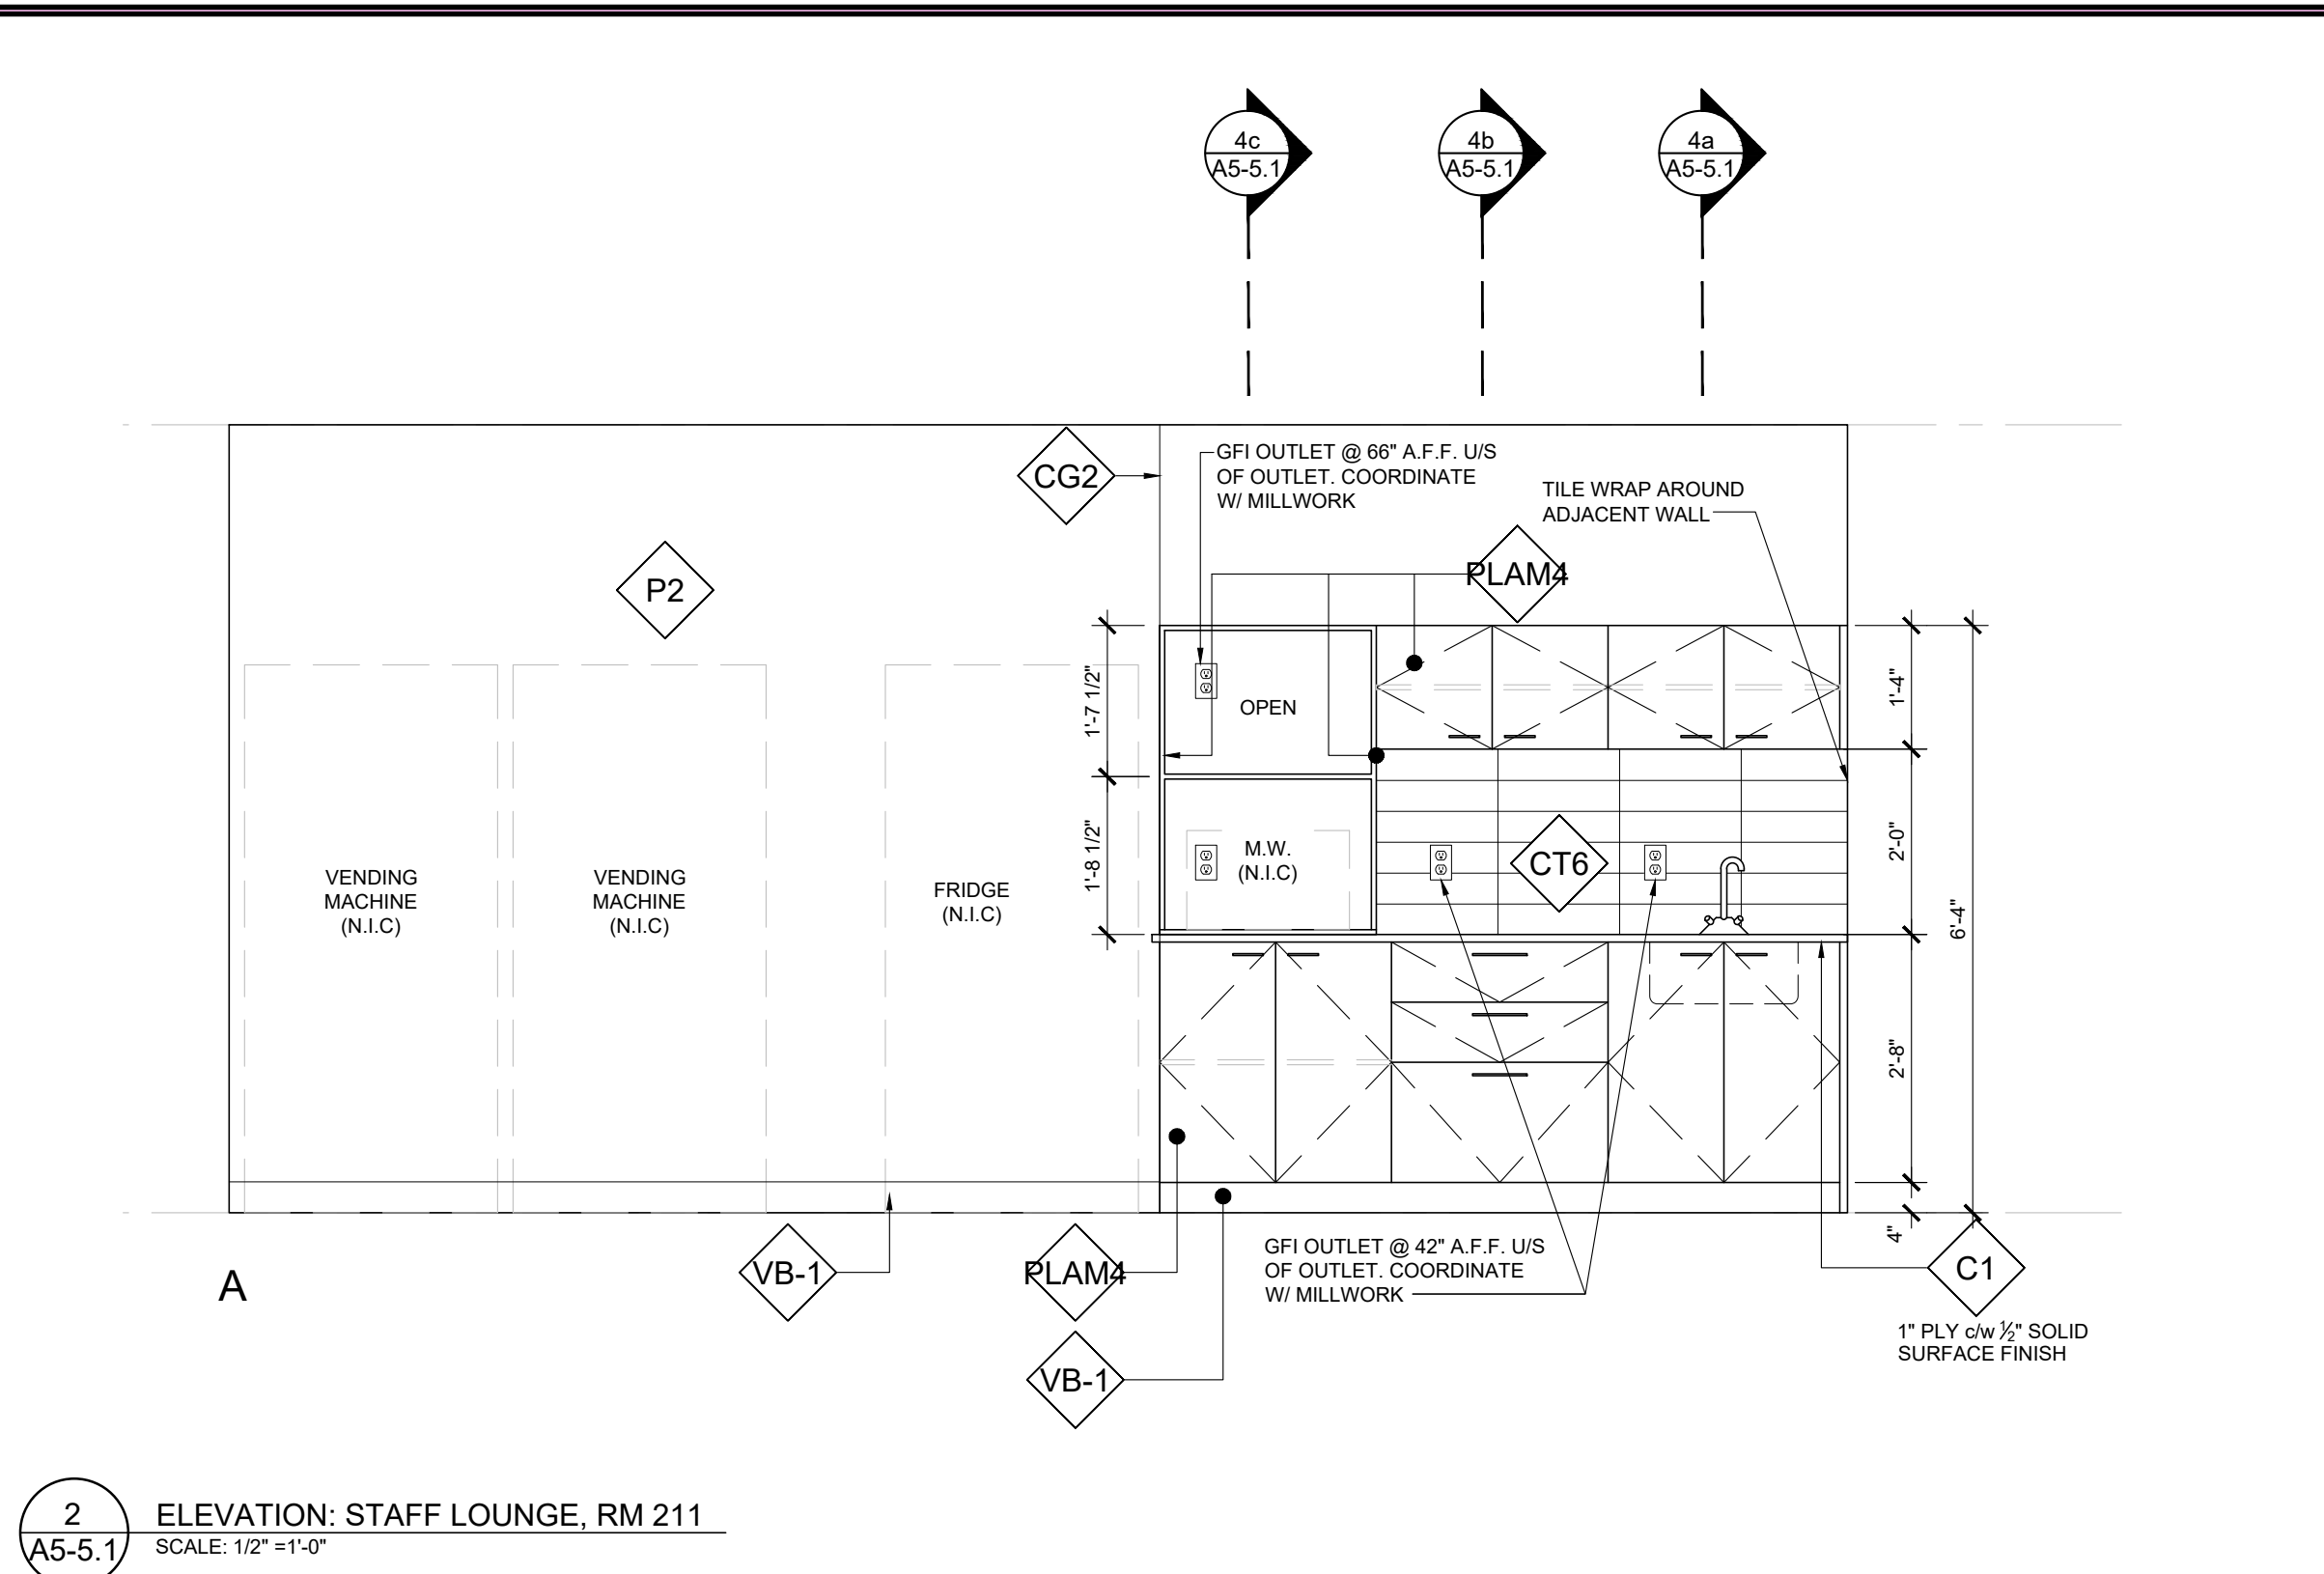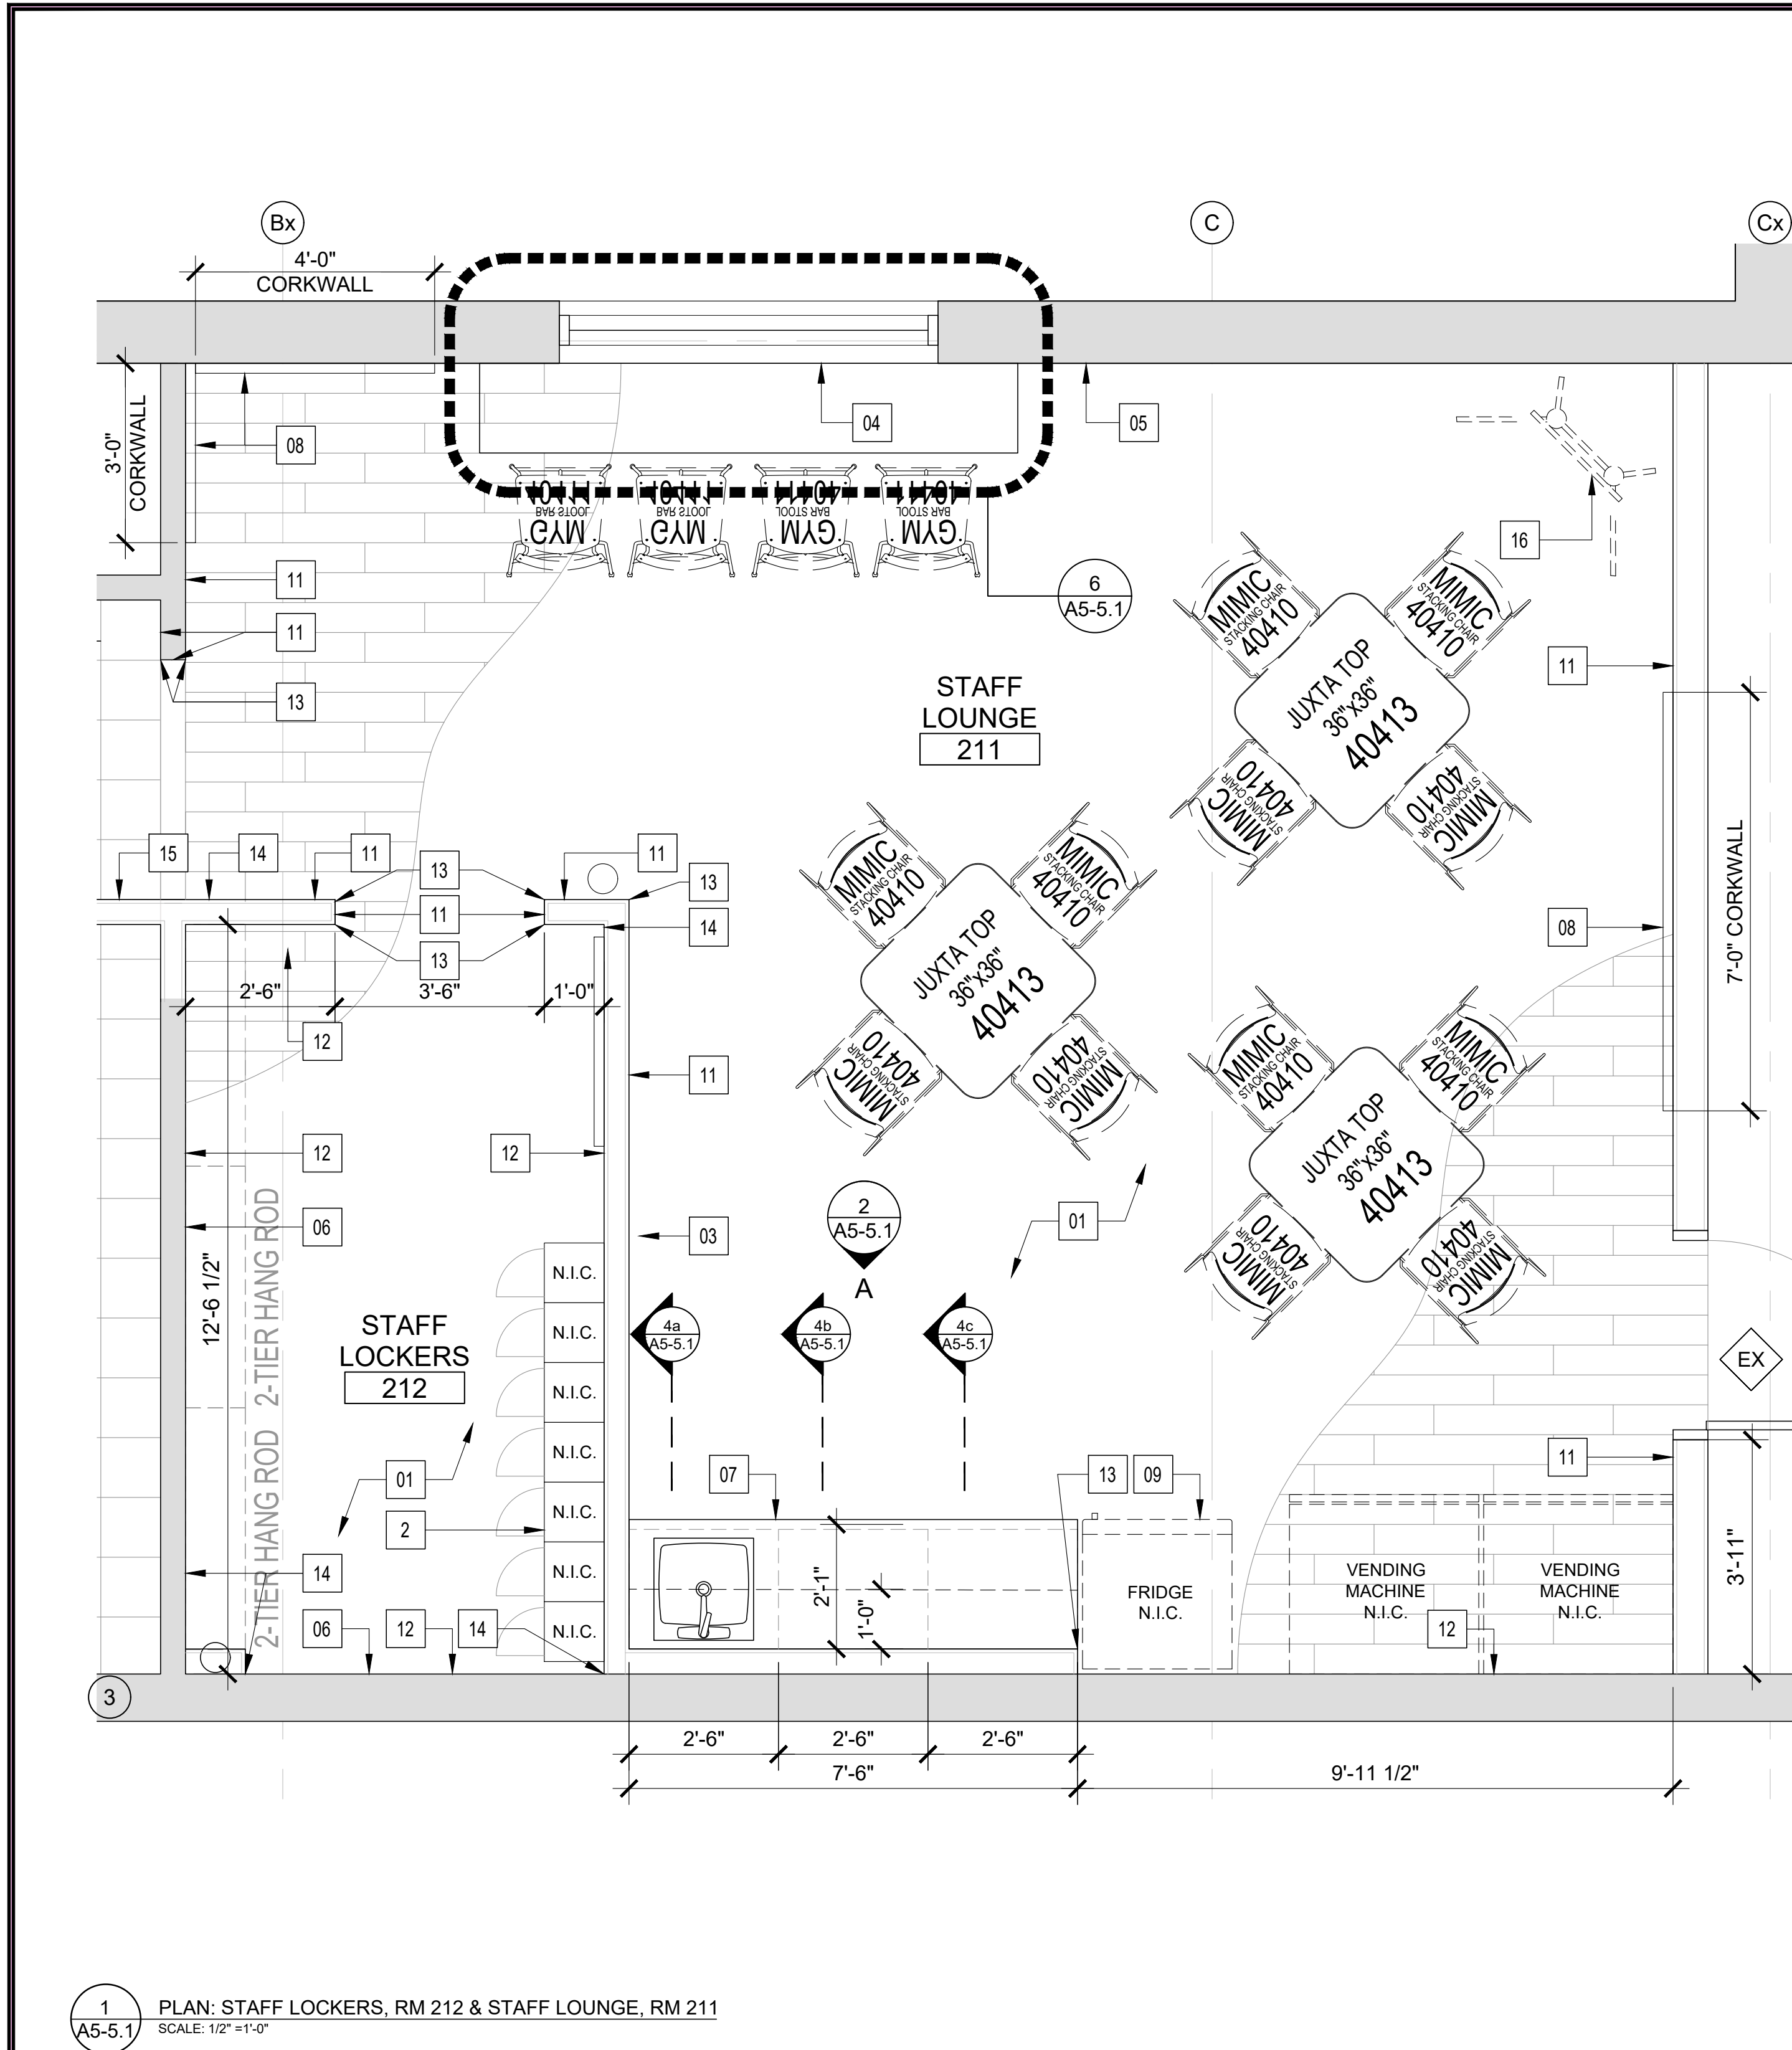

GENERAL NOTES:	
1.	PROVIDE WOOD BLOCKING WITHIN WALLS TO SECURE ALL MILLWORK. REFER TO SPECIFICATIONS.
2.	REFER TO SPECIFICATIONS FOR FINISHES, HARDWARE AND ACCESSORIES.
3.	ALL ELECTRICAL AND MECHANICAL REFERENCES ON DRAWINGS, INCLUDING POWER, DATA, PHONE, LIGHTING, ETC. ARE PROVIDED FOR COORDINATION PURPOSES. REFER TO MECHANICAL AND ELECTRICAL DRAWINGS AND SPECIFICATIONS.
FINISHES LEGEND:	
FINISH MATERIAL	IDENTIFICATION NUMBER
REFER TO SPECIFICATIONS	
C1-2	CORIAN COUNTERTOPS. SEE AB-1.
CG1-2	CORNER GUARD. SEE AB-1.
CONC	EXPOSED CONCRETE
SLR1-2	FLOOR SEALERS. SEE AB-1.
CT1	CERAMIC TILE. SEE AB-1.
CT2	NON-SLIP CERAMIC TILE. SEE AB-1.
CT5-7	CERAMIC TILE. SEE AB-1.
CW1	CORK WALL TILE. SEE AB-1.
LVT1-2	VINYL STRIPWOOD. SEE SIA5-S & AB-1.
LVT3-4	VINYL TILE. SEE AB-1.
ML1	MELAMINE PANELS. SEE AB-1.
PED1	VESTIBULE PEDIMAT. SEE AB-1.
WP1	SOLID PLASTIC WASHROOM PARTITION. SEE AB-1.
PLAM1-11	PLASTIC LAMINATE. SEE AB-1.
PI-17	PANT. SEE AB-1.
ML-2	MELAMINE PANEL. SEE AB-1.
M3	MELAMINE. SEE AB-1.
TS1-3	TRANSITION STRIP. SEE AB-1.
VB1	VINYL WALL BASE. SEE AB-1.
VWC1-17	VINYL WALL COVERING. SEE AB-1.
WB1-2	BUMPER RAIL. SEE AB-1.
INTERIOR ELEVATION FINISHES LEGEND:	
PL-11 (PLAM11)	SEE AB-1
VWC2	SEE AB-1
VWC3	SEE AB-1
VWC4	SEE AB-1
SLATWALL	SEE SIA5-S
STAFF LOUNGE FINISH NOTES:	
[1]	REFER TO A2-4 FOR FLOOR FINISHES.
[2]	DISLOCKERS TO BE SUPPLIED BY T.JX CANADA AND INSTALLED BY G.C. REFER TO DETAIL SIA5-S1.
[3]	STAFF LOUNGE FLAT MIRROR. REFER TO DETAIL SIA5-S1.
[4]	STAFF LOUNGE WINDOW SILL TO HAVE PLAM INSTALLED. REFER TO SIA5-S1.
[5]	LOCATION OF VINYL WALL COVERING FINISH VWC1.
[6]	PROVIDE MELAMINE PANEL AND STANDARDS. REFER TO 10 & 13A-1 FOR INSTALLATION.
[7]	KITCHEN CABINET WITH CUPBOARDS ABOVE. REFER TO DETAIL SIA5-S1.
[8]	SUPPLY AND INSTALL CORN TILES (CMT1) TOTAL LINEAR FOOTAGE MUST BE 36 FT. 1) PATTERN STACK BOND INSTALLATION (ALIGNED SEAMS).
[9]	APPLIQUES PROVIDED AND INSTALLED BY T.JX CANADA.
[10]	VENDING MACHINES SHOWN FOR POWER REFERENCE AND POSSIBLE FUTURE USE. T.JX TO ONLY ORDER AND INSTALL MACHINES IF REQUIRED SITE SPECIFICALLY.
[11]	LOCATION OF BEIGE WALL. PAINT FINISH P1.
[12]	LOCATION OF RED WALL. PAINT FINISH P2.
[13]	INSTALL 1"x1" FULL HEIGHT CORNER GUARDS CG2.
[14]	PROVIDE MELAMINE FILLER PANEL TO EXTEND FROM STANDARD TO CORNER OF WALL. REFER TO DETAIL SIA5-S1. SUPPLIED BY TENANT. INSTALLED BY G.C. WHERE PANEL IS ADJACENT TO LOUNGE ACCESSORY. END DETAIL TO BE 2" WIDE.
[15]	ALARM KEYPAD BY G.C. @ 4' x 4' A.F.F.
[16]	TV C/W MOVABLE CART SUPPLIED BY T.JX.
[17]	NOVAR CONTROL BOX @ 36" A.F.F.

GENERAL NOTES		
1.	DO NOT SCALE DRAWINGS. ONLY FIGURED DIMENSIONS ARE TO BE USED. WHERE DOUBT EXISTS, FILE REQUEST FOR INTERPRETATION AND REQUEST CLARITY.	
2.	IT IS THE RESPONSIBILITY OF THE GENERAL CONTRACTOR TO VERIFY DIMENSIONS ON SITE. REPORT DISCREPANCIES TO THE ARCHITECT PROMPTLY.	
3.	GENERAL CONTRACTOR TO TAKE INTO ACCOUNT CONSTRUCTION TOLERANCE. GENERAL CONTRACTOR TO COORDINATE THE WORK OF DIFFERENT TRADES TO COMPLY WITH DESIGN INTENT.	
4.	ALL WORK DESCRIBED IN THESE DRAWINGS AND SPECIFICATIONS ARE TO COMPLY WITH THE CURRENT EDITION OF THE ONTARIO BUILDING CODE (2012) OR NATIONAL BUILDING CODE (2010) INCLUDING MOST RECENT AMENDMENTS.	
5.	DRAWINGS AND SPECIFICATIONS ARE COMPLEMENTARY AND ARE TO BE READ TOGETHER.	
COPYRIGHT		
THIS DRAWING IS AN INSTRUMENT OF SERVICE AND IS PROTECTED BY COPYRIGHT AND IS THE SOLE PROPERTY OF ARCHITECTS DCA INC. COPIES, INCLUDING ELECTRONIC COPIES MAY ONLY BE USED FOR THE PURPOSE INTENDED, FOR THE SINGLE PROJECT FOR WHICH THEY ARE ISSUED AND MAY NOT BE OFFERED FOR SALE OR TRANSFER WITHOUT THE EXPRESS WRITTEN PERMISSION OF THE ARCHITECT.		
		2024-12-17
ISSUE RECORD:		
NO.	DESCRIPTION	DATE
1	GRIDLINE ISSUE	2024-03-28
2	GRIDLINE UPDATE	2024-05-22
3	FOR COST ESTIMATE	2024-05-29
4	FOR EIP'S COORDINATION	2024-05-31
5	FOR STRUCTURAL COORDINATION	2024-06-12
6	99 PC - IFT FIT-OUT REVIEW	2024-08-12
7	REISSUED 99 PC - IFT FIT-OUT REVIEW	2024-09-09
8	99 PC FULL PACKAGE REVIEW	2024-10-15
9	ISSUE FOR FINAL REVIEW	2024-11-12
10	ISSUE FOR FINAL TENDER	2024-11-21
11	ISSUE FOR ADDENDUM #01	2024-12-16

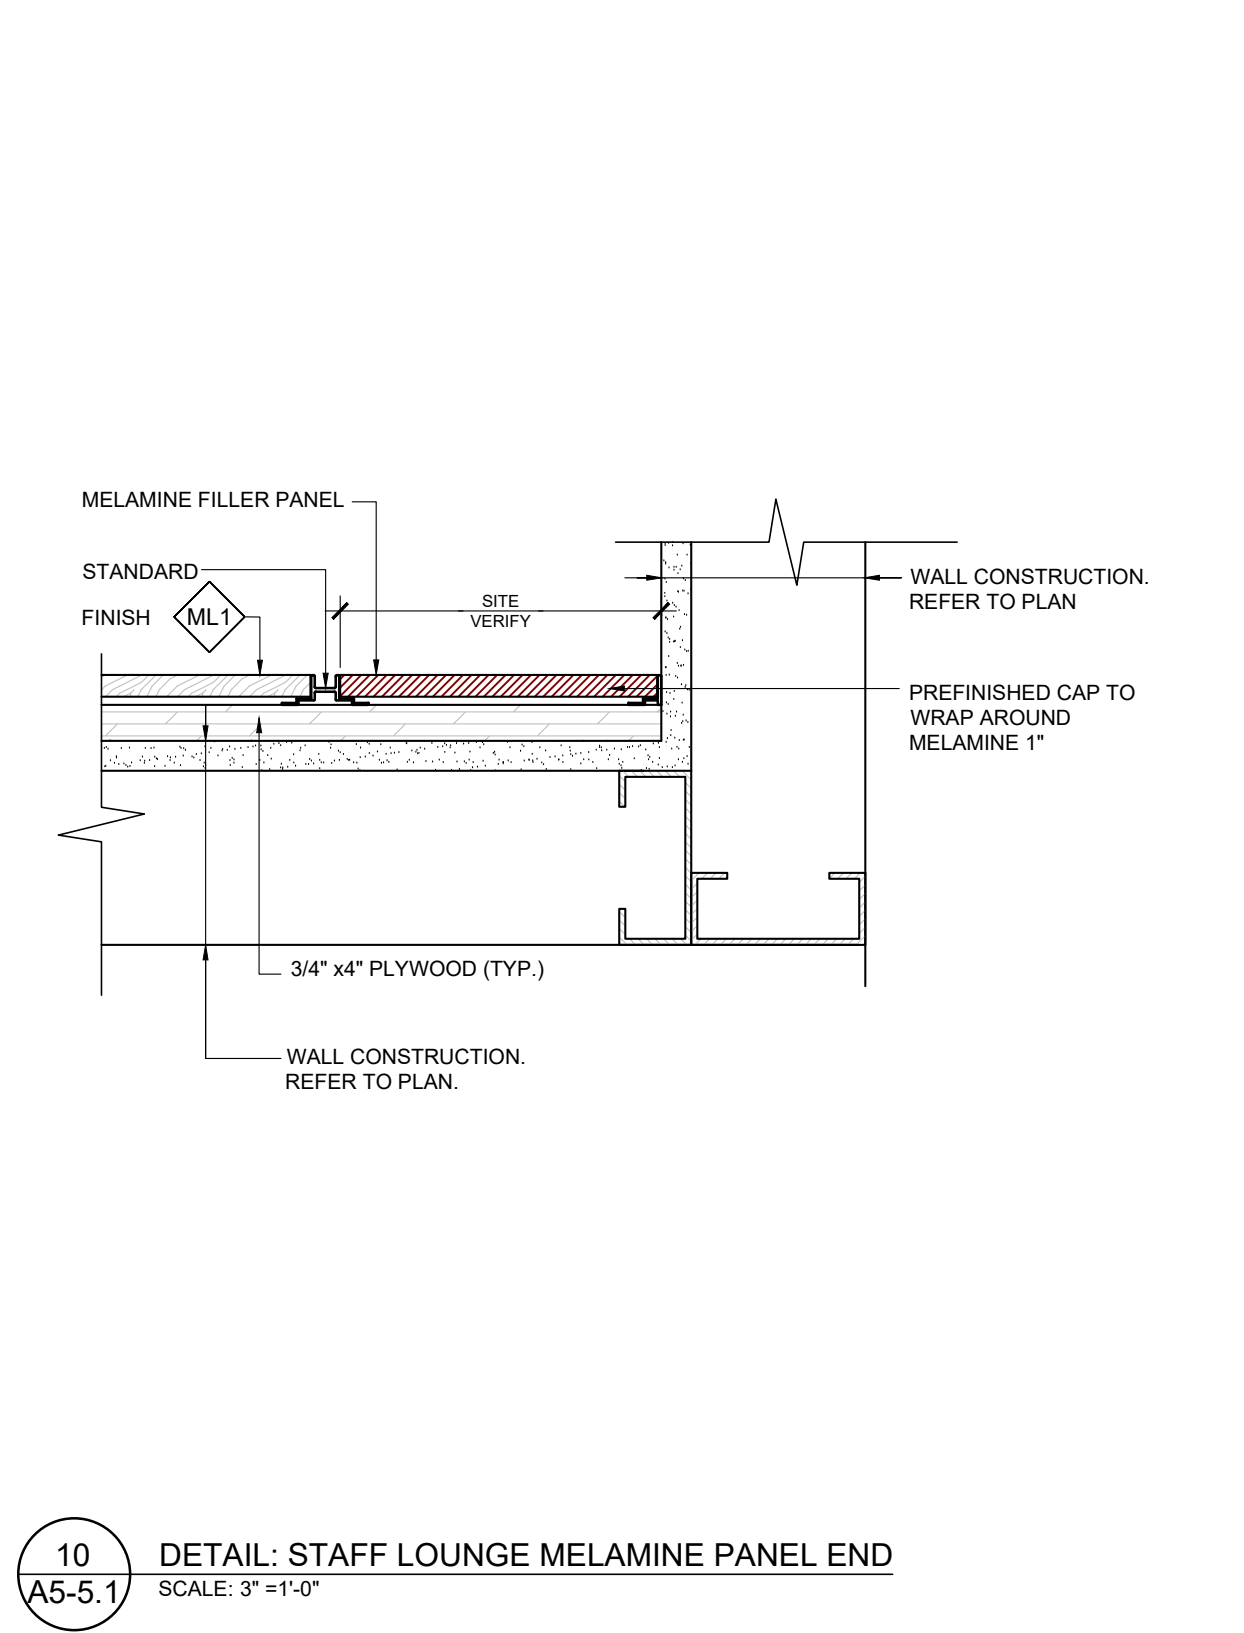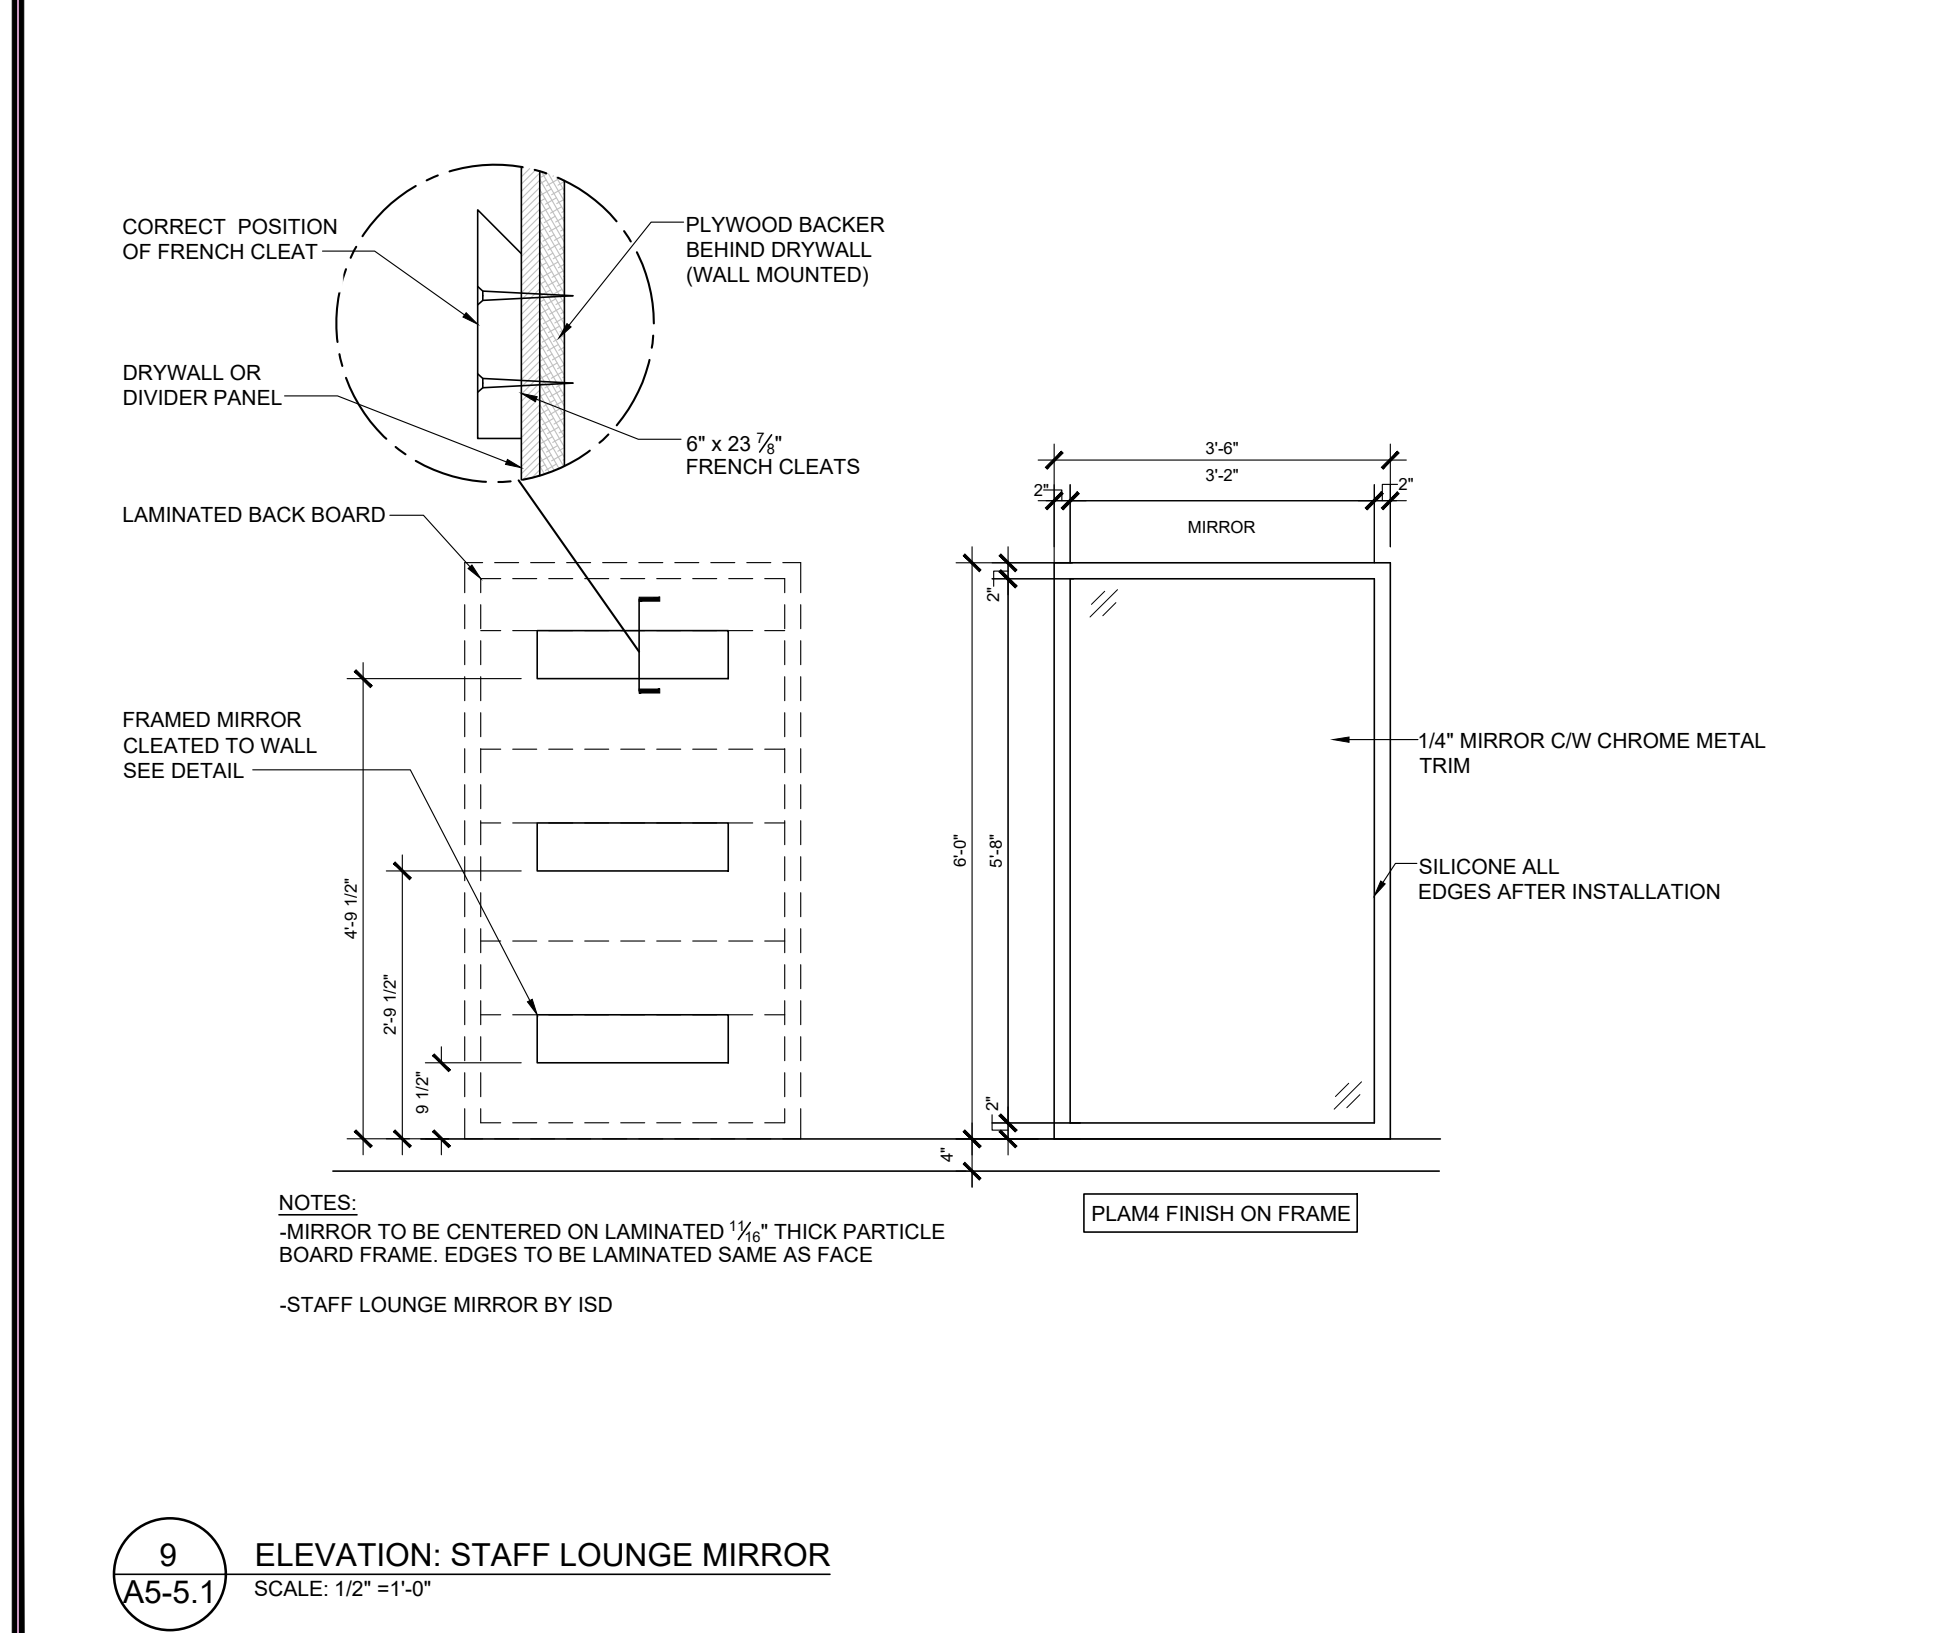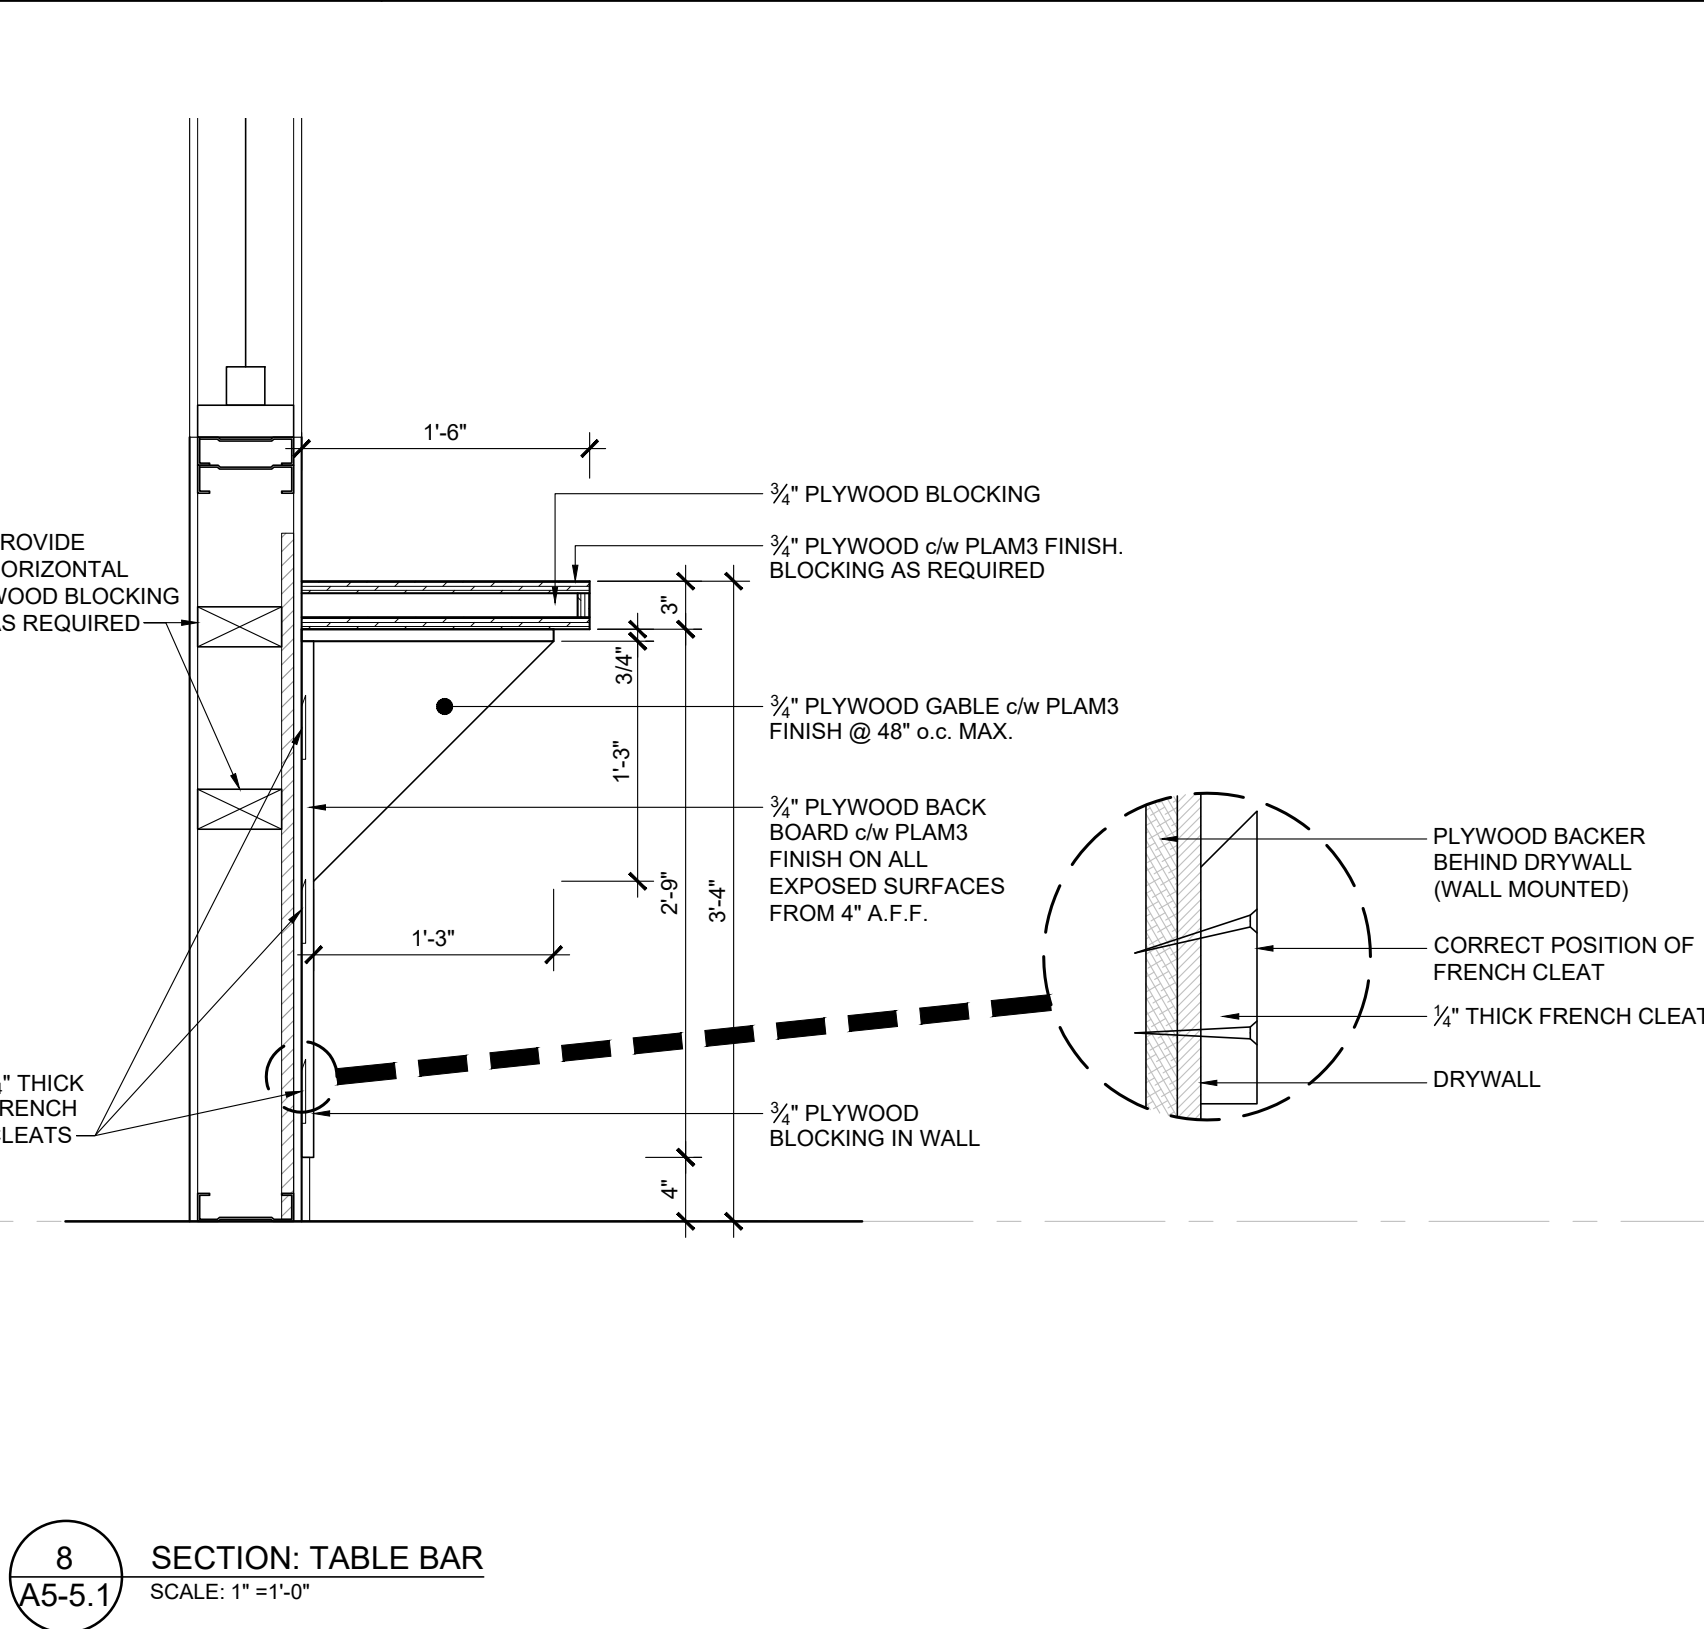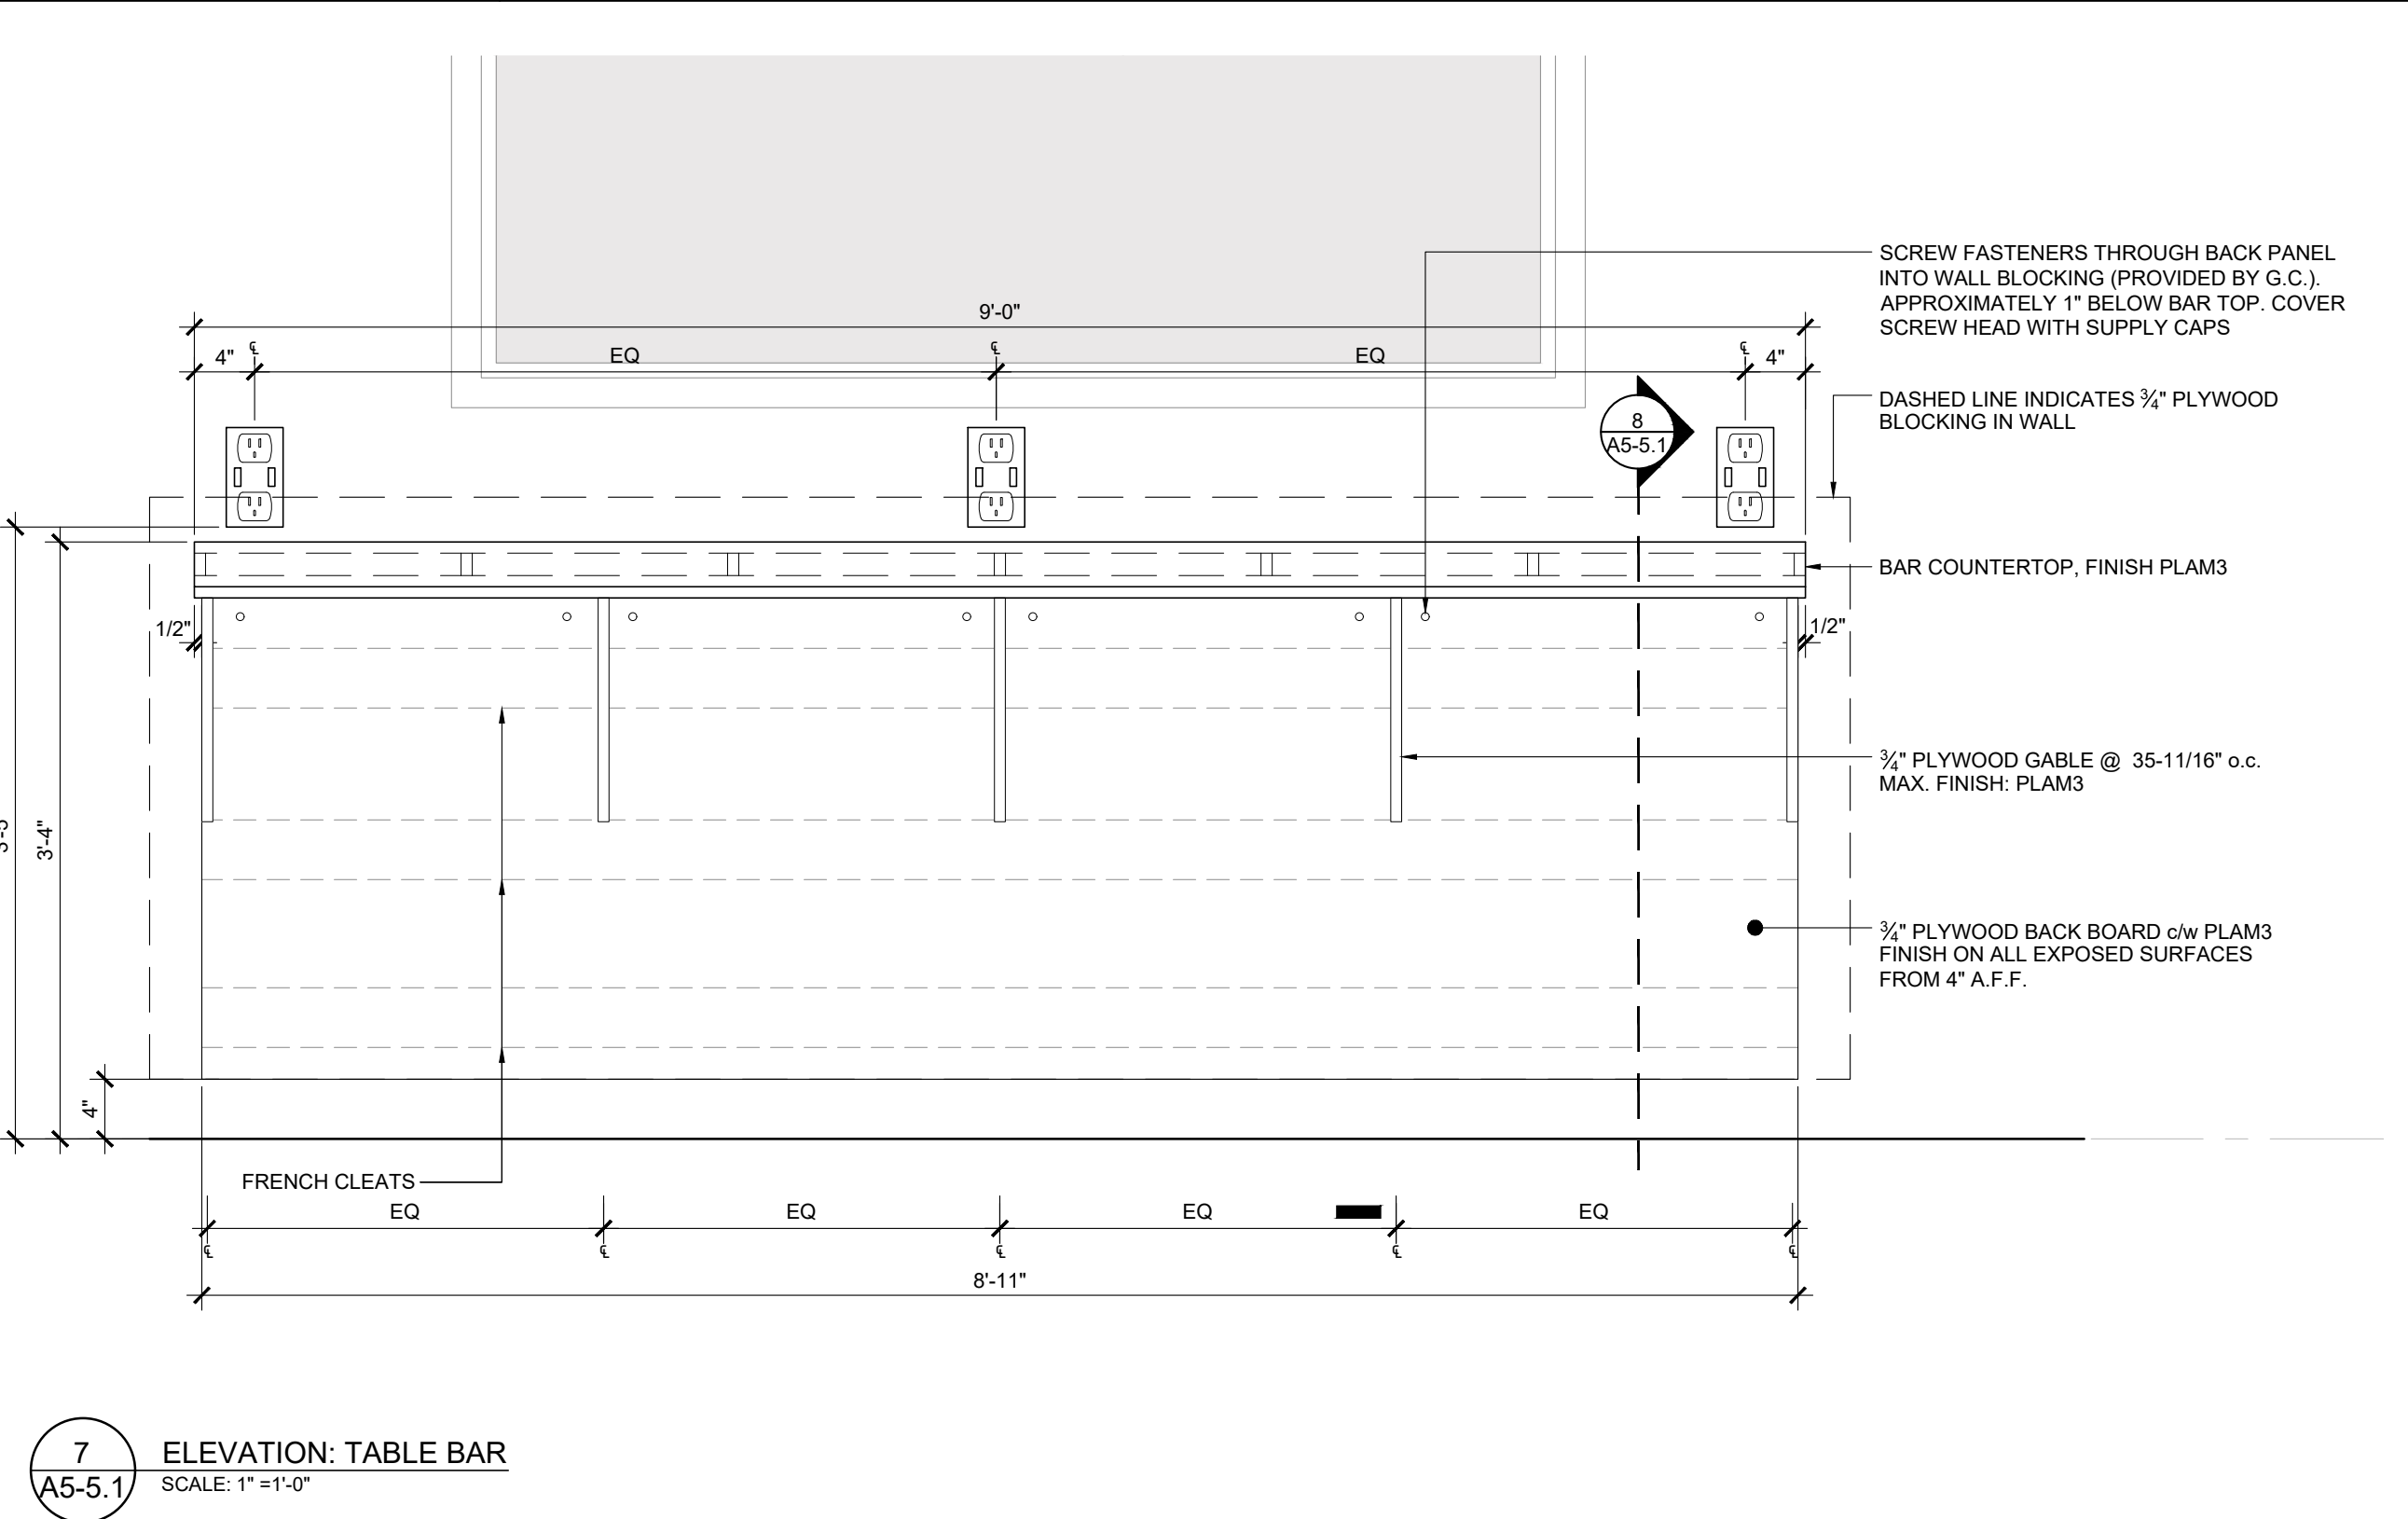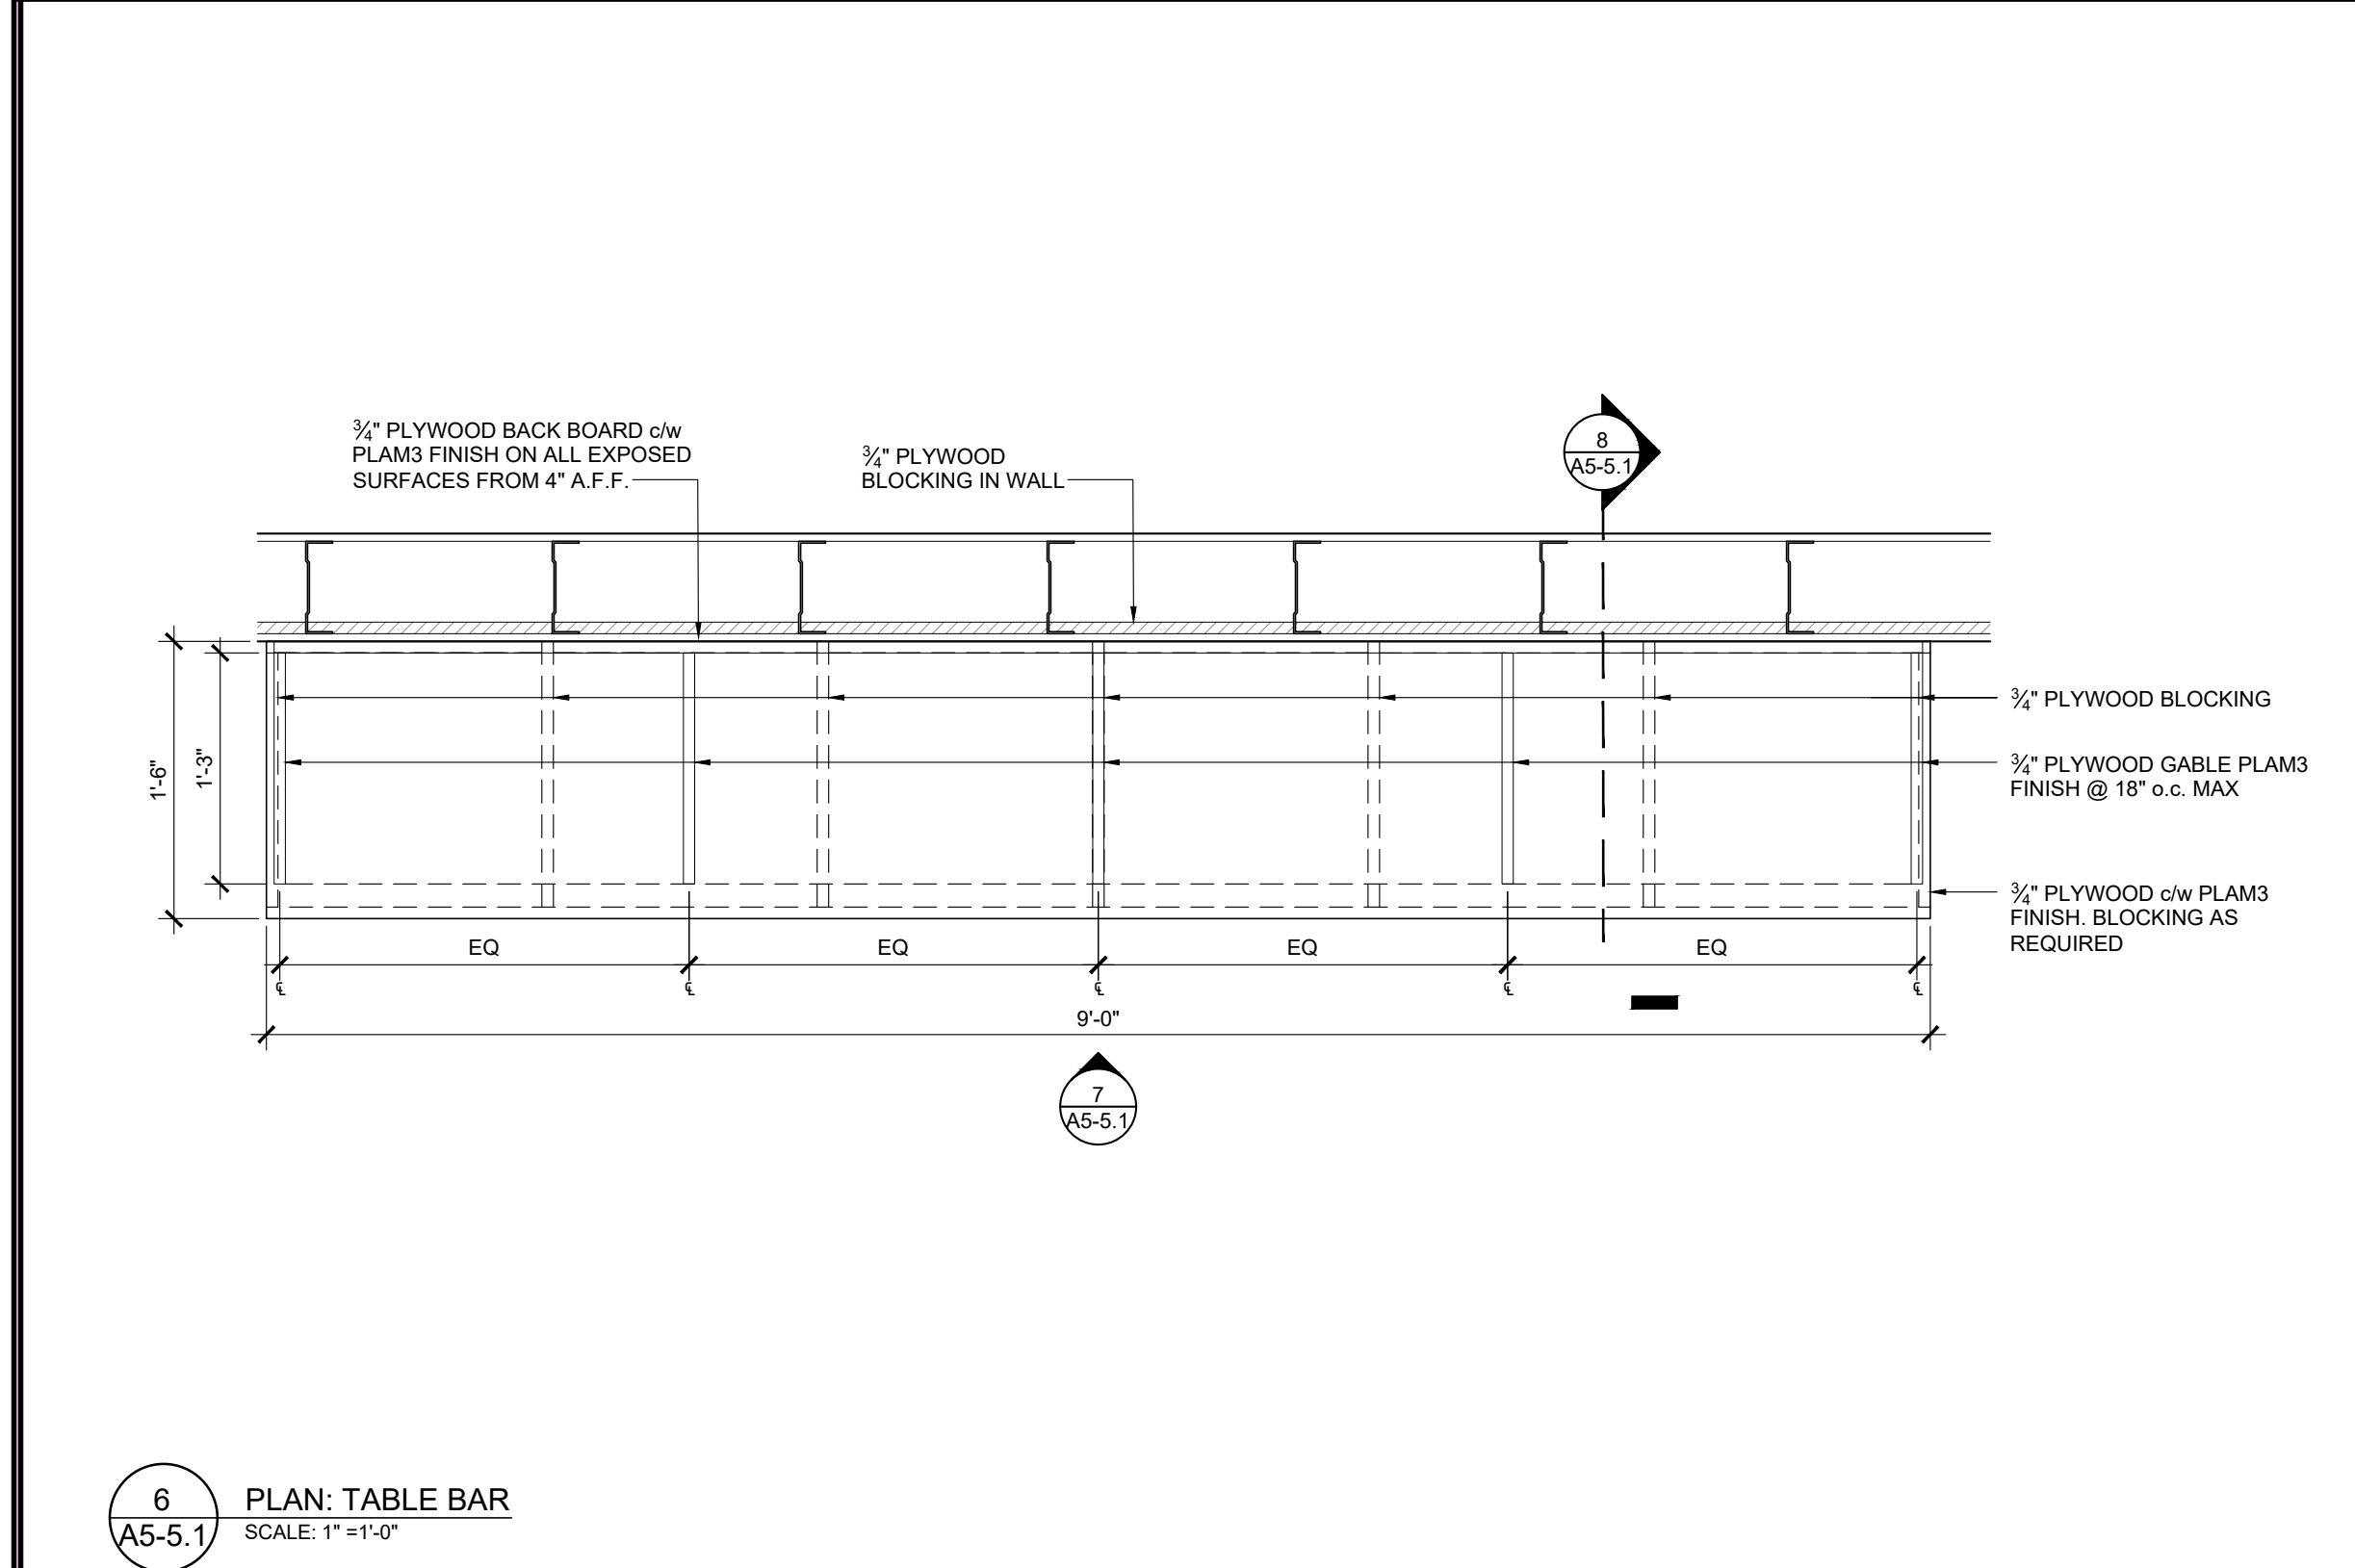

CONSULTANTS
GOODKEY, WEEDMARK & ASSOCIATES LTD.
 MECHANICAL & ELECTRICAL ENGINEERS
 1688 WOODWARD DRIVE, OTTAWA, ON, K2C 3R8
 TEL: 613-727-5111
D. B. GRAY ENGINEERING INC.
 CIVIL ENGINEERS
 700 LONG POINT CIRCLE, GLOUCESTER, ON, K1T 4E9
 TEL: 613-425-8044
CLIENT
COLONNADE BRIDGEPORT
 16 CONCOURSE GATE, SUITE 200, OTTAWA, ON, K2E 7S6
 TEL: 343-633-5084
TJX CANADA
 60 STANDISH COURT, MISSISSAUGA, ON, L5R 0G1
 TEL: 905-405-7025

A GROUP OF ARCHITECTS

201-1339 WELLINGTON ST. WEST OTTAWA ON K1Y 3B8
 WWW.ARCHITECTSDCA.COM 613.725.2294

PROJECT TITLE

WINNERS FIT-OUT










ROCKLAND PLAZA

DRAWING TITLE

INTERIORS

DATE	DRAWN	JOB NO.	DRAWING NO.
JULY 2024	CL	3613	A5-5.1
SCALE	REVIEWED		
AS NOTED	TD		

ARCHITECTURAL

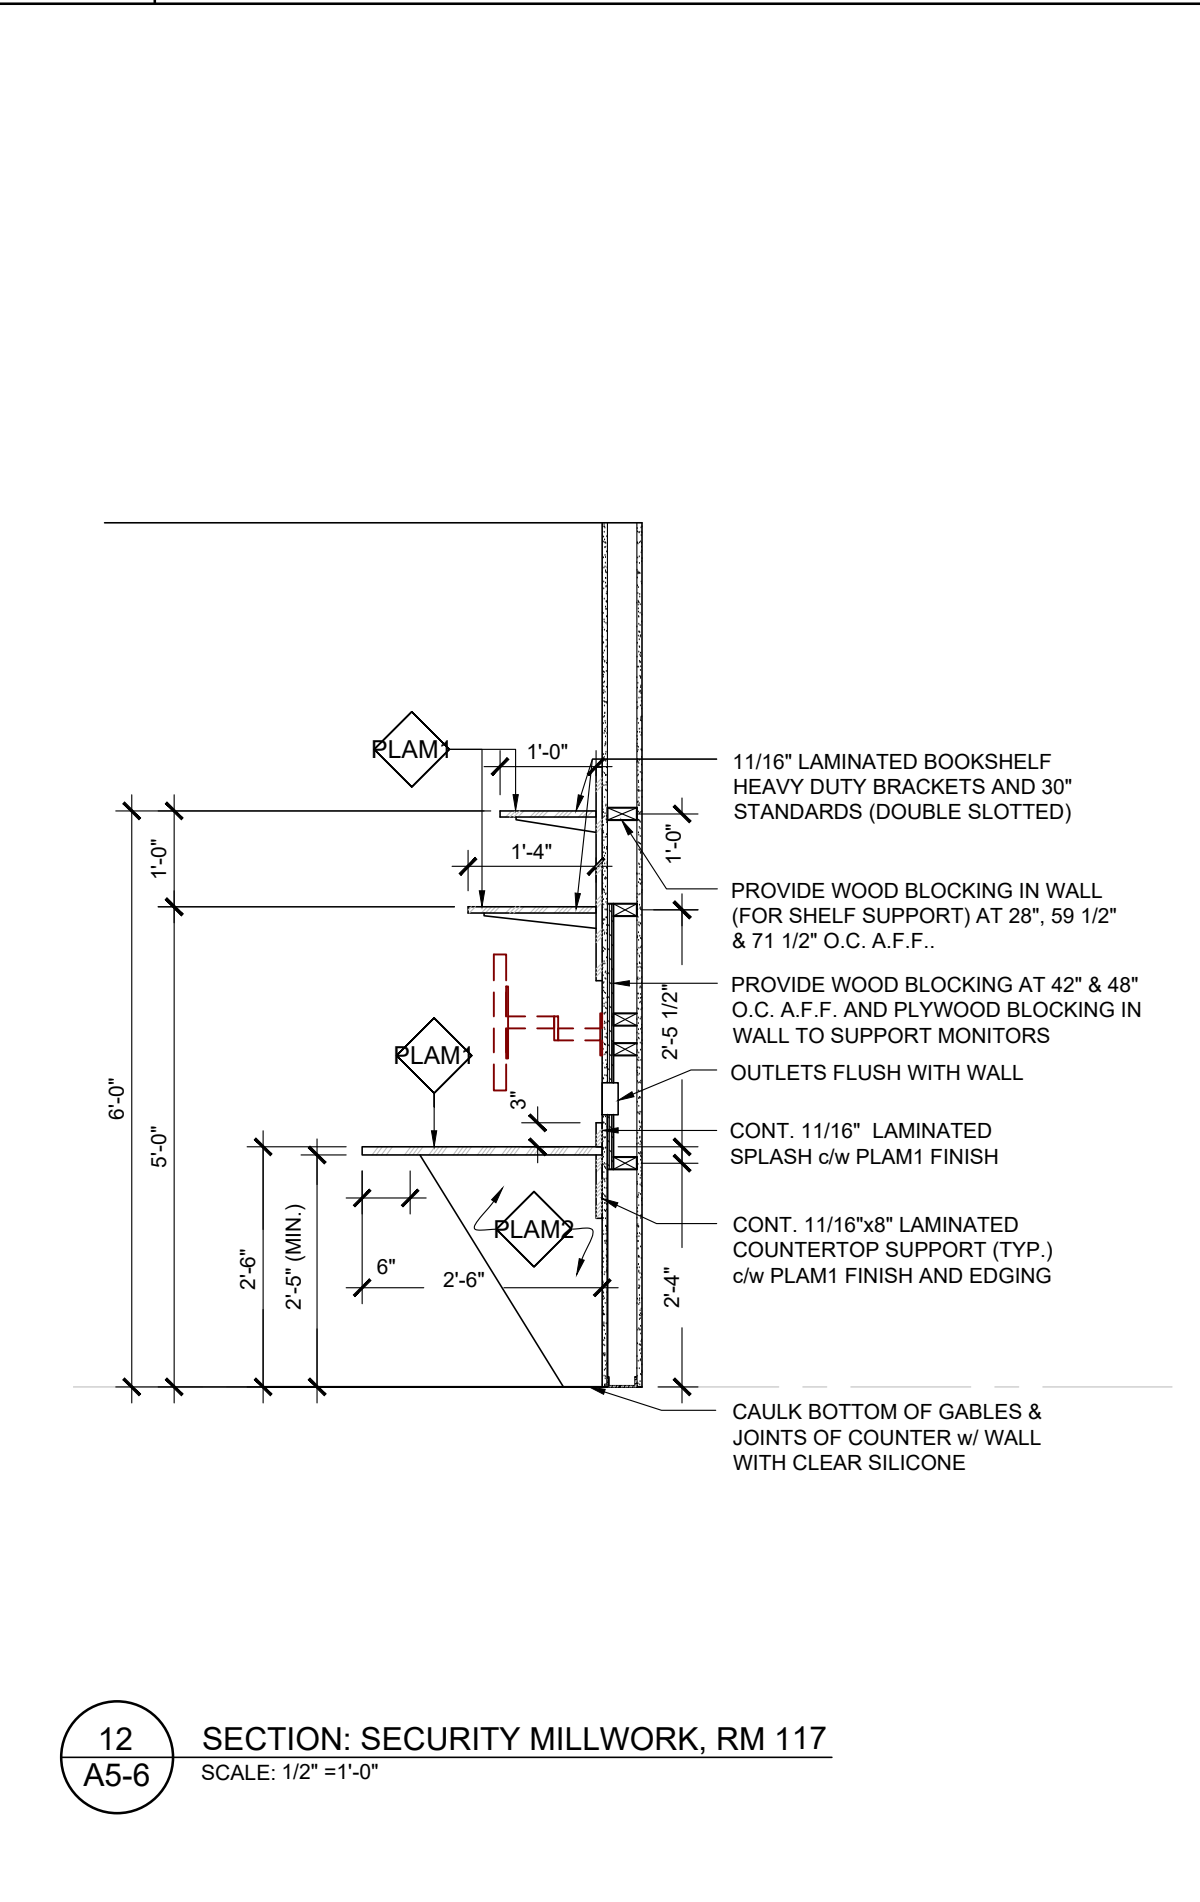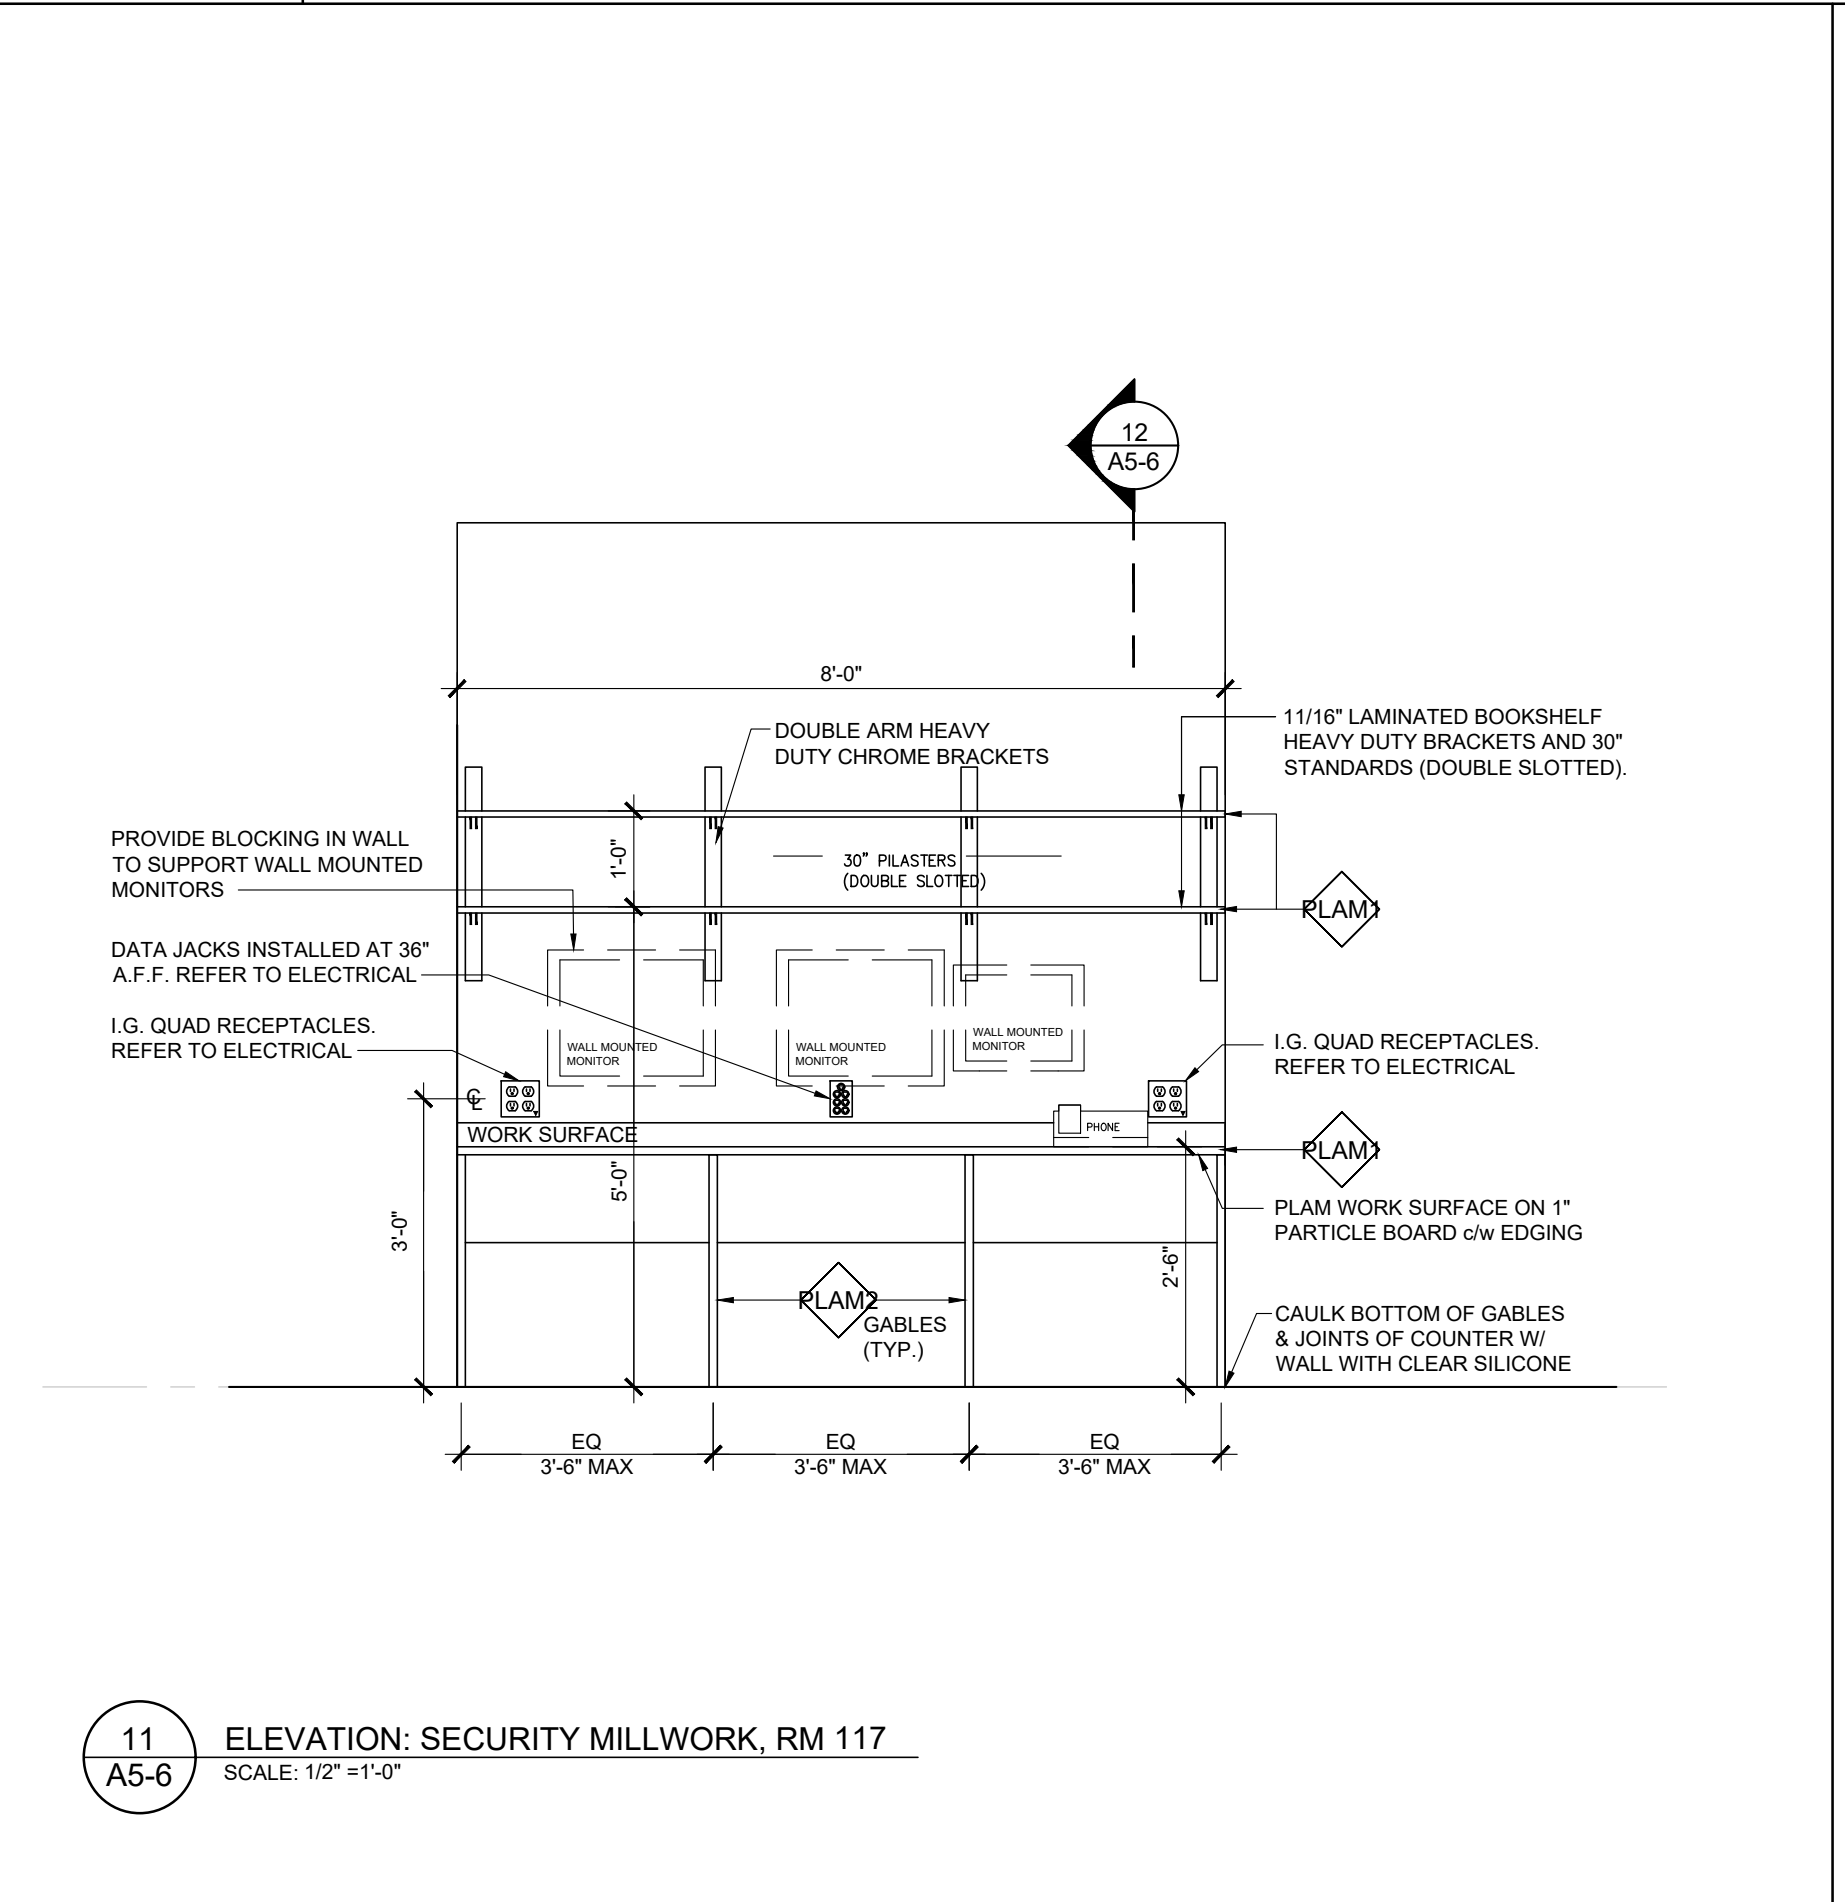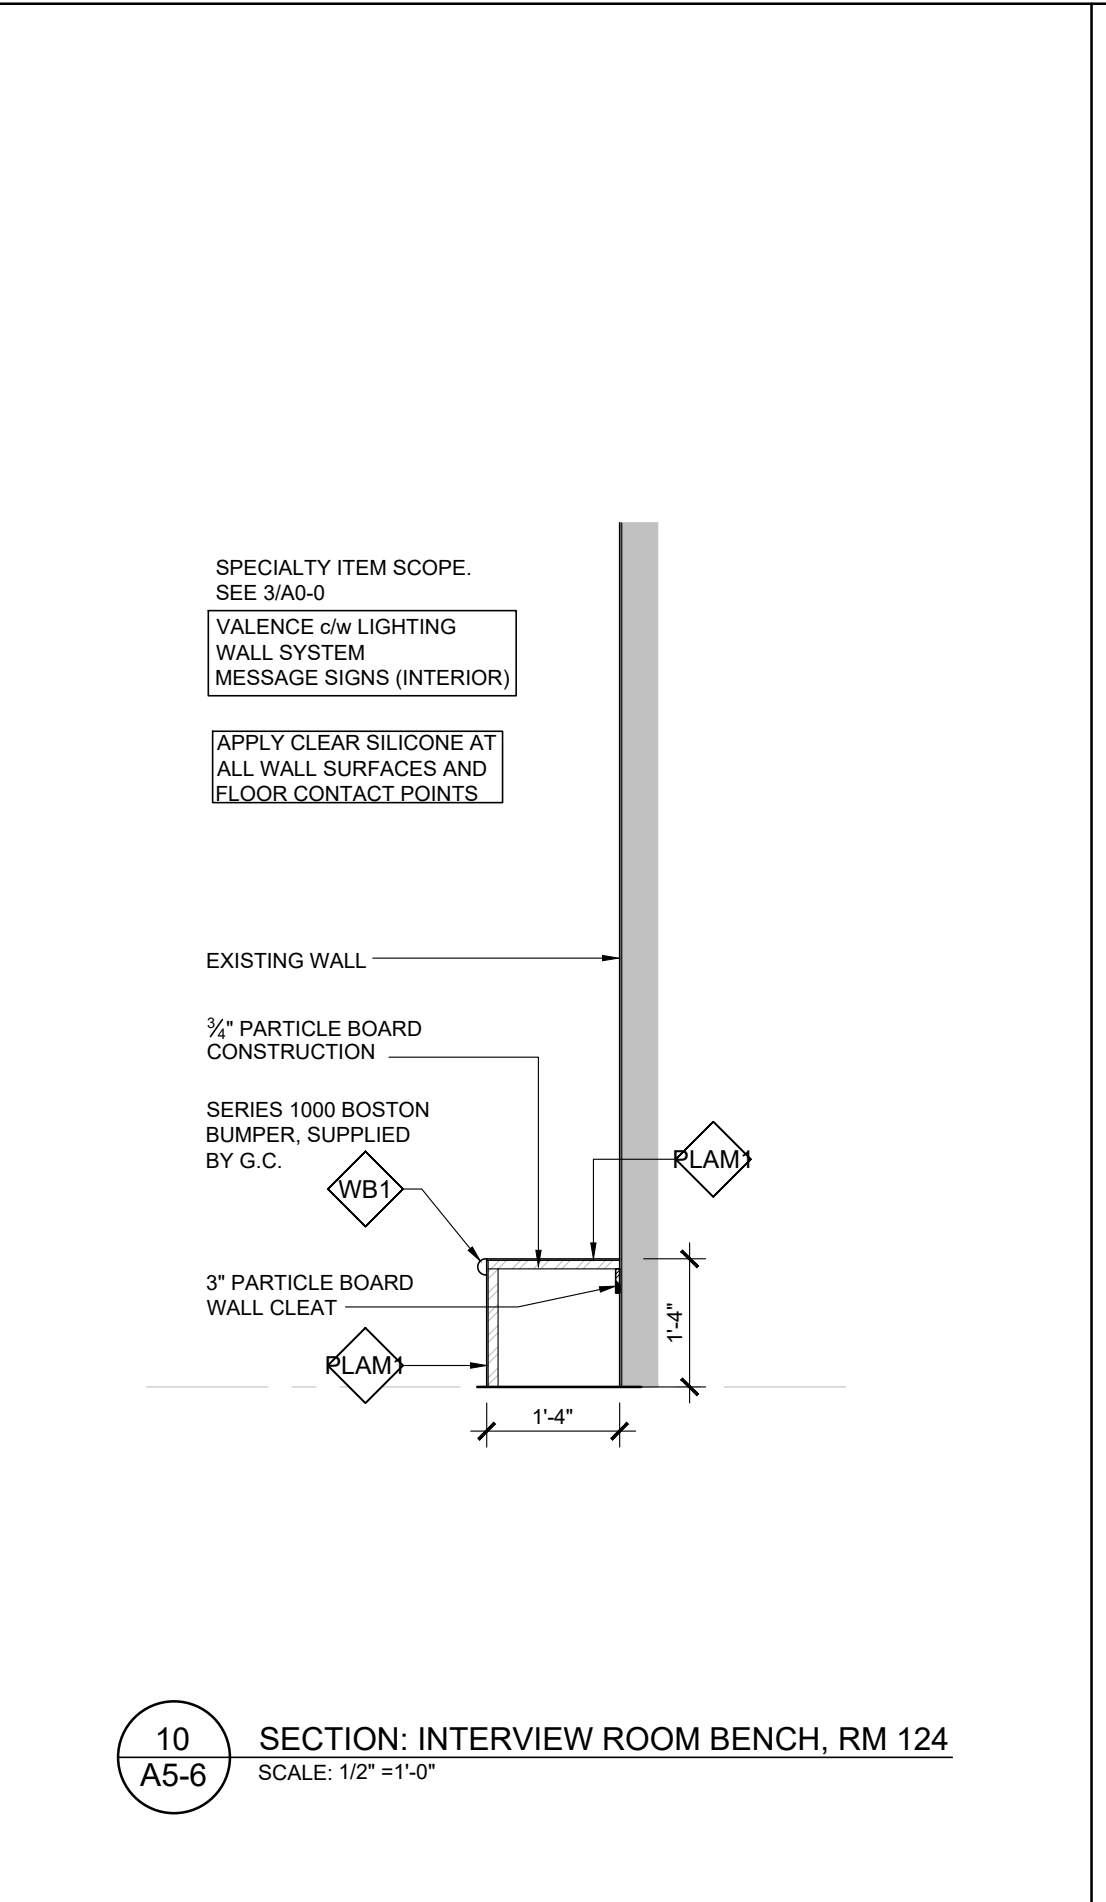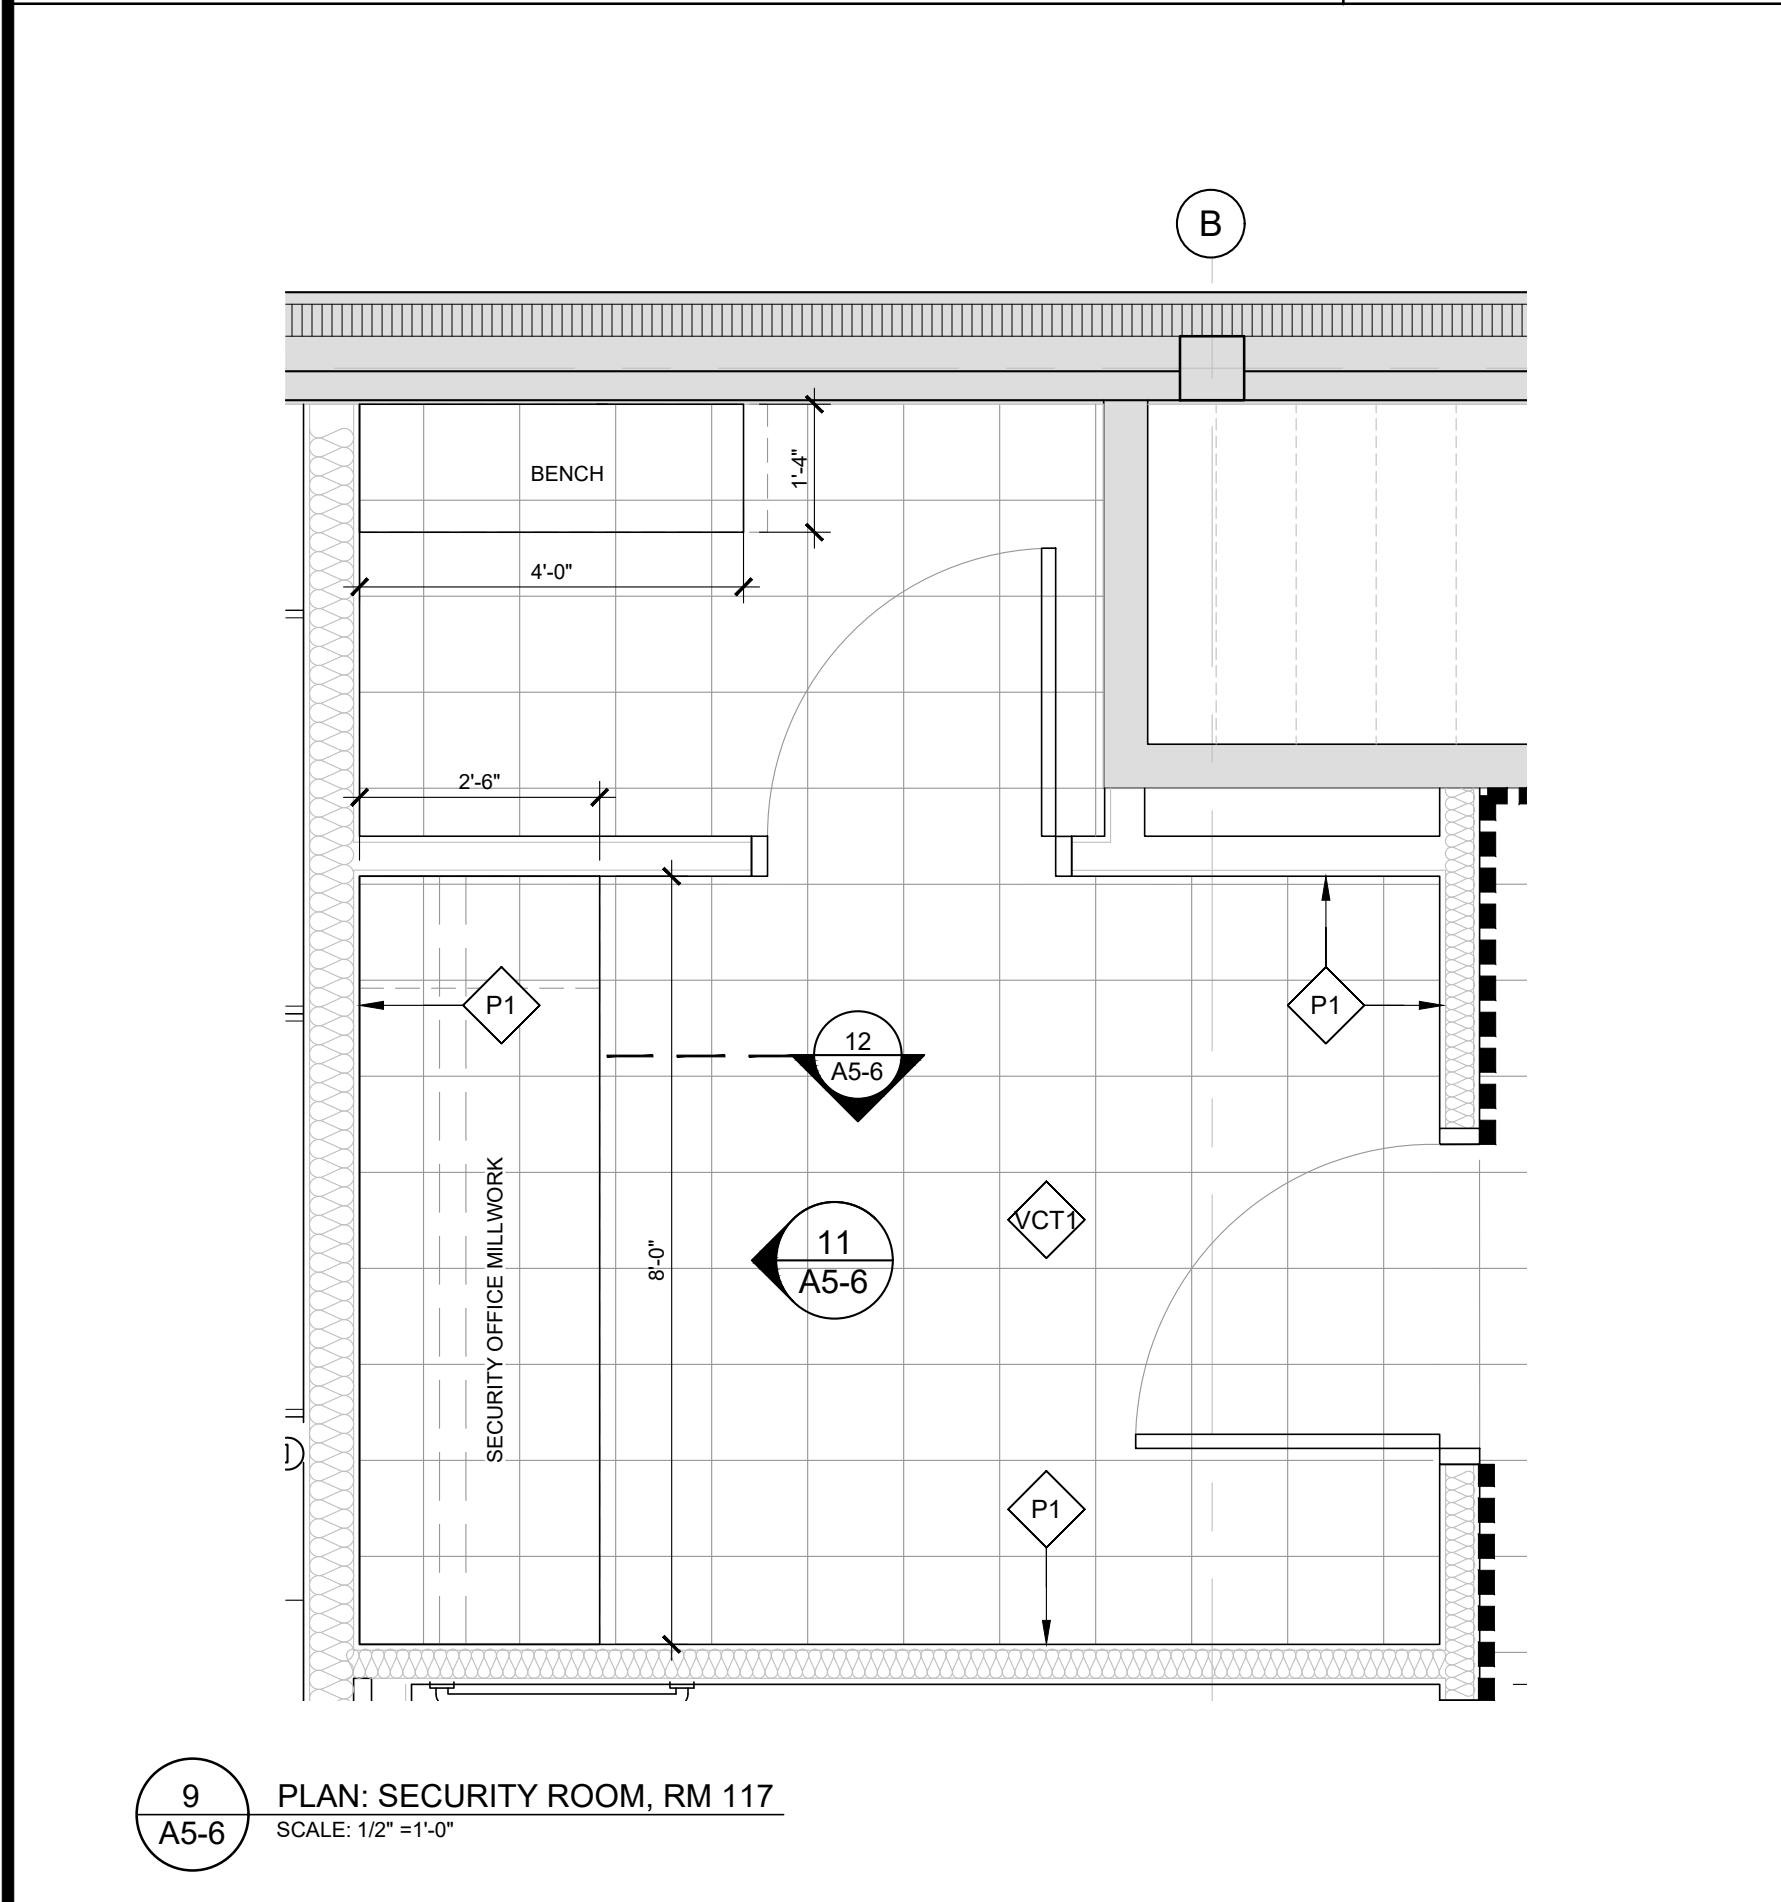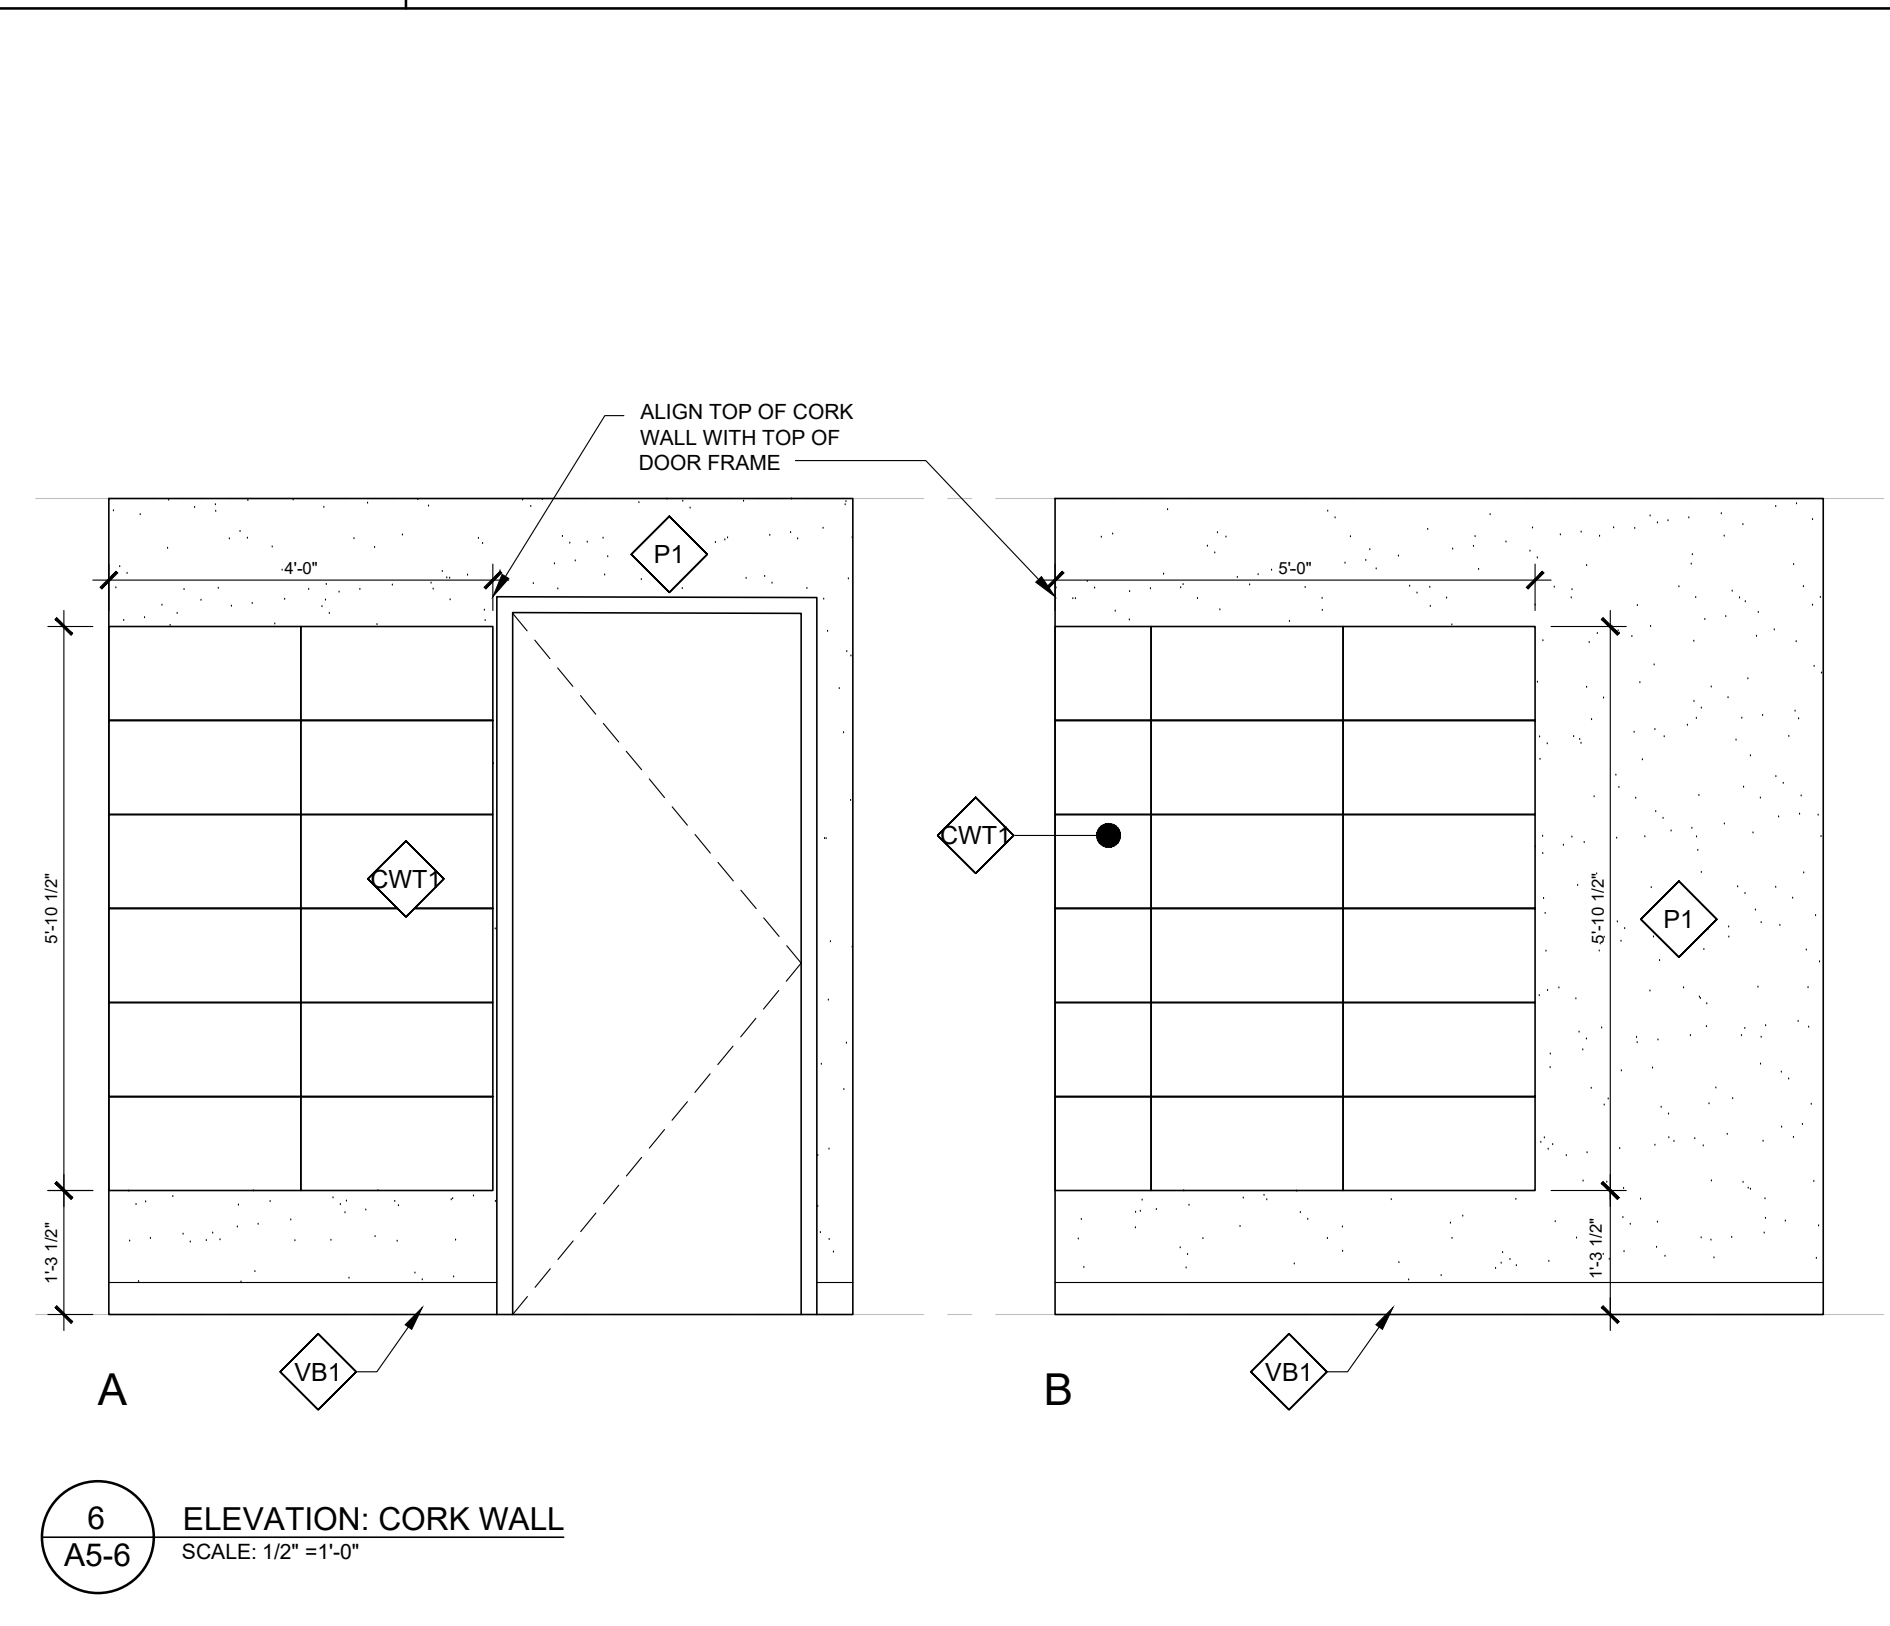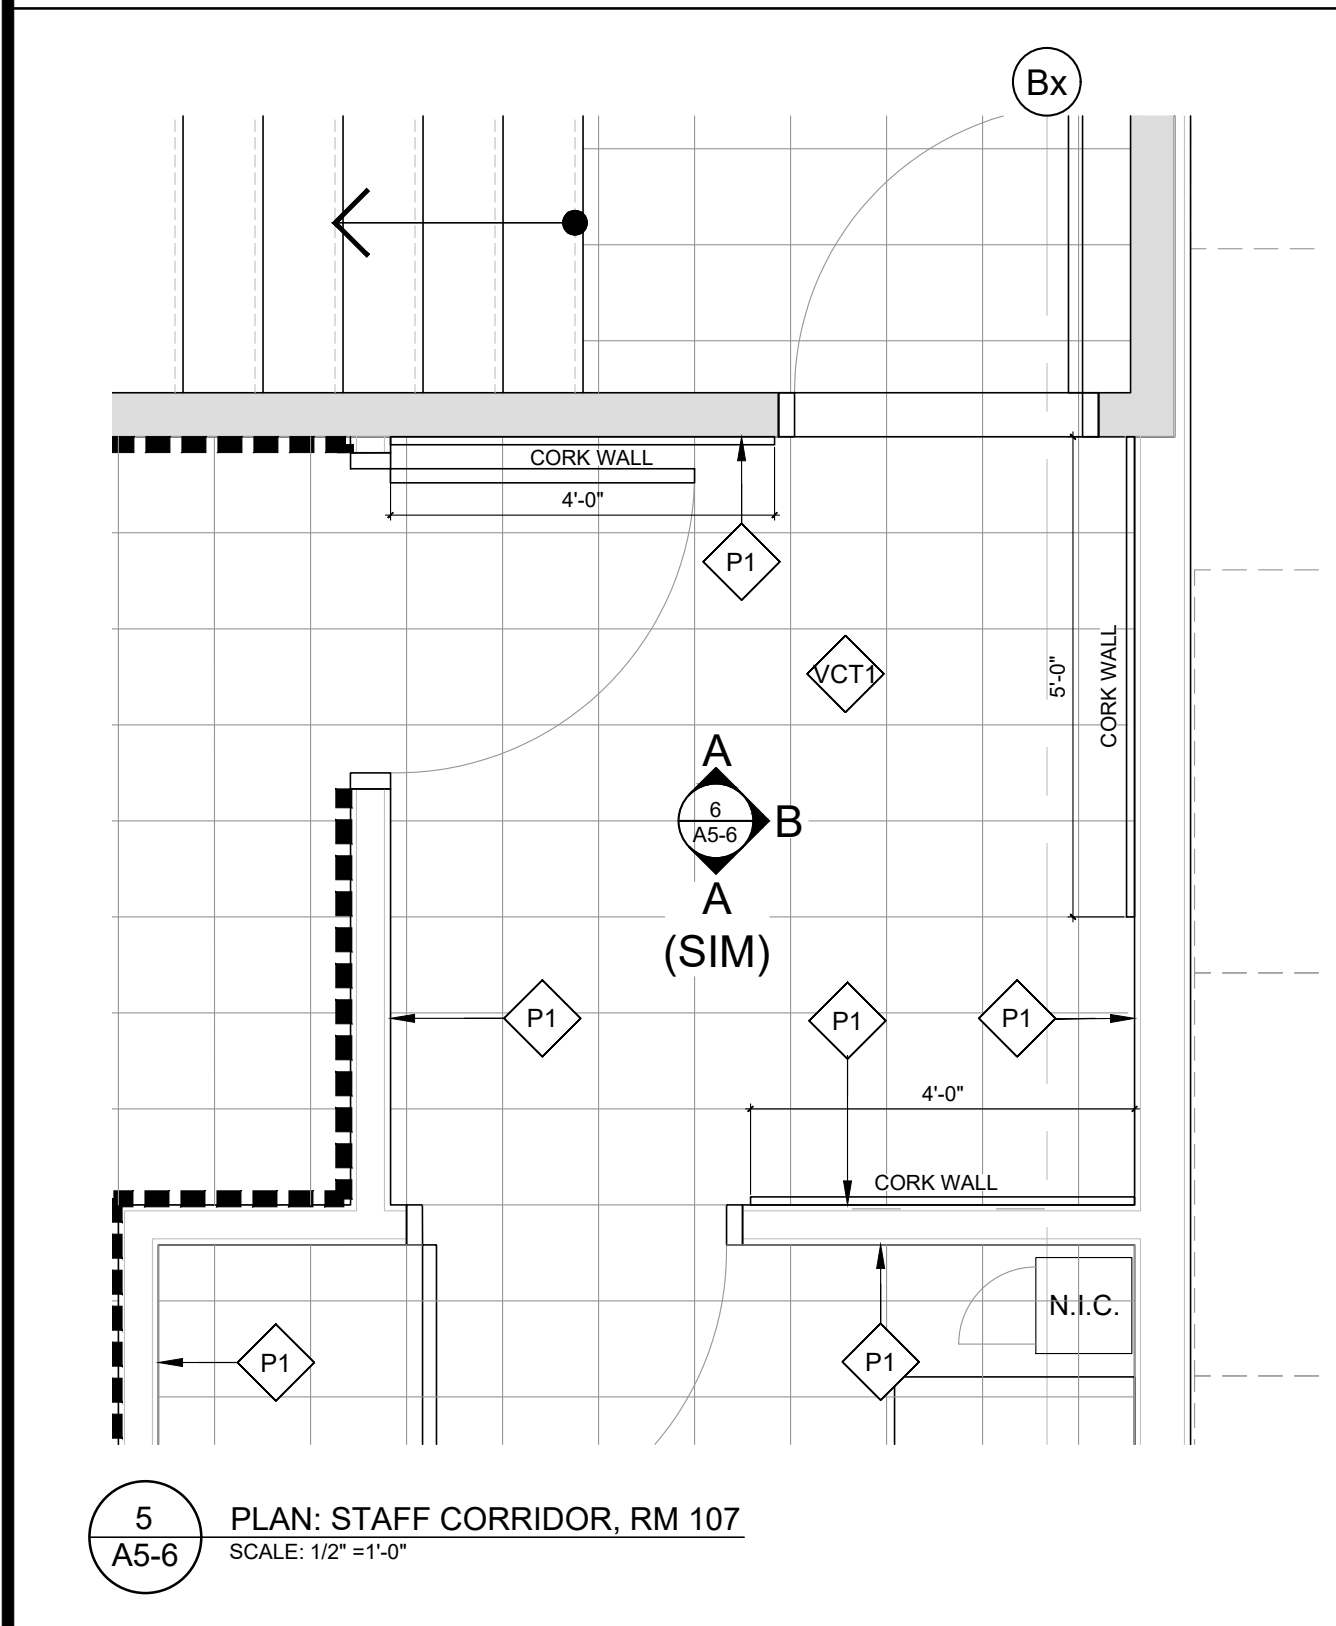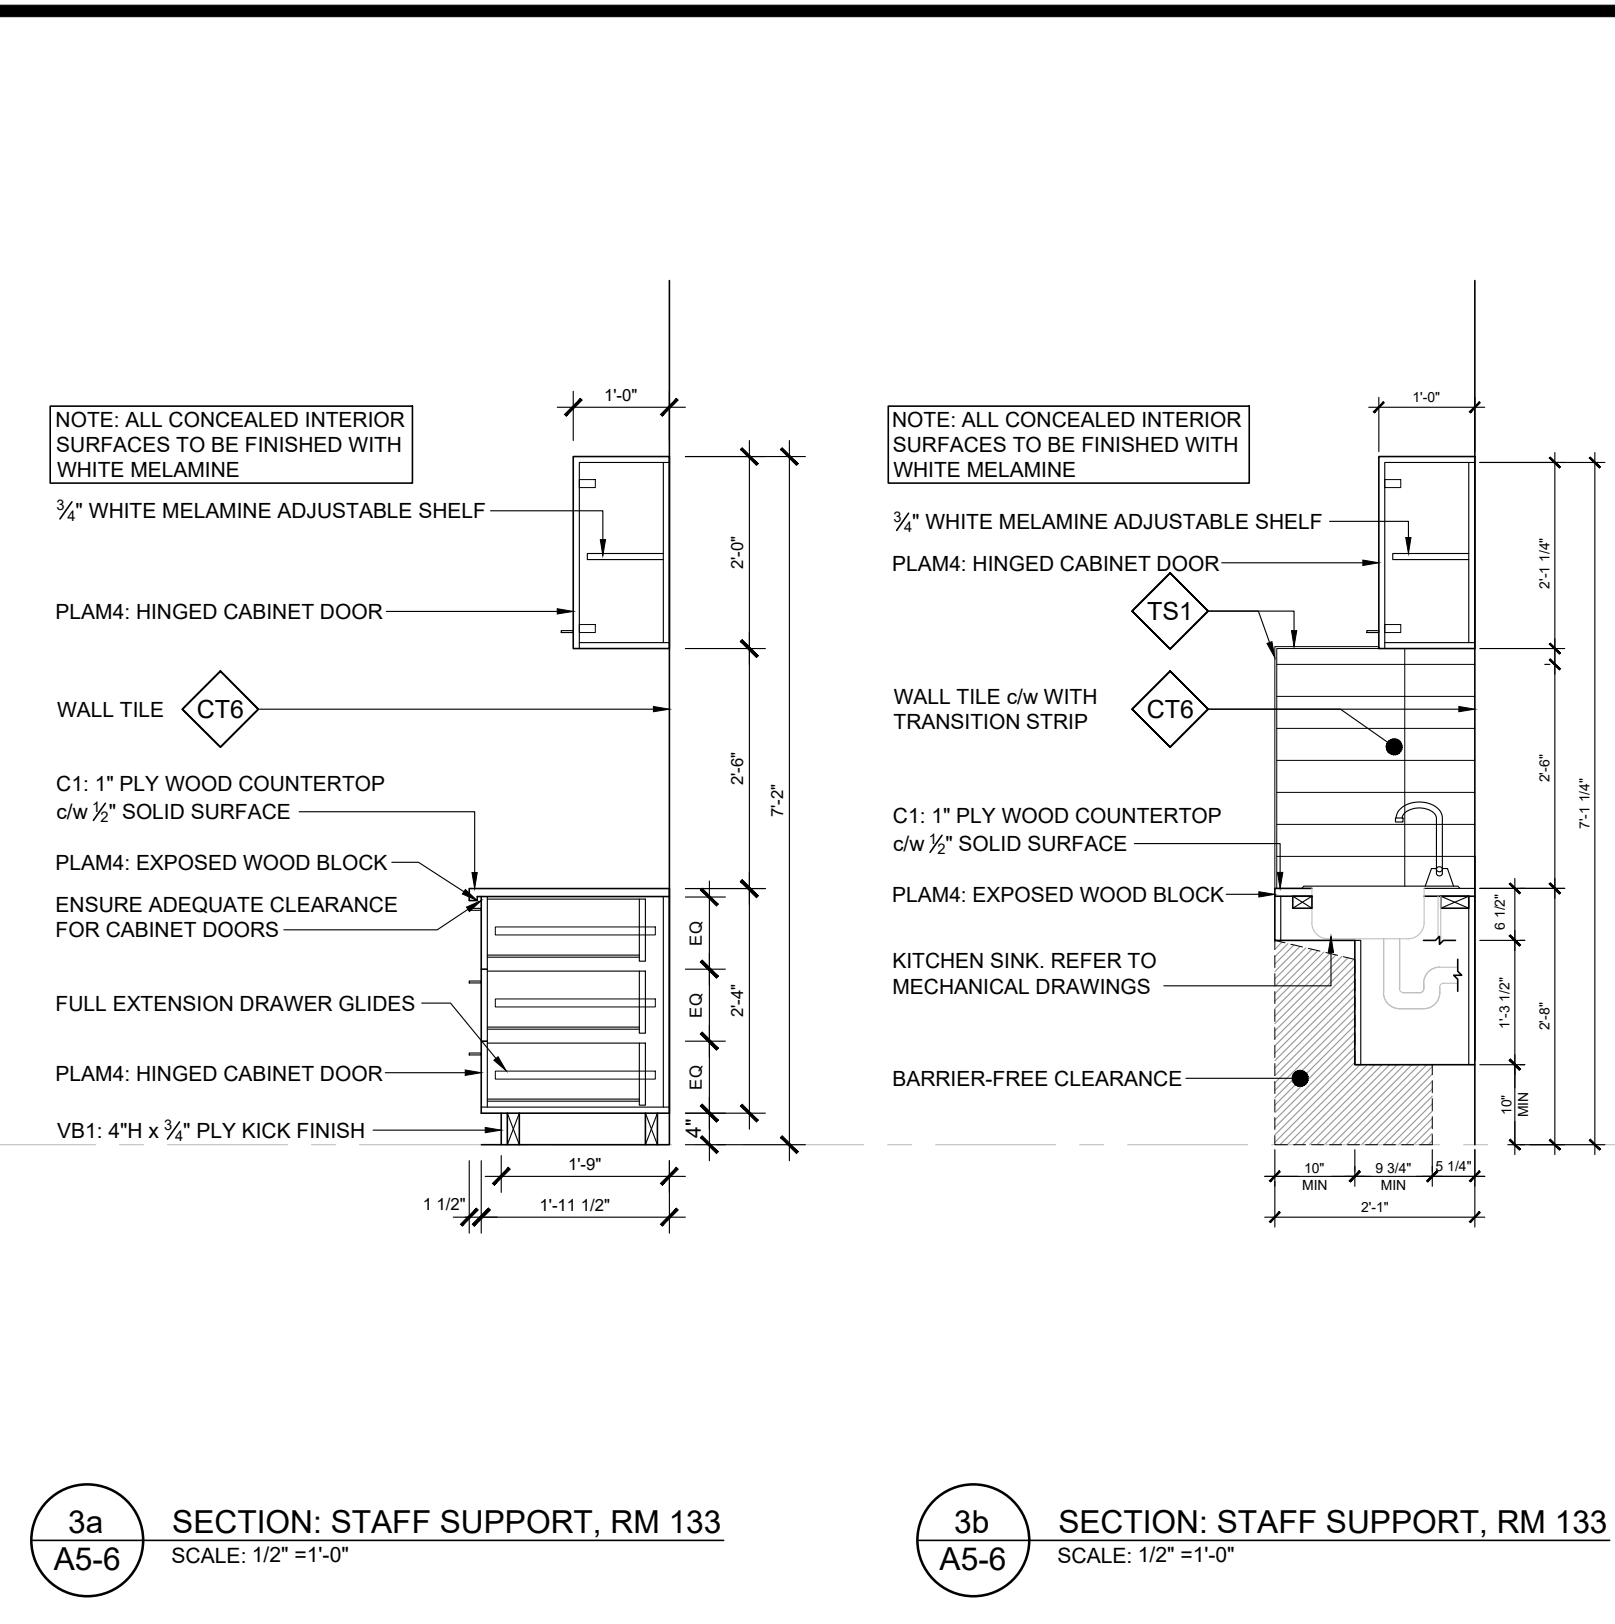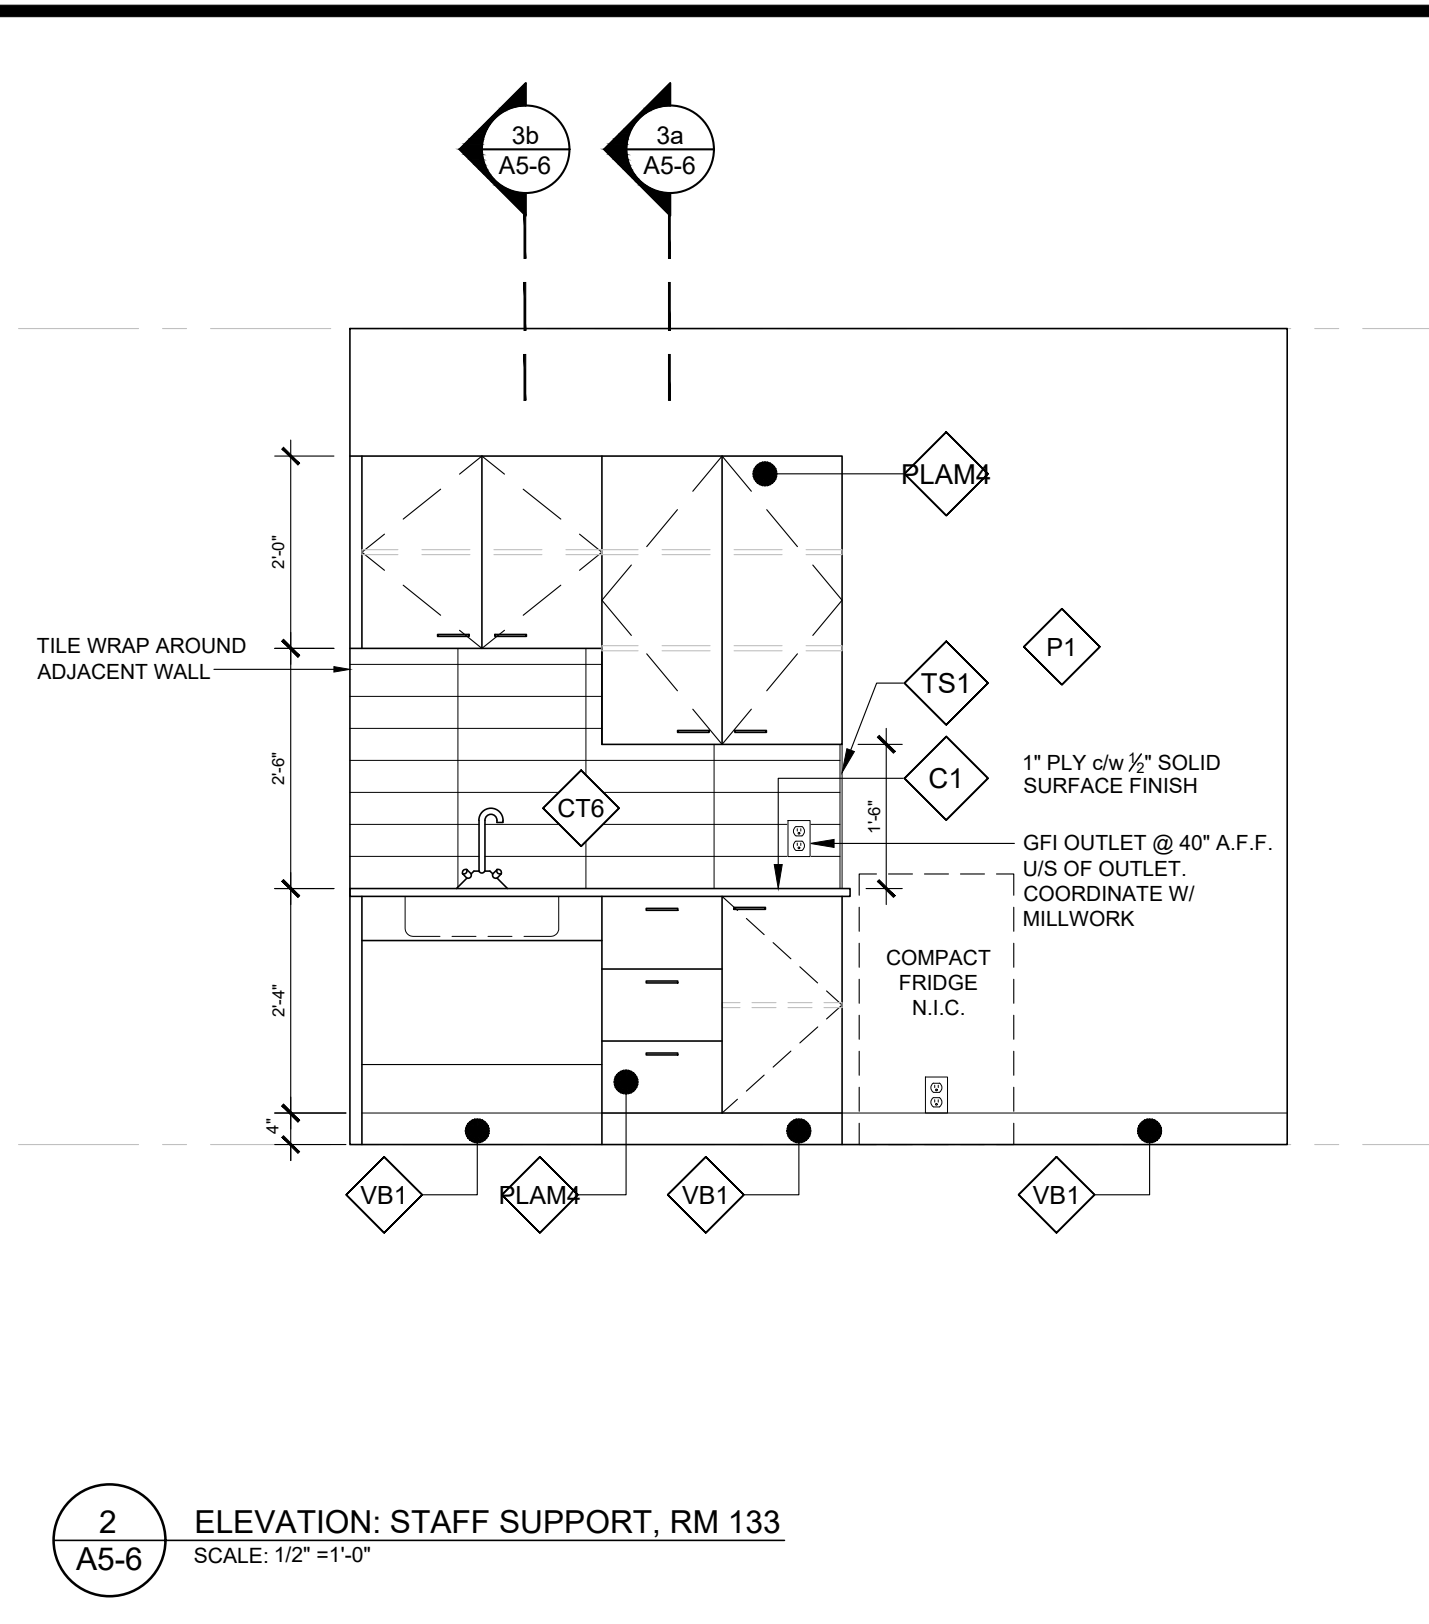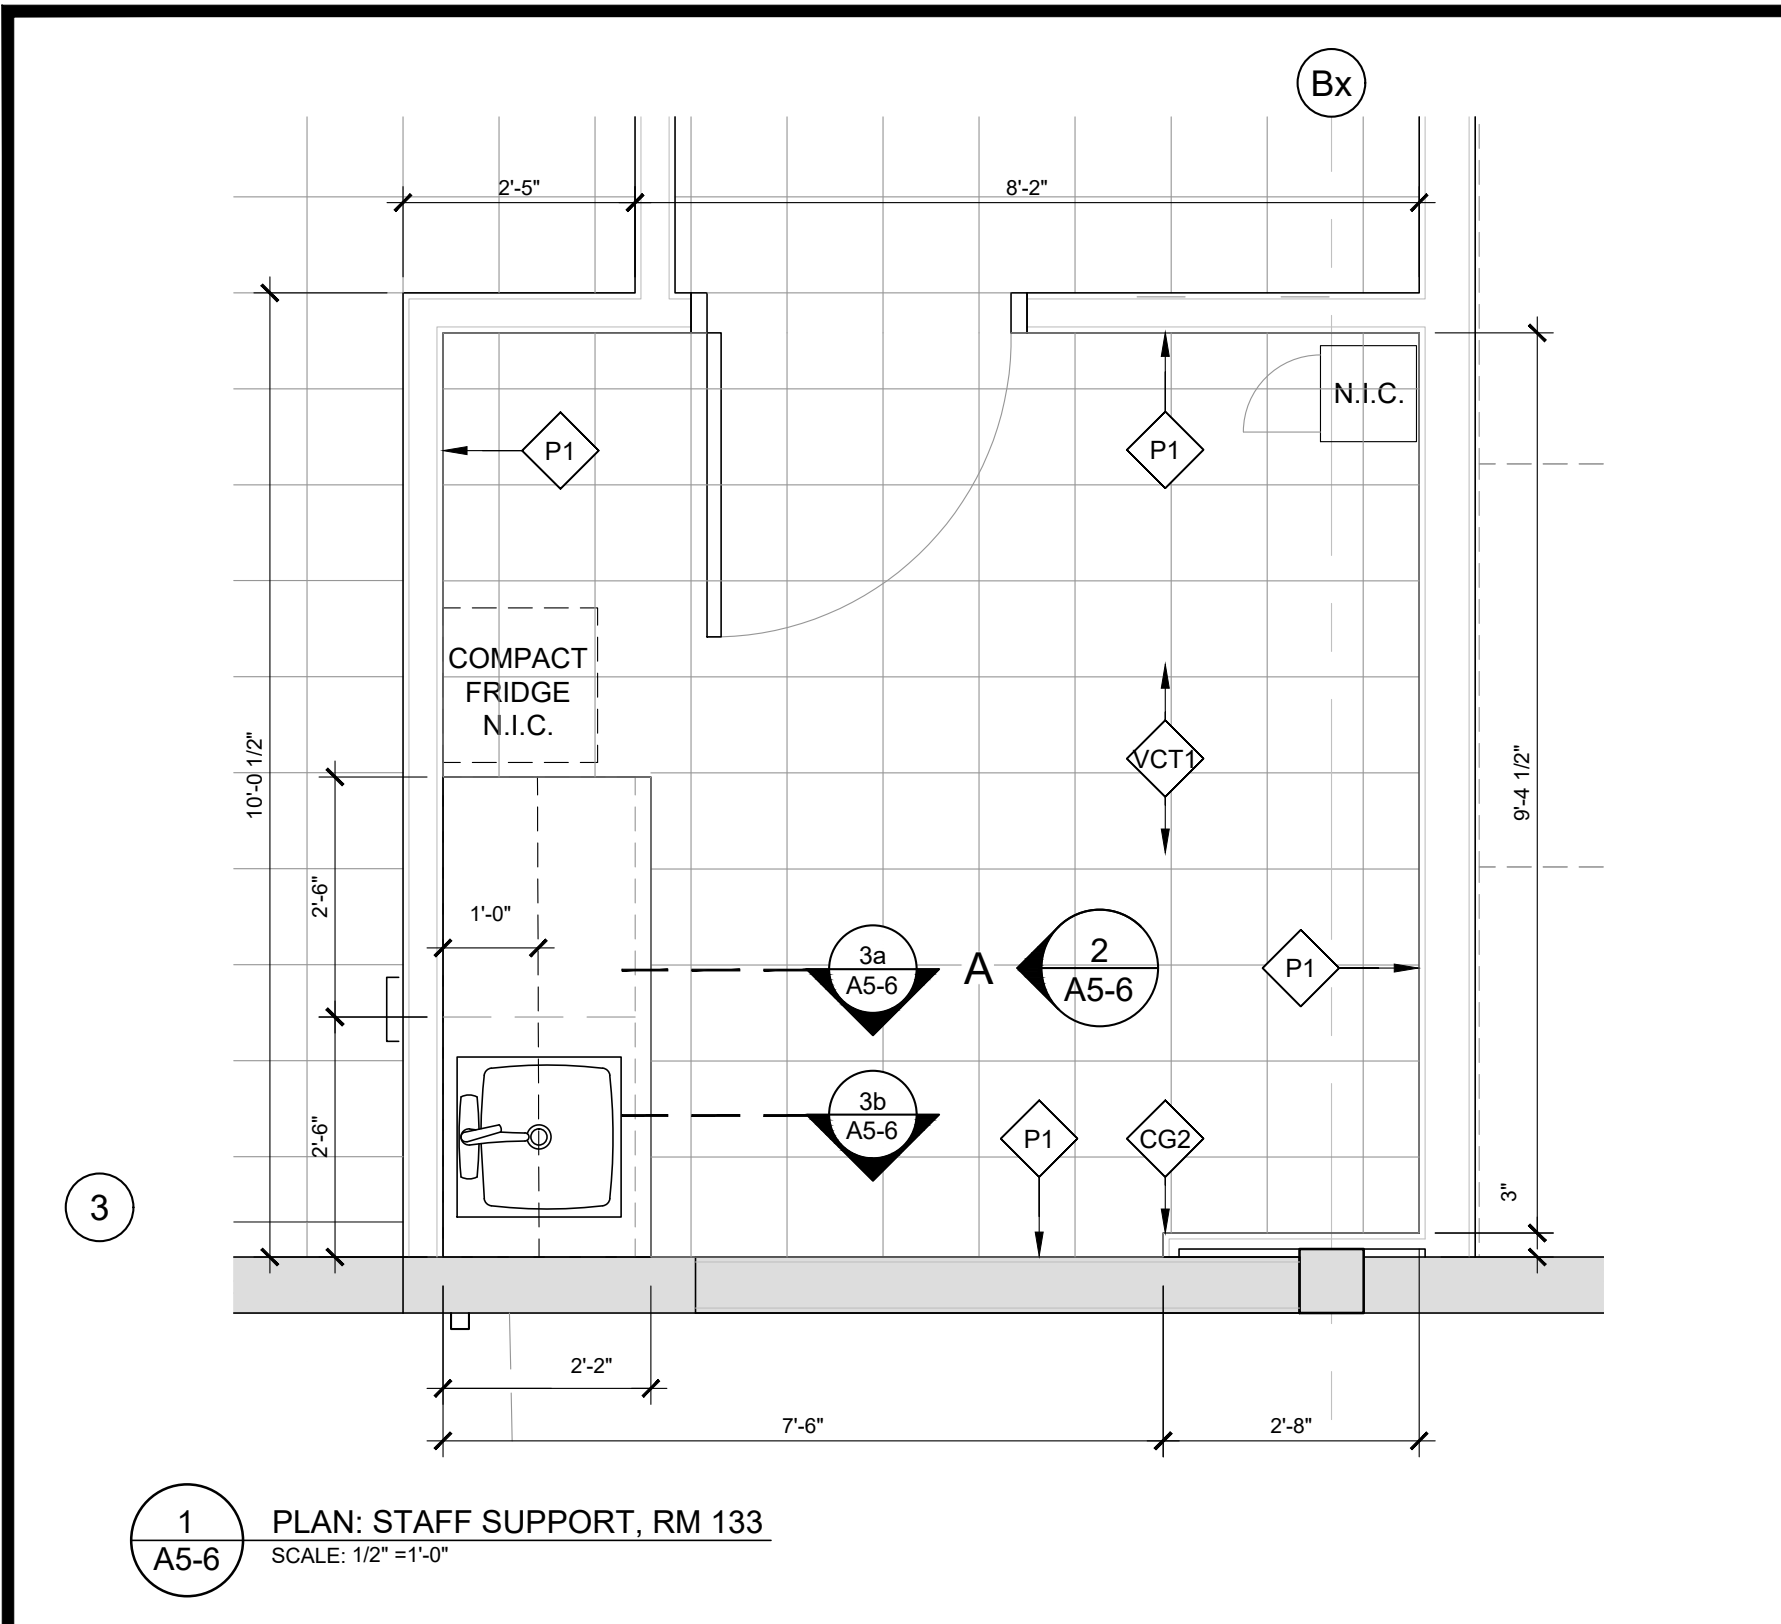


GENERAL NOTES:	
1. PROVIDE WOOD BLOCKING WITHIN WALLS TO SECURE ALL MILLWORK. REFER TO SPECIFICATIONS.	
2. REFER TO SPECIFICATIONS FOR FINISHES, HARDWARE AND ACCESSORIES.	
3. ALL ELECTRICAL AND MECHANICAL REFERENCES ON DRAWINGS, INCLUDING POWER, DATA, PHONE, LIGHTING, ETC. ARE PROVIDED FOR COORDINATION PURPOSES. REFER TO MECHANICAL AND ELECTRICAL DRAWINGS AND SPECIFICATIONS.	
FINISHES LEGEND:	
FINISH MATERIAL	IDENTIFICATION NUMBER
REFER TO SPECIFICATIONS	
C1-2	CORIAN COUNTERTOPS. SEE AB-1.
CG1-2	CORNER GUARD. SEE AB-1.
CONC	EXPOSED CONCRETE
SLR1-2	FLOOR SEALERS. SEE AB-1.
CT1	CERAMIC TILE. SEE AB-1.
CT2	NON-SLIP CERAMIC TILE. SEE AB-1.
CT5-7	CERAMIC TILE. SEE AB-1.
CW1-1	CORK WALL TILE. SEE AB-1.
LVT1-2	VINYL STRIPWOOD. SEE SIA5-S & AB-1.
LVT3-4	VINYL TILE. SEE AB-1.
ML1	MELAMINE PANELS. SEE AB-1.
PED1	VESTIBULE PEDIMAT. SEE AB-1.
WP1	SOLID PLASTIC WASHROOM PARTITION. SEE AB-1.
PLAM1-11	PLASTIC LAMINATE. SEE AB-1.
PL1-17	PANT. SEE AB-1.
ML-2	MELAMINE PANEL. SEE AB-1.
M3	MELAMINE. SEE AB-1.
TS1-3	TRANSITION STRIP. SEE AB-1.
VB1	VINYL WALL BASE. SEE AB-1.
WC1-17	VINYL WALL COVERING. SEE AB-1.
VB1-2	BUMPER RAIL. SEE AB-1.
INTERIOR ELEVATION FINISHES LEGEND:	
	PL-11 (PLAM11). SEE AB-1.
	WC2. SEE AB-1.
	WC3. SEE AB-1.
	WC4. SEE AB-1.
	SLATWALL. SEE SIA5-S

GENERAL NOTES

- DO NOT SCALE DRAWINGS. ONLY FIGURED DIMENSIONS ARE TO BE USED. WHERE DOUBT EXISTS, FILE REQUEST FOR INTERPRETATION AND REQUEST CLARITY.
- IT IS THE RESPONSIBILITY OF THE GENERAL CONTRACTOR TO VERIFY DIMENSIONS ON SITE; REPORT DISCREPANCIES TO THE ARCHITECT PROMPTLY.
- GENERAL CONTRACTOR TO TAKE INTO ACCOUNT CONSTRUCTION TOLERANCE, GENERAL CONTRACTOR TO COORDINATE THE WORK OF DIFFERENT TRADES TO COMPLY WITH DESIGN INTENT.
- ALL WORK DESCRIBED IN THESE DRAWINGS AND SPECIFICATIONS ARE TO COMPLY WITH THE CURRENT EDITION OF THE ONTARIO BUILDING CODE (2012) OR NATIONAL BUILDING CODE (2010) INCLUDING MOST RECENT AMENDMENTS.
- DRAWINGS AND SPECIFICATIONS ARE COMPLEMENTARY AND ARE TO BE READ TOGETHER.

COPYRIGHT

THIS DRAWING IS AN INSTRUMENT OF SERVICE AND IS PROTECTED BY COPYRIGHT AND IS THE SOLE PROPERTY OF ARCHITECTS DCA INC. COPIES, INCLUDING ELECTRONIC COPIES MAY ONLY BE USED FOR THE PURPOSE INTENDED, FOR THE SINGLE PROJECT FOR WHICH THEY ARE ISSUED, AND MAY NOT BE OFFERED FOR SALE OR TRANSFER WITHOUT THE EXPRESS WRITTEN PERMISSION OF THE ARCHITECT.

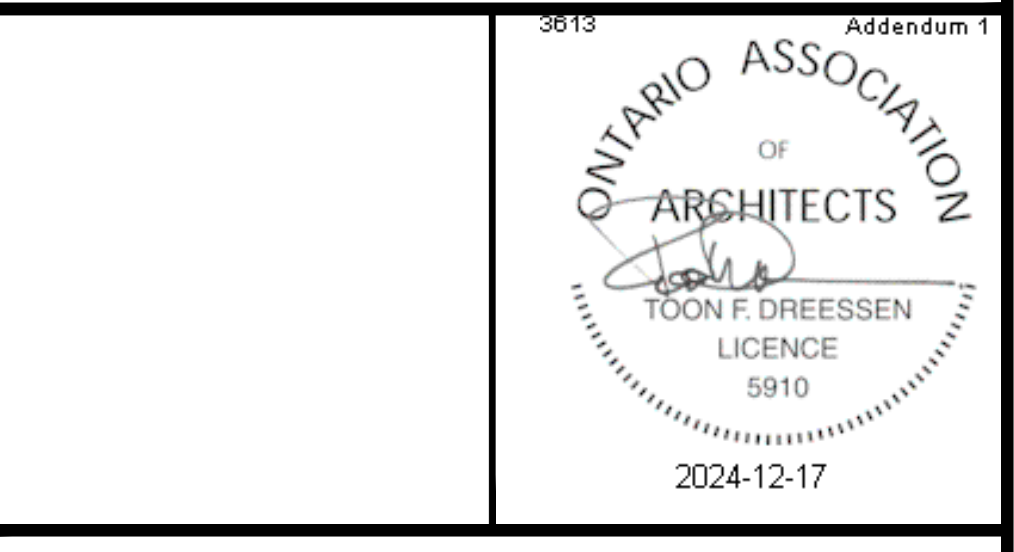

ISSUE RECORD:		
NO.	DESCRIPTION	DATE
1	GRIDLINE ISSUE	2024-03-28
2	GRIDLINE UPDATE	2024-05-22
3	FOR COST ESTIMATE	2024-05-29
4	FOR EIPS COORDINATION	2024-05-31
5	FOR STRUCTURAL COORDINATION	2024-06-12
6	99 PC - IFT FIT-OUT REVIEW	2024-08-12
7	REISSUED 99 PC - IFT FIT-OUT REVIEW	2024-09-09
8	99 PC FULL PACKAGE REVIEW	2024-10-15
9	ISSUE FOR FINAL REVIEW	2024-11-12
10	ISSUE FOR FINAL TENDER	2024-11-21
11	ISSUE FOR ADDENDUM #01	2024-12-16

CONSULTANTS

GOODKEY, WEEDMARK & ASSOCIATES LTD.
MECHANICAL & ELECTRICAL ENGINEERS
1688 WOODWARD DRIVE, OTTAWA, ON, K2C 3R8
TEL: 613-727-5111

D. B. GRAY ENGINEERING INC.
CIVIL ENGINEERS
700 LONG POINT CIRCLE, GLOUCESTER, ON, K1T 4E9
TEL: 613-425-8044

CLIENT

COLONNADE BRIDGEPORT
16 CONCOURSE GATE, SUITE 200, OTTAWA, ON, K2E 7S6
TEL: 343-633-5084

TJX CANADA
60 STANDISH COURT, MISSISSAUGA, ON, L5R 0G1
TEL: 905-405-7025

DCA

A GROUP OF ARCHITECTS

201-1339 WELLINGTON ST. WEST OTTAWA ON K1Y 3B8

WWW.ARCHITECTSDCA.COM

613.725.2294

PROJECT TITLE

WINNERS FIT-OUT
ROCKLAND PLAZA


DRAWING TITLE

INTERIORS


DATE	DRAWN	JOB NO.	DRAWING NO.
JULY 2024	CL	3613	A5-6
SCALE	REVIEWED		
AS NOTED	TD		

ARCHITECTURAL


1
A5-7
ELEVATION: WINNERS SALES, RM 102
SCALE: 1/8" = 1'-0"

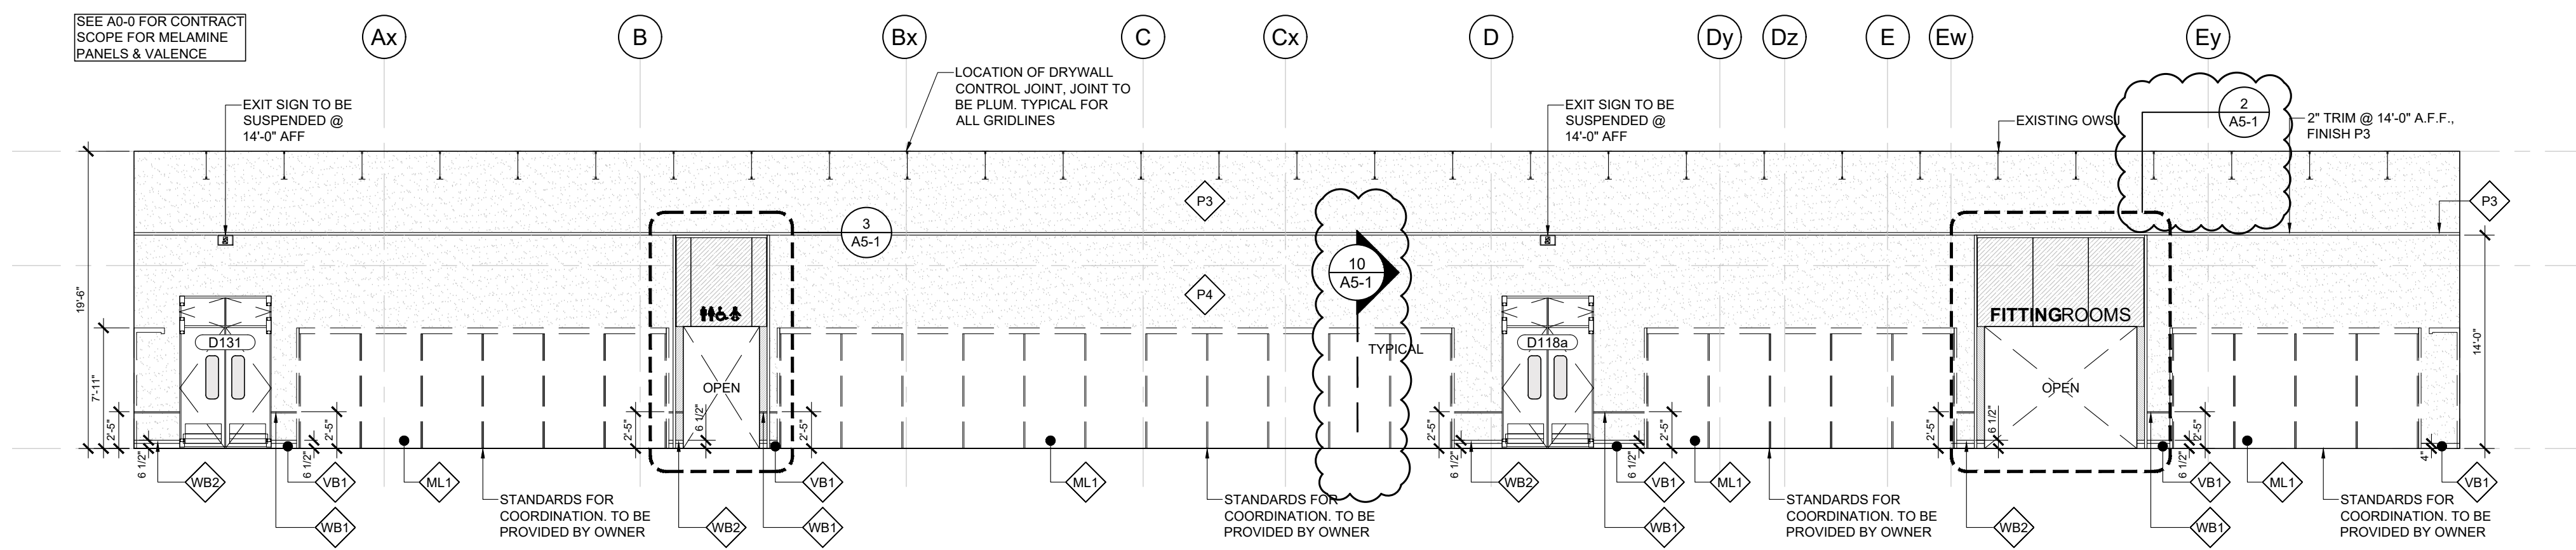


2
A5-7
ELEVATION: WINNERS SALES, RM 102
SCALE: 1/8" = 1'-0"

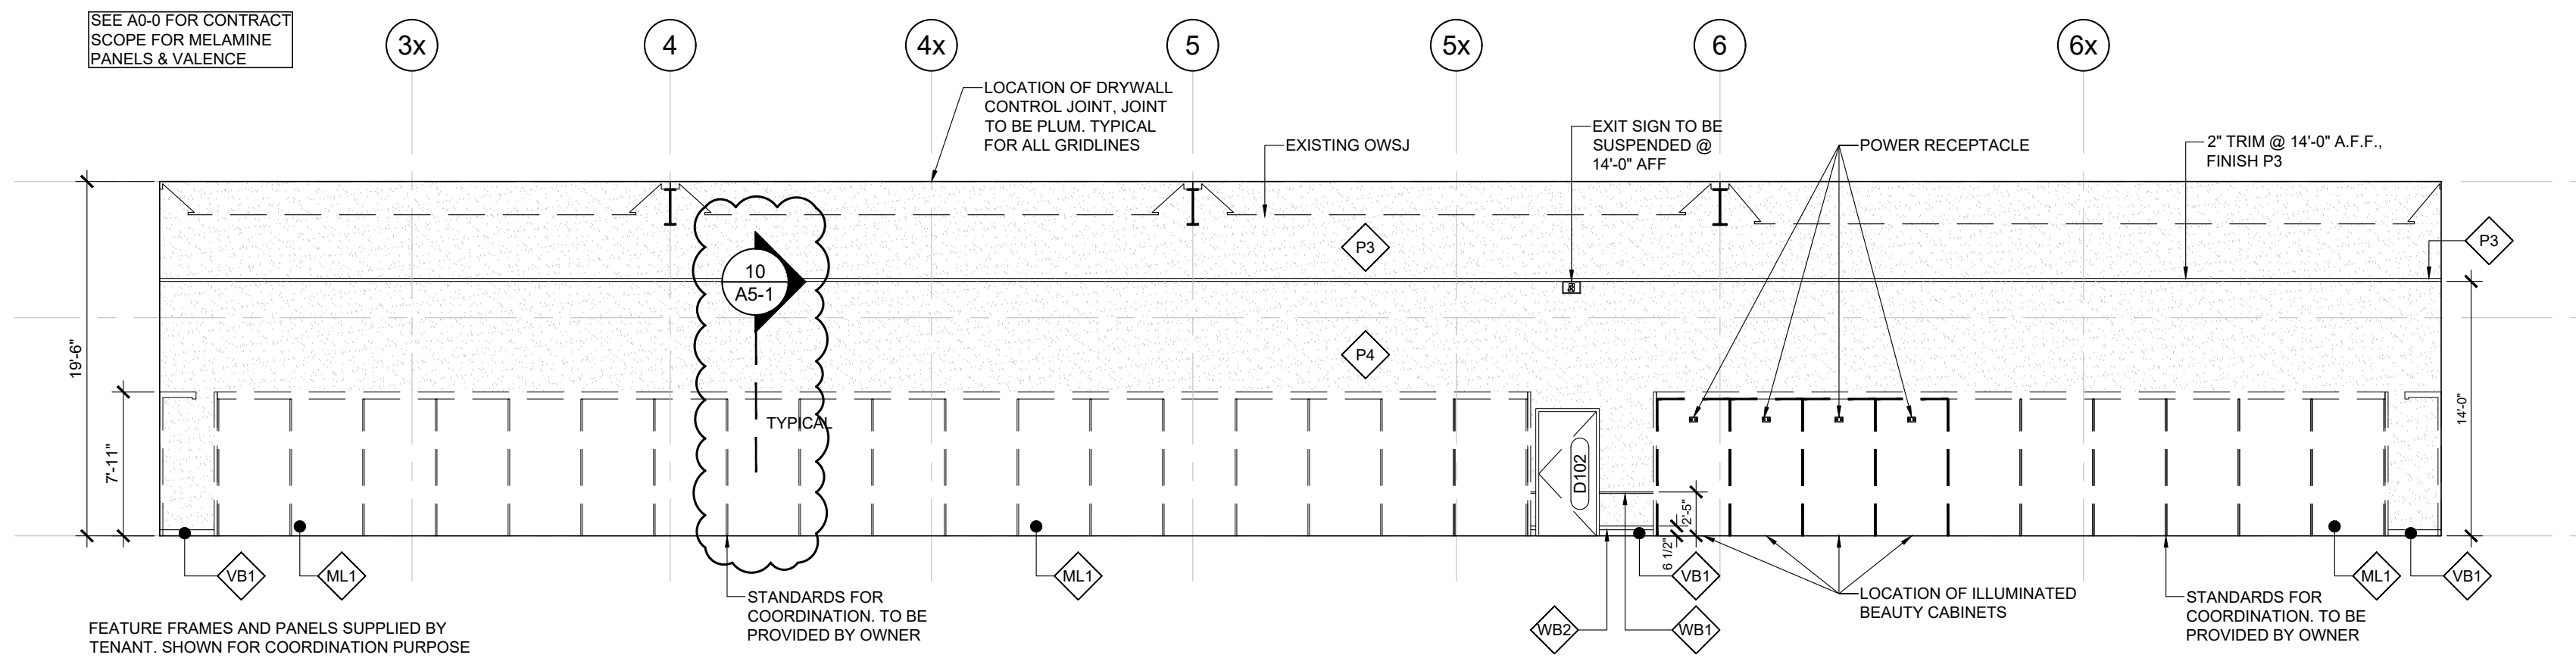

3
A5-7
ELEVATION: WINNERS SALES, RM 102
SCALE: 1/8" = 1'-0"

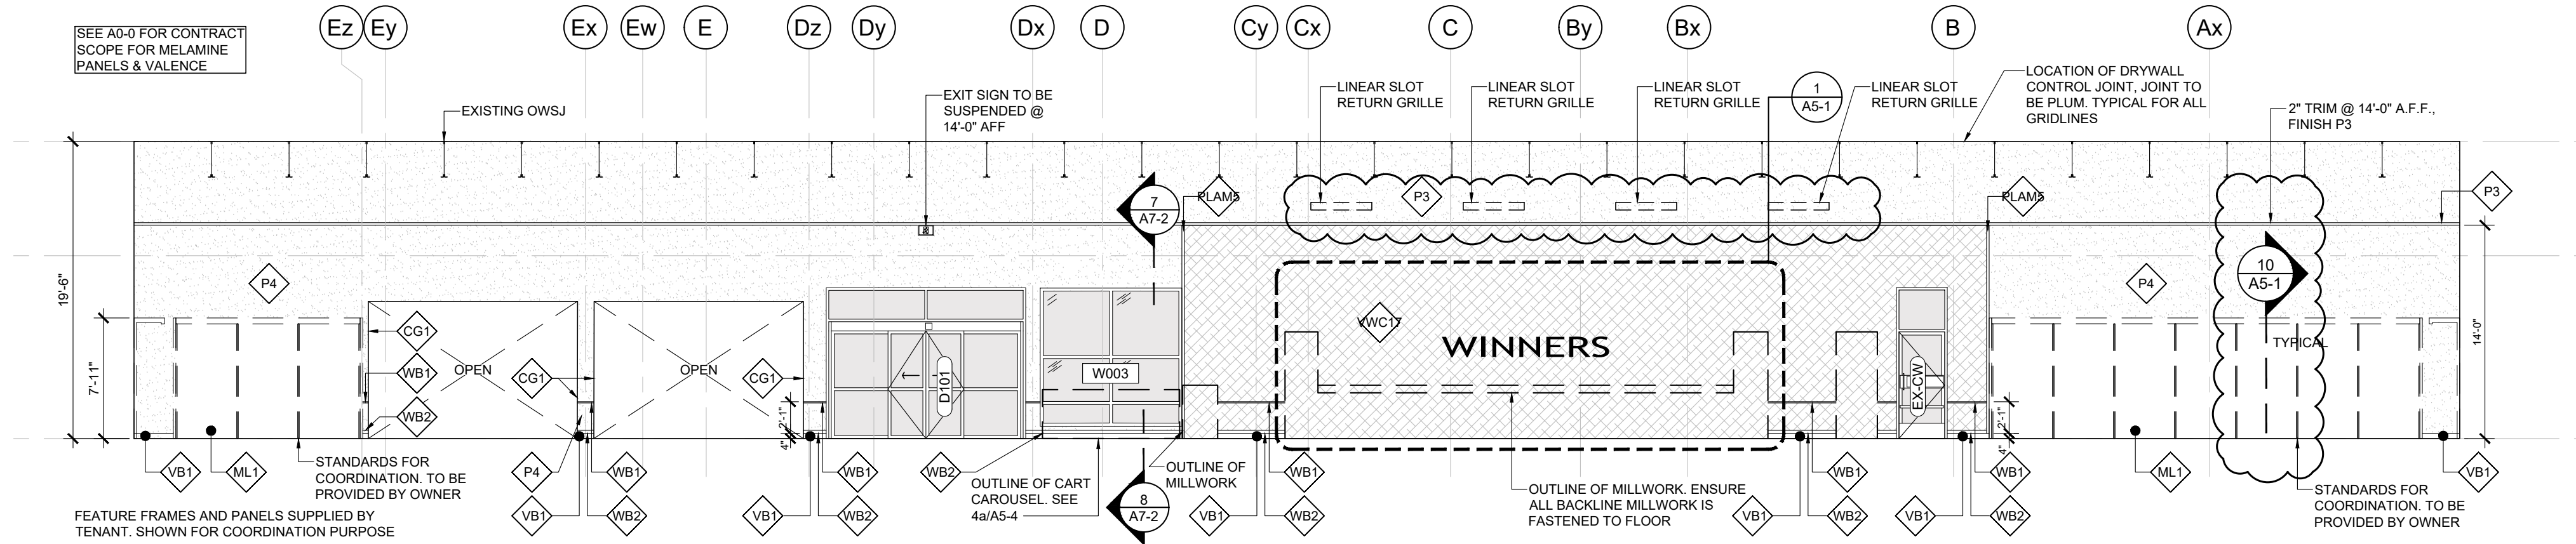


4
A5-7
ELEVATION: WINNERS SALES, RM 102
SCALE: 1/8" = 1'-0"

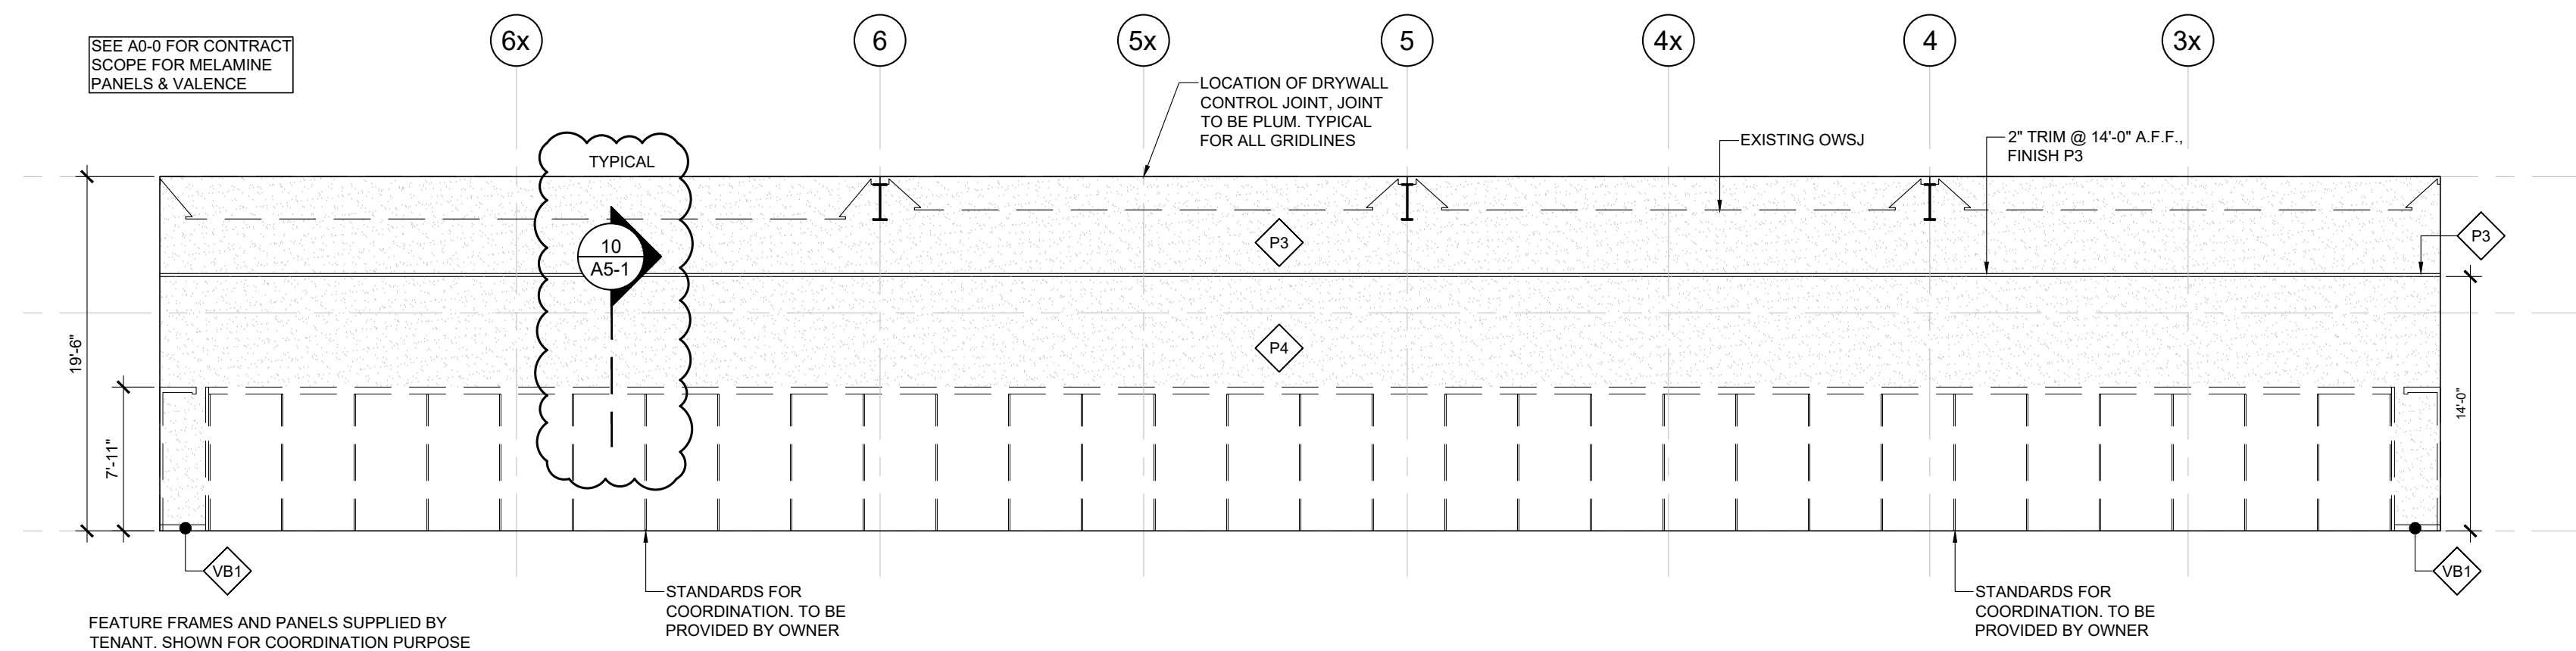

GENERAL NOTES:

1. PROVIDE WOOD BLOCKING WITHIN WALLS TO SECURE ALL MILLWORK. REFER TO SPECIFICATIONS.
2. REFER TO SPECIFICATIONS FOR FINISHES, HARDWARE AND ACCESSORIES.
3. ALL ELECTRICAL AND MECHANICAL REFERENCES ON DRAWINGS, INCLUDING POWER, DATA, PHONE, LIGHTING, ETC. ARE PROVIDED FOR COORDINATION PURPOSES. REFER TO MECHANICAL AND ELECTRICAL DRAWINGS AND SPECIFICATIONS.


FINISHES LEGEND:

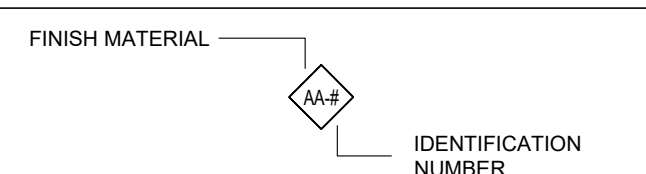

REFER TO SPECIFICATIONS

CT-2	CORIAN COUNTERTOPS. SEE AB-1.
CG-2	CORNER GUARD. SEE AB-1.
CONC	EXPOSED CONCRETE.
SLR-2	FLOOR SEALERS. SEE AB-1.
CT1	CERAMIC TILE. SEE AB-1.
CT2	NON-SLIP CERAMIC TILE. SEE AB-1.
CT5-7	CERAMIC TILE. SEE AB-1.
CW1	CORK WALL TILE. SEE AB-1.
LVT-2	VINYL STRIPWOOD. SEE 5A5-5 & AB-1.
LVT-3	VINYL TILE. SEE AB-1.
ML1	MELAMINE PANELS. SEE AB-1.
PED1	VESTIBULE PEDIMAT. SEE AB-1.
WP1	SOLID PLASTIC WASHROOM PARTITION. SEE AB-1.
PLAM-1-11	PLASTIC LAMINATE. SEE AB-1.
PI-1-7	PANT. SEE AB-1.
ML-2	MELAMINE PANEL. SEE AB-1.
ML3	MELAMINE. SEE AB-1.
TS1-3	TRANSITION STRIP. SEE AB-1.
VB1	VINYL WALL BASE. SEE AB-1.
WVC1-17	VINYL WALL COVERING. SEE AB-1.
WB1-2	BUMPER RAIL. SEE AB-1.

INTERIOR ELEVATION FINISHES LEGEND:

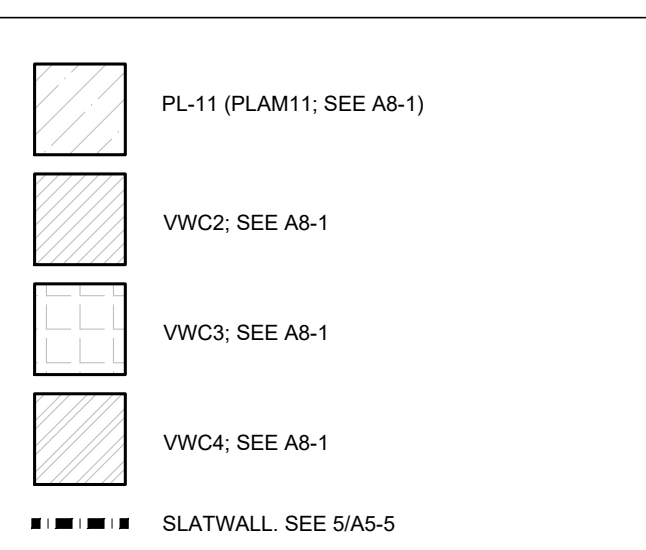


GENERAL NOTES:

1. DO NOT SCALE DRAWINGS. ONLY FIGURED DIMENSIONS ARE TO BE USED. WHERE DOUBT EXISTS, FILE REQUEST FOR INTERPRETATION AND REQUEST CLARITY.
2. IT IS THE RESPONSIBILITY OF THE GENERAL CONTRACTOR TO VERIFY DIMENSIONS ON SITE; REPORT DISCREPANCIES TO THE ARCHITECT PROMPTLY.
3. GENERAL CONTRACTOR TO TAKE INTO ACCOUNT CONSTRUCTION TOLERANCE. GENERAL CONTRACTOR TO COORDINATE THE WORK OF DIFFERENT TRADES TO COMPLY WITH DESIGN INTENT.
4. ALL WORK DESCRIBED IN THESE DRAWINGS AND SPECIFICATIONS ARE TO COMPLY WITH THE CURRENT EDITION OF THE ONTARIO BUILDING CODE (2012) OR NATIONAL BUILDING CODE (2010) INCLUDING MOST RECENT AMENDMENTS.
5. DRAWINGS AND SPECIFICATIONS ARE COMPLEMENTARY AND ARE TO BE READ TOGETHER.

COPYRIGHT

THIS DRAWING IS AN INSTRUMENT OF SERVICE AND IS PROTECTED BY COPYRIGHT AND IS THE SOLE PROPERTY OF ARCHITECTS DCA INC. COPIES, INCLUDING ELECTRONIC COPIES MAY ONLY BE USED FOR THE PURPOSE INTENDED, FOR THE SINGLE PROJECT FOR WHICH THEY ARE ISSUED AND MAY NOT BE OFFERED FOR SALE OR TRANSFER WITHOUT THE EXPRESS WRITTEN PERMISSION OF THE ARCHITECT.

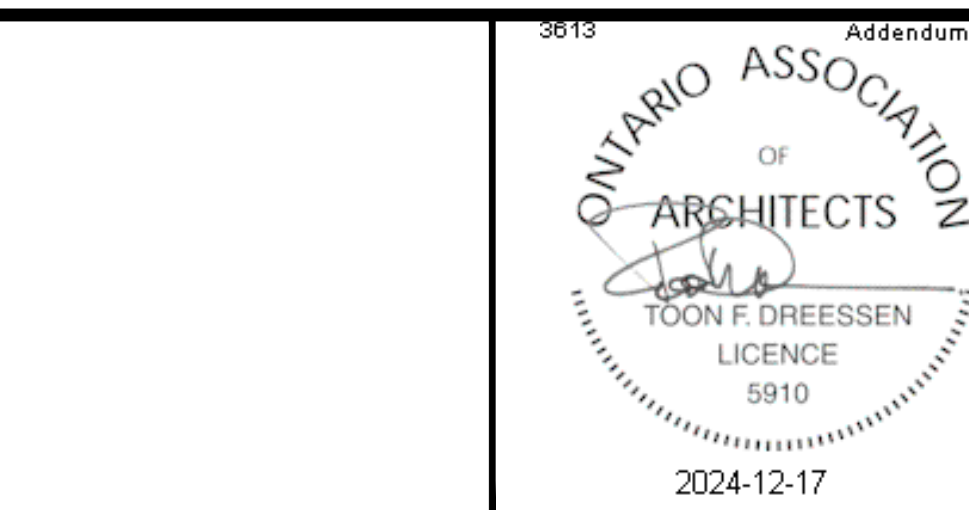

ISSUE RECORD:

NO.	DESCRIPTION	DATE
1	GRIDLINE ISSUE	2024-03-28
2	GRIDLINE UPDATE	2024-05-22
3	FOR COST ESTIMATE	2024-05-29
4	FOR EIPS COORDINATION	2024-05-31
5	FOR STRUCTURAL COORDINATION	2024-06-12
6	99 PC - IFT FIT-OUT REVIEW	2024-08-12
7	REISSUED 99 PC - IFT FIT-OUT REVIEW	2024-09-09
8	99 PC FULL PACKAGE REVIEW	2024-10-15
9	ISSUE FOR FINAL REVIEW	2024-11-12
10	ISSUE FOR FINAL TENDER	2024-11-21
11	ISSUE FOR ADDENDUM #01	2024-12-16

CONSULTANTS

GOODKEY, WEEDMARK & ASSOCIATES LTD.

MECHANICAL & ELECTRICAL ENGINEERS
1688 WOODWARD DRIVE, OTTAWA, ON, K2C 3R8
TEL: 613-727-5111

D. B. GRAY ENGINEERING INC.

CIVIL ENGINEERS
700 LONG POINT CIRCLE, GLOUCESTER, ON, K1T 4E9
TEL: 613-425-8044

CLIENT

COLONNADE BRIDGEPORT

16 CONCOURSE GATE, SUITE 200, OTTAWA, ON, K2E 7S6
TEL: 343-633-5084

TJX CANADA

60 STANDISH COURT, MISSISSAUGA, ON, L5R 0G1
TEL: 905-405-7025



PROJECT TITLE


**WINNERS FIT-OUT
ROCKLAND PLAZA**

DRAWING TITLE


INTERIORS

DATE JULY 2024	DRAWN CL	JOB NO. 3613	DRAWING NO. A5-7
SCALE AS NOTED	REVIEWED TD		


ARCHITECTURAL

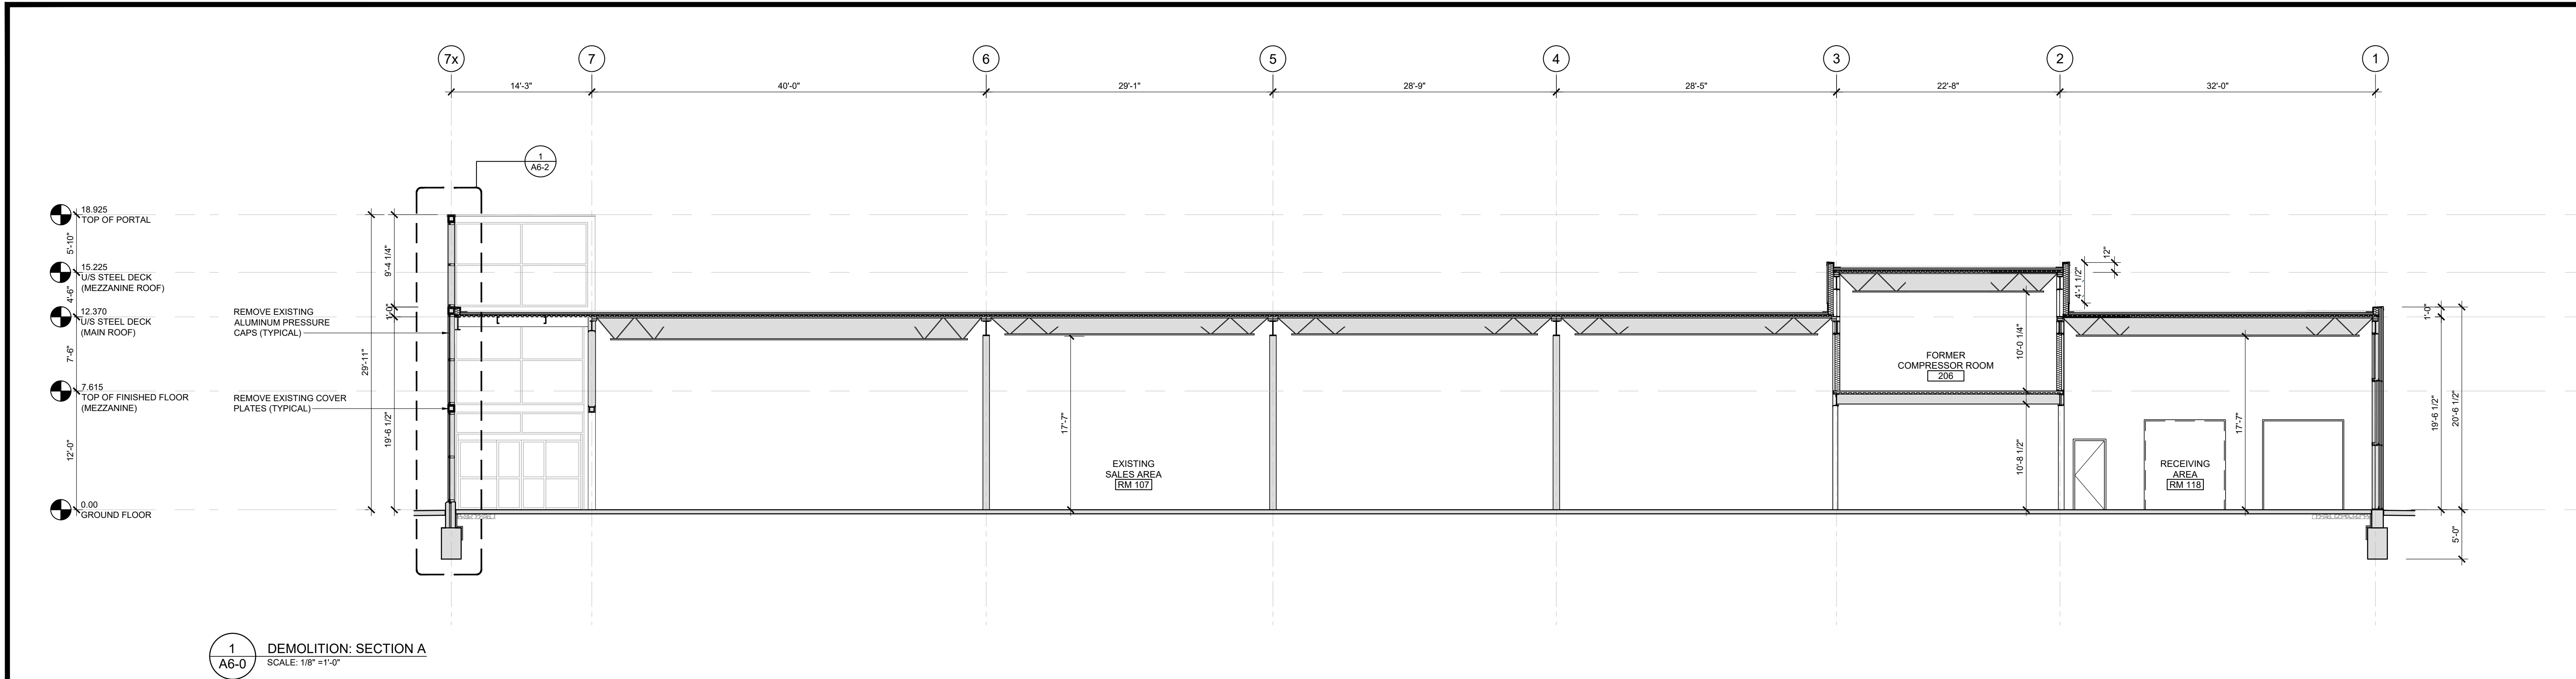

1 DEMOLITION: SECTION A
SCALE: 1/8" = 1'-0"

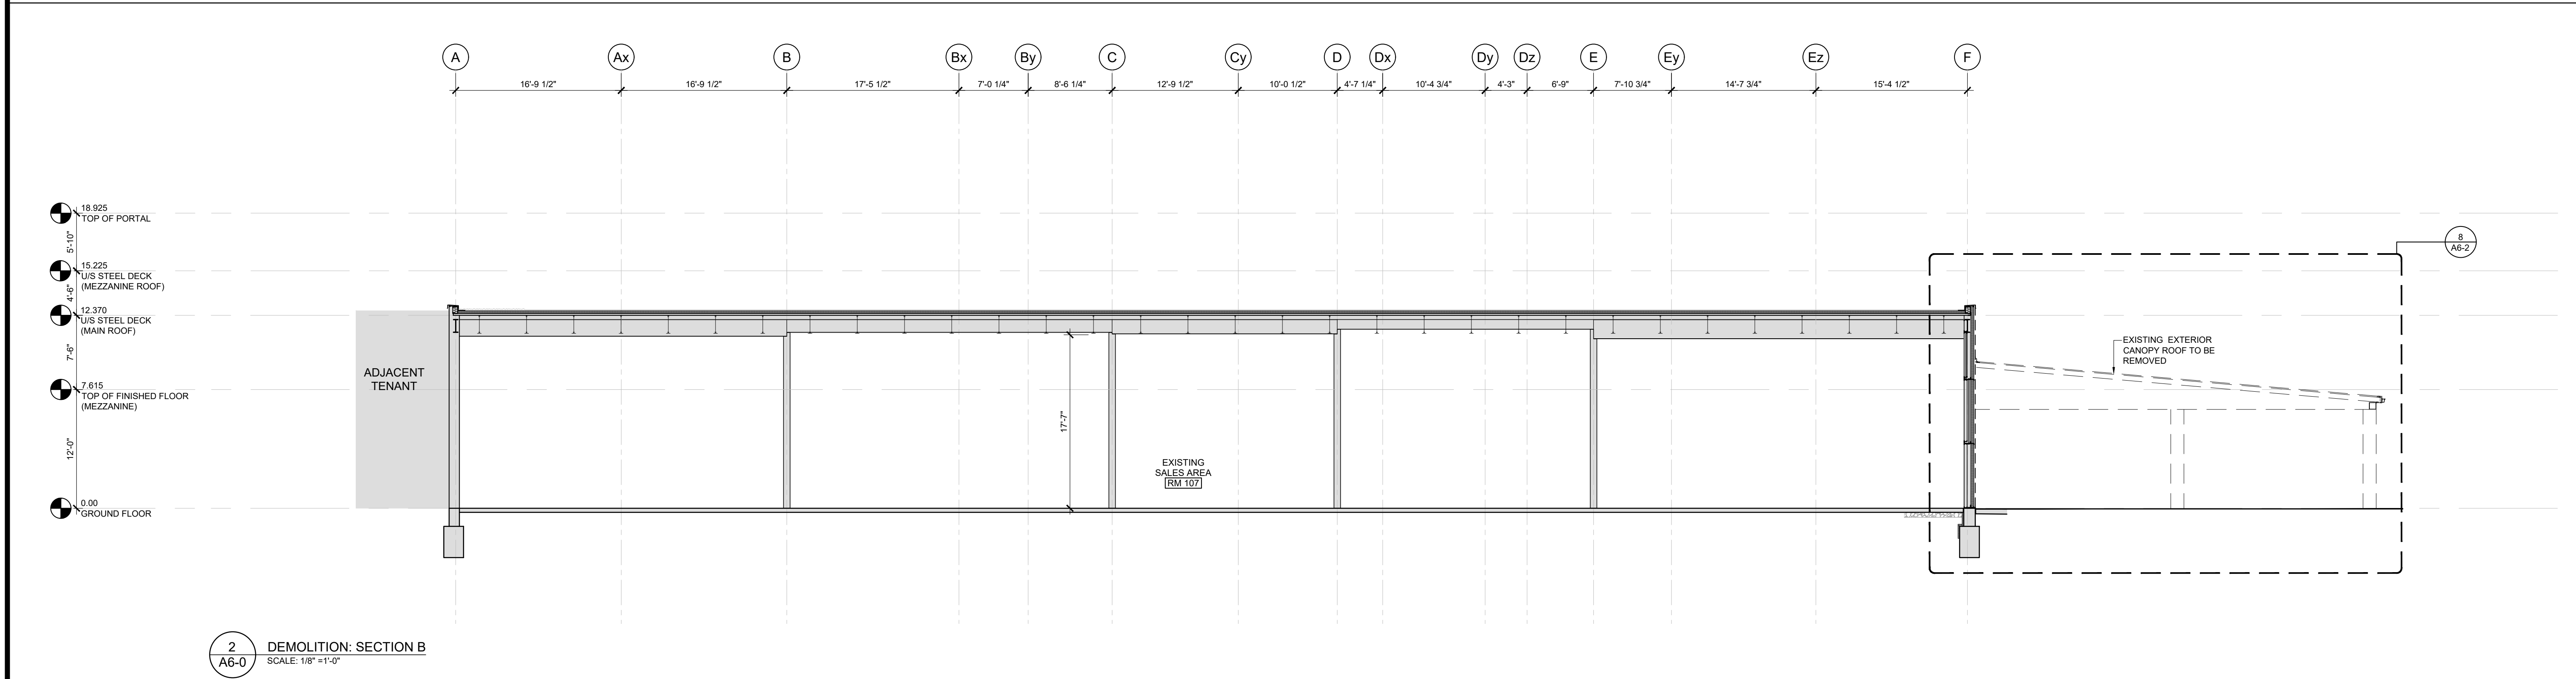

2 DEMOLITION: SECTION B
SCALE: 1/8" = 1'-0"

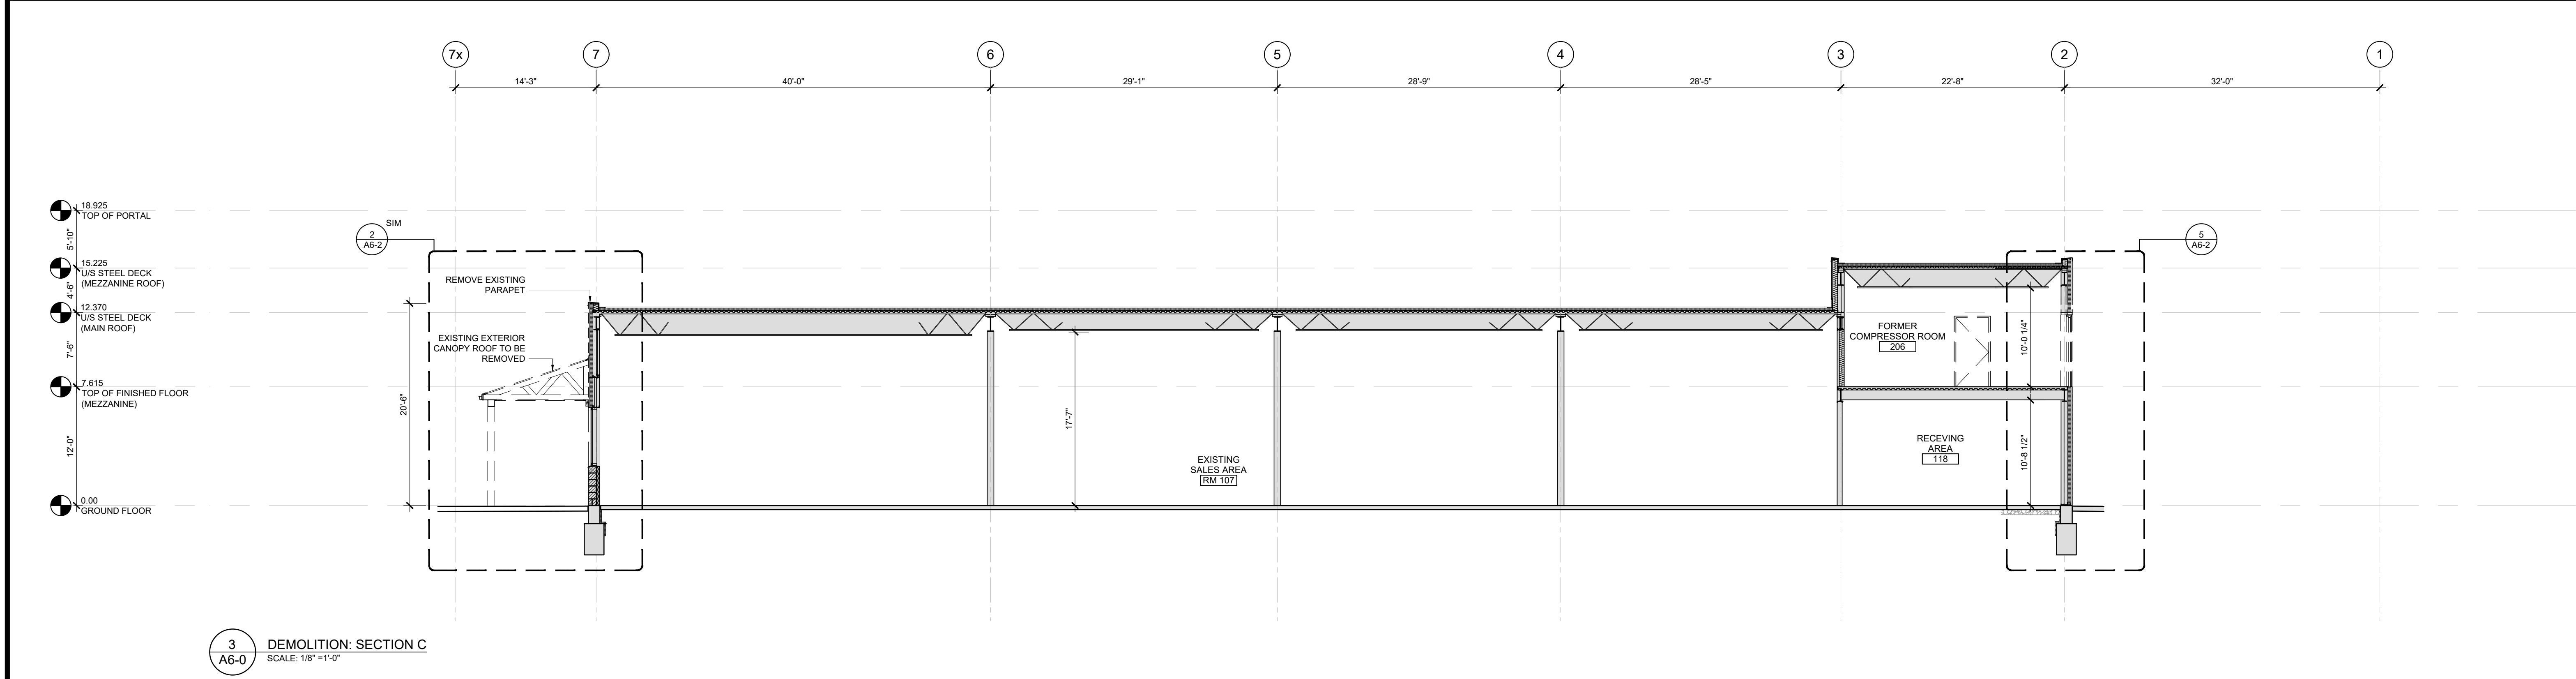

3 DEMOLITION: SECTION C
SCALE: 1/8" = 1'-0"

DEMOLITION NOTES:

1. REMOVE DOORS, WALL ASSEMBLIES, FLOORING, FIXTURES AS INDICATED.
2. COORDINATE EXTENT OF STRUCTURAL REMOVALS WITH STRUCTURAL.
3. COORDINATE EXTENT OF HVAC AND PLUMBING REMOVALS WITH MECHANICAL.
4. COORDINATE EXTENT OF POWER AND LIGHTING SYSTEMS REMOVALS WITH ELECTRICAL.

DEMOLITION LEGEND:

- ASSEMBLY TO REMAIN
- ASSEMBLY TO BE DEMOLISHED

EX. RWL. EXISTING ROOF RAIN LEADER. VERIFY ON SITE. COORDINATE WITH MECHANICAL.

GENERAL NOTES:

1. DO NOT SCALE DRAWINGS; ONLY FIGURED DIMENSIONS ARE TO BE USED. WHERE DOUBT EXISTS, FILE REQUEST FOR INTERPRETATION AND REQUEST CLARITY.
2. IT IS THE RESPONSIBILITY OF THE GENERAL CONTRACTOR TO VERIFY DIMENSIONS ON SITE; REPORT DISCREPANCIES TO THE ARCHITECT PROMPTLY.
3. GENERAL CONTRACTOR TO TAKE INTO ACCOUNT CONSTRUCTION TOLERANCE; GENERAL CONTRACTOR TO COORDINATE THE WORK OF DIFFERENT TRADES TO COMPLY WITH DESIGN INTENT.
4. ALL WORK DESCRIBED IN THESE DRAWINGS AND SPECIFICATIONS ARE TO COMPLY WITH THE CURRENT EDITION OF THE ONTARIO BUILDING CODE (2012) OR NATIONAL BUILDING CODE (2010) INCLUDING MOST RECENT AMENDMENTS.
5. DRAWINGS AND SPECIFICATIONS ARE COMPLEMENTARY AND ARE TO BE READ TOGETHER.

COPYRIGHT:

THIS DRAWING IS AN INSTRUMENT OF SERVICE AND IS PROTECTED BY COPYRIGHT AND IS THE SOLE PROPERTY OF ARCHITECTS DCA INC. COPIES, INCLUDING ELECTRONIC COPIES MAY ONLY BE USED FOR THE PURPOSE INTENDED, FOR THE SINGLE PROJECT FOR WHICH THEY ARE ISSUED AND MAY NOT BE OFFERED FOR SALE OR TRANSFER WITHOUT THE EXPRESS WRITTEN PERMISSION OF THE ARCHITECT.

ISSUE RECORD:

NO.	DESCRIPTION	DATE
1	GRIDLINE ISSUE	2024-03-28
2	GRIDLINE UPDATE	2024-05-22
3	FOR COST ESTIMATE	2024-05-29
4	FOR EIFS COORDINATION	2024-05-31
5	FOR STRUCTURAL COORDINATION	2024-06-12
6	99 PC - IFT FIT-OUT REVIEW	2024-08-12
7	REISSUED 99 PC - IFT FIT-OUT REVIEW	2024-09-09
8	99 PC FULL PACKAGE REVIEW	2024-10-15
9	ISSUE FOR FINAL REVIEW	2024-11-12
10	ISSUE FOR FINAL TENDER	2024-11-21
11	ISSUE FOR ADDENDUM #01	2024-12-16

CONSULTANTS:

GOODKEY, WEEDMARK & ASSOCIATES LTD.

MECHANICAL & ELECTRICAL ENGINEERS
1688 WOODWARD DRIVE, OTTAWA, ON, K2C 3R8
TEL: 613-727-5111

D. B. GRAY ENGINEERING INC.

CIVIL ENGINEERS
700 LONG POINT CIRCLE, GLOUCESTER, ON, K1T 4E9
TEL: 613-425-8044

CLIENT:

COLONNADE BRIDGEPORT

16 CONCOURSE GATE, SUITE 200, OTTAWA, ON, K2E 7S6
TEL: 343-633-5084

TJX CANADA

60 STANDISH COURT, MISSISSAUGA, ON, L5R 0G1
TEL: 905-405-7025



PROJECT TITLE




**WINNERS FIT-OUT
ROCKLAND PLAZA**

DRAWING TITLE

**DEMOLITION:
BUILDING SECTIONS**

DATE JULY 2024	DRAWN CL	JOB NO. 3613	DRAWING NO. A6-0
SCALE AS NOTED	REVIEWED TD		

ARCHITECTURAL

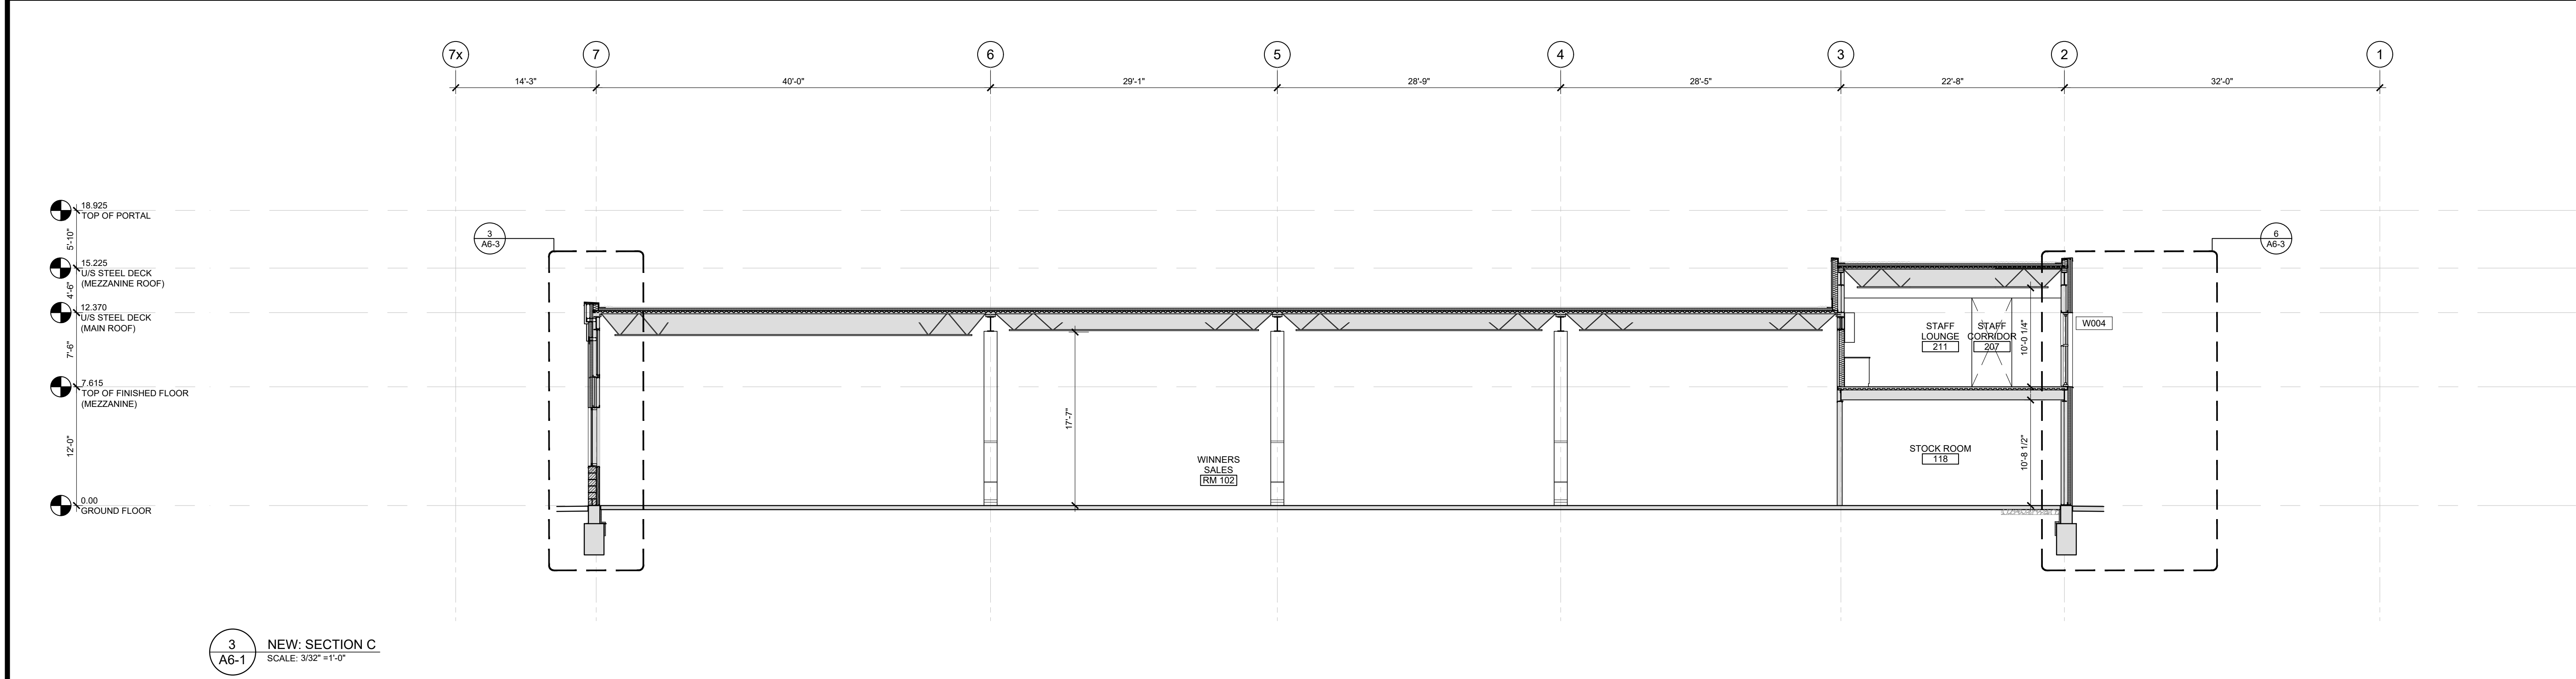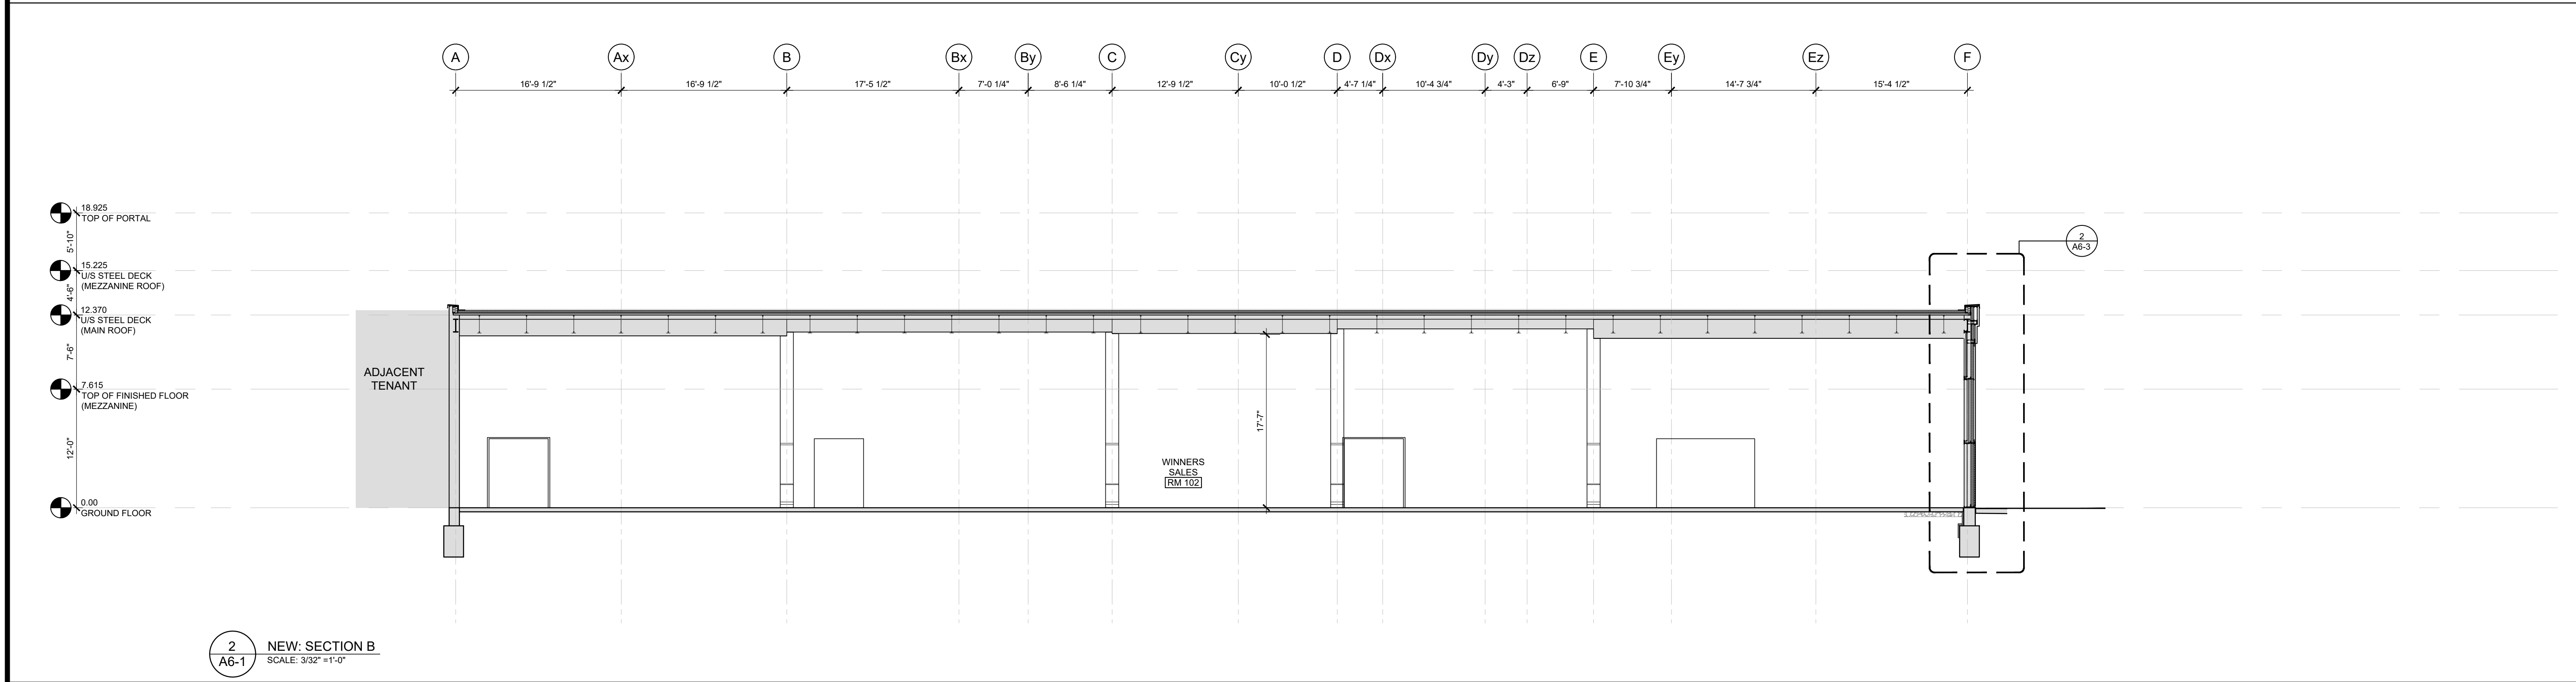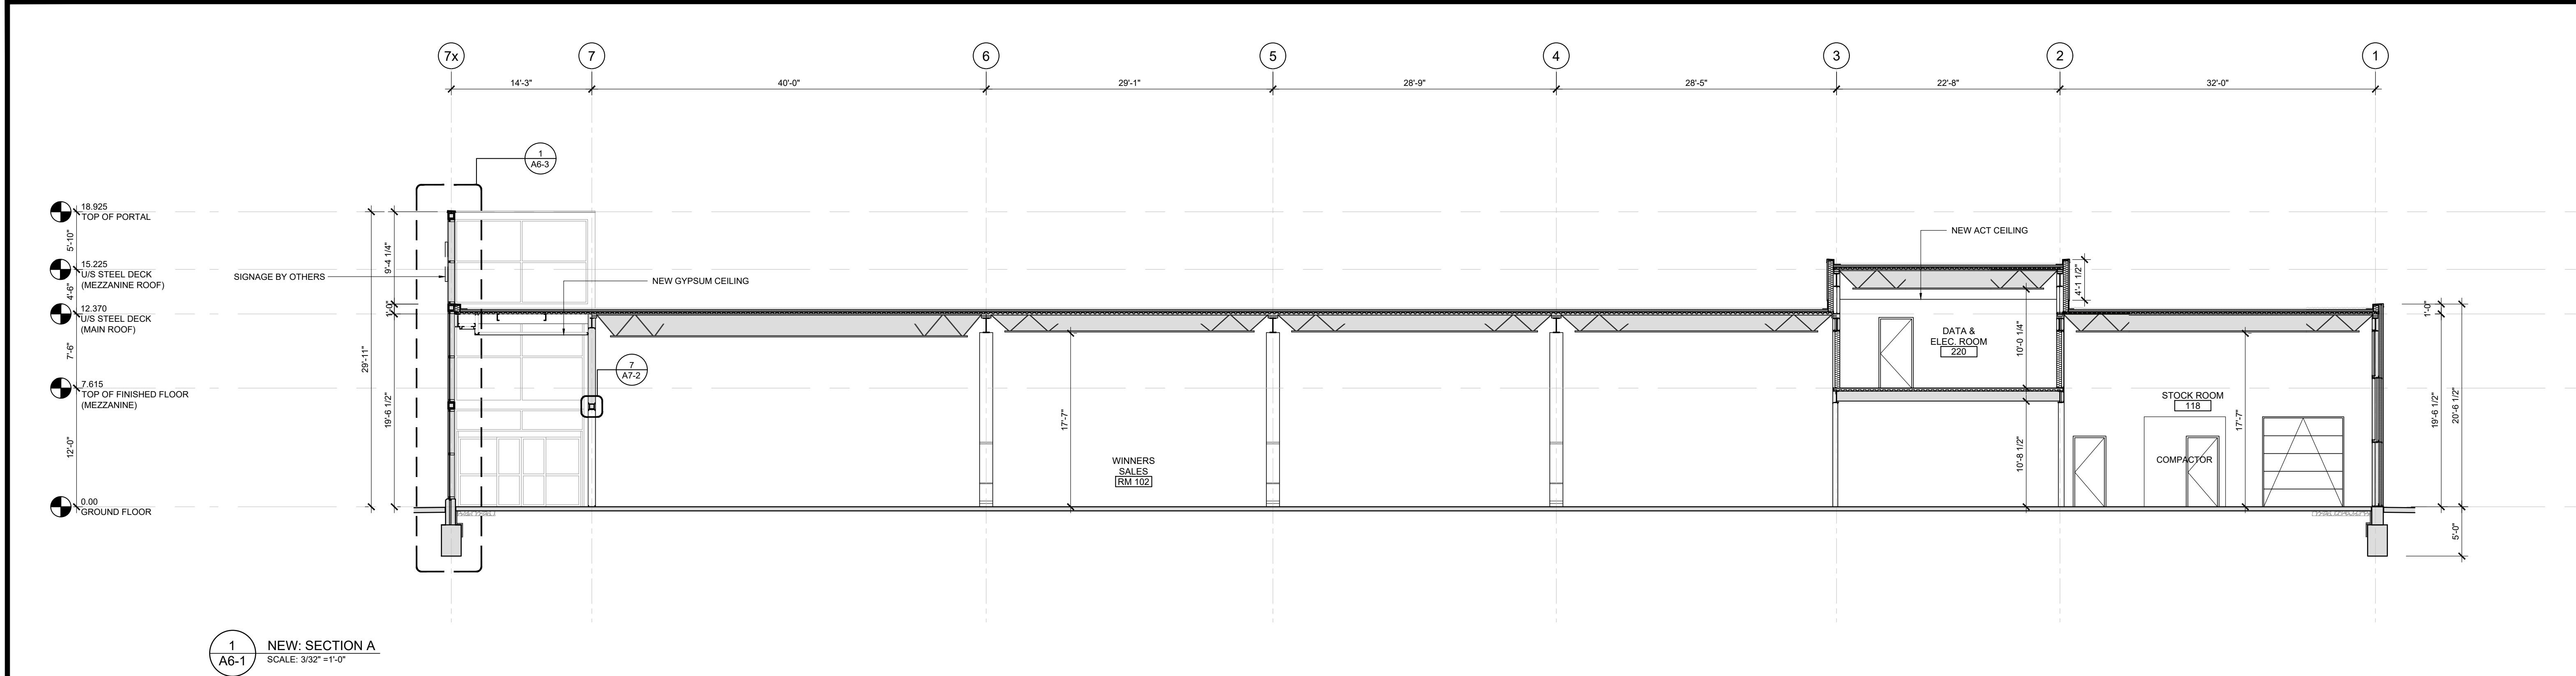

DEMOLITION NOTES:

1. REMOVE DOORS, WALL ASSEMBLIES, FLOORING, FIXTURES AS INDICATED.
2. COORDINATE EXTENT OF STRUCTURAL REMOVALS WITH STRUCTURAL.
3. COORDINATE EXTENT OF HVAC AND PLUMBING REMOVALS WITH MECHANICAL.
4. COORDINATE EXTENT OF POWER AND LIGHTING SYSTEMS REMOVALS WITH ELECTRICAL.

DEMOLITION LEGEND:

- ASSEMBLY TO REMAIN
- ASSEMBLY TO BE DEMOLISHED

EX. RWL EXISTING ROOF RAIN LEADER. VERIFY ON SITE. COORDINATE WITH MECHANICAL.

GENERAL NOTES:

1. DO NOT SCALE DRAWINGS; ONLY FIGURED DIMENSIONS ARE TO BE USED. WHERE DOUBT EXISTS, FILE REQUEST FOR INTERPRETATION AND REQUEST CLARITY.
2. IT IS THE RESPONSIBILITY OF THE GENERAL CONTRACTOR TO VERIFY DIMENSIONS ON SITE; REPORT DISCREPANCIES TO THE ARCHITECT PROMPTLY.
3. GENERAL CONTRACTOR TO TAKE INTO ACCOUNT CONSTRUCTION TOLERANCE; GENERAL CONTRACTOR TO COORDINATE THE WORK OF DIFFERENT TRADES TO COMPLY WITH DESIGN INTENT.
4. ALL WORK DESCRIBED IN THESE DRAWINGS AND SPECIFICATIONS ARE TO COMPLY WITH THE CURRENT EDITION OF THE ONTARIO BUILDING CODE (2012) OR NATIONAL BUILDING CODE (2010) INCLUDING MOST RECENT AMENDMENTS.
5. DRAWINGS AND SPECIFICATIONS ARE COMPLEMENTARY AND ARE TO BE READ TOGETHER.

COPYRIGHT:

THIS DRAWING IS AN INSTRUMENT OF SERVICE AND IS PROTECTED BY COPYRIGHT AND IS THE SOLE PROPERTY OF ARCHITECTS DCA INC. COPIES, INCLUDING ELECTRONIC COPIES MAY ONLY BE USED FOR THE PURPOSE INTENDED, FOR THE SINGLE PROJECT FOR WHICH THEY ARE ISSUED AND MAY NOT BE OFFERED FOR SALE OR TRANSFER WITHOUT THE EXPRESS WRITTEN PERMISSION OF THE ARCHITECT.

ISSUE RECORD:

NO.	DESCRIPTION	DATE
1	GRIDLINE ISSUE	2024-03-28
2	GRIDLINE UPDATE	2024-05-22
3	FOR COST ESTIMATE	2024-05-29
4	FOR EIFS COORDINATION	2024-05-31
5	FOR STRUCTURAL COORDINATION	2024-06-12
6	99 PC - IFT FIT-OUT REVIEW	2024-08-12
7	REISSUED 99 PC - IFT FIT-OUT REVIEW	2024-09-09
8	99 PC FULL PACKAGE REVIEW	2024-10-15
9	ISSUE FOR FINAL REVIEW	2024-11-12
10	ISSUE FOR FINAL TENDER	2024-11-21
11	ISSUE FOR ADDENDUM #01	2024-12-16

CONSULTANTS:

GOODKEY, WEEDMARK & ASSOCIATES LTD.

MECHANICAL & ELECTRICAL ENGINEERS
1688 WOODWARD DRIVE, OTTAWA, ON, K2C 3R8
TEL: 613-727-5111

D. B. GRAY ENGINEERING INC.

CIVIL ENGINEERS
700 LONG POINT CIRCLE, GLOUCESTER, ON, K1T 4E9
TEL: 613-425-8044

CLIENT:

COLONNADE BRIDGEPORT

16 CONCOURSE GATE, SUITE 200, OTTAWA, ON, K2E 7S6
TEL: 343-633-5084

TJX CANADA

60 STANDISH COURT, MISSISSAUGA, ON, L5R 0G1
TEL: 905-405-7025



PROJECT TITLE


**WINNERS FIT-OUT
ROCKLAND PLAZA**

DRAWING TITLE

**NEW WORK:
BUILDING SECTIONS**

DATE JULY 2024	DRAWN CL	JOB NO. 3613	DRAWING NO. A6-1
SCALE AS NOTED	REVIEWED TD		

ARCHITECTURAL

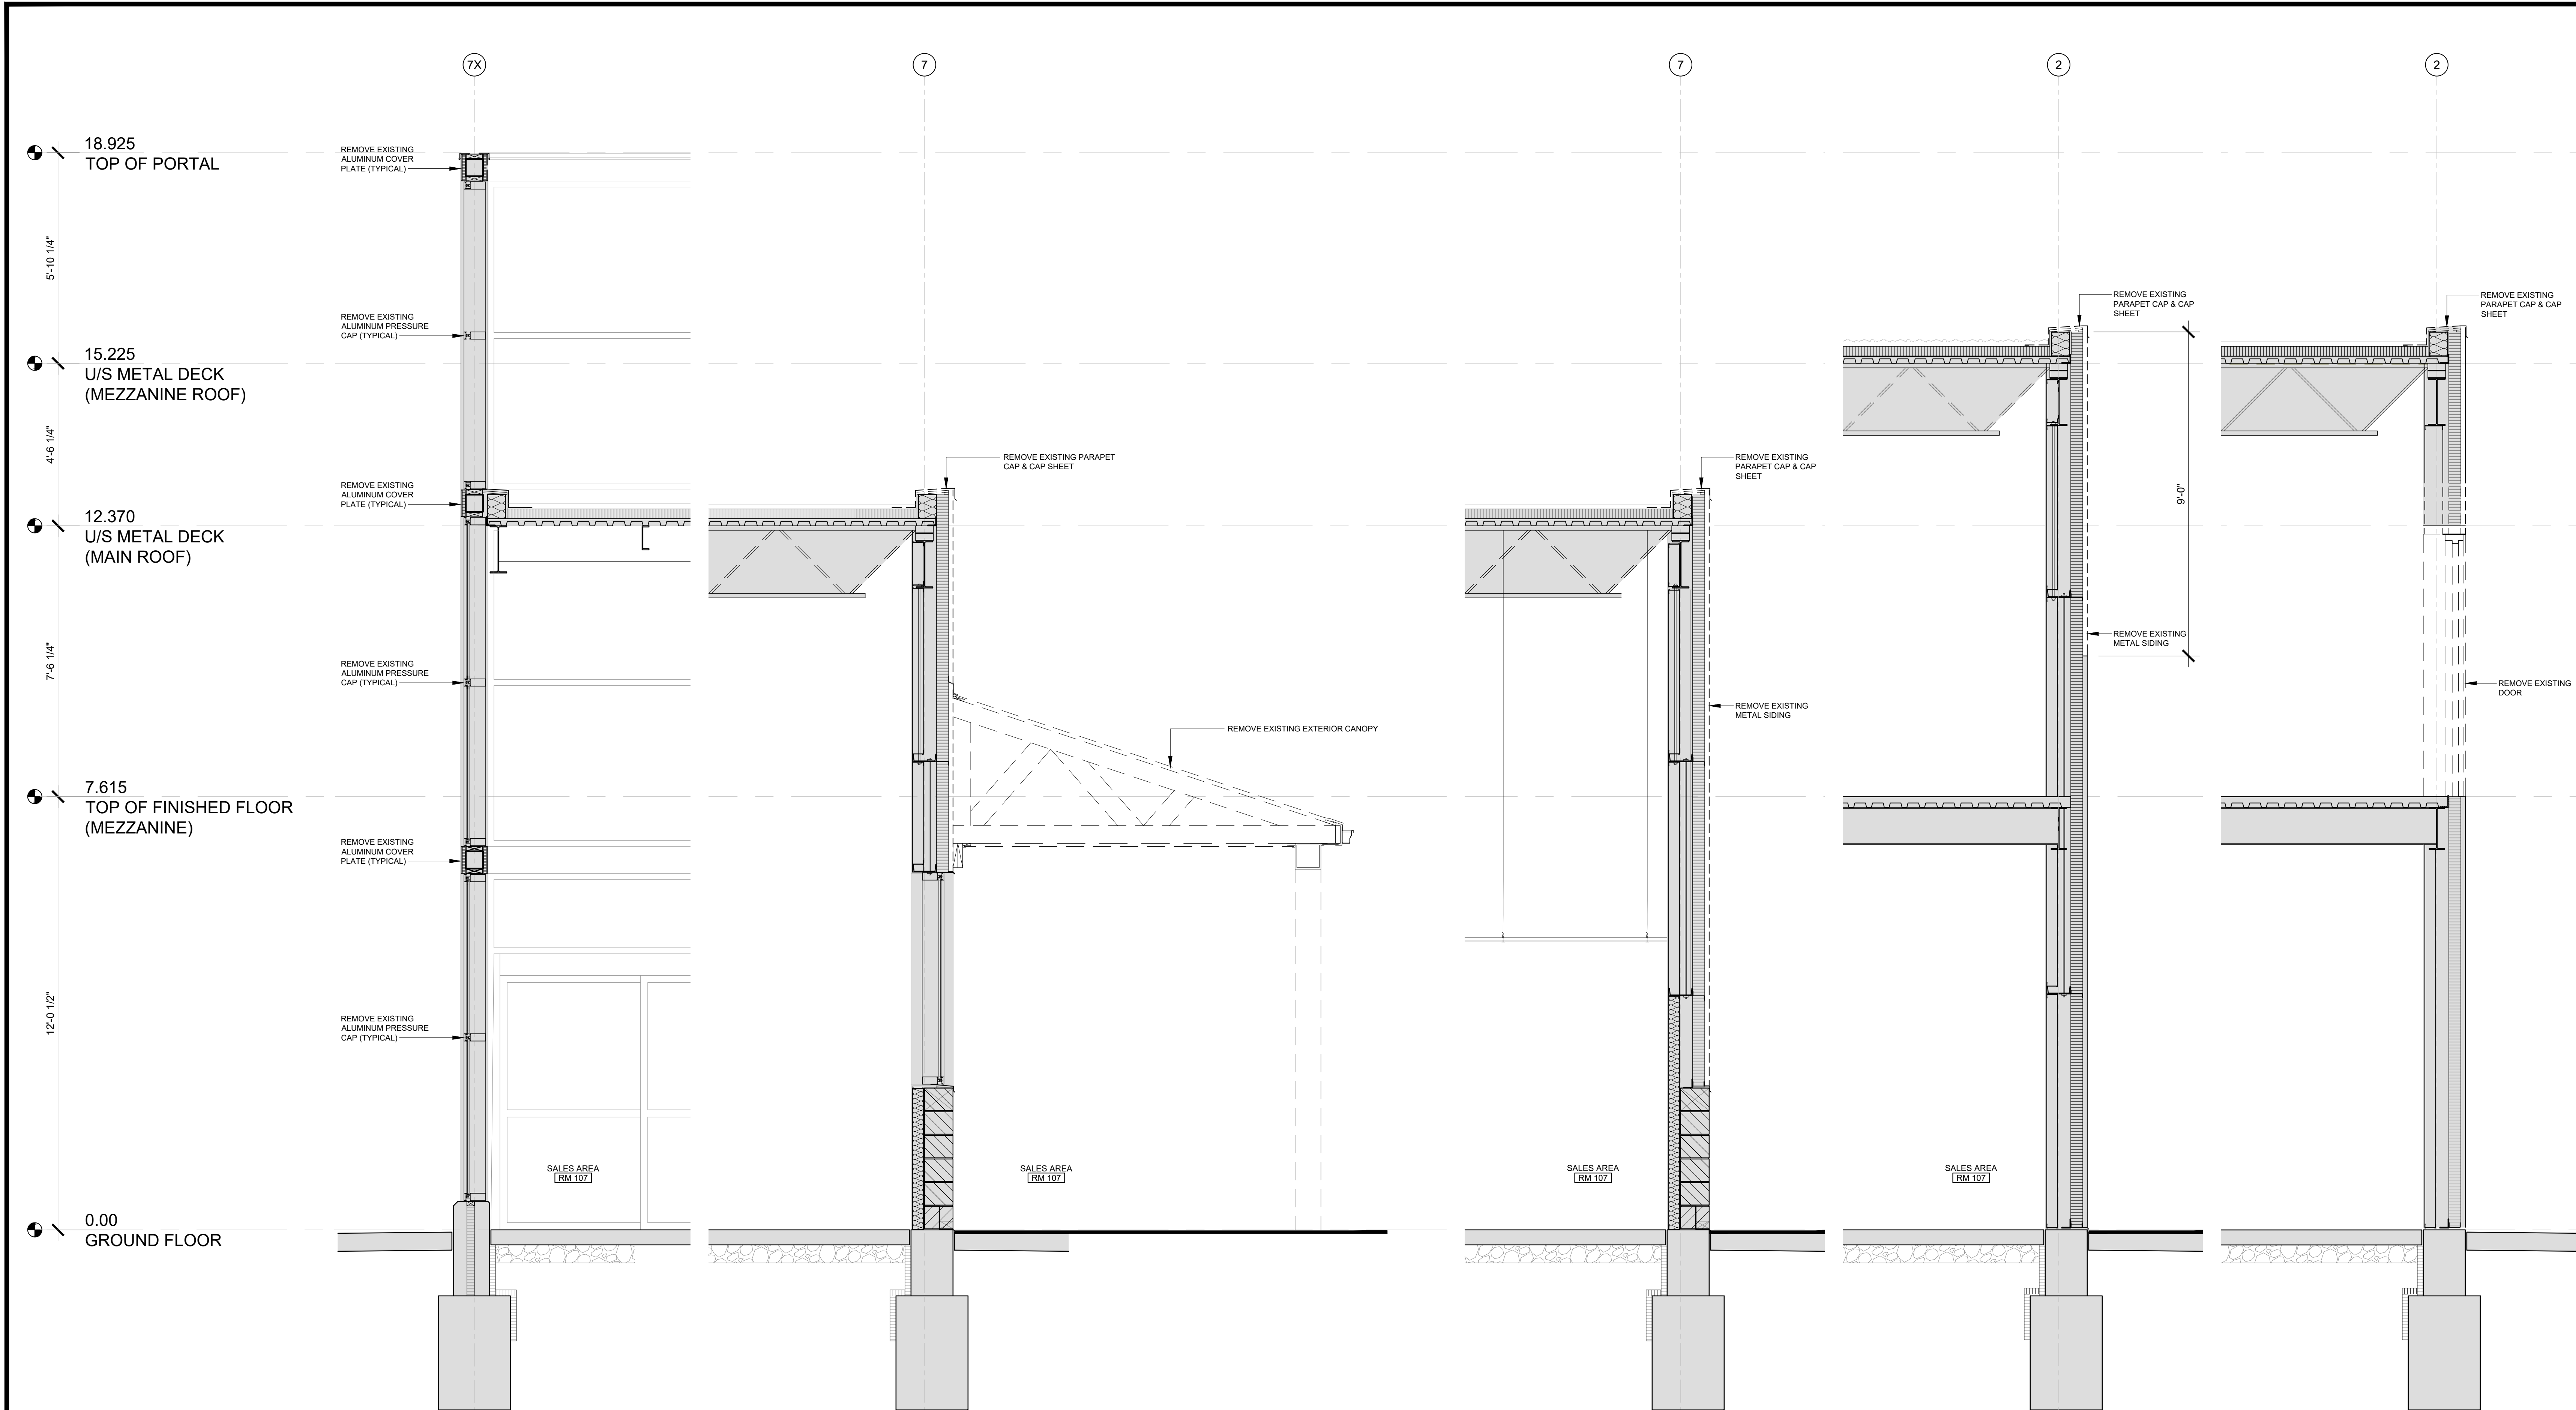


1
A6-2
DEMOLITION: WALL SECTION A
SCALE: 1/2" = 1'-0"

2
A6-2
DEMOLITION: WALL SECTION C
SCALE: 1/2" = 1'-0"

3
A6-2
DEMOLITION: WALL SECTION D
SCALE: 1/2" = 1'-0"

4
A6-2
DEMOLITION: WALL SECTION E
SCALE: 1/2" = 1'-0"

5
A6-2
DEMOLITION: WALL SECTION F
SCALE: 1/2" = 1'-0"

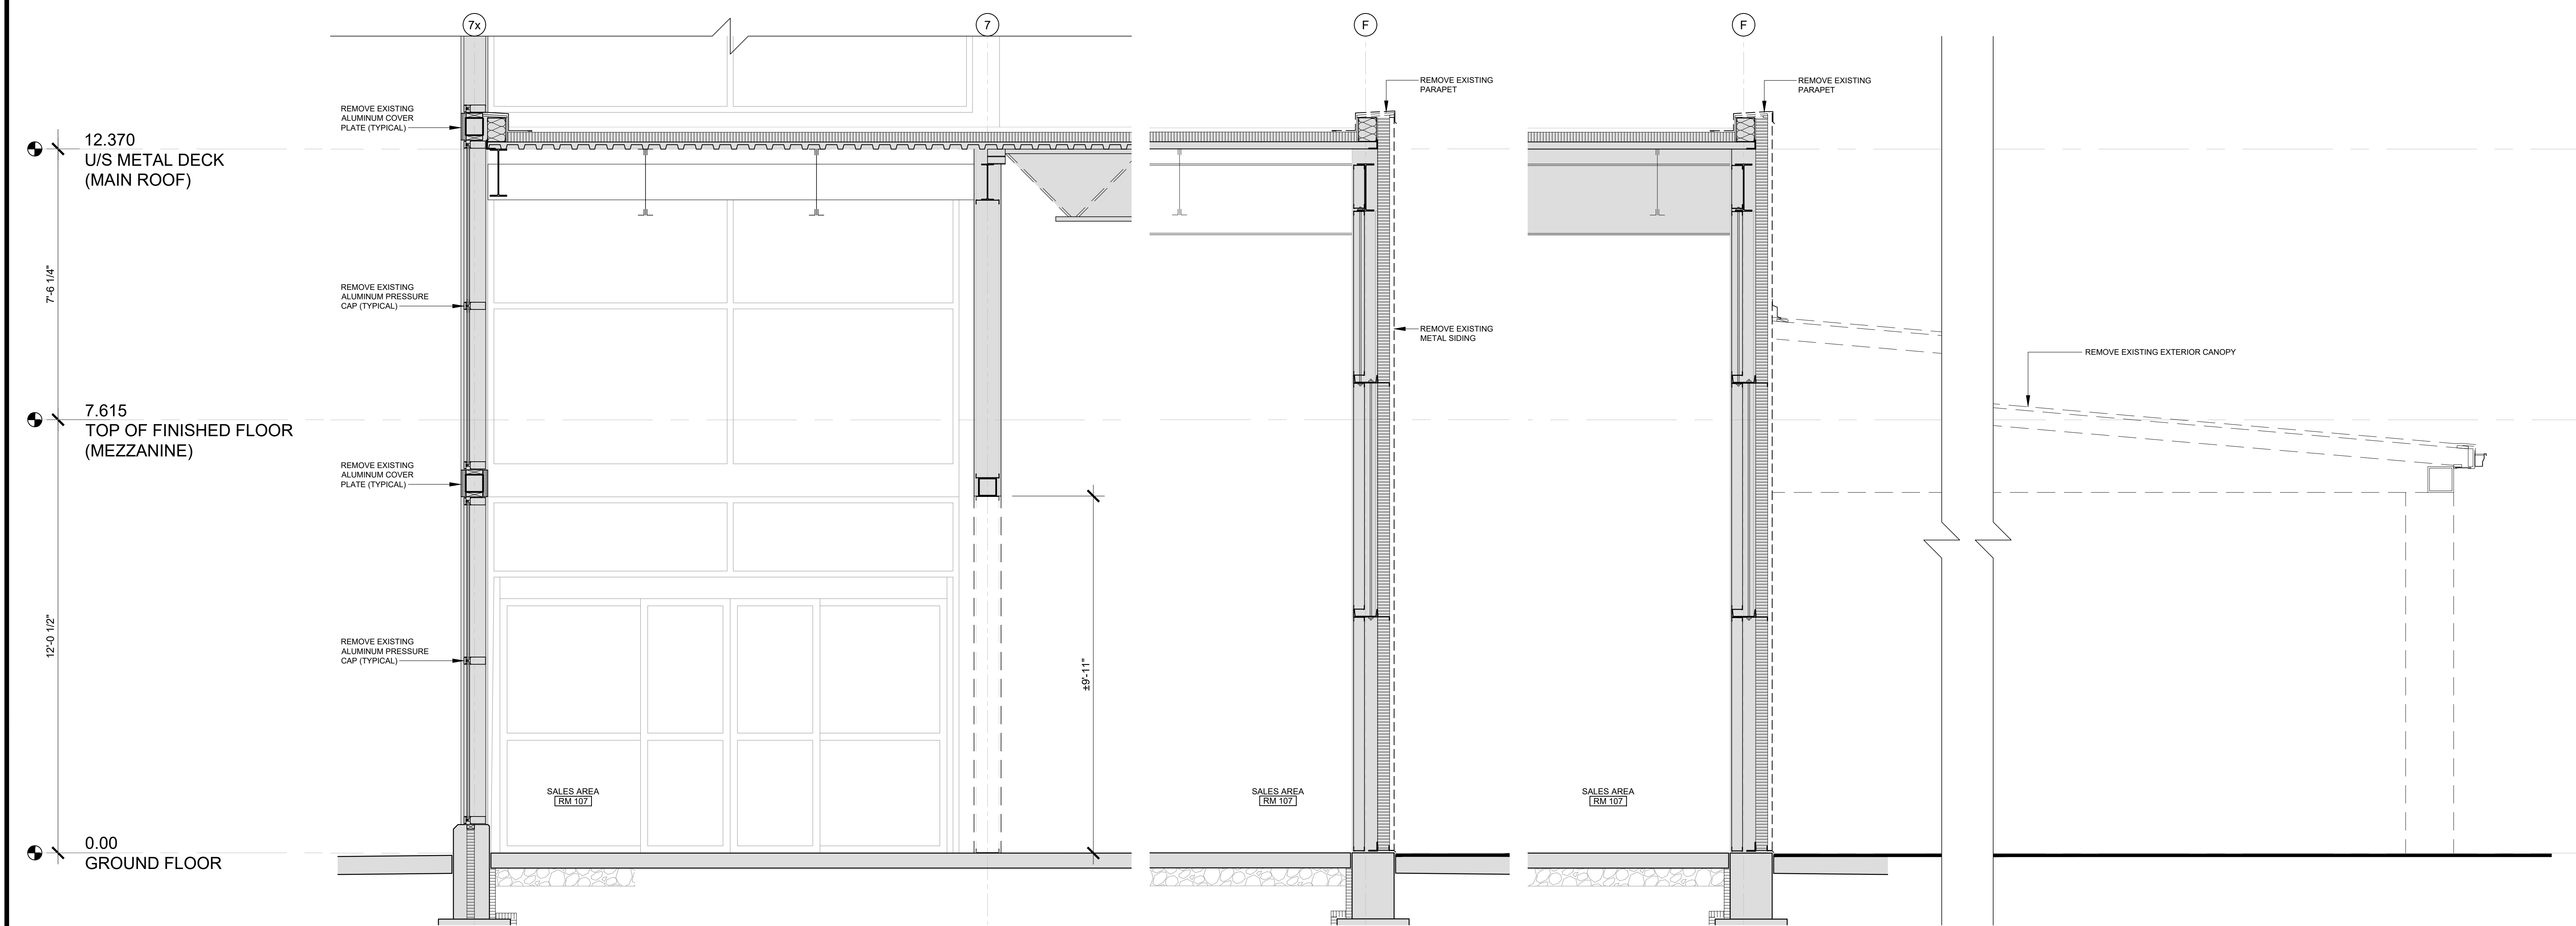

6
A6-2
DEMOLITION: WALL SECTION G
SCALE: 1/2" = 1'-0"

7
A6-2
DEMOLITION: WALL SECTION H
SCALE: 1/2" = 1'-0"

8
A6-2
DEMOLITION: WALL SECTION B
SCALE: 1/2" = 1'-0"

DEMOLITION LEGEND:	
	ASSEMBLY TO REMAIN
	ASSEMBLY TO BE DEMOLISHED
	EXISTING FLOOR FINISH TO BE REMOVED
FIRE RESISTANCE RATING (SEE PLANS FOR EXTENTS)	
WALL DESCRIPTION, STC (000mm)	FRR
SOUND TRANSMISSION COEFFICIENT	TOTAL WALL THICKNESS
EXTERIOR WALL ASSEMBLIES:	
EW	WALL, EXISTING
	SITE VERIFY, UPGRADE AS REQUIRED
EXTERIOR WALL ASSEMBLY:	
SEE ELEVATIONS A4-1 FOR NOTES 1-4:	
EW1	EXTERIOR WALL, METAL CLADDING
	EXISTING WALL ASSEMBLY
	1. 1/2" HORIZONTAL CORRUGATED SIDING & 1/2" VERTICAL FURRING
	2. 1-1/2" VERTICAL SIDING
EW2	EXTERIOR WALL, ACM PANEL
	2" ACM PANEL
	AIR BARRIER
	3/4" (5/8") PLYWOOD SHEATHING
	WOOD BRACE
	ENGINEERED STUD FRAMING TIED INTO EXISTING WALL ASSEMBLY
	EXISTING WALL ASSEMBLY
FOUNDATION WALL ASSEMBLY:	
FW1	FOUNDATION WALL, UPGRADE
	4-1/2" STRUCTURAL CONCRETE
	2-1/2" XPS INSULATION EMBEDDED IN CONCRETE
	2" STRUCTURAL CONCRETE
	1/2" RESILIENT CHANNEL @ 16" O.C.
	5" PLYWOOD BACKING
	7" GYPSUM BOARD
	FINISH (AS SCHEDULED)
INTERIOR WALL ASSEMBLIES:	
WE	WALL, EXISTING
	SITE VERIFY, UPGRADE AS REQUIRED
	1 HS
INTERIOR WALL ASSEMBLY:	
WI	NON-INSULATED INTERIOR WALL
	1" GYPSUM BOARD TO 6" ABOVE CEILING
	3" 20ga METAL STUD FRAMING @ 16" o.c. TO 6" ABOVE CEILING
	1" GYPSUM BOARD TO 6" ABOVE CEILING
	PROVIDE BRACING @ 4'-0"
WI	INSULATED INTERIOR WALL
	1" GYPSUM BOARD TO 6" ABOVE CEILING
	4" (or 6" IF NOTED) 20ga METAL STUD FRAMING @ 16" o.c. TO US OF DECK
	3" ROCKWOOL AFB INSULATION
	1" GYPSUM BOARD TO US OF CEILING BRACING @ 4'-0"
WI	INSULATED INTERIOR WALL
	1" GYPSUM BOARD TO 6" ABOVE CEILING
	3" 20ga METAL STUD FRAMING @ 16" o.c. TO 6" ABOVE CEILING
	3" ROCKWOOL AFB INSULATION
	1" GYPSUM BOARD TO 6" ABOVE CEILING
	PROVIDE BRACING @ 4'-0"
WI	RATED INTERIOR WALL
	1 HR, FRR, ULC W402
	1" TYPE X GYPSUM BOARD TO US OF DECK
	6" 20ga METAL STUD FRAMING @ 16" o.c. TO US OF DECK
	1" TYPE X GYPSUM BOARD TO US OF DECK
	PROVIDE FIRE SEAL AT ALL OPENINGS
WI	INTERIOR WALL, TYPICAL
	1" GYPSUM BOARD TO US OF DECK (NON SALES SIDE OR OPEN CEILING SIDE OF WALL)
	6" 20ga METAL STUD FRAMING @ 16" o.c. TO US OF DECK
	1" GYPSUM BOARD TO 6" ABOVE CEILING (SALES SIDE OR OPEN CEILING SIDE OF WALL)
WI	VESTIBULE BULKHEAD
	1" GYPSUM BOARD, FROM 9'-4" A.F.F.L. TO US OF DECK @ 6" o.c.
	6" 20ga METAL STUD FRAMING @ 16" o.c. FROM 9'-4" A.F.F.L. TO US OF DECK
	1" GYPSUM BOARD TO 6" ABOVE CEILING (SALES SIDE OR OPEN CEILING SIDE OF WALL)
	(SEE DETAIL 7 (A7-2))
WI	INTERIOR FURROUT
	3"X 20ga METAL STUD FRAMING @ 16" o.c. TO 6" ABOVE CEILING
	1" GYPSUM BOARD TO 6" ABOVE CEILING
WI	SECURE INTERIOR FURROUT
	1 LAYER 1/2" GYPSUM BOARD TO US OF DECK
	EXPANDED SECURITY MESH BY GRAMEX, STYLE 1"
	1/2" GALVANIZED TO 12'-0" A.F.F.
	6" 20ga METAL STUD FRAMING @ 16" o.c.
	EXISTING DEMISING WALL (WE)
*IN LOCATIONS WHERE STRUCTURE WILL EXCEED 6", AN 8" 20ga METAL STUD WILL BE UTILIZED IN ORDER TO LIMIT THE AMOUNT OF FURROUT AND TO PROVIDE A FLUSH FINISHED SURFACE. REFER TO K&A-1 FOR DETAIL.	
WI	INTERIOR FURROUT @ STOREFRONT GLAZING
	3" (OR 2") 20ga METAL STUD FRAMING @ 16" o.c.

GENERAL NOTES

- DO NOT SCALE DRAWINGS; ONLY FIGURED DIMENSIONS ARE TO BE USED. WHERE DOUBT EXISTS, FILE REQUEST FOR INTERPRETATION AND REQUEST CLARITY.
- IT IS THE RESPONSIBILITY OF THE GENERAL CONTRACTOR TO VERIFY DIMENSIONS ON SITE; REPORT DISCREPANCIES TO THE ARCHITECT PROMPTLY.
- GENERAL CONTRACTOR TO TAKE INTO ACCOUNT CONSTRUCTION TOLERANCE, GENERAL CONTRACTOR TO COORDINATE THE WORK OF DIFFERENT TRADES TO COMPLY WITH DESIGN INTENT.
- ALL WORK DESCRIBED IN THESE DRAWINGS AND SPECIFICATIONS ARE TO COMPLY WITH THE CURRENT EDITION OF THE ONTARIO BUILDING CODE (2012) OR NATIONAL BUILDING CODE (2010) INCLUDING MOST RECENT AMENDMENTS.
- DRAWINGS AND SPECIFICATIONS ARE COMPLEMENTARY AND ARE TO BE READ TOGETHER.

COPYRIGHT

THIS DRAWING IS AN INSTRUMENT OF SERVICE AND IS PROTECTED BY COPYRIGHT AND IS THE SOLE PROPERTY OF ARCHITECTS DCA INC. COPIES, INCLUDING ELECTRONIC COPIES MAY ONLY BE USED FOR THE PURPOSE INTENDED, FOR THE SINGLE PROJECT FOR WHICH THEY ARE ISSUED AND MAY NOT BE OFFERED FOR SALE OR TRANSFER WITHOUT THE EXPRESS WRITTEN PERMISSION OF THE ARCHITECT.

ISSUE RECORD:

NO.	DESCRIPTION	DATE
1	GRIDLINE ISSUE	2024-03-28
2	GRIDLINE UPDATE	2024-05-22
3	FOR COST ESTIMATE	2024-05-29
4	FOR EIP'S COORDINATION	2024-05-31
5	FOR STRUCTURAL COORDINATION	2024-06-12
6	99 PC - IFT FIT-OUT REVIEW	2024-08-12
7	REISSUED 99 PC - IFT FIT-OUT REVIEW	2024-09-09
8	99 PC FULL PACKAGE REVIEW	2024-10-15
9	ISSUE FOR FINAL REVIEW	2024-11-12
10	ISSUE FOR FINAL TENDER	2024-11-21
11	ISSUE FOR ADDENDUM #01	2024-12-16

CONSULTANTS

GOODKEY, WEEDMARK & ASSOCIATES LTD.
MECHANICAL & ELECTRICAL ENGINEERS
1688 WOODWARD DRIVE, OTTAWA, ON, K2C 3R8
TEL: 613-727-5111

D. B. GRAY ENGINEERING INC.
CIVIL ENGINEERS
700 LONG POINT CIRCLE, GLOUCESTER, ON, K1T 4E9
TEL: 613-425-8044

COLONNADE BRIDGEPORT
16 CONCOURSE GATE, SUITE 200, OTTAWA, ON, K2E 7S6
TEL: 343-633-5084

TJX CANADA
60 STANDISH COURT, MISSISSAUGA, ON, L5R 0G1
TEL: 905-405-7025

DCA

A GROUP OF ARCHITECTS

201-1339 WELLINGTON ST. WEST OTTAWA ON K1Y 3B8
WWW.ARCHITECTSDCA.COM 613.725.2294

PROJECT TITLE


WINNERS FIT-OUT
ROCKLAND PLAZA

DRAWING TITLE

DEMOLITION:
WALL SECTIONS

DATE	DRAWN	JOB NO.	DRAWING NO.
JULY 2024	CL	3613	A6-2
SCALE	REVIEWED		
AS NOTED	TD		

ARCHITECTURAL

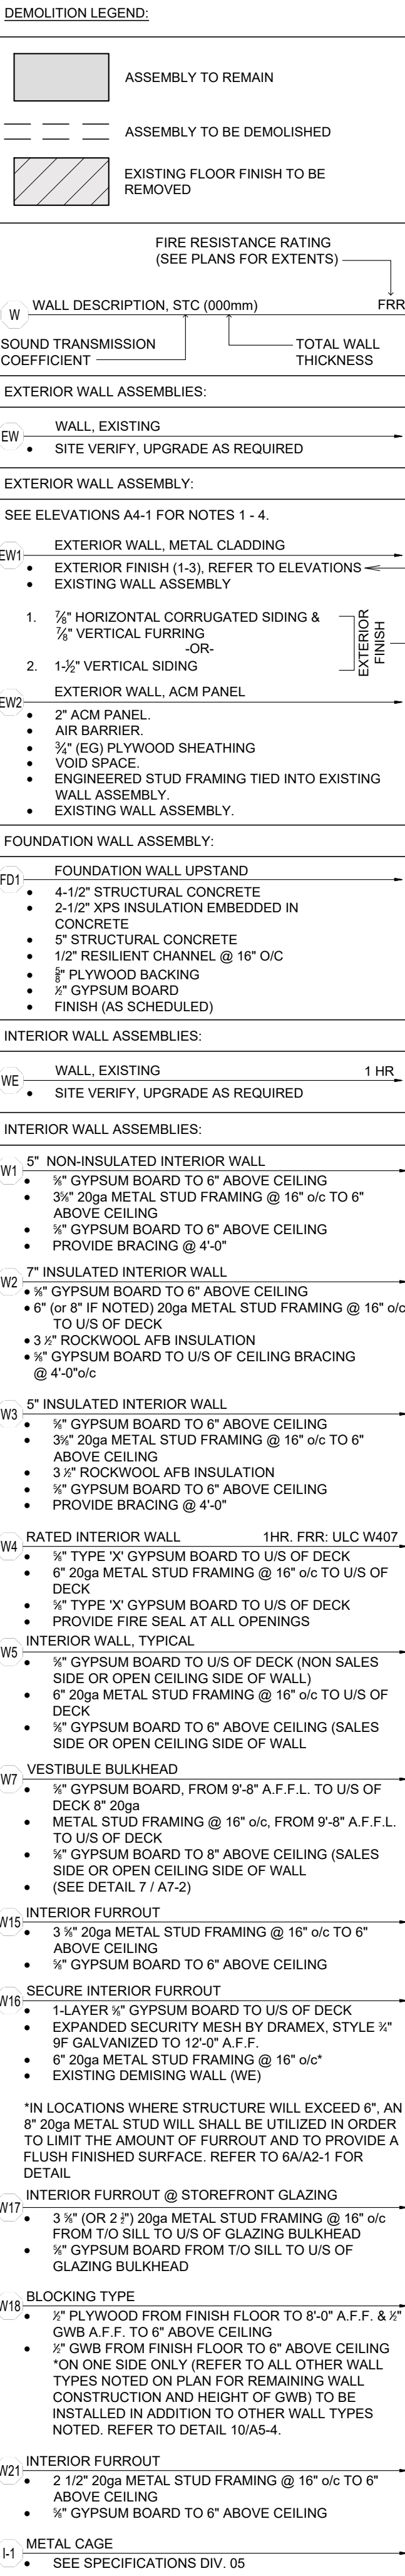

- ## GENERAL NOTES
1. DO NOT SCALE DRAWINGS. ONLY FIGURED DIMENSIONS ARE TO BE USED. WHERE OUST EXIST'S, FILE REQUEST FOR INTERPRETATION AND REQUEST CLARITY.
 2. IT IS THE RESPONSIBILITY OF THE GENERAL CONTRACTOR TO REPORT ANY DISCREPANCIES TO THE ARCHITECT PROMPTLY.
 3. GENERAL CONTRACTOR TO TAKE INTO ACCOUNT CONSTRUCTION TOLERANCE. GENERAL CONTRACTOR TO COORDINATE THE WORK OF DIFFERENT TRADES TO COMPLY WITH DESIGN INTENT.
 4. ALL WORK DESCRIBED IN THESE DRAWINGS AND SPECIFICATIONS IS TO BE CONFORM TO THE 2012 EDITION OF THE ONTARIO BUILDING CODE (2012) OR NATIONAL BUILDING CODE (2010) INCLUDING MOST RECENT AMENDMENTS.
 5. DRAWINGS AND SPECIFICATIONS ARE COMPLEMENTARY AND ARE TO BE READ TOGETHER.

COPYRIGHT

THIS DRAWING IS AN INSTRUMENT OF SERVICE AND IS PROTECTED BY COPYRIGHT AND IS THE SOLE PROPERTY OF ARCHITECTS DCA INC. COPIES, INCLUDING ELECTRONIC COPIES MAY ONLY BE USED FOR THE PURPOSE INTENDED, FOR THE SINGLE PROJECT FOR WHICH THEY ARE ISSUED AND MAY NOT BE OFFERED FOR SALE OR TRANSFER WITHOUT THE EXPRESS WRITTEN PERMISSION OF THE ARCHITECT.



ISSUE RECORD:		
NO.	DESCRIPTION	DATE
1	GRIDLINE ISSUE	2024-03-28
2	GRIDLINE UPDATE	2024-05-22
3	FOR COST ESTIMATE	2024-05-29
4	FOR EIFS COORDINATION	2024-05-31
5	FOR STRUCTURAL COORDINATION	2024-06-12
6	99 PC - IFT FIT-OUT REVIEW	2024-06-12
7	REISSUED 99 PC - IFT FIT-OUT REVIEW	2024-09-09
8	99 PC FULL PACKAGE REVIEW	2024-10-15
9	ISSUE FOR FINAL REVIEW	2024-11-12
10	ISSUE FOR FINAL TENDER	2024-11-21
11	ISSUE FOR ADDENDUM #01	2024-12-16

CONSULTANTS

GOODKEY, WEEDMARK &
ASSOCIATES LTD.

MECHANICAL & ELECTRICAL ENGINEERS
1688 WOODWARD DRIVE, OTTAWA, ON, K2C 3R8
TEL: 613-727-5111

D. B. GRAY ENGINEERING INC.

CIVIL ENGINEERS
700 LONG POINT CIRCLE, GLOUCESTER, ON, K1T 4E9
TEL: 613-425-8044

CLIENT

COLONNADE BRIDGEPORT
16 CONCOURSE GATE, SUITE 200, OTTAWA, ON, K2E 7SE
TEL: 343-633-5084

TJX CANADA
60 STANDISH COURT, MISSISSAUGA, ON, L5R 0G1
TEL: 905-405-7025






PROJECT TITLE
WINNERS FIT-OUT
ROCKLAND PLAZA

DRAWING TITLE

NEW WORK:
WALL SECTIONS

DATE JULY 2024	DRAWN CL	JOB NO. 3613	DRAWING NO. A6-3
SCALE AS NOTED	REVIEWED TD		

ARCHITECTURAL

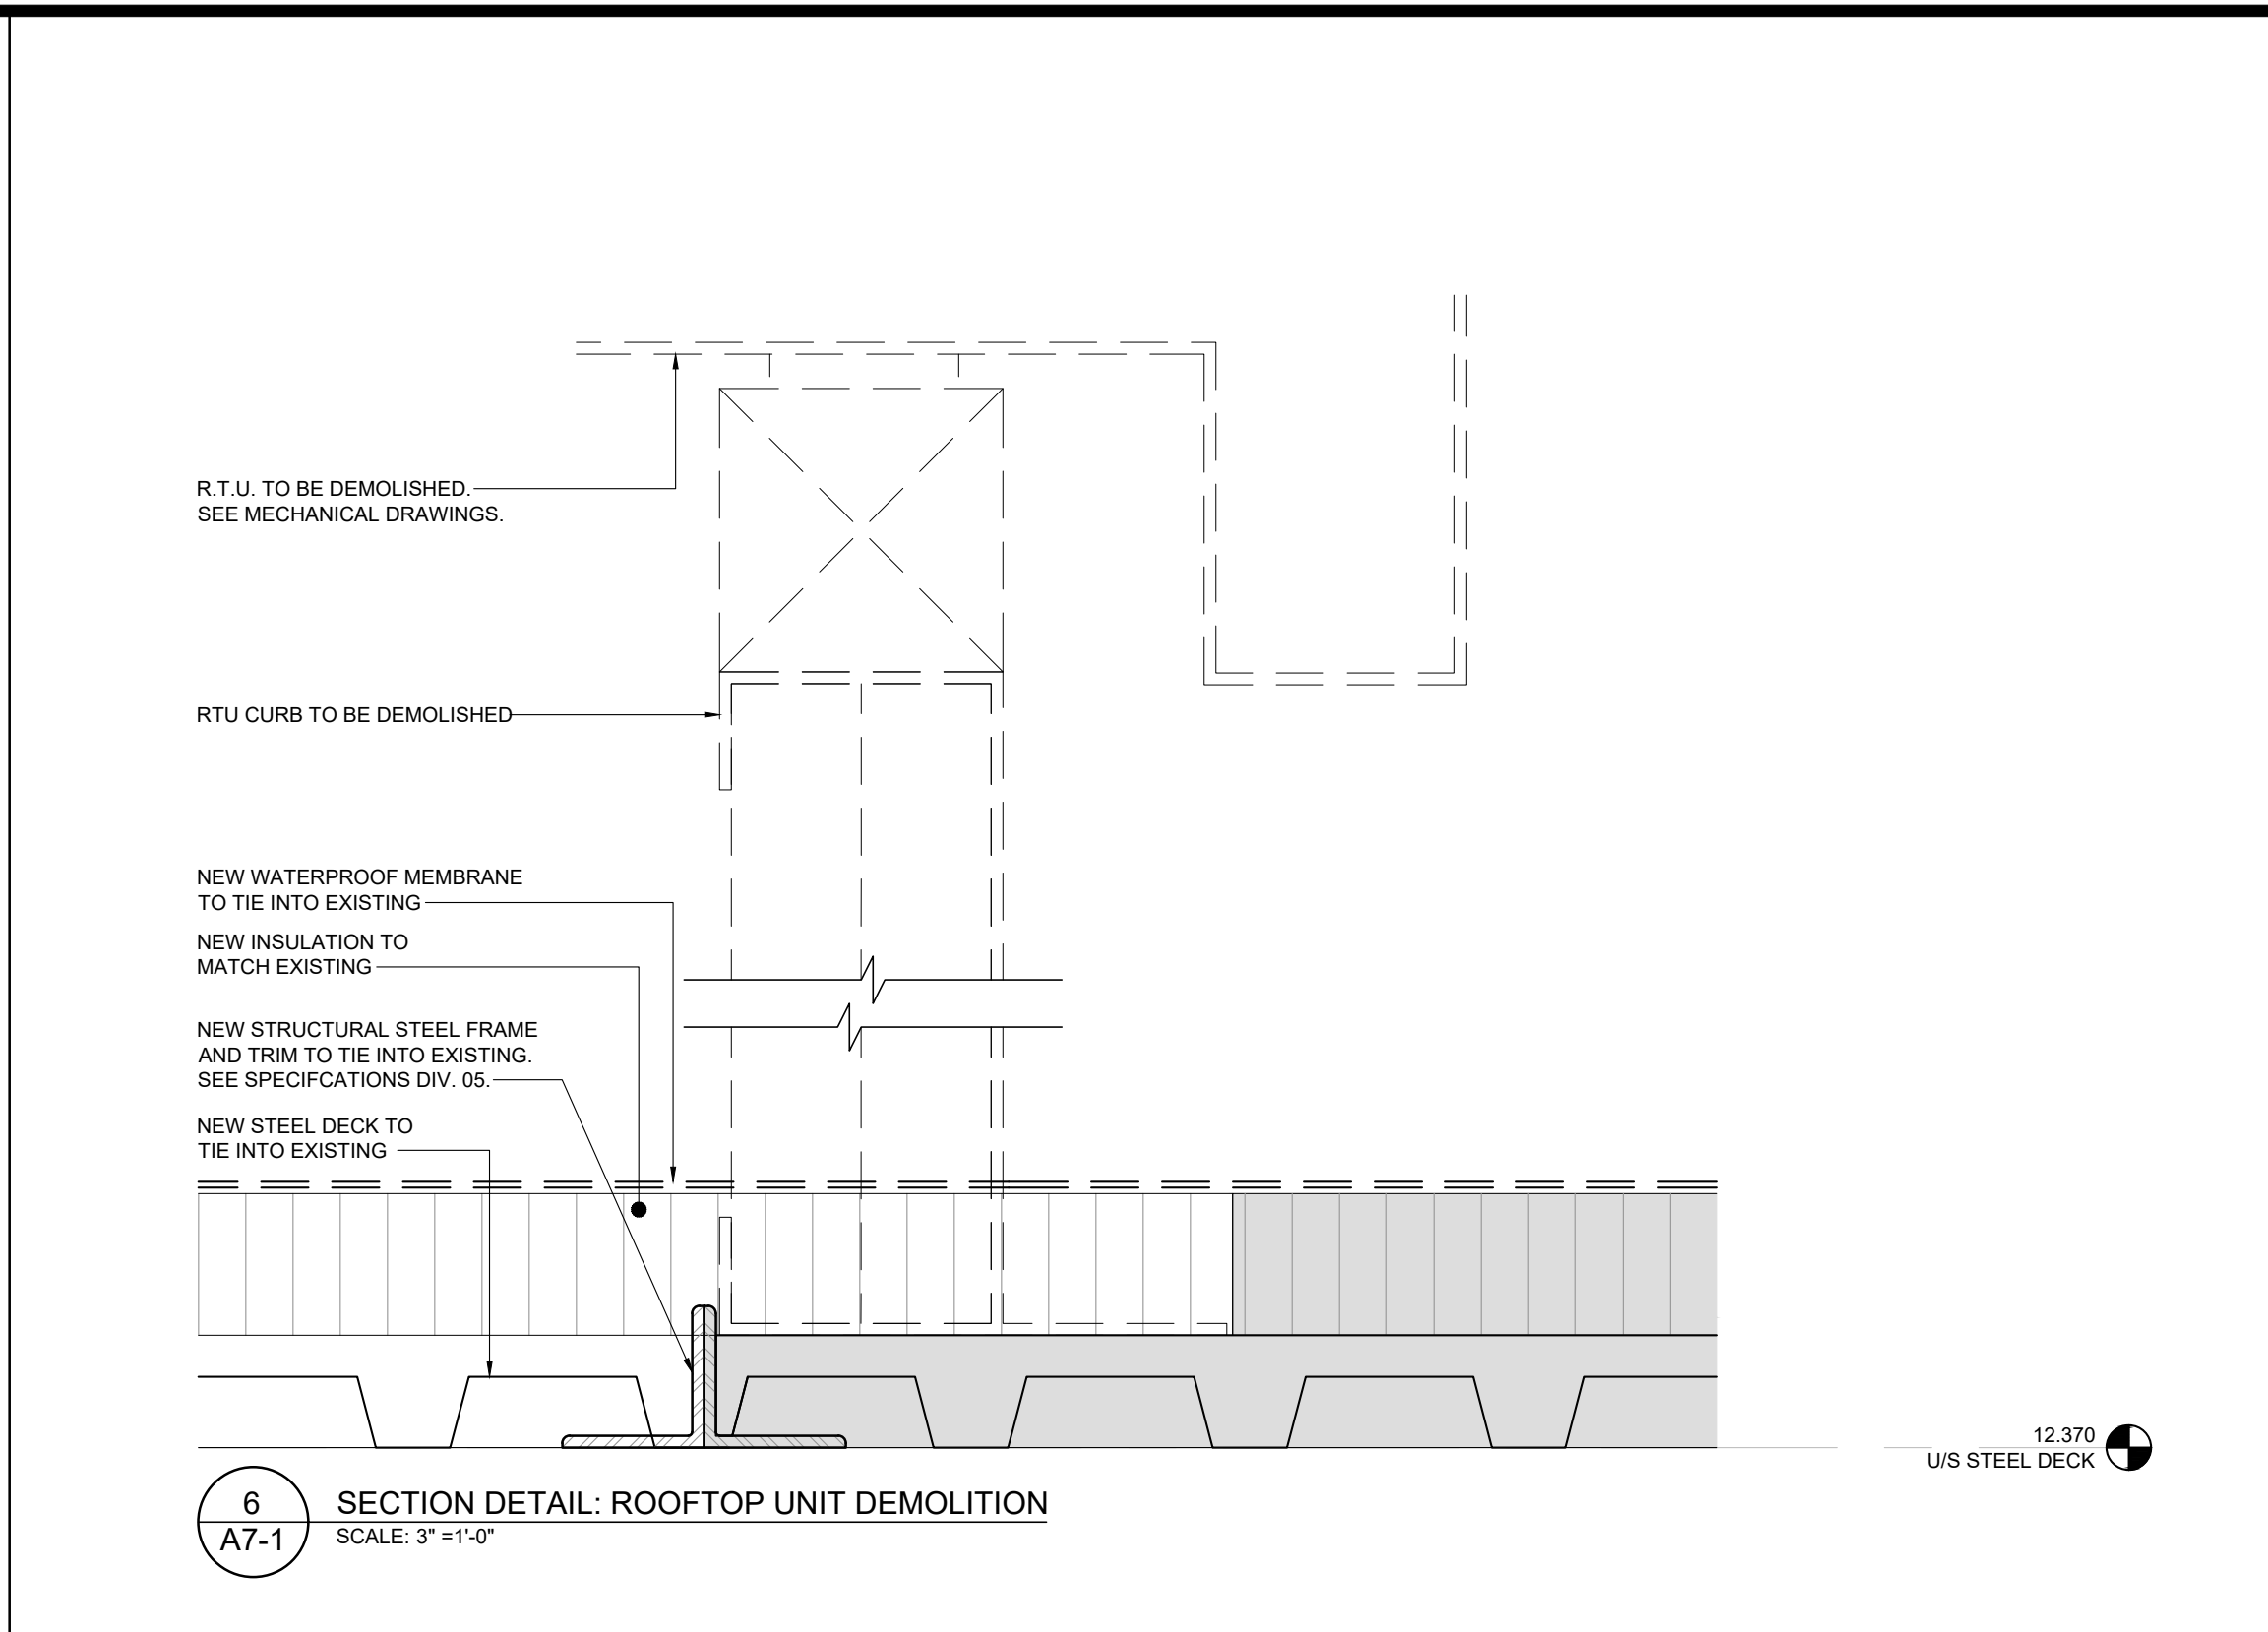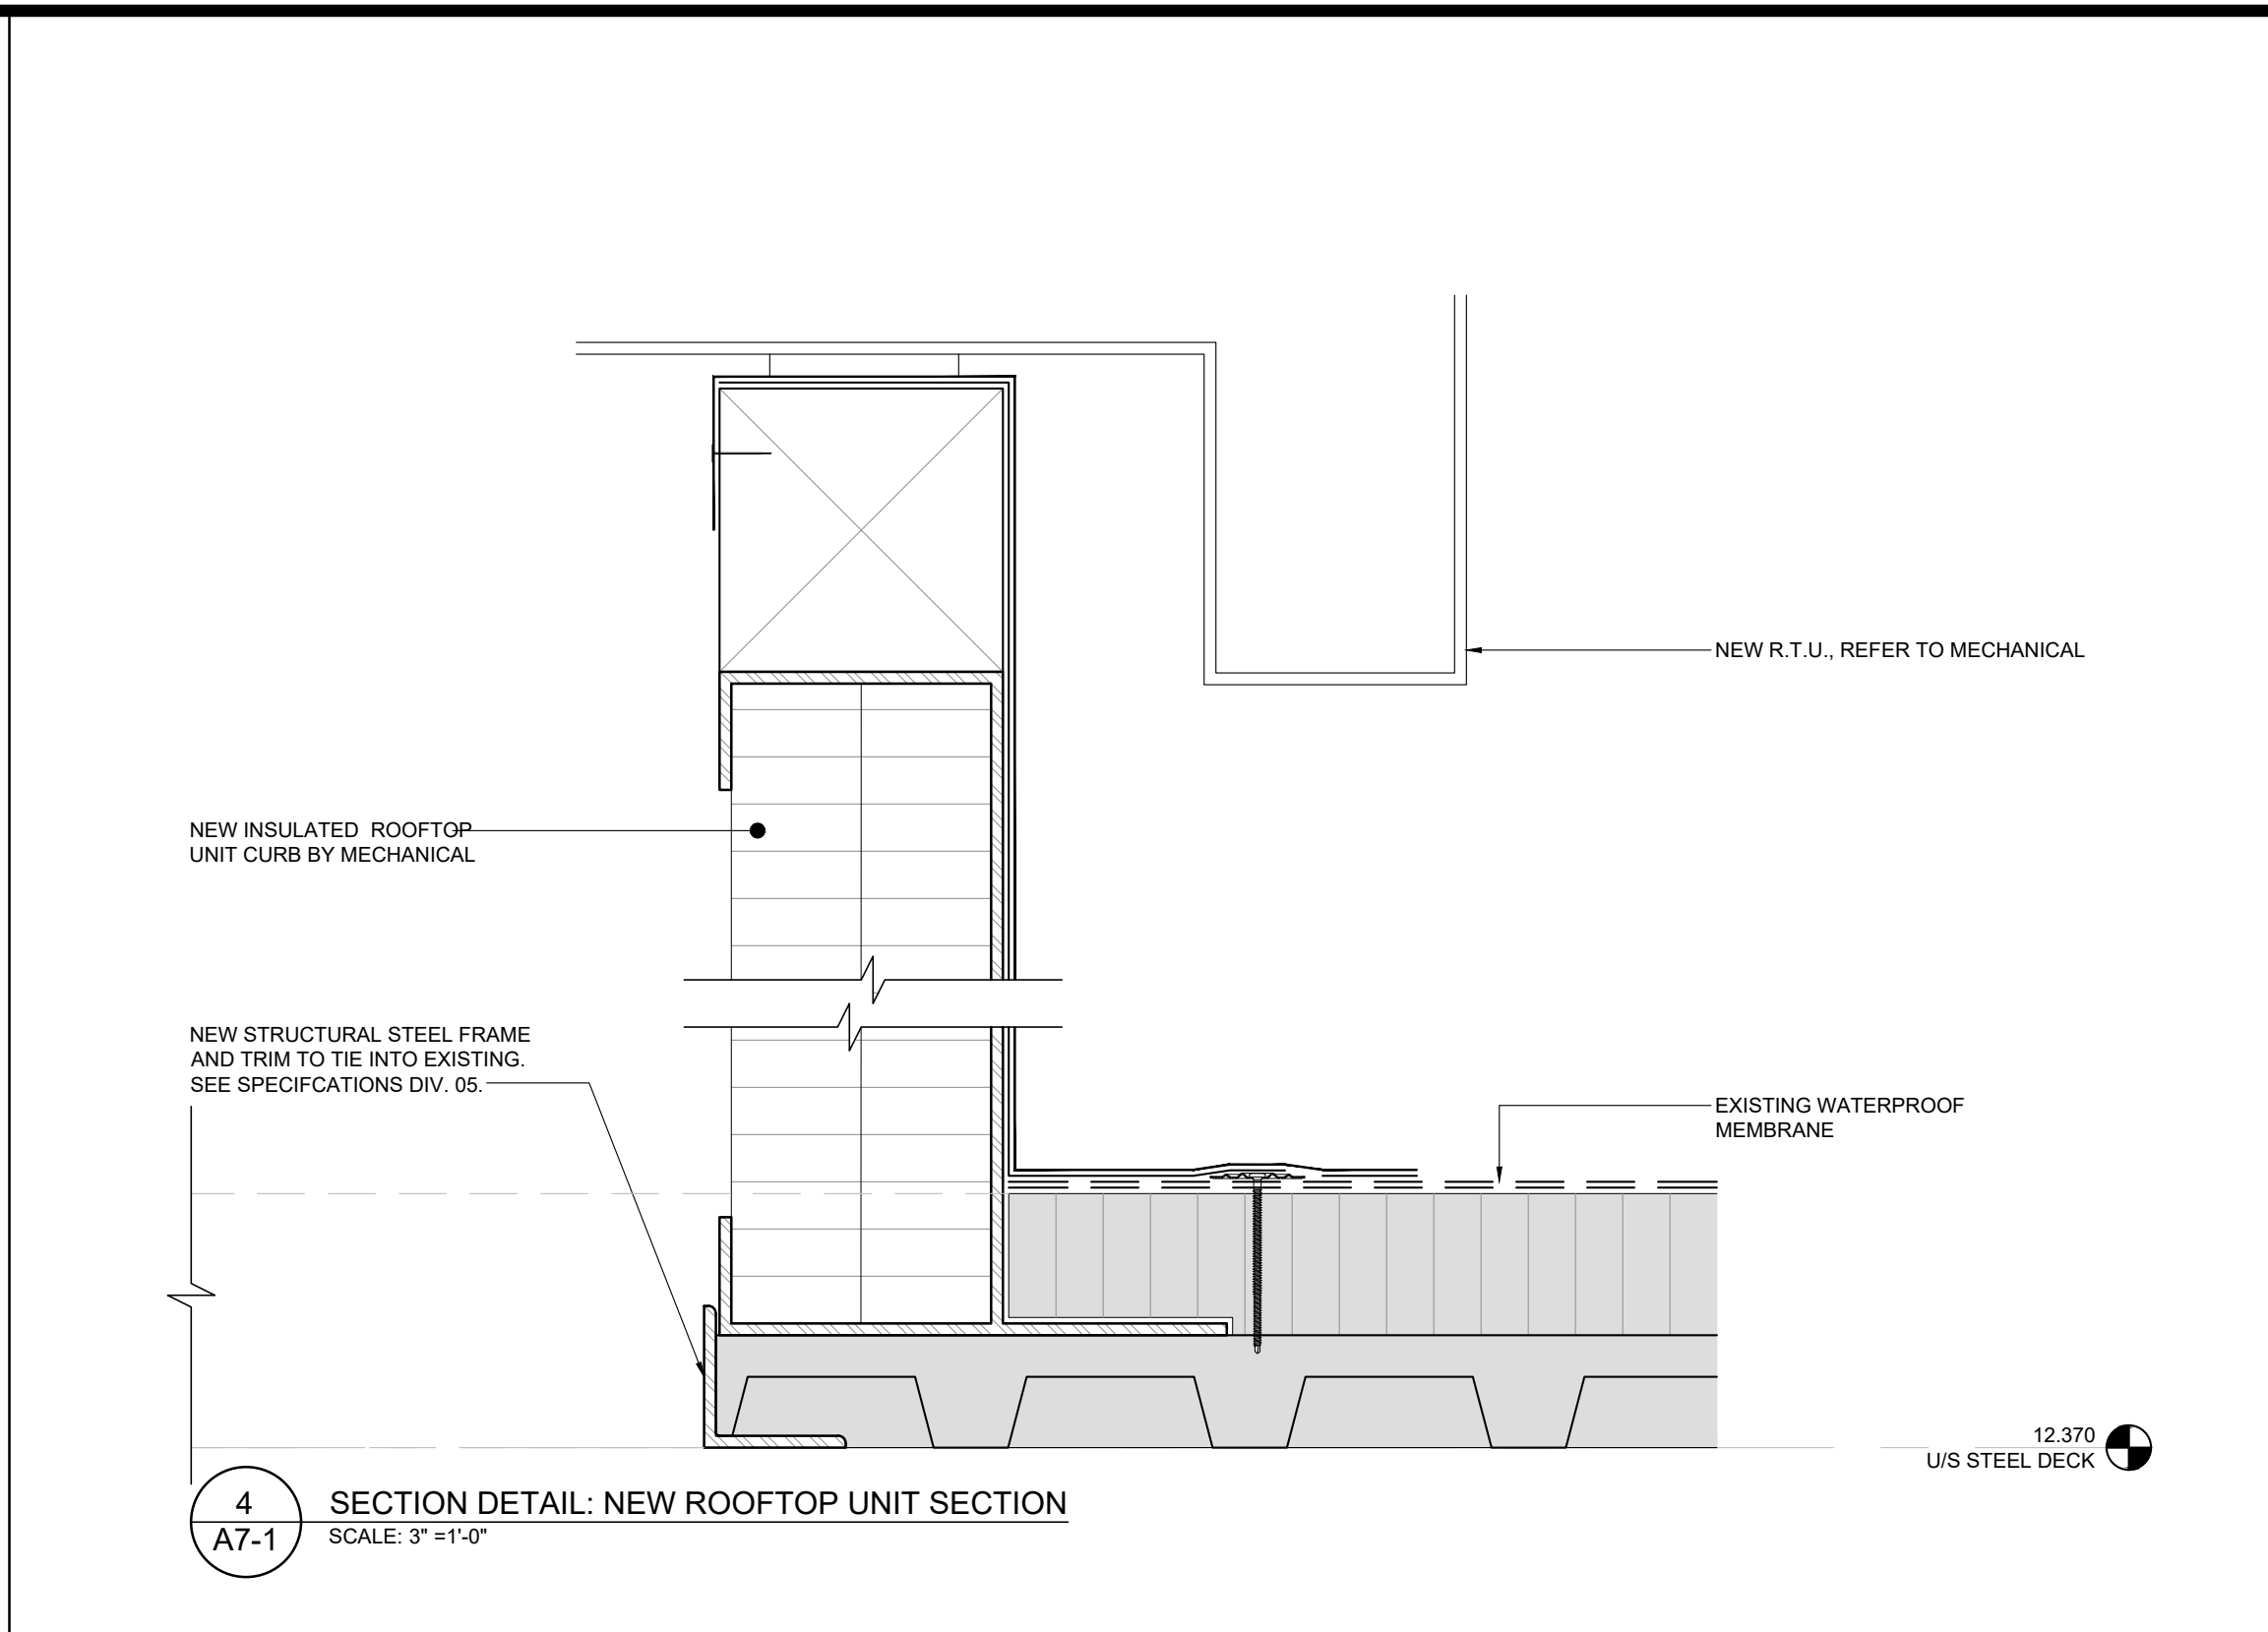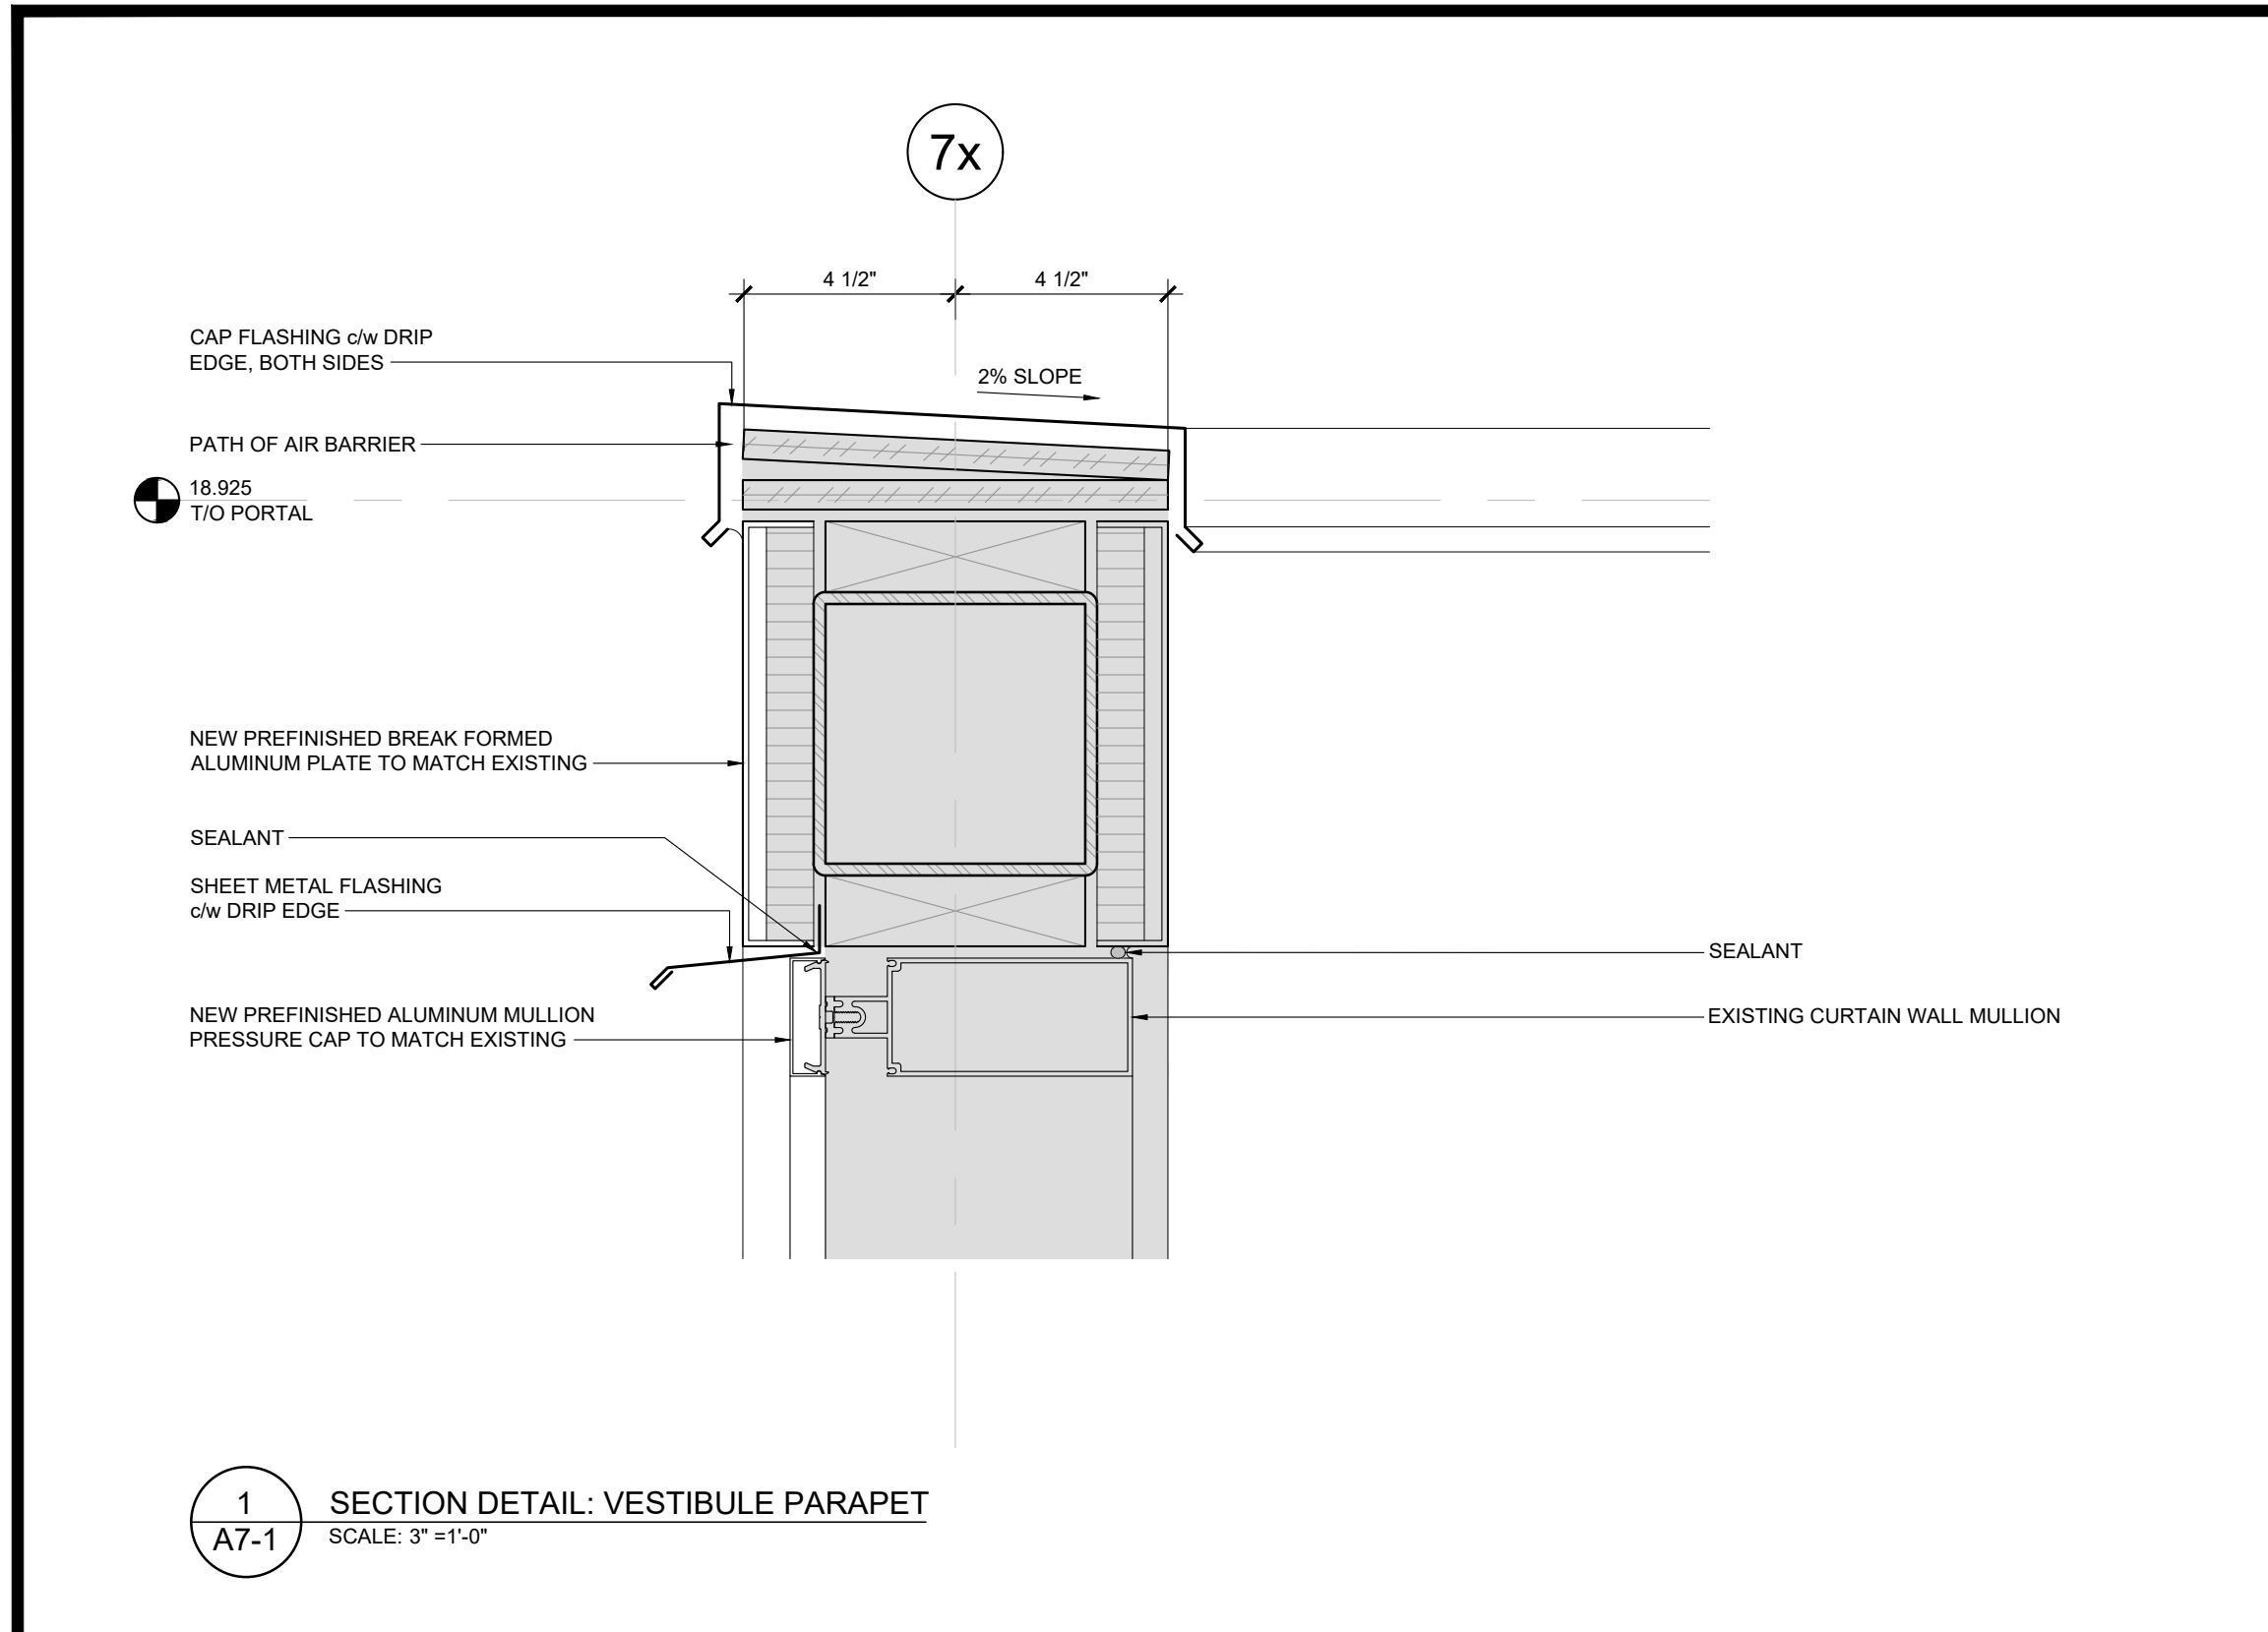

DETAIL NOTES:	
DETAIL LEGEND:	
EXISTING ASSEMBLY TO REMAIN	
EXTERIOR WALL ASSEMBLIES:	
EW	WALL EXISTING
SEE ELEVATIONS A4-1 FOR NOTES 1-4	
EXTERIOR WALL METAL CLADDING:	
EW1	EXTERIOR FINISH (1-3), REFER TO ELEVATIONS 1-4
1. 3/4" HORIZONTAL CORRUGATED SIDING & 3/4" VERTICAL FURRING	
2. 1-3/4" VERTICAL SIDING	
EXTERIOR WALL ACM PANEL:	
EW2	2" ACM PANEL
AIR BARRIER	
3/4" (EG) PLYWOOD SHEATHING	
VOID SPACE	
ENGINEERED STUD FRAMING TIED INTO EXISTING WALL ASSEMBLY	
EXISTING WALL ASSEMBLY	
FOUNDATION WALL ASSEMBLY:	
FW1	FOUNDATION WALL UPSTAND
4-12" STRUCTURAL CONCRETE	
2-12" XPS INSULATION EMBEDDED IN CONCRETE	
8" STRUCTURAL CONCRETE	
1/2" RESILIENT CHANNEL @ 16" O/C	
8" PLYWOOD BACKING	
2" GYPSUM BOARD	
ENVELOPE (A-E) SPECIFIED IN EPI	

GENERAL NOTES

- DO NOT SCALE DRAWINGS; ONLY FIGURED DIMENSIONS ARE TO BE USED. WHERE DOUBT EXISTS, FILE REQUEST FOR INTERPRETATION AND REQUEST CLARITY.
- IT IS THE RESPONSIBILITY OF THE GENERAL CONTRACTOR TO VERIFY DIMENSIONS ON SITE; REPORT DISCREPANCIES TO THE ARCHITECT PROMPTLY.
- GENERAL CONTRACTOR TO TAKE INTO ACCOUNT CONSTRUCTION TOLERANCE. GENERAL CONTRACTOR TO COORDINATE THE WORK OF DIFFERENT TRADES TO COMPLY WITH DESIGN INTENT.
- ALL WORK DESCRIBED IN THESE DRAWINGS AND SPECIFICATIONS ARE TO COMPLY WITH THE CURRENT EDITION OF THE ONTARIO BUILDING CODE (2012) OR NATIONAL BUILDING CODE (2010) INCLUDING MOST RECENT AMENDMENTS.
- DRAWINGS AND SPECIFICATIONS ARE COMPLEMENTARY AND ARE TO BE READ TOGETHER.

COPYRIGHT



THIS DRAWING IS AN INSTRUMENT OF SERVICE AND IS PROTECTED BY COPYRIGHT AND IS THE SOLE PROPERTY OF ARCHITECTS DCA INC. COPIES, INCLUDING ELECTRONIC COPIES MAY ONLY BE USED FOR THE PURPOSE INTENDED, FOR THE SINGLE PROJECT FOR WHICH THEY ARE ISSUED AND MAY NOT BE OFFERED FOR SALE OR TRANSFER WITHOUT THE EXPRESS WRITTEN PERMISSION OF THE ARCHITECT.

2017 Addendum 1

ONTARIO ASSOCIATION OF ARCHITECTS

TOON F. DREESSEN LICENCE 5910

2024-12-17

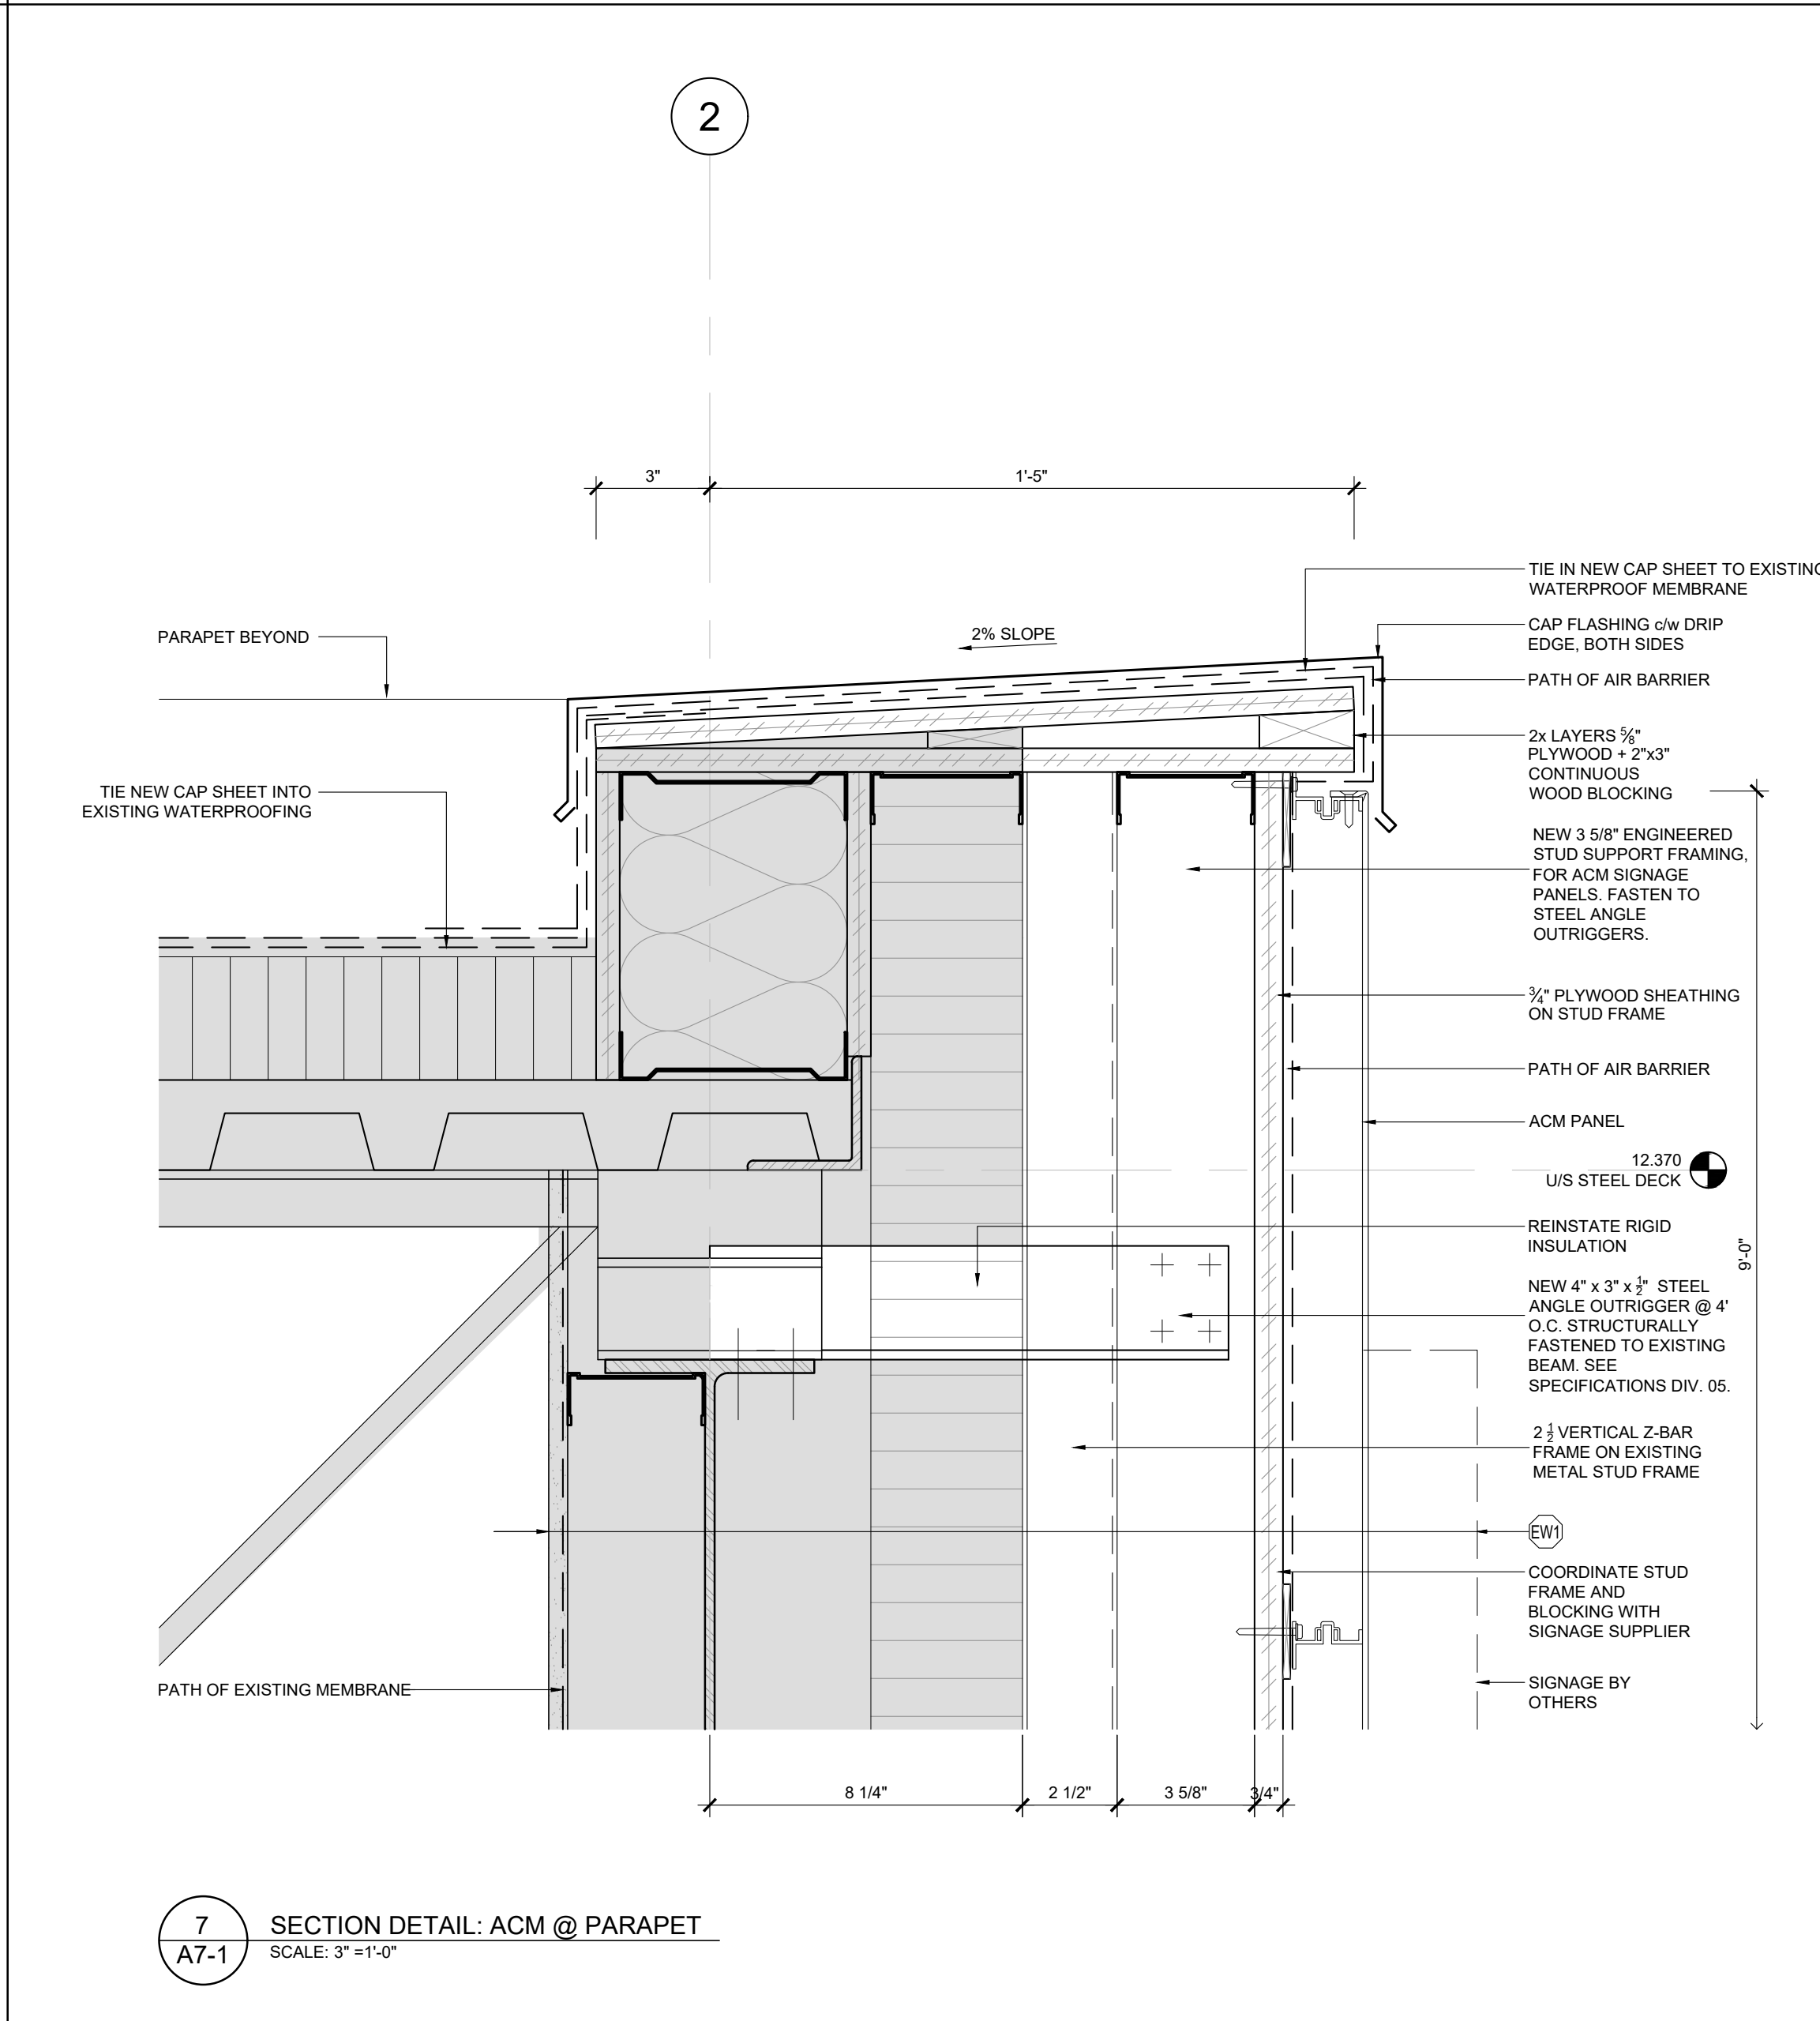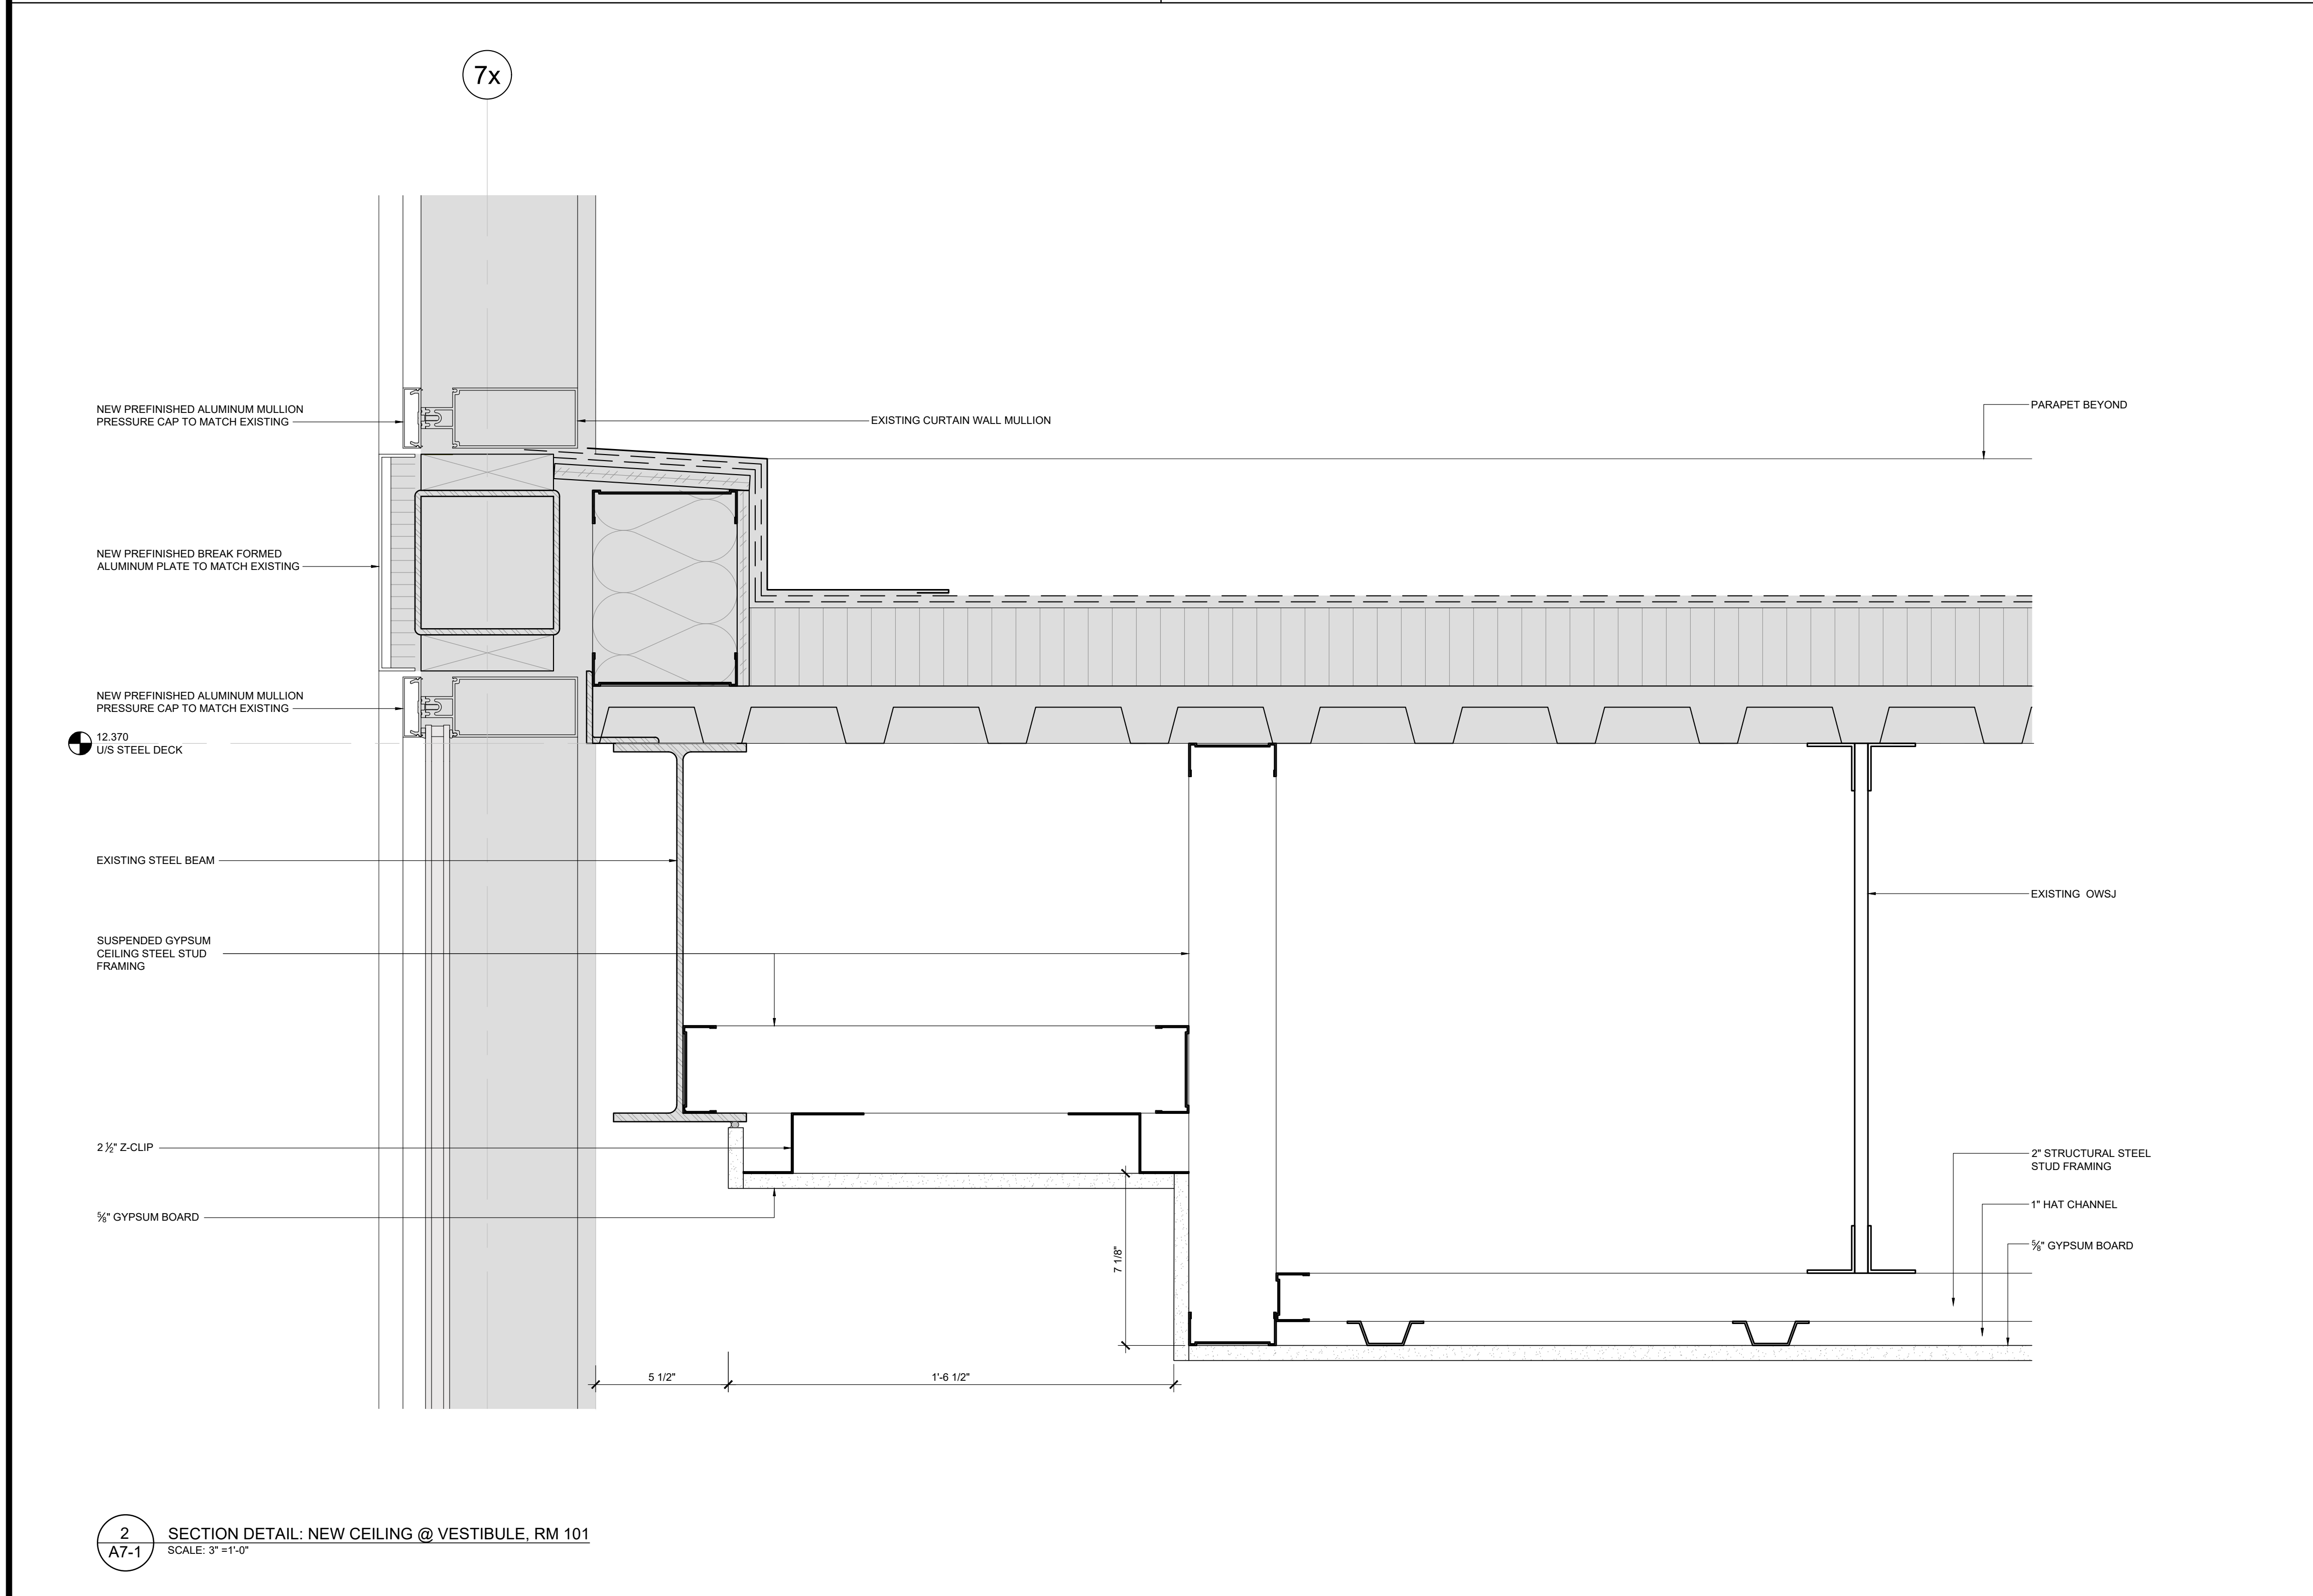

ISSUE RECORD:		
NO.	DESCRIPTION	DATE
1	GRIDLINE ISSUE	2024-03-28
2	GRIDLINE UPDATE	2024-05-22
3	FOR COST ESTIMATE	2024-05-29
4	FOR EIP'S COORDINATION	2024-05-31
5	FOR STRUCTURAL COORDINATION	2024-06-12
6	99 PC - IFT FIT-OUT REVIEW	2024-08-12
7	REISSUED 99 PC - IFT FIT-OUT REVIEW	2024-09-09
8	99 PC FULL PACKAGE REVIEW	2024-10-15
9	ISSUE FOR FINAL REVIEW	2024-11-12
10	ISSUE FOR FINAL TENDER	2024-11-21
11	ISSUE FOR ADDENDUM #01	2024-12-16

CONSULTANTS

GOODKEY, WEEDMARK & ASSOCIATES LTD.

MECHANICAL & ELECTRICAL ENGINEERS
1688 WOODWARD DRIVE, OTTAWA, ON, K2C 3R8
TEL: 613-727-5111

D. B. GRAY ENGINEERING INC.

CIVIL ENGINEERS
700 LONG POINT CIRCLE, GLOUCESTER, ON, K1T 4E9
TEL: 613-425-8044




CLIENT

COLONNADE BRIDGEPORT

16 CONCOURSE GATE, SUITE 200, OTTAWA, ON, K2E 7S6
TEL: 343-633-5084

TJX CANADA

60 STANDISH COURT, MISSISSAUGA, ON, L5R 0G1
TEL: 905-405-7025

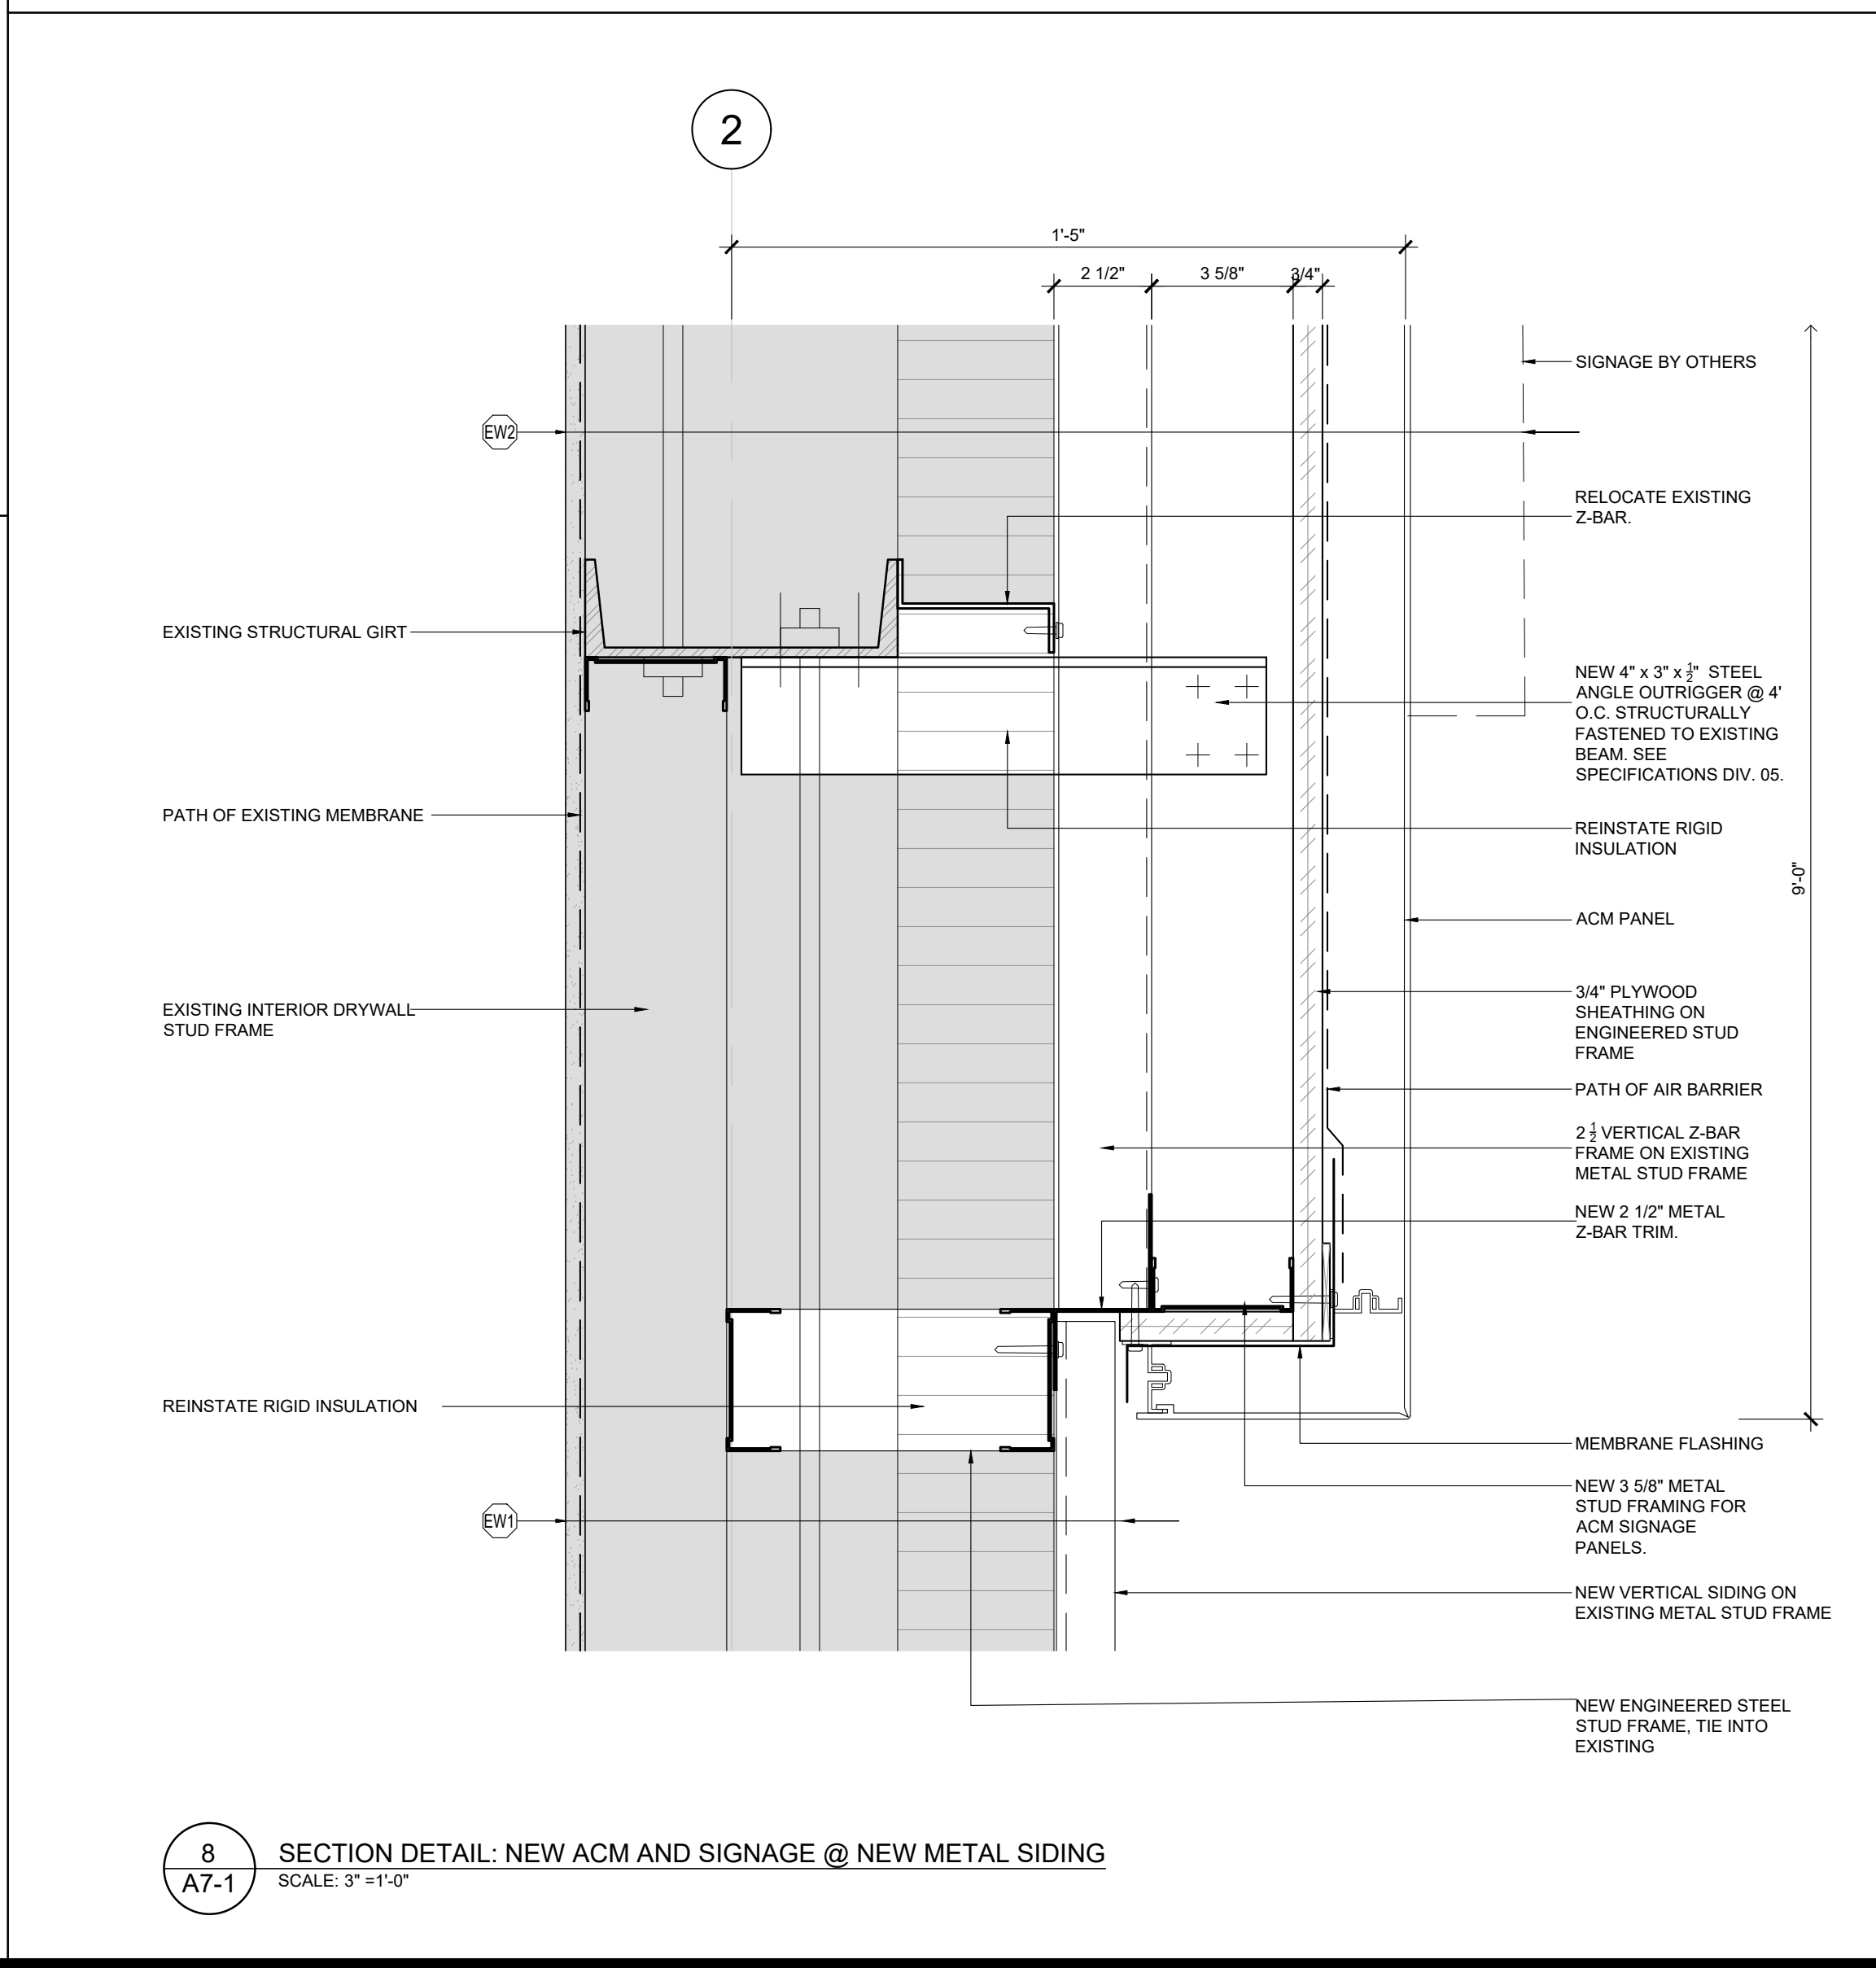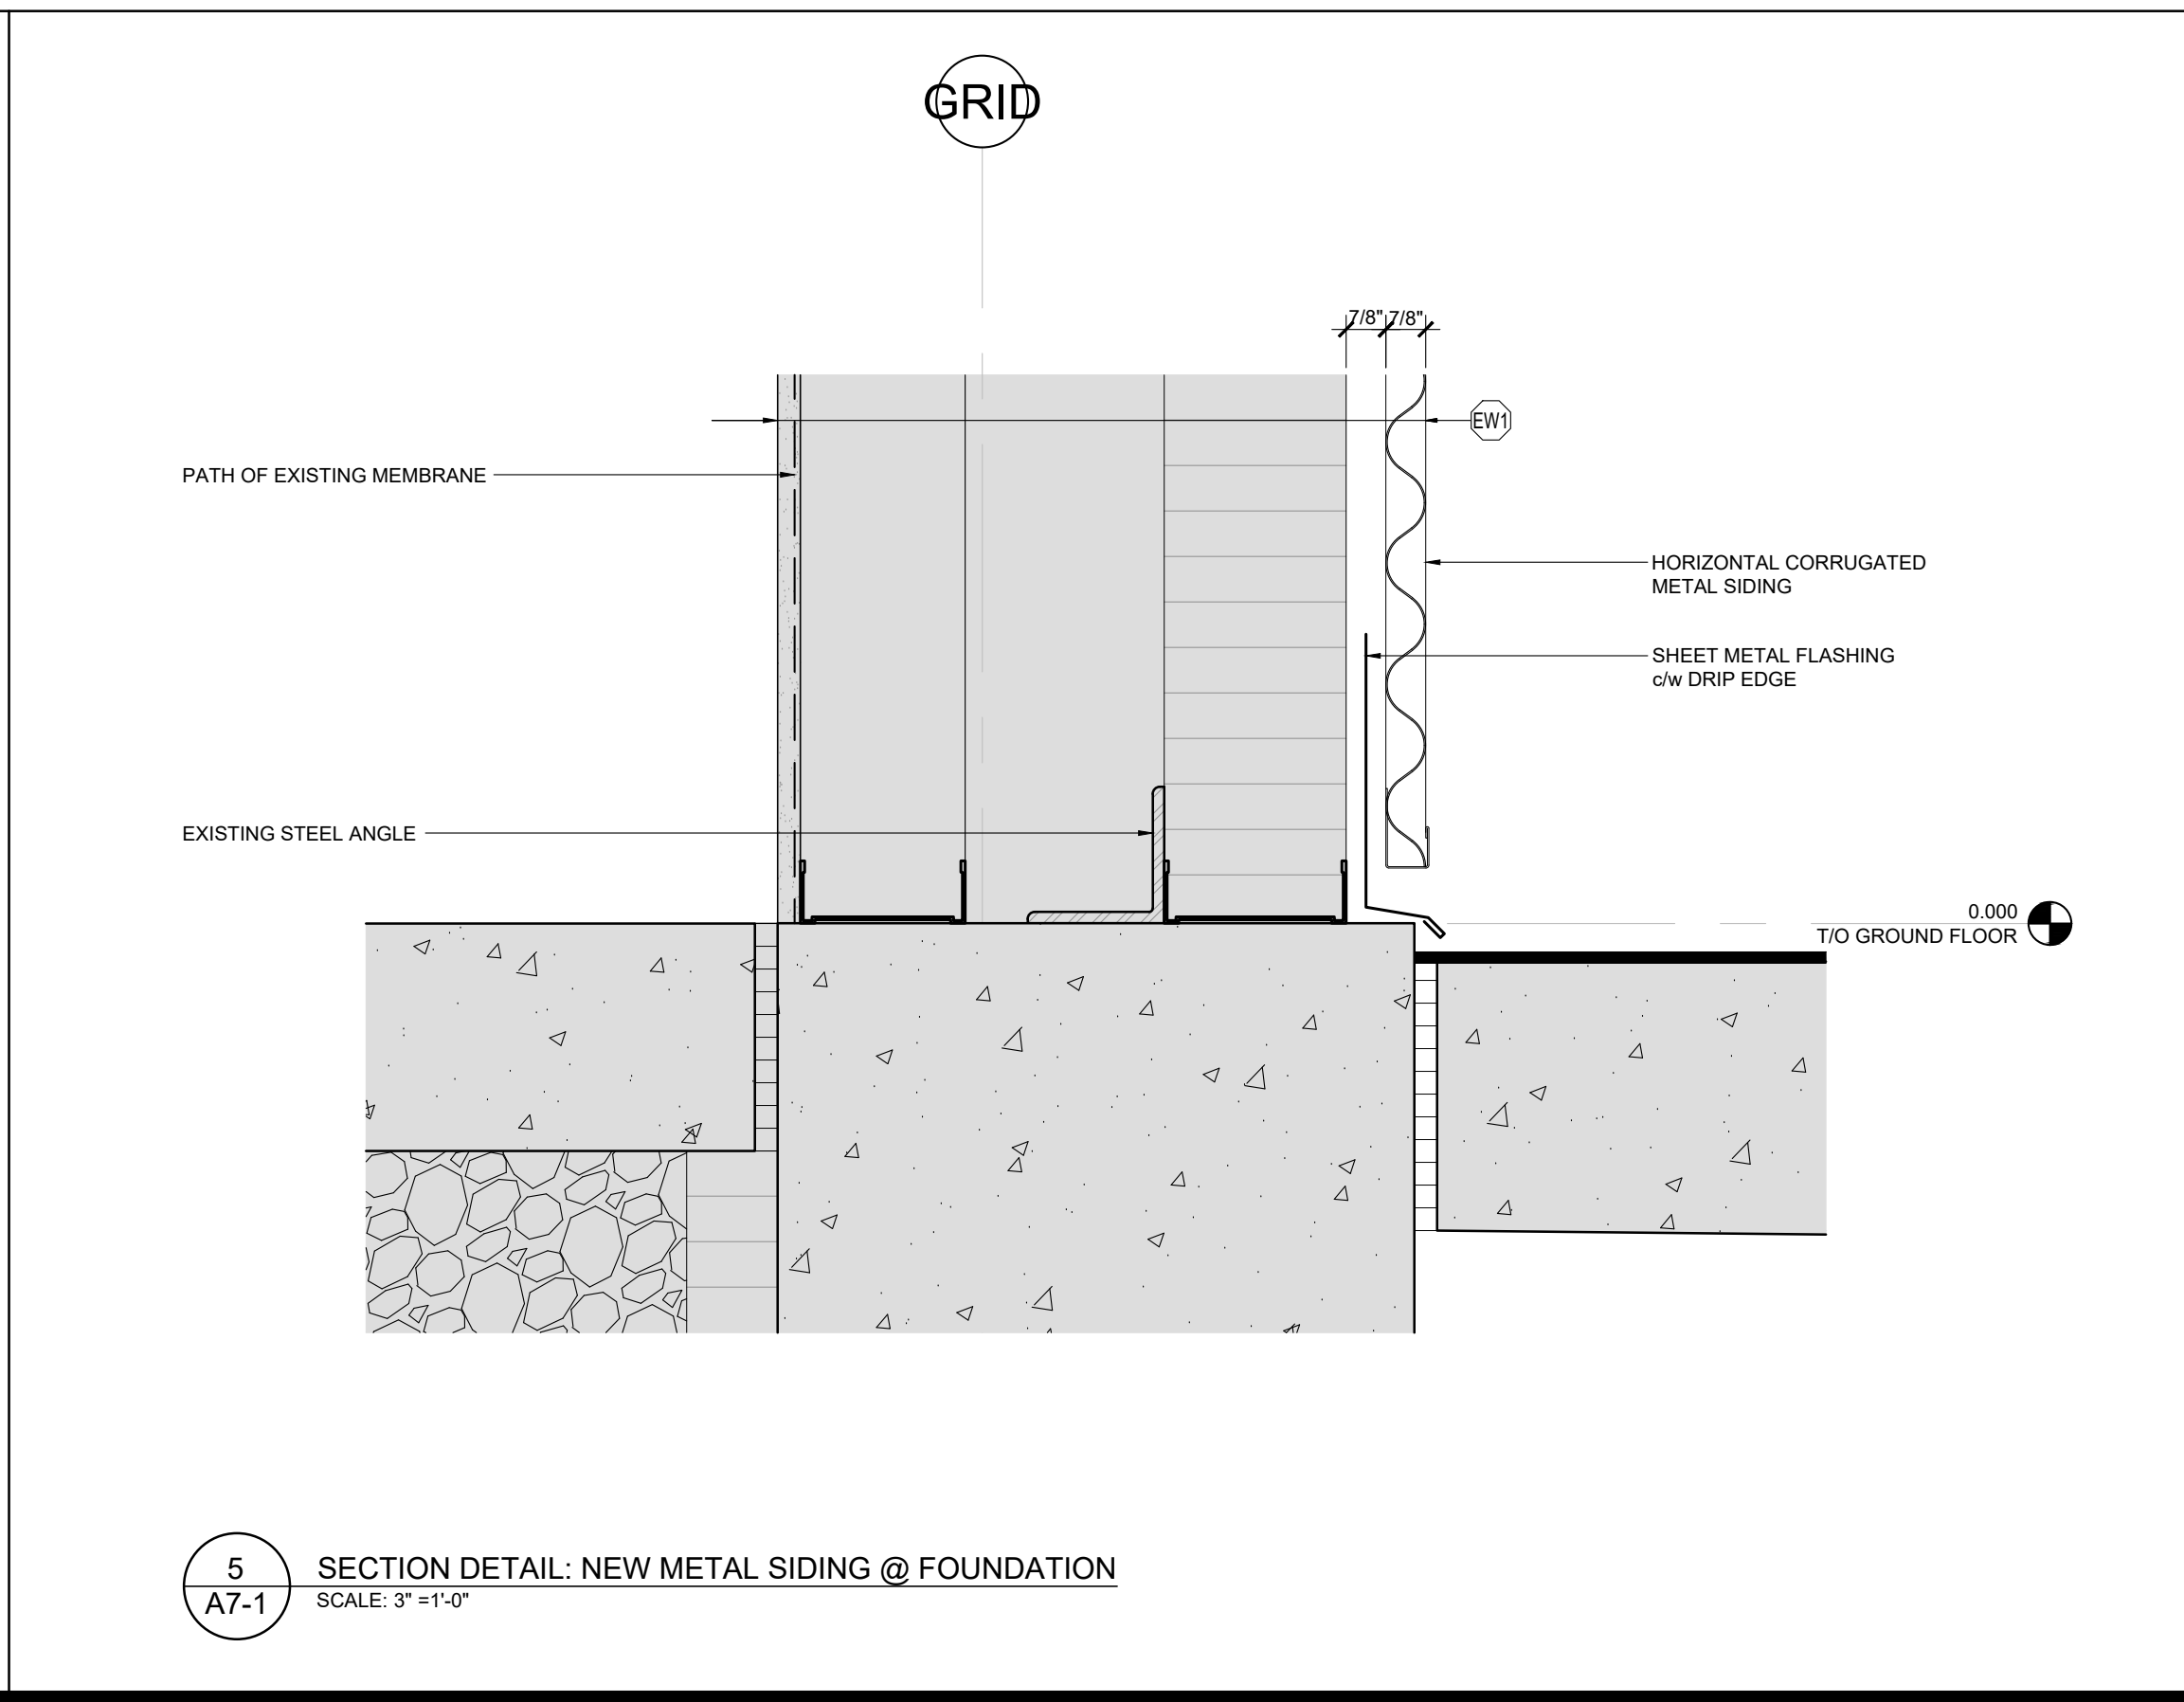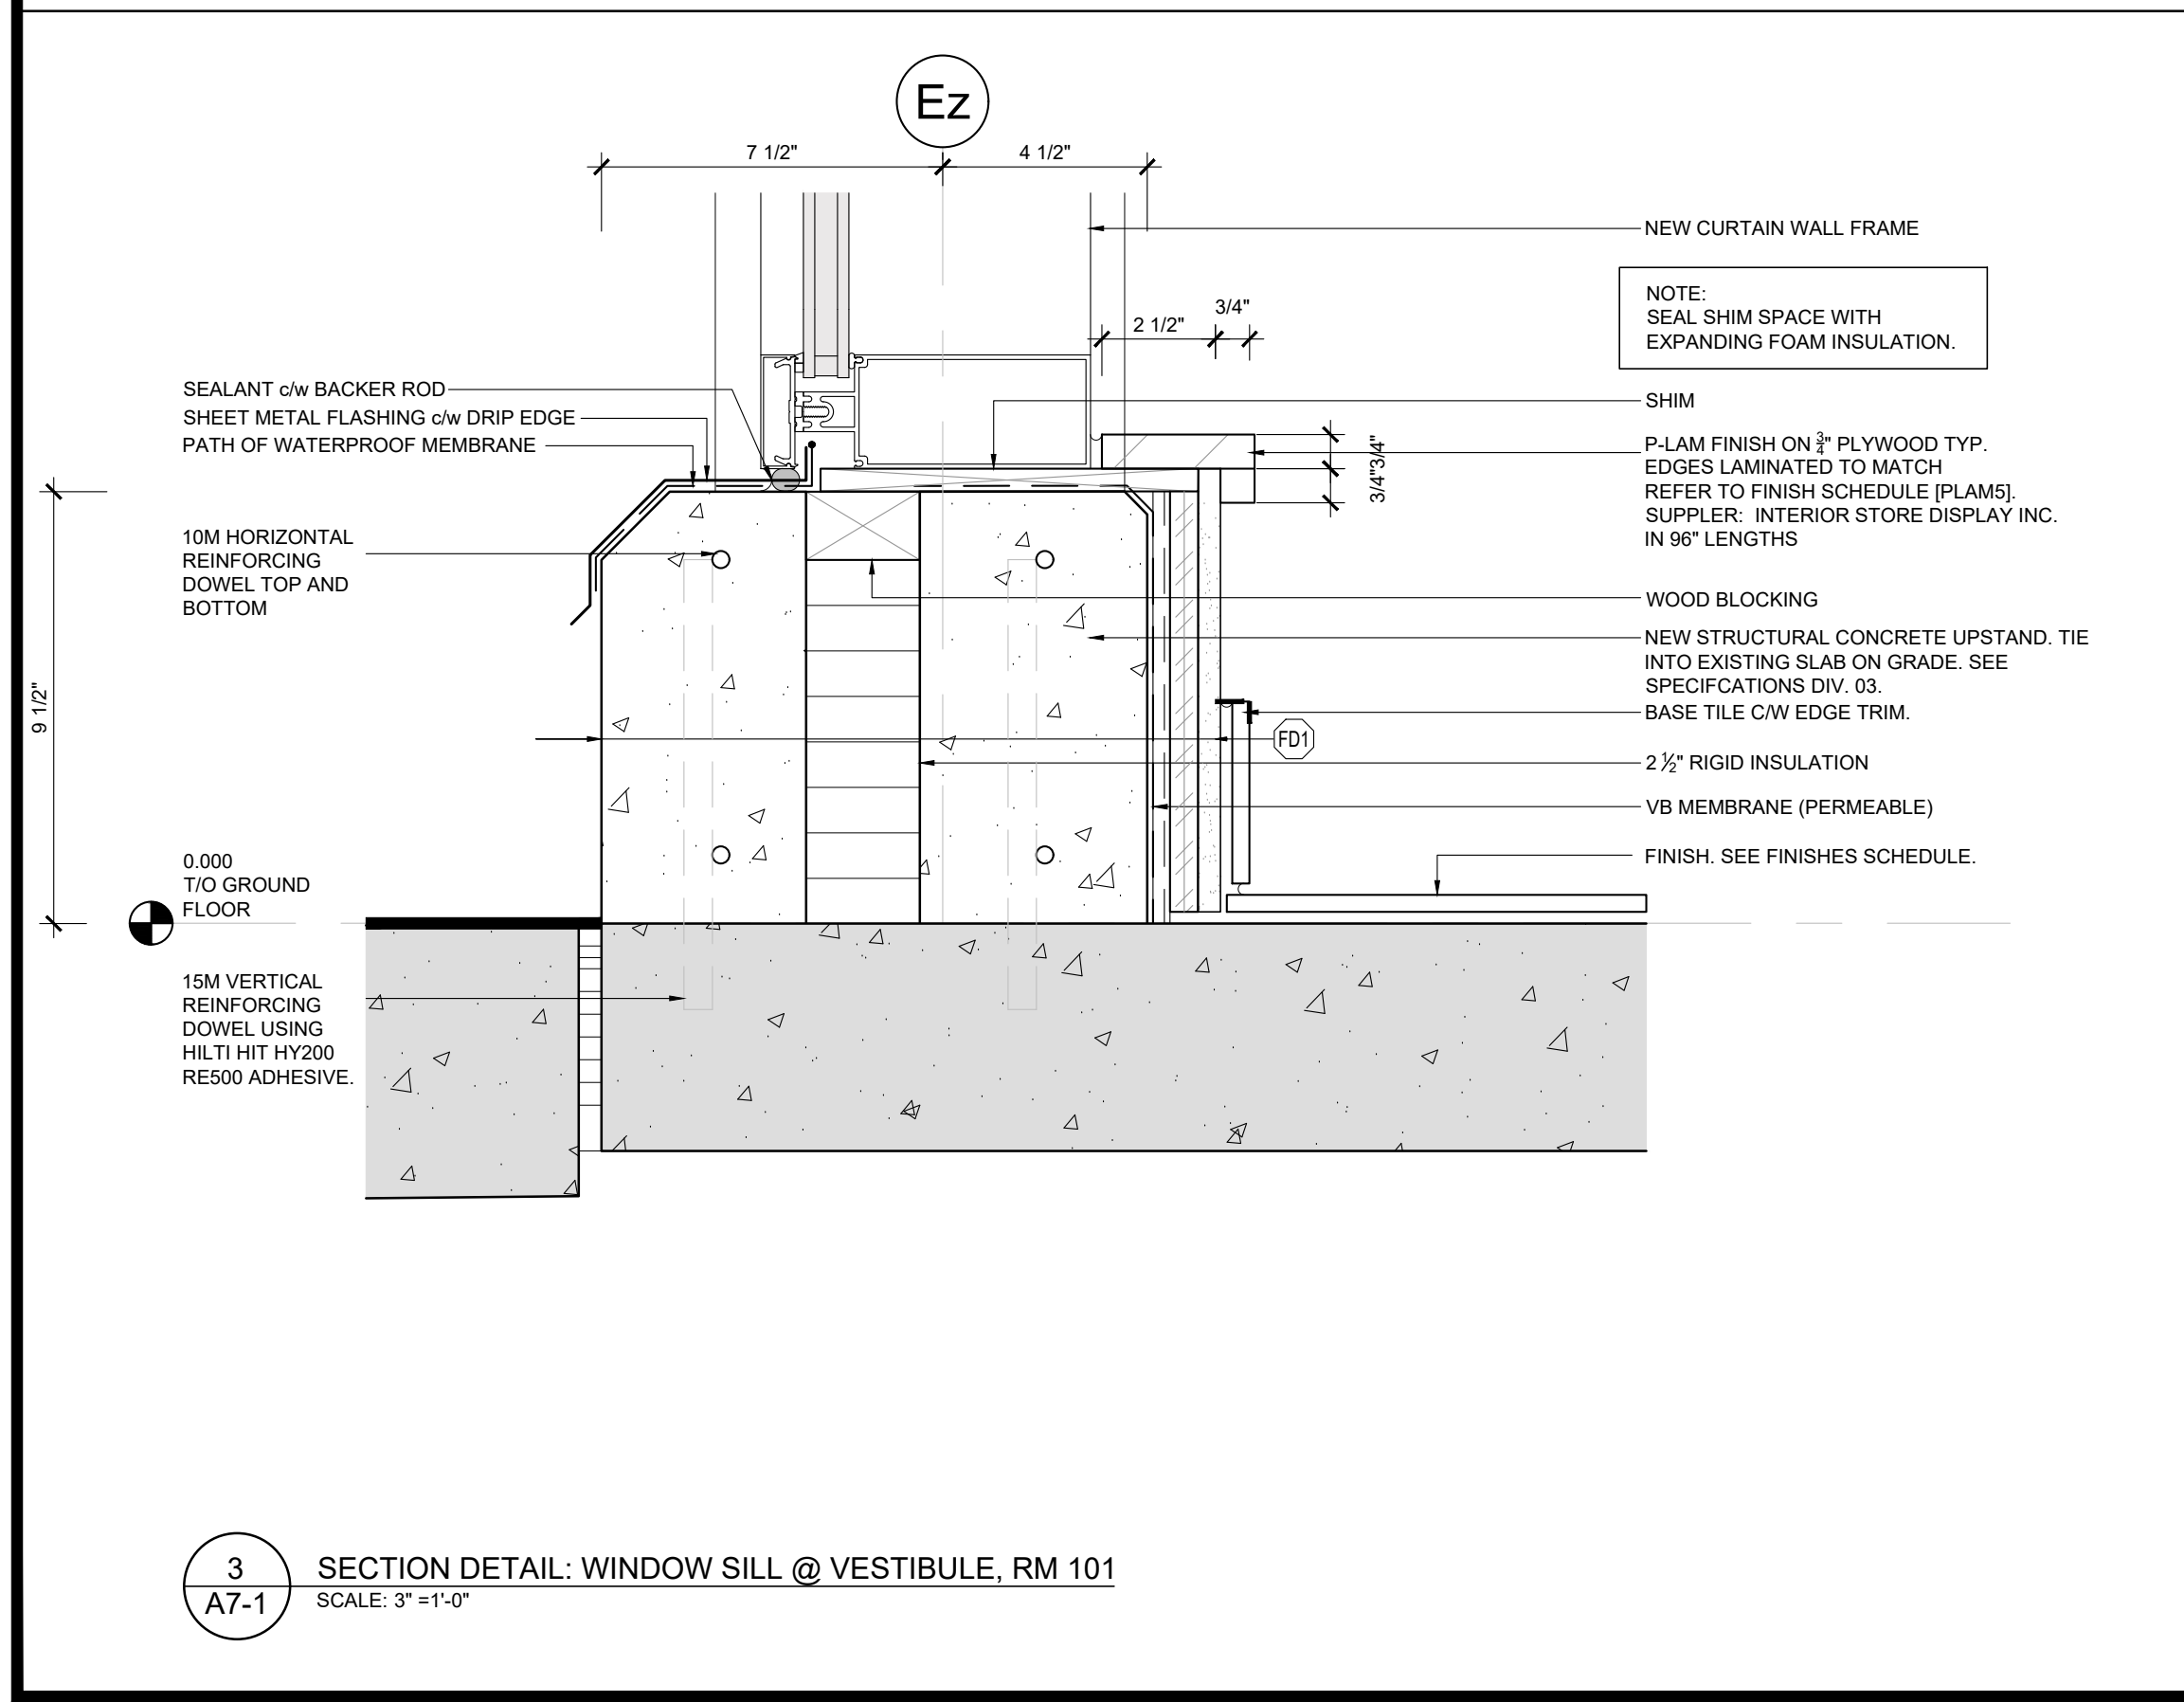

PROJECT TITLE			
WINNERS FIT-OUT ROCKLAND PLAZA			
DRAWING TITLE			
NEW WORK: SECTION DETAILS			
DATE JULY 2024	DRAWN CL	JOB NO. 3613	DRAWING NO. A7-1
SCALE AS NOTED	REVIEWED TD		
ARCHITECTURAL			

DCA

A GROUP OF ARCHITECTS

201-1339 WELLINGTON ST. WEST OTTAWA ON K1Y 3B8
WWW.ARCHITECTSDCA.COM 613.725.2294

PROJECT TITLE


WINNERS FIT-OUT
ROCKLAND PLAZA

DRAWING TITLE

NEW WORK:
SECTION DETAILS

DATE JULY 2024	DRAWN CL	JOB NO. 3613	DRAWING NO. A7-1
SCALE AS NOTED	REVIEWED TD		

ARCHITECTURAL

 [illegible]

3613 Addendum

ONTARIO ASSOCIATION
OF
ARCHITECTS

Toon F. Dreesen

TOON F. DREESSEN
LICENCE
5910


2024-12-17

ISSUE RECORD:		
NO.	DESCRIPTION	DATE
1	GRIDLINE ISSUE	2024-03-28
2	GRIDLINE UPDATE	2024-05-22
3	FOR COST ESTIMATE	2024-05-29
4	FOR EIFS COORDINATION	2024-05-31
5	FOR STRUCTURAL COORDINATION	2024-06-12
6	99 PC - IFT FIT-OUT REVIEW	2024-08-12
7	REISSUED 99 PC - IFT FIT-OUT REVIEW	2024-09-09
8	99 PC FULL PACKAGE REVIEW	2024-10-15
9	ISSUE FOR FINAL REVIEW	2024-11-12
10	ISSUE FOR FINAL TENDER	2024-11-21
11	ISSUE FOR ADDENDUM #01	2024-12-16


TJX CANADA
60 STANDISH COURT, MISSISSAUGA, ON, L5R 0G
TEL: 905-405-7025

DATE JULY 2024	DRAWN CL	JOB NO. 3613	DRAWING NO. A7-2
SCALE AS NOTED	REVIEWED TD		


ARCHITECTURAL

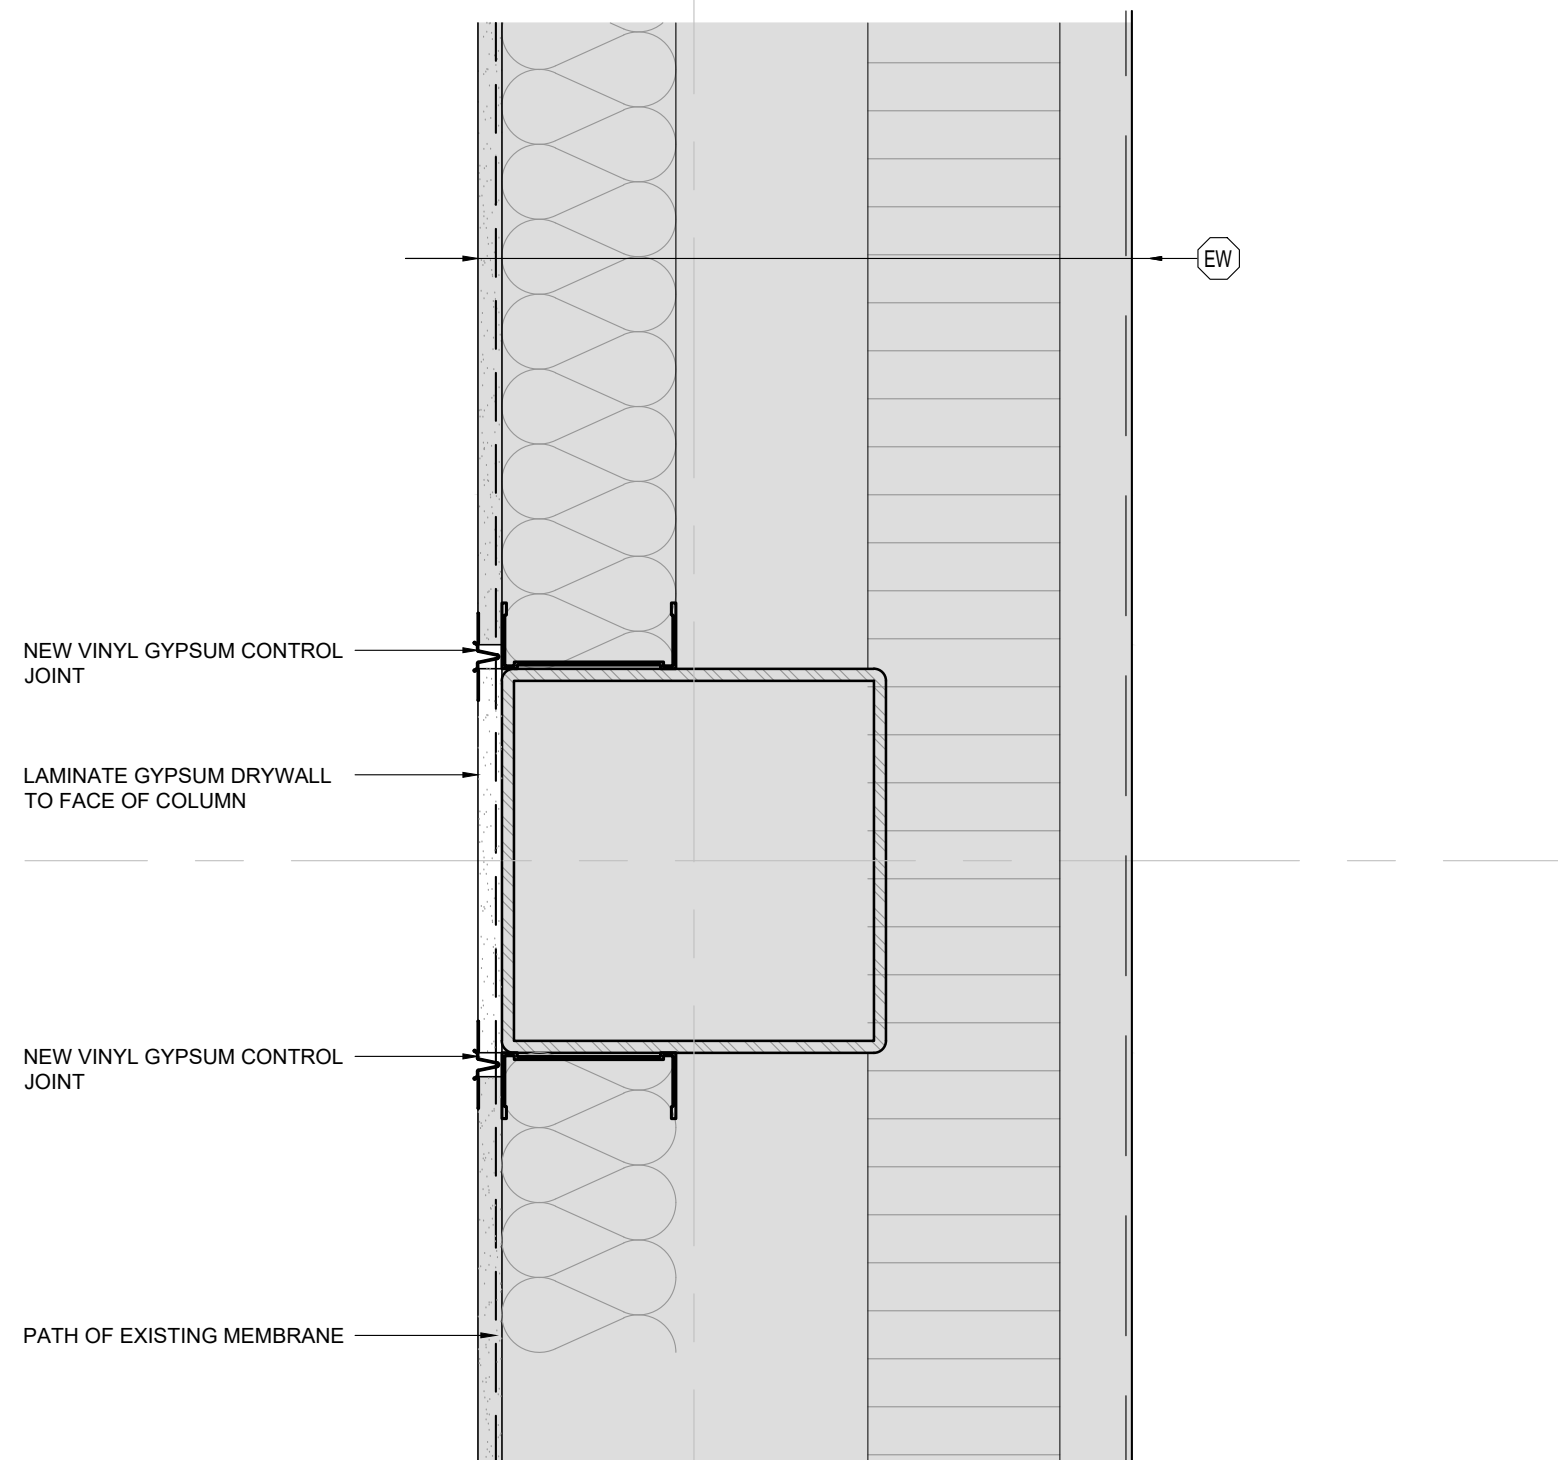


1 PLAN DETAIL: GYPSUM CONTROL JOINT AT COLUMN
SCALE: 3" = 1'-0"

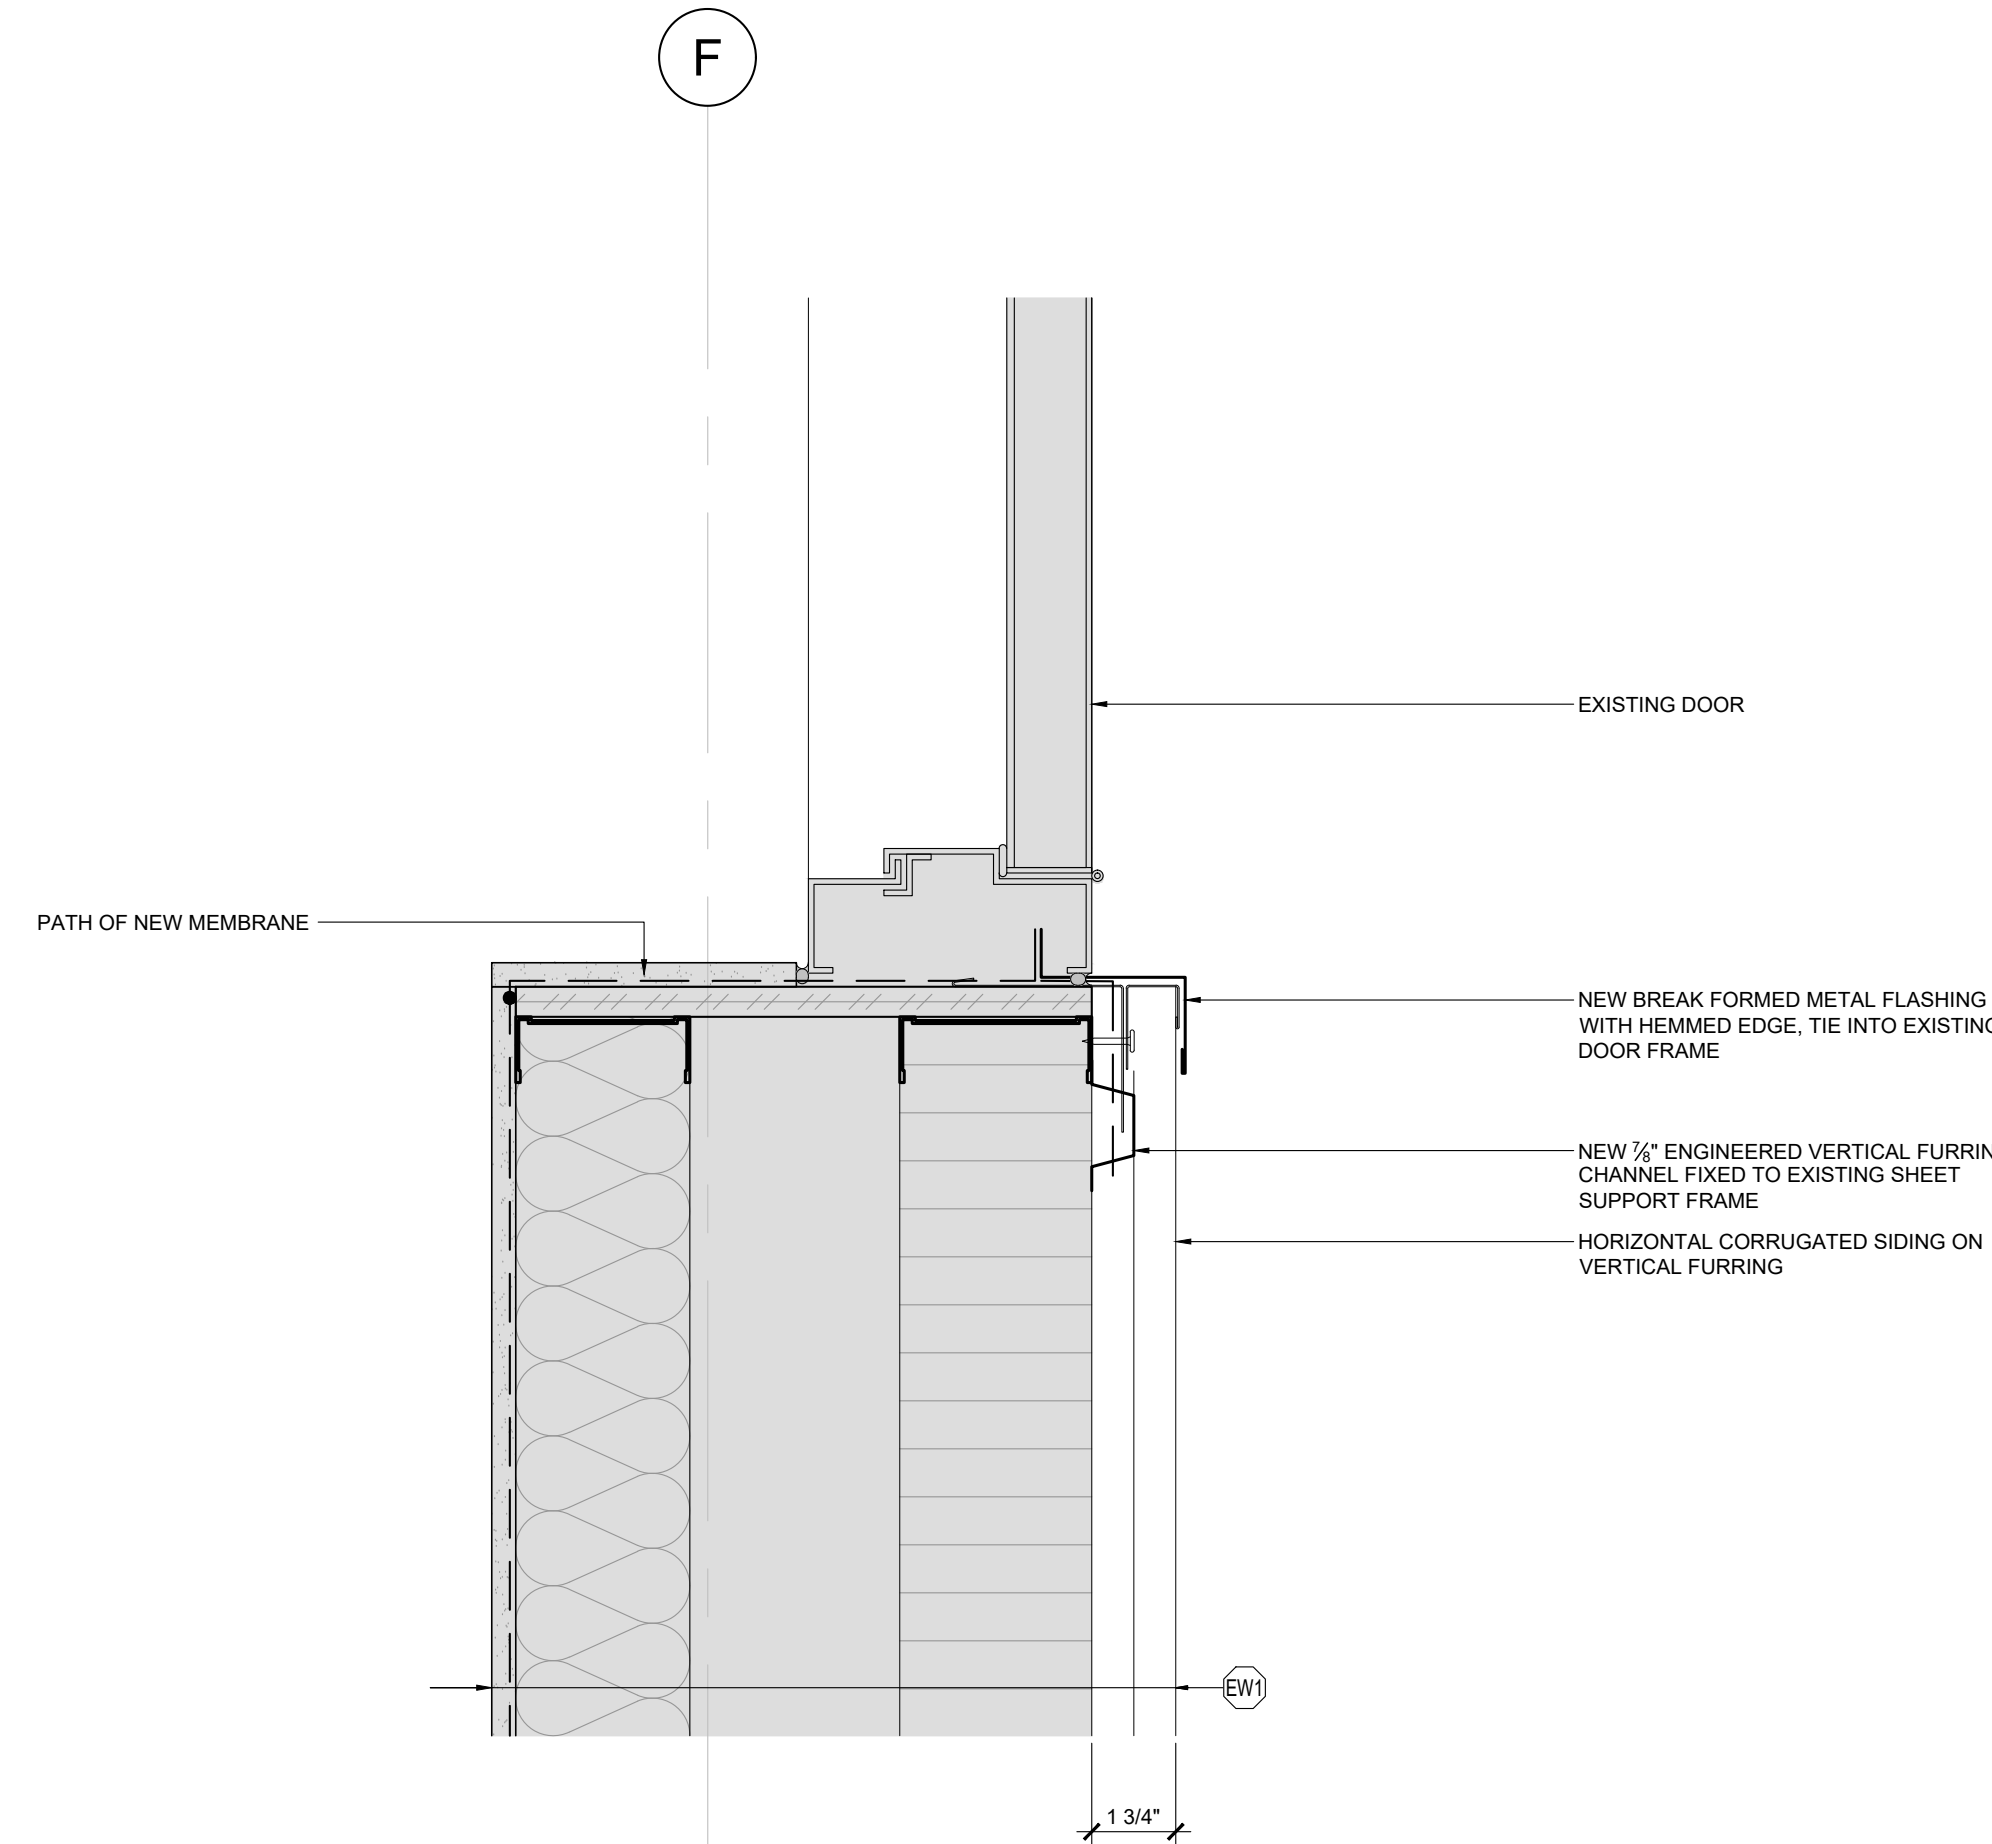


4 PLAN DETAIL: CORRUGATED SIDING @ DOOR JAMB
SCALE: 3" = 1'-0"

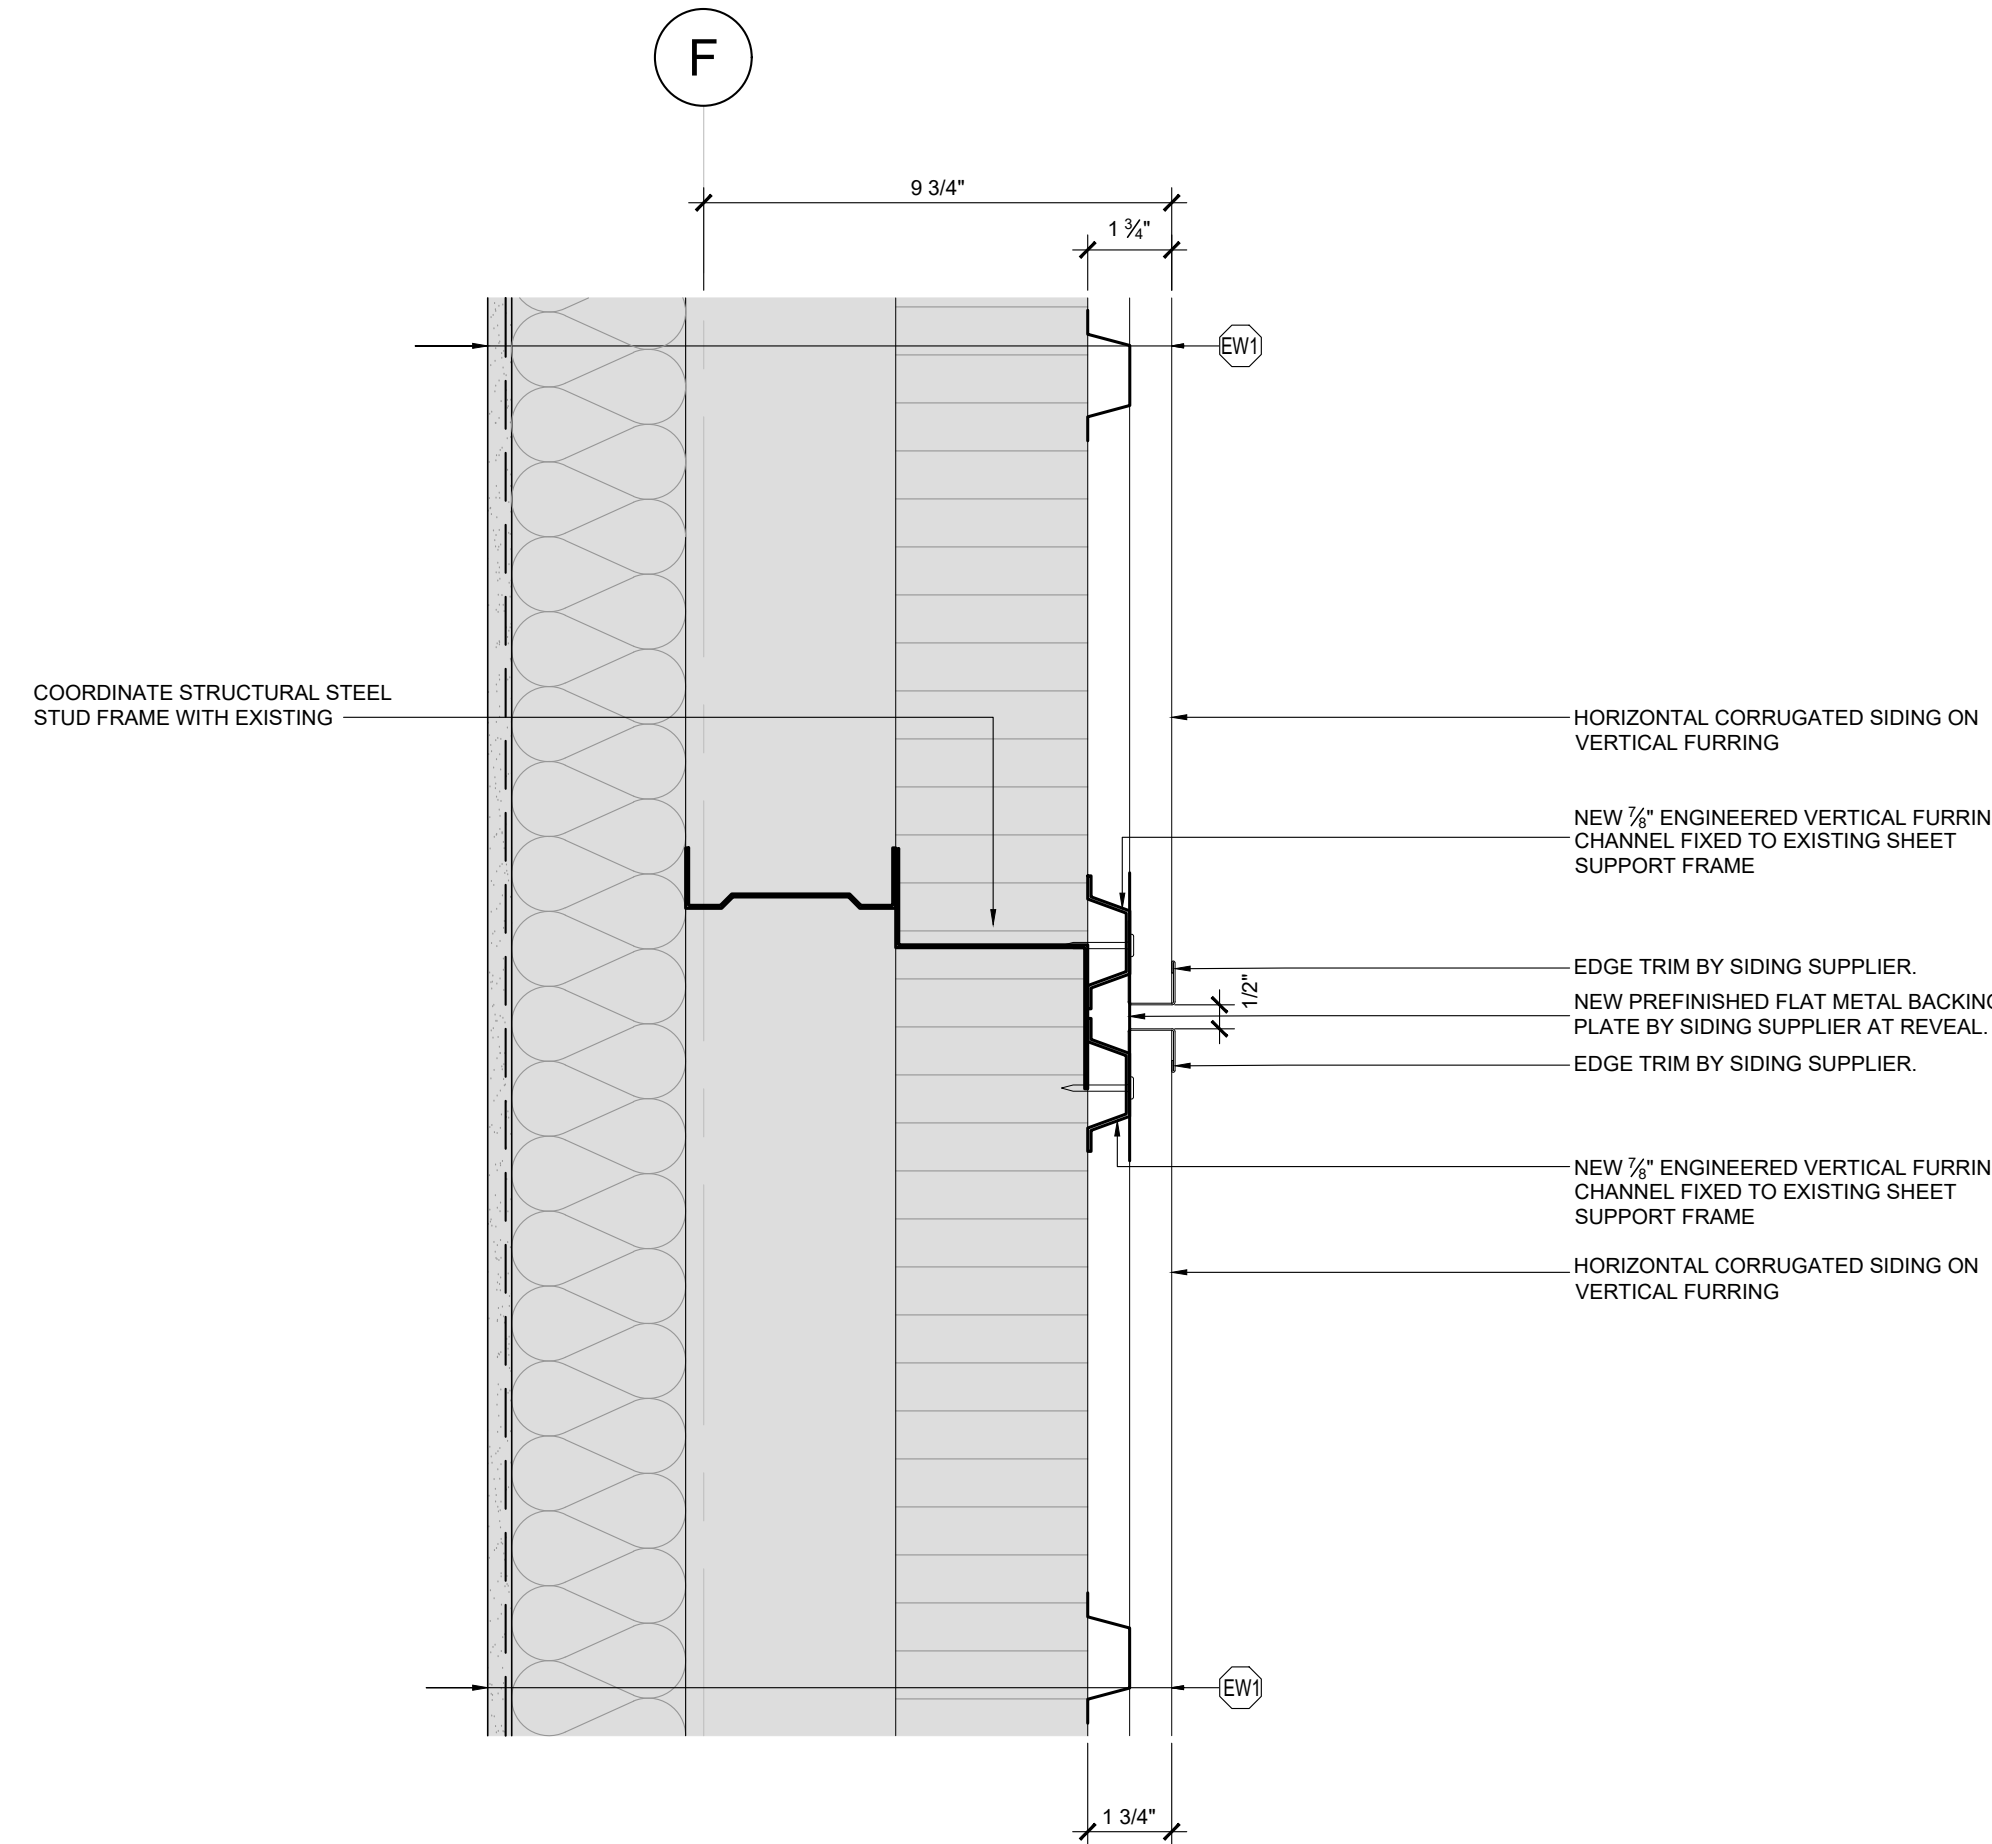


7 PLAN DETAIL: CORRUGATED SIDING JOINT
SCALE: 3" = 1'-0"

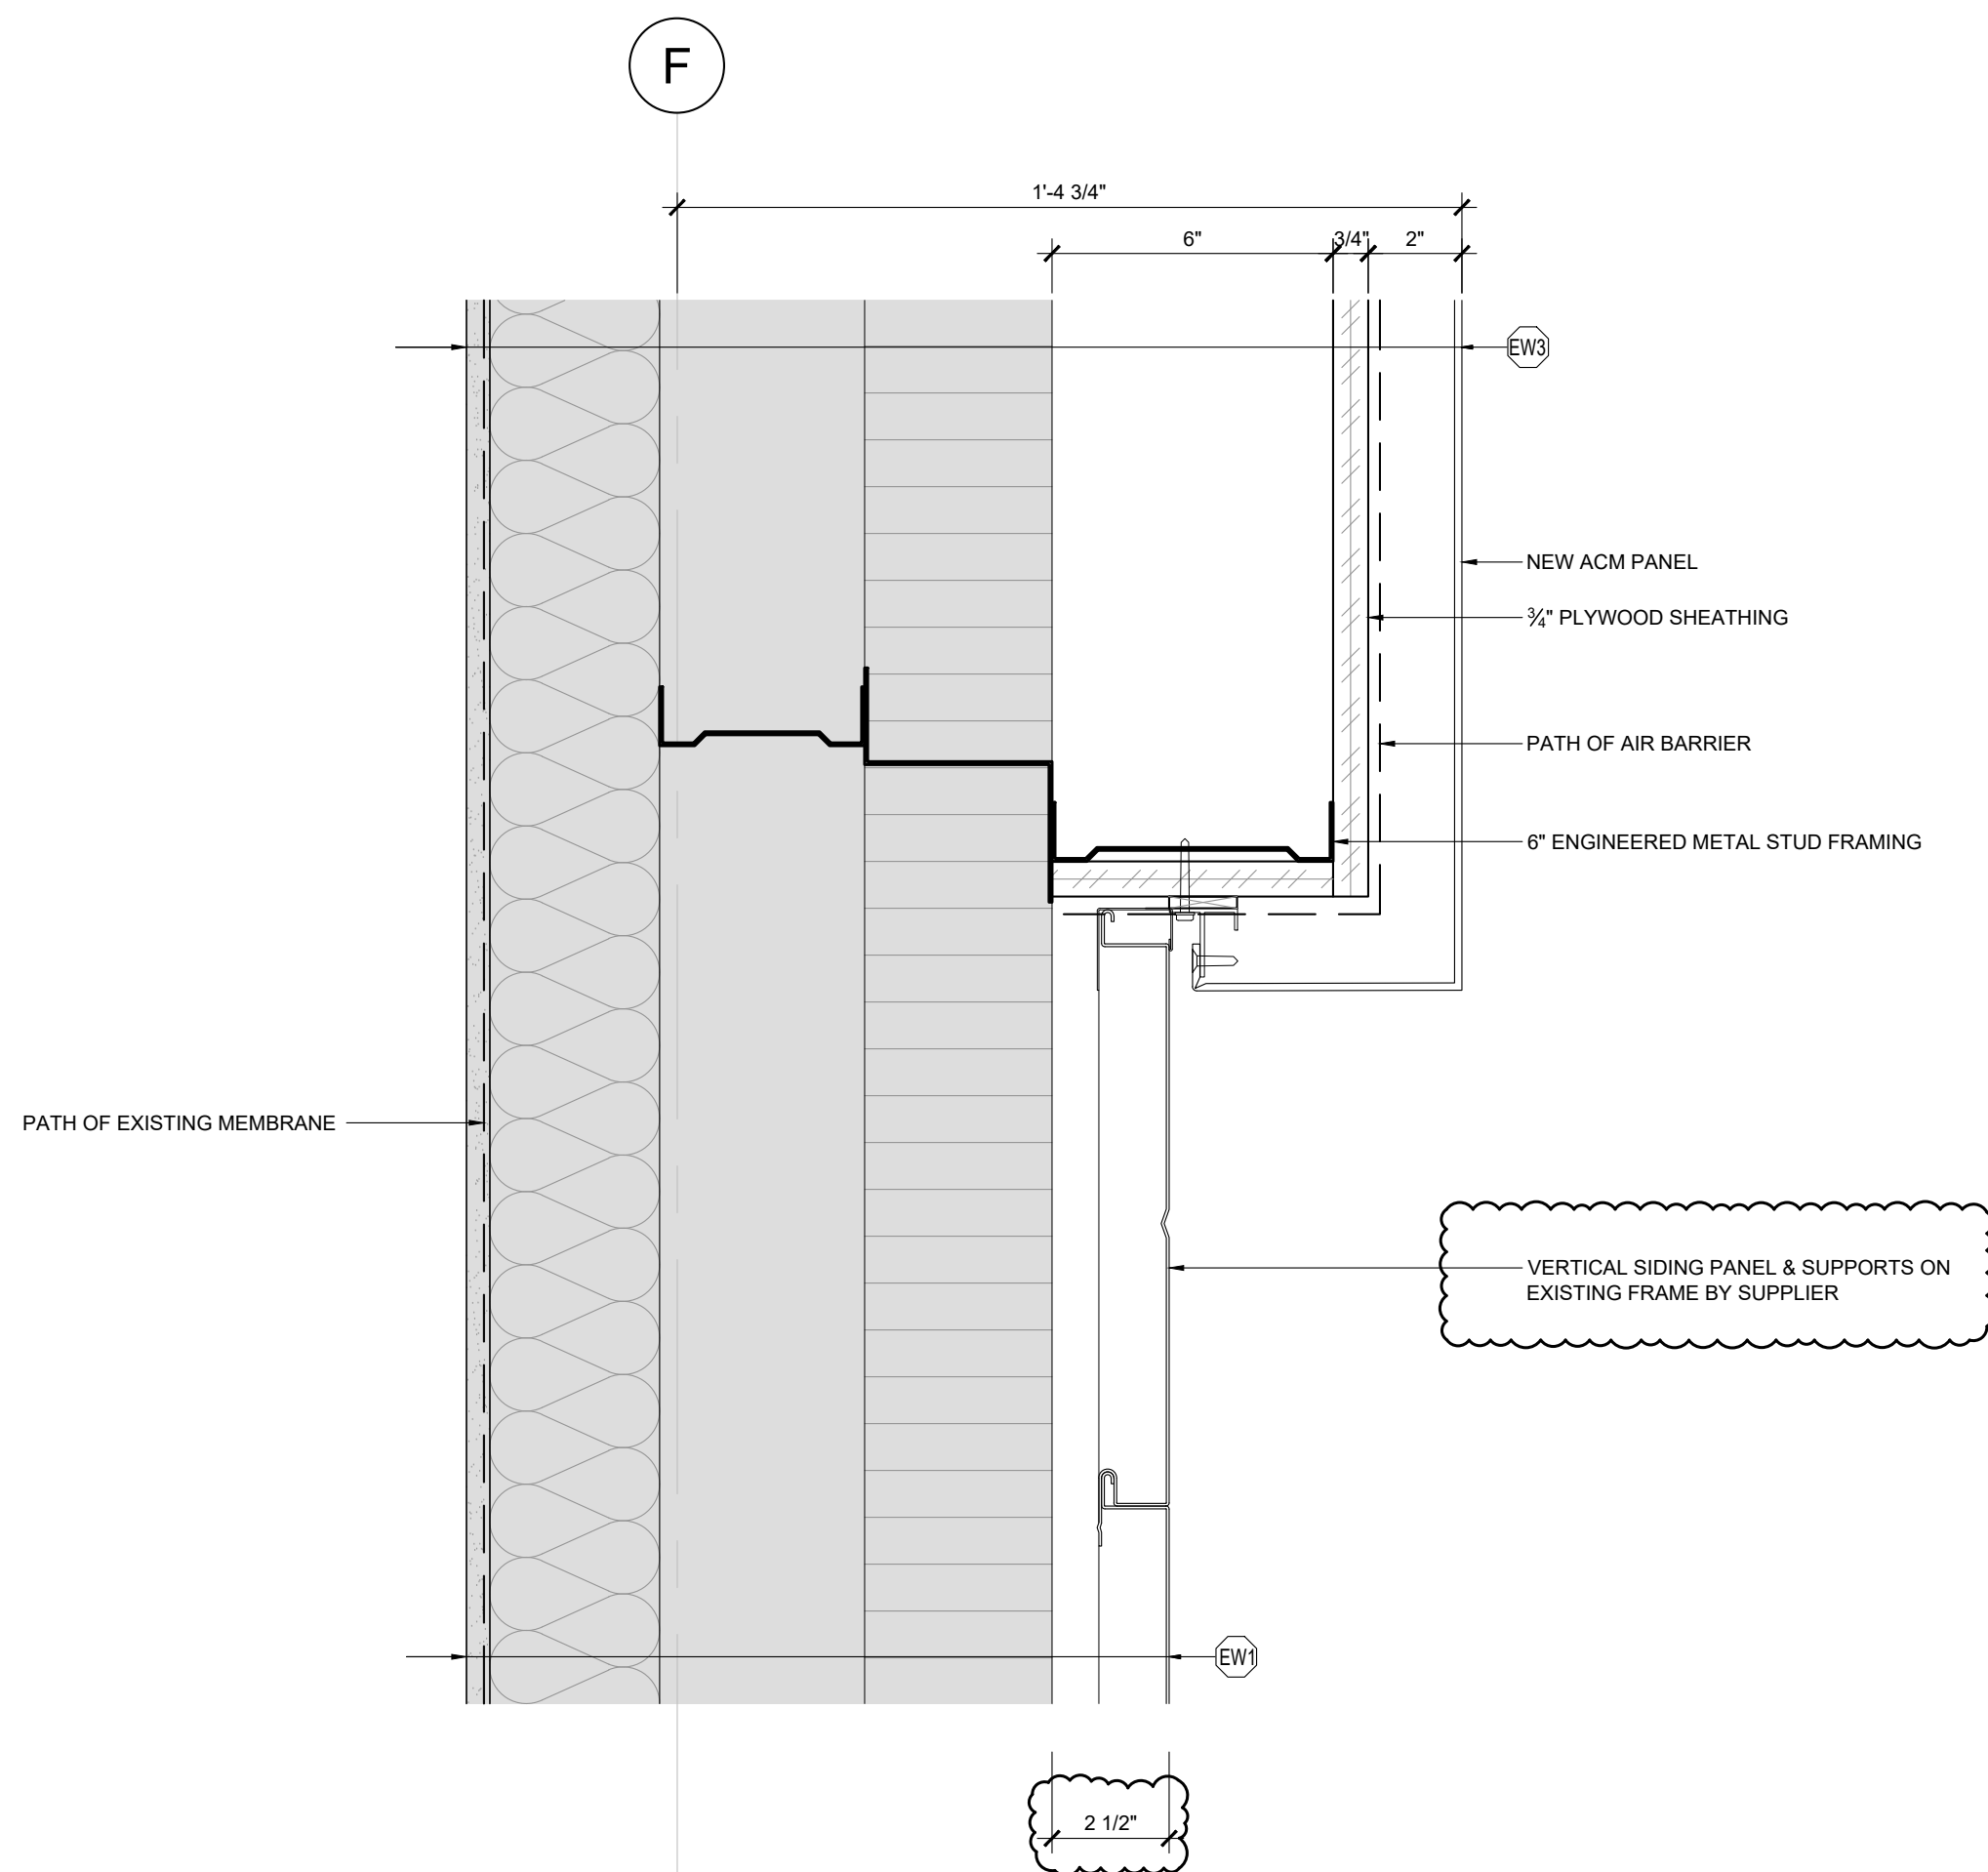


2 PLAN DETAIL: VERTICAL SIDING @ ACM PANEL
SCALE: 3" = 1'-0"

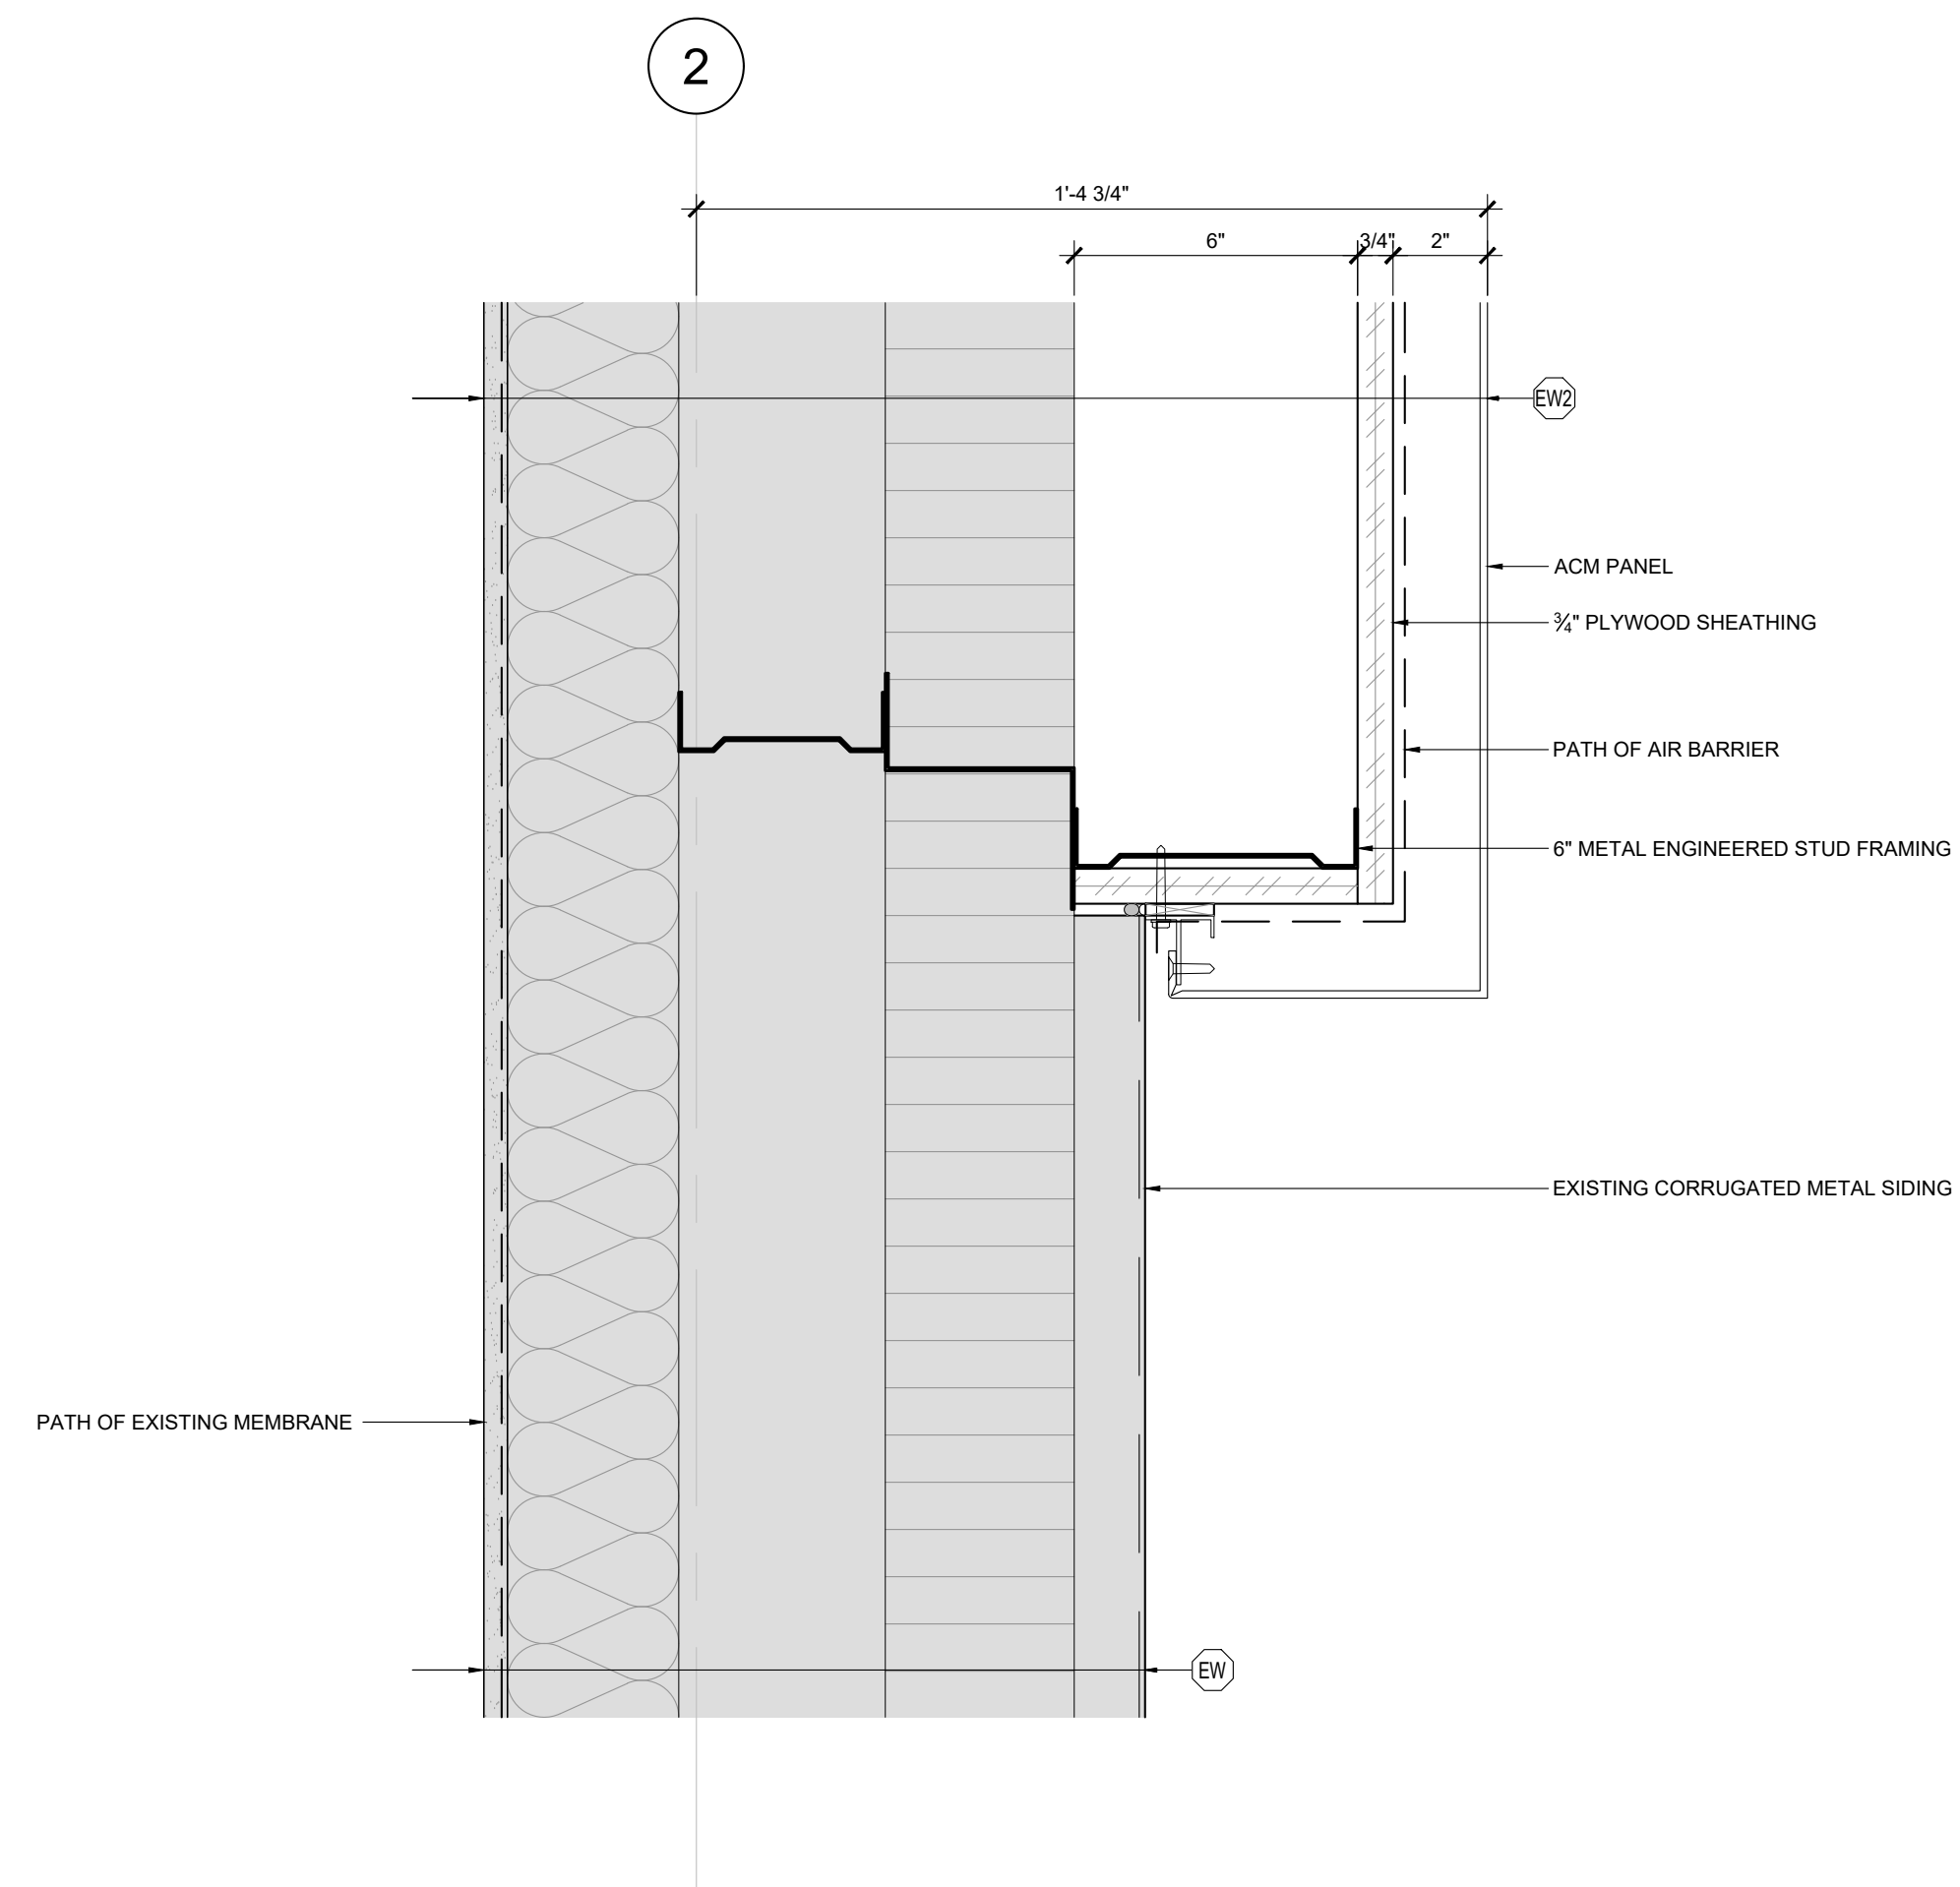


5 PLAN DETAIL: NEW ACM PANEL @ EXISTING METAL SIDING
SCALE: 3" = 1'-0"

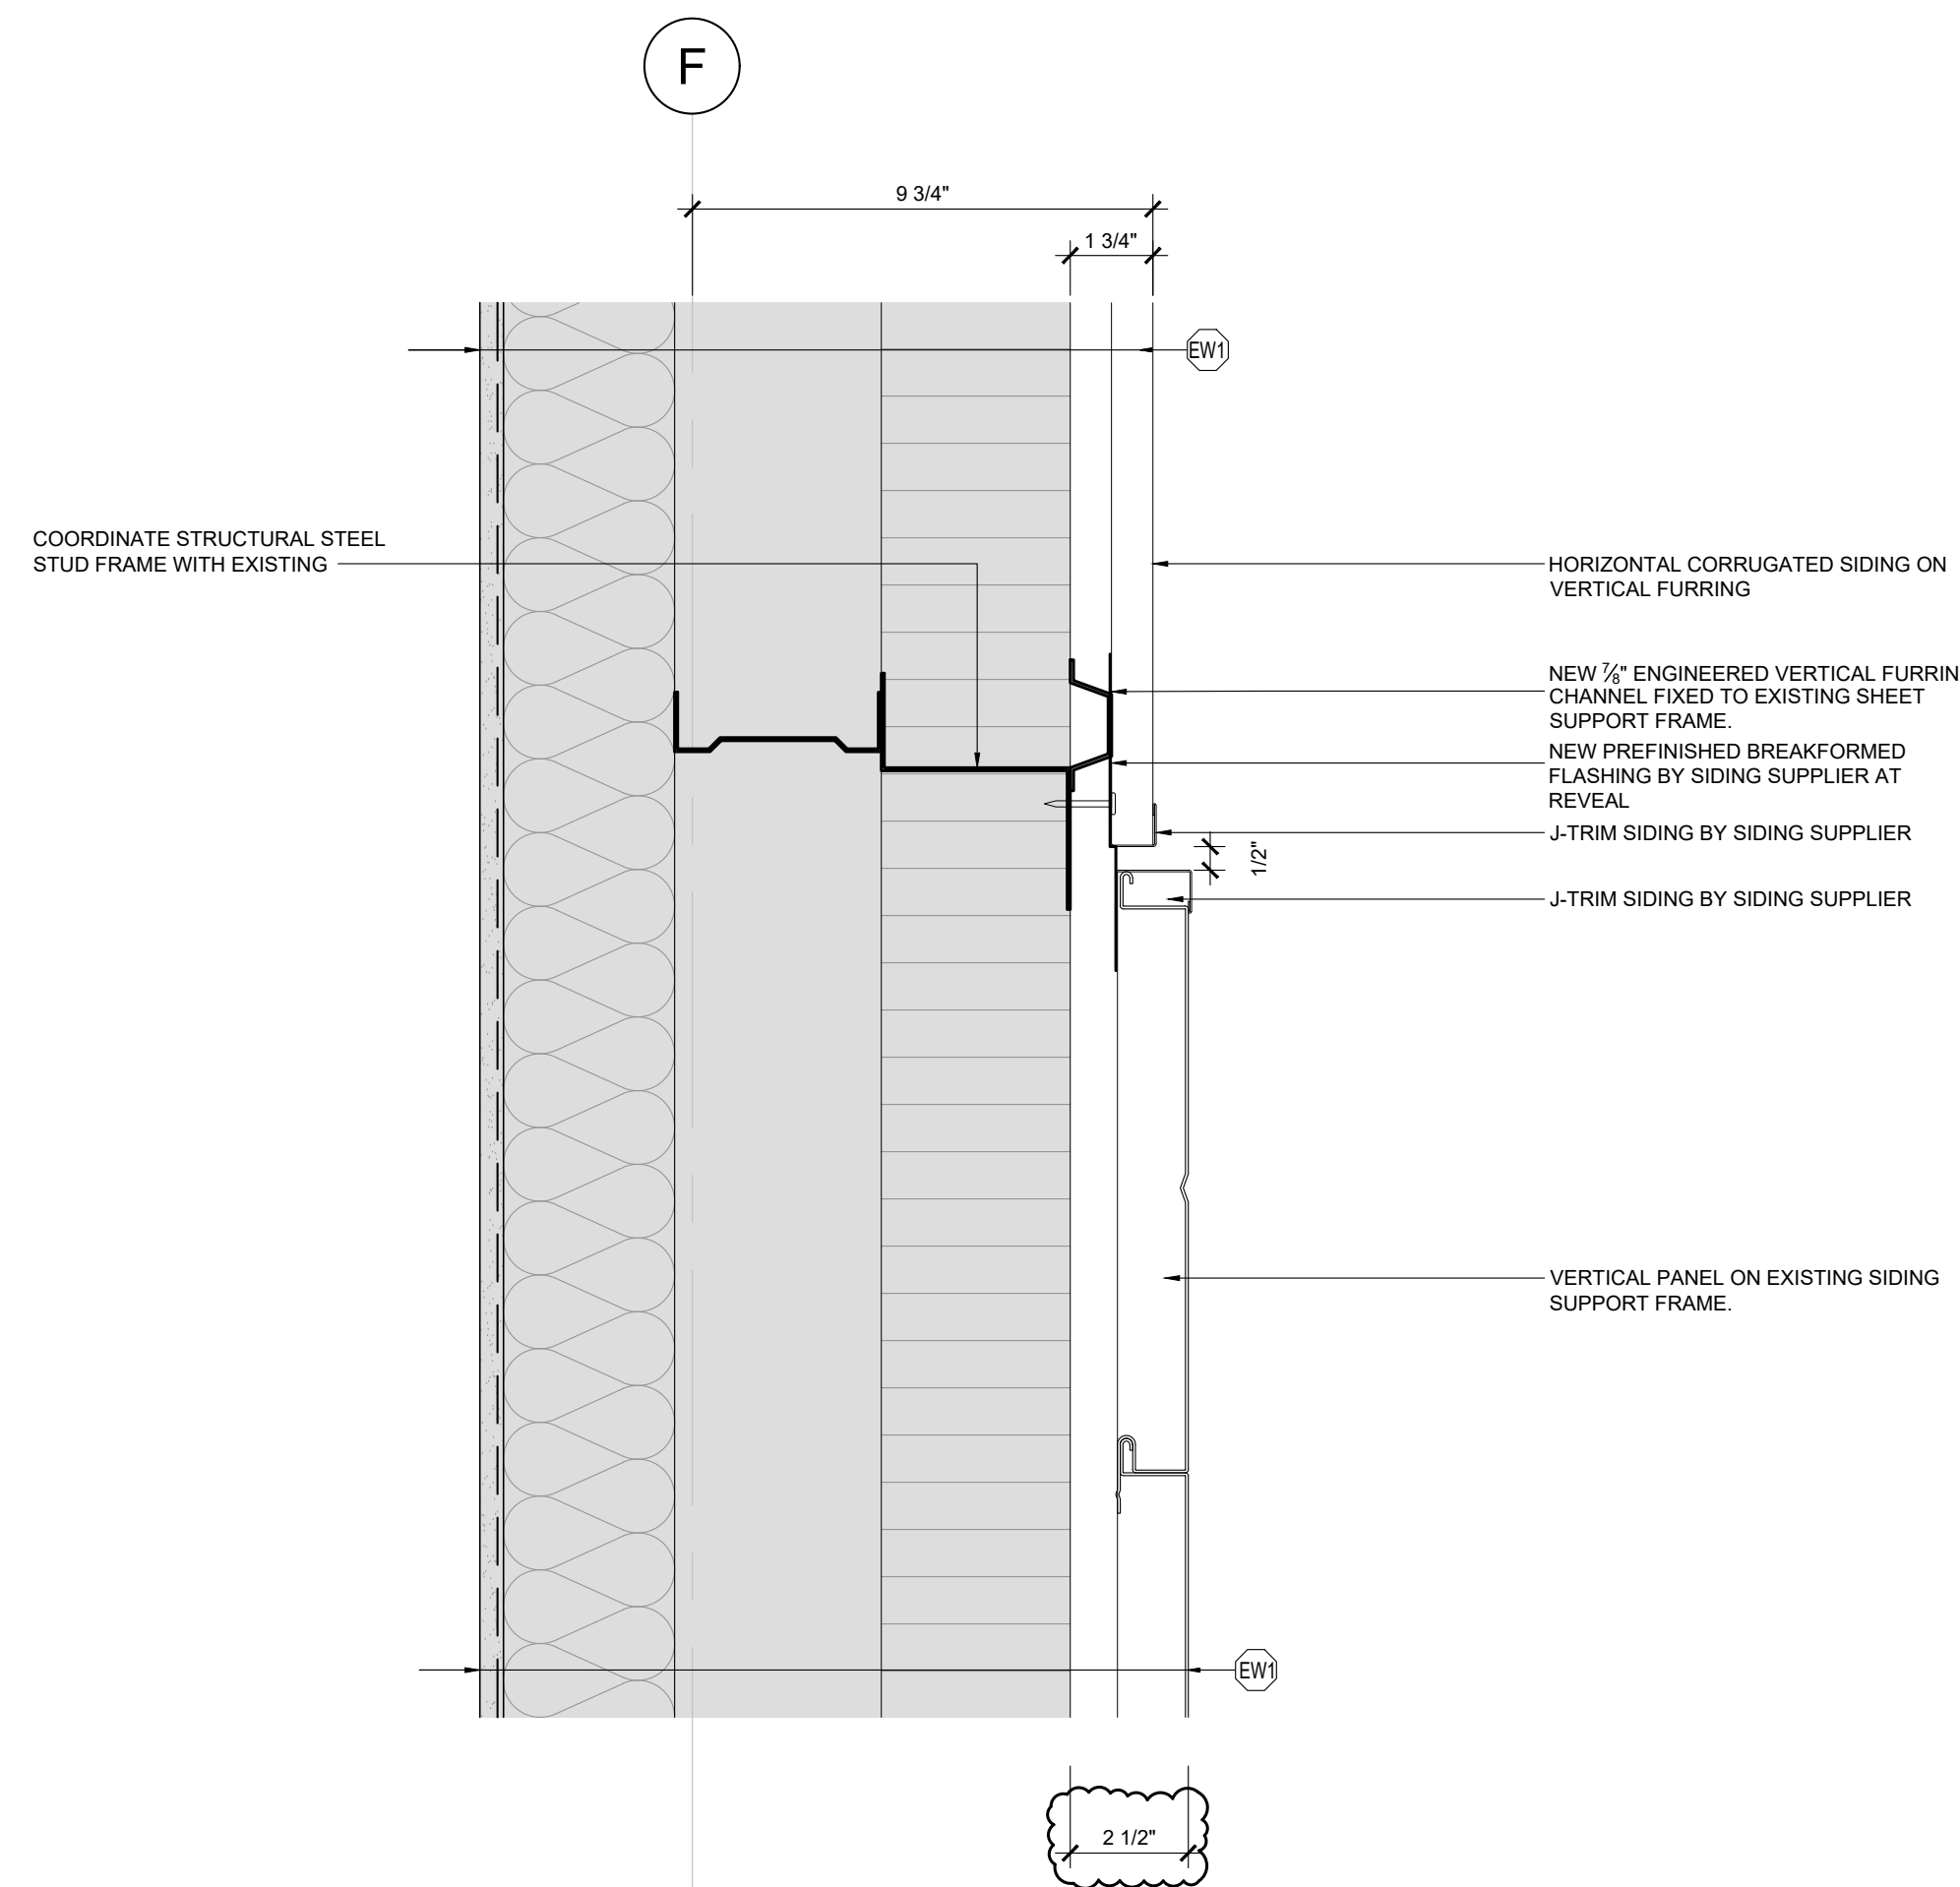

8 PLAN DETAIL: VERTICAL SIDING @ HORIZONTAL SIDING
SCALE: 3" = 1'-0"

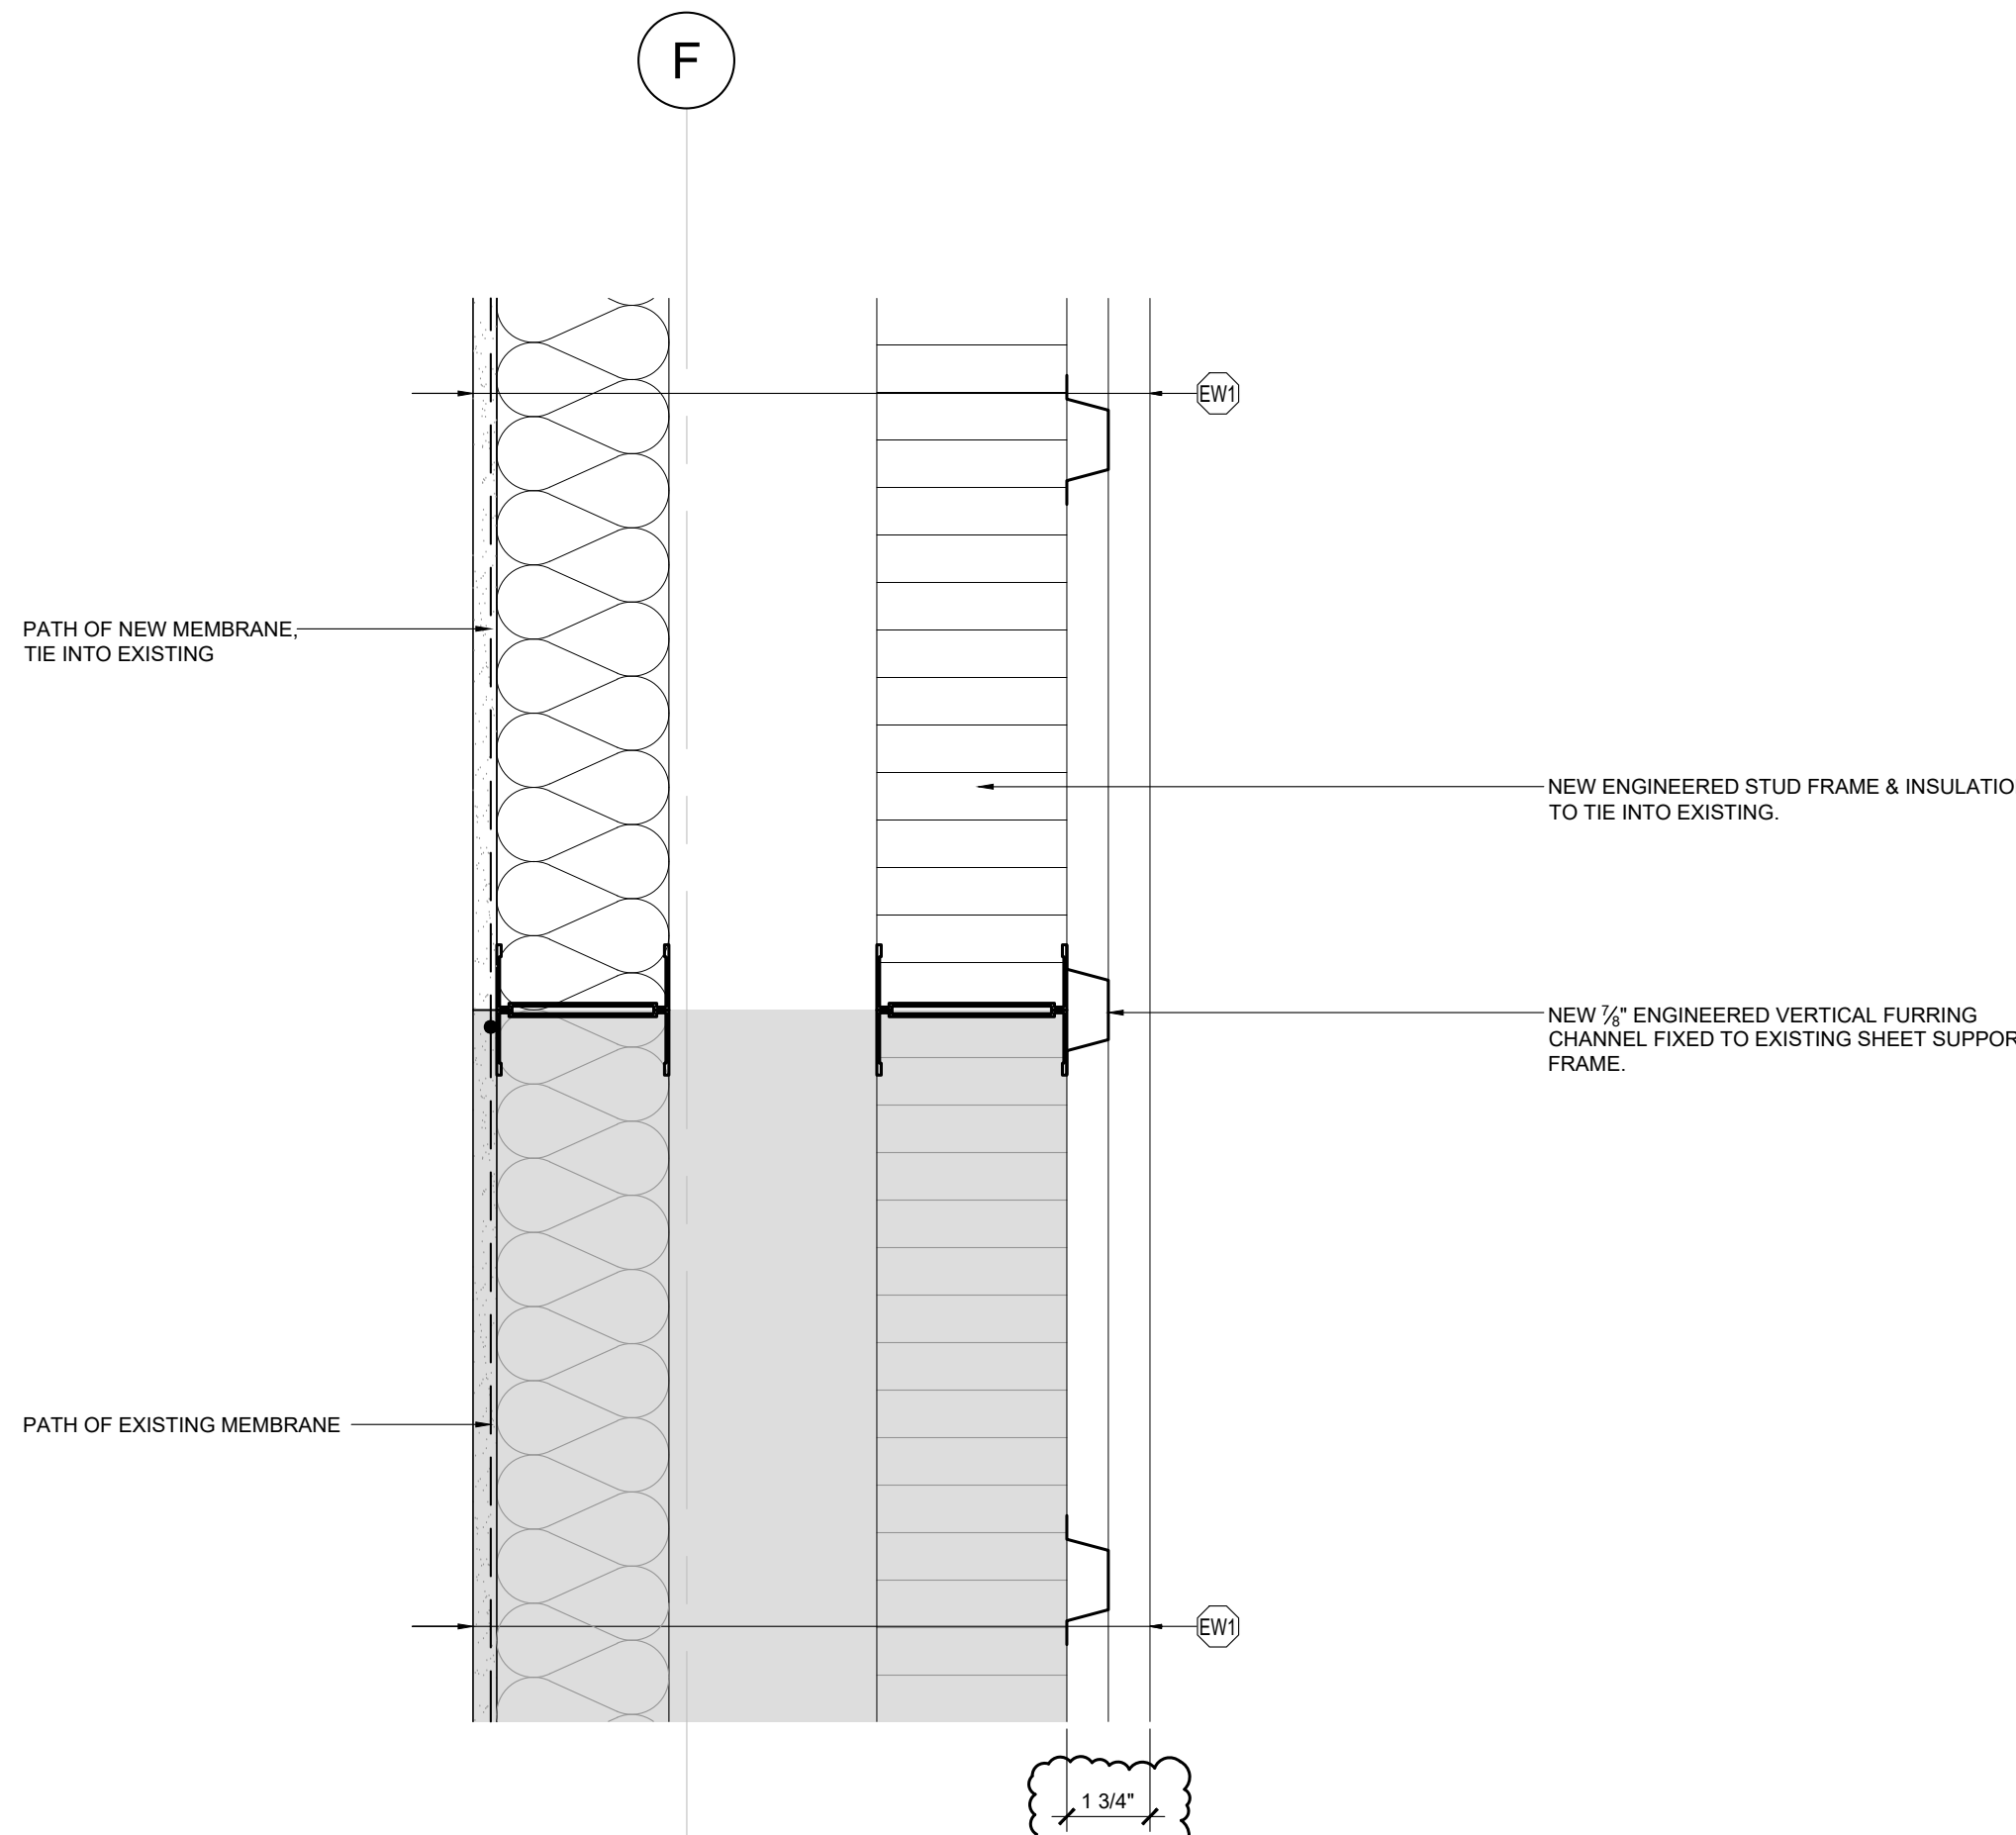

3 PLAN DETAIL: NEW WALL INFILL @ DEMOLISHED DOOR
SCALE: 3" = 1'-0"

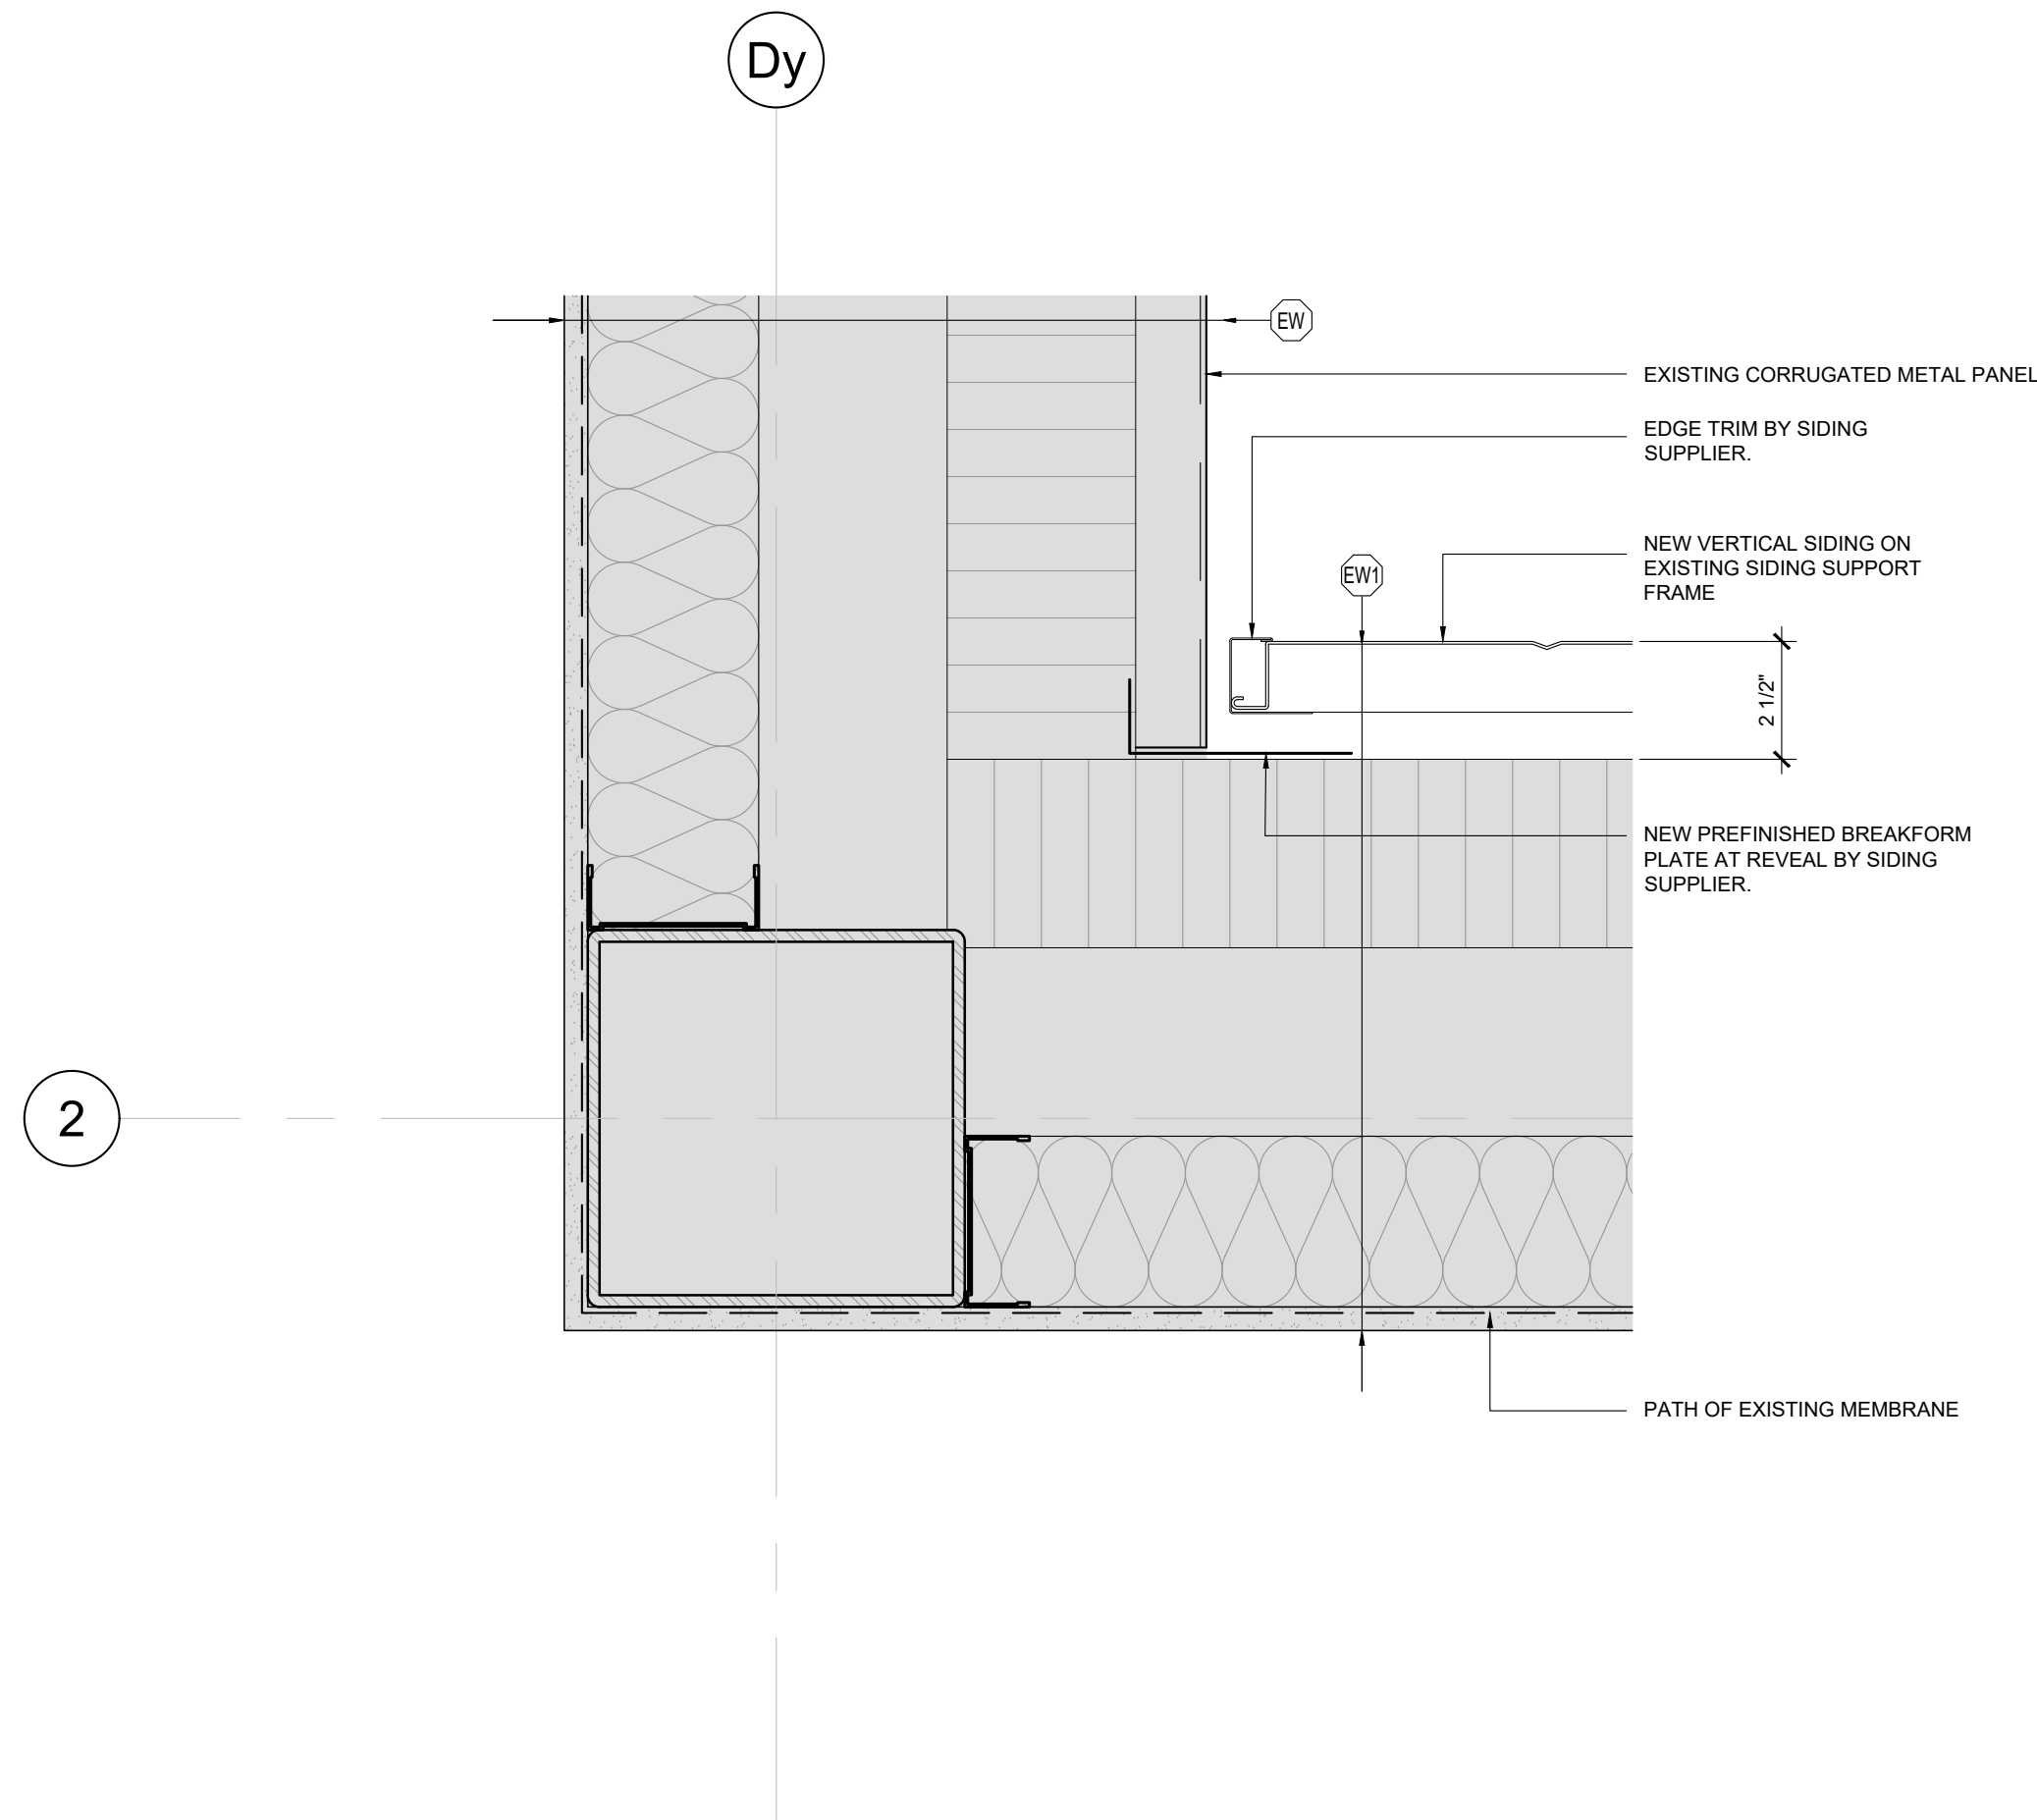

6 PLAN DETAIL: VERTICAL SIDING @ METAL PANEL INTERIOR CORNER
SCALE: 3" = 1'-0"

DETAIL NOTES:

DETAIL LEGEND:

EXISTING ASSEMBLY TO REMAIN

EXTERIOR WALL ASSEMBLIES:

EW WALL, EXISTING
• SITE VERIFY, UPGRADE AS REQUIRED

EXTERIOR WALL ASSEMBLY:

SEE ELEVATIONS A4-1 FOR NOTES 1-4
• EXTERIOR WALL, METAL CLADDING
• EXTERIOR FINISH (1-3), REFER TO ELEVATIONS
• EXISTING WALL ASSEMBLY

1. 1/2" HORIZONTAL CORRUGATED SIDING & 1/2" VERTICAL FURRING
OR:
2. 1-1/2" VERTICAL SIDING

EXTERIOR WALL, ACM PANEL
• 2" ACM PANEL
• AIR BARRIER
• 1/2" ISO PLYWOOD SHEATHING
• VOID SPACE
• ENGINEERED STUD FRAMING TIED INTO EXISTING WALL ASSEMBLY
• EXISTING WALL ASSEMBLY

FOUNDATION WALL ASSEMBLY:
• FOUNDATION WALL UPSTAND
• 4-1/2" STRUCTURAL CONCRETE
• 2-1/2" XPS INSULATION EMBEDDED IN CONCRETE
• 8" STRUCTURAL CONCRETE
• 1/2" RESILIENT CHANNEL @ 18" O/C
• 8" PLYWOOD BACKING
• 1" GYPSUM BOARD
• FINISH (AS NOTED) (F.D.)

GENERAL NOTES:

- DO NOT SCALE DRAWINGS; ONLY FIGURED DIMENSIONS ARE TO BE USED. WHERE DOUBT EXISTS, FILE REQUEST FOR INTERPRETATION AND REQUEST CLARITY.
- IT IS THE RESPONSIBILITY OF THE GENERAL CONTRACTOR TO VERIFY DIMENSIONS ON SITE; REPORT DISCREPANCIES TO THE ARCHITECT PROMPTLY.
- GENERAL CONTRACTOR TO TAKE INTO ACCOUNT CONSTRUCTION TOLERANCE; GENERAL CONTRACTOR TO COORDINATE THE WORK OF DIFFERENT TRADES TO COMPLY WITH DESIGN INTENT.
- ALL WORK DESCRIBED IN THESE DRAWINGS AND SPECIFICATIONS ARE TO COMPLY WITH THE CURRENT EDITION OF THE ONTARIO BUILDING CODE (2012) OR NATIONAL BUILDING CODE (2010) INCLUDING MOST RECENT AMENDMENTS.
- DRAWINGS AND SPECIFICATIONS ARE COMPLEMENTARY AND ARE TO BE READ TOGETHER.

COPYRIGHT

THIS DRAWING IS AN INSTRUMENT OF SERVICE AND IS PROTECTED BY COPYRIGHT AND IS THE SOLE PROPERTY OF ARCHITECTS DCA INC. COPIES, INCLUDING ELECTRONIC COPIES MAY ONLY BE USED FOR THE PURPOSE INTENDED, FOR THE SINGLE PROJECT FOR WHICH THEY ARE ISSUED AND MAY NOT BE OFFERED FOR SALE OR TRANSFER WITHOUT THE EXPRESS WRITTEN PERMISSION OF THE ARCHITECT.



ISSUE RECORD:

NO.	DESCRIPTION	DATE
1	GRIDLINE ISSUE	2024-03-28
2	GRIDLINE UPDATE	2024-05-22
3	FOR COST ESTIMATE	2024-05-29
4	FOR EIFS COORDINATION	2024-05-31
5	FOR STRUCTURAL COORDINATION	2024-06-12
6	99 PC - IFT FIT-OUT REVIEW	2024-08-12
7	REISSUED 99 PC - IFT FIT-OUT REVIEW	2024-09-09
8	99 PC FULL PACKAGE REVIEW	2024-10-15
9	ISSUE FOR FINAL REVIEW	2024-11-12
10	ISSUE FOR FINAL TENDER	2024-11-21
11	ISSUE FOR ADDENDUM #01	2024-12-16

CONSULTANTS

GOODKEY, WEEDMARK & ASSOCIATES LTD.

MECHANICAL & ELECTRICAL ENGINEERS
1688 WOODWARD DRIVE, OTTAWA, ON, K2C 3R8
TEL: 613-727-5111

D. B. GRAY ENGINEERING INC.

CIVIL ENGINEERS
700 LONG POINT CIRCLE, GLOUCESTER, ON, K1T 4E9
TEL: 613-425-8044

CLIENT

COLONNADE BRIDGEPORT

16 CONOURSE GATE, SUITE 200, OTTAWA, ON, K2E 7SE
TEL: 343-633-5084

TJX CANADA

60 STANDISH COURT, MISSISSAUGA, ON, L5R 0G1
TEL: 905-405-7025



PROJECT TITLE

**WINNERS FIT-OUT
ROCKLAND PLAZA**

DRAWING TITLE

**NEW WORK:
PLAN DETAILS**

DATE	DRAWN	JOB NO.	DRAWING NO.
JULY 2024	CL	3613	A7-3
SCALE	REVIEWED		
AS NOTED	TD		

ARCHITECTURAL

FINISH & MATERIAL SCHEDULE					
FLOOR FINISHES					
CODE	FINISH	COLOR	PRODUCT DESCRIPTION	MANUFACTURER	LOCATION
LV11	VINYL STRIPWOOD	WORK OAK	4'X36" PLANK BEVELLED 3.2mm THICKNESS TICK FINISH SKU#25142	MANNINGTON	T.J. - STAFF LOUNGE, STAFF LOCKERS
LV12	VINYL STRIPWOOD	DRY TEAK	6'X36" PLANK BEVELLED 3.2mm THICKNESS SKU#25241	MANNINGTON	WINNERS - SALES AREA FEATURE, FITTING ROOMS
LV13	VINYL TILE	GRAPHITE SLATE	12'X18" STONE - COOL DARK 3.2mm THICKNESS SKU#90712	MANNINGTON	WINNERS - SALES AREA FEATURE BORDER
LV14	VINYL TILE	GRAPHITE SLATE	9'X36" STONE - COOL DARK 3.2mm THICKNESS SKU#28142	MANNINGTON	WINNERS - MALL ENTRANCE
LV15	VINYL STRIPWOOD	WHITE WASH WOOD	4'X36" PLANK BEVELLED 3.2mm THICKNESS TICK FINISH SKU#25141	MANNINGTON	HOMESENSE - SALES AREA
LV16	VINYL STRIPWOOD	MIRUS INDIGO	4'X36" PLANKS BEVELLED 3.2mm THICKNESS SKU #27170	MANNINGTON	HOMESENSE - SALES AREA PATHWAY BORDER (RENO)
LV17	VINYL STRIPWOOD	LIME WASHED WOOD	4'X36" PLANK 3.2mm THICKNESS SPCL-SA SKU#25143	MANNINGTON	MARSHALLS - SALES AREA FEATURE FLOORING
VC11	VINYL TILE	51804 - EARTHSTONE GREIGE	STANDARD EXCELOX IMPERIAL TEXTURE 12'X12"	ARMSTRONG	WINNERS - SALES AREA FIELD, OFFICES
VC12	VINYL TILE	51861 - SOFT WARM GREY	STANDARD EXCELOX IMPERIAL TEXTURE 12'X12"	ARMSTRONG	HOMESENSE - OFFICES, BACK OF HOUSE WINNERS/HOMESENSE COMBO - SALES AREA
VC13	VINYL TILE	51903 - PEWTER	STANDARD EXCELOX IMPERIAL TEXTURE 12'X12"	ARMSTRONG	MARSHALLS - SALES AREA FIELD, OFFICES MARSHALLS/HOMESENSE COMBO - SALES AREA FIELD, OFFICES
SLR1	SEALER	CLEAR	CURE - SEAL HARDENER ASHFORD FORMULA	ASHFORD FORMULA, DIST. BY DURACON (CANADA)	T.J. - STOCKROOM, ELECTRICAL ROOM, DATA ROOM
SLR2	SEALER	GRAY	VULKEM 350N/351 NEIGHBOR-FRIENDLY PEDESTRIAN AND WATERPROOFING SYSTEM	TREMO COMMERCIAL SEALANTS & WATERPROOFING	T.J. - SPRINKLER ROOM
PED1	VESTIBULE PEDIMAT	M2-C-SAI-TNG	CLEAR ANODIZED ALUMINUM FINISH, FLUSH SERRATED RAILS, TAPERED ALUMINUM ANGLE FRAME (1/2" DEPTH)	CIS CONSTRUCTION SPECIALTIES COMPANY	T.J. - VESTIBULE IN EXISTING BUILDING OR STORE NOT ON MAIN FLOOR
CT1	CERAMIC TILE	GREY FLAMED NY RG GR.1224 FL	REGAL 12'X24" STACKED GROUT TO MATCH FLEXITILE COL 688 PEWTER GREY	OLYMPIA TILE	WINNERS - VESTIBULE
CT2	NON-SLIP CERAMIC TILE	SILVER GREY MATTE HV.MS.SGR.12.24 MT	MIRA STONE SERIES 12'X24" STAGGERED GROUT TO MATCH - FLEXITILE NORTH SEA GREY 663	OLYMPIA TILE	WINNERS & HOMESENSE - WASHROOM FLOORS, 6" TURN UP BASE
CT3	CERAMIC TILE	GREY MATTE HV.LS.GRY.1224 MT	LEA STONE SERIES 12'X24" STAGGERED GROUT TO MATCH - FLEXITILE NORTH SEA GREY 663	OLYMPIA TILE	HOMESENSE-VESTIBULE
CT4	CERAMIC TILE	JET BLACK MATTE NY RG.BK.1224 MT	REGAL 12'X24" STACKED GROUT TO MATCH - FLEXITILE CHARCOAL 685	OLYMPIA TILE	MARSHALLS - WASHROOM FLOORS & VESTIBULE
PC	POLISHED CONCRETE	NOT FOR CONTRACT		BNE CONTRACTORS	T.J. - SPECIALTY LOCATIONS

PAINTS					
CODE	FINISH	COLOR	PRODUCT DESCRIPTION	MANUFACTURER	LOCATION
P1	PAINT	CUST. COLOUR T.JX CANADA TAVERN TALPE	REFER TO FINISH NOTES FOR TYPE OF COATING	SHERWIN WILLIAMS	T.J. - STAFF LOUNGE, STAFF CORRIDOR AND OFFICES
	PAINT	CUST. COLOUR T.JX TAVERN TALPE	REFER TO FINISH NOTES FOR TYPE OF COATING	BENJAMIN MOORE	
P2	PAINT	T.JX EXOTIC RED "NO SUBSTITUTIONS"	REFER TO FINISH NOTES FOR TYPE OF COATING	BENJAMIN MOORE	T.J. - STAFF LOUNGE KITCHEN WALL AND STAFF LOCKERS
P3	PAINT	SHERWIN WILLIAMS SW 7666 FLEUR DE SEL	REFER TO FINISH NOTES FOR TYPE OF COATING	SHERWIN WILLIAMS	WINNERS/MARSHALLS - OPEN CEILING
P4	PAINT	CUST. COLOUR T.JX CANADA GAUNTLET GRAY	REFER TO FINISH NOTES FOR TYPE OF COATING	SHERWIN WILLIAMS	WINNERS - SALES AREA, WASHROOM WALLS
	PAINT	CUST. COLOUR T.JX GAUNTLET GRAY	REFER TO FINISH NOTES FOR TYPE OF COATING	BENJAMIN MOORE	
P5	PAINT	CUST. COLOUR T.JX CANADA BLACK MAGIC	REFER TO FINISH NOTES FOR TYPE OF COATING	SHERWIN WILLIAMS	T.J. - DOORS AND FRAMES, COLUMN AND ACCENTS
	PAINT	CUST. COLOUR T.JX BLACK MAGIC	REFER TO FINISH NOTES FOR TYPE OF COATING	BENJAMIN MOORE	
P6	PAINT	CUST. COLOUR T.JX CANADA PURE WHITE	REFER TO FINISH NOTES FOR TYPE OF COATING	SHERWIN WILLIAMS	WINNERS & HOMESENSE - GWB CEILING
	PAINT	CUST. COLOUR T.JX PURE WHITE	REFER TO FINISH NOTES FOR TYPE OF COATING	BENJAMIN MOORE	HOMESENSE - WASHROOM WALLS
P7	PAINT	CUST. COLOUR T.JX CANADA MUSLIN	REFER TO FINISH NOTES FOR TYPE OF COATING	SHERWIN WILLIAMS	T.J. - STOCKROOM WALLS & CEILING
	PAINT	T.JX MUSLIN	REFER TO FINISH NOTES FOR TYPE OF COATING	BENJAMIN MOORE	
P8	PAINT	CUST. COLOUR T.JX CANADA FROST GREY	REFER TO FINISH NOTES FOR TYPE OF COATING	SHERWIN WILLIAMS	HOMESENSE - SALES AREA
	PAINT	CUST. COLOUR T.JX FROST GREY	REFER TO FINISH NOTES FOR TYPE OF COATING	BENJAMIN MOORE	
P9	PAINT	CUST. COLOUR T.JX CANADA SILVER QUILL	REFER TO FINISH NOTES FOR TYPE OF COATING	SHERWIN WILLIAMS	HOMESENSE - SALES AREA AND OPEN CEILING
	PAINT	CUST. COLOUR T.JX SILVER QUILL	REFER TO FINISH NOTES FOR TYPE OF COATING	BENJAMIN MOORE	
P10	PAINT	CUST. COLOUR T.JX CANADA ABYSS	REFER TO FINISH NOTES FOR TYPE OF COATING	SHERWIN WILLIAMS	HOMESENSE - ACCENT
	PAINT	T.JX ABYSS	REFER TO FINISH NOTES FOR TYPE OF COATING	BENJAMIN MOORE	
P11	PAINT	SHERWIN WILLIAMS SW 7064 PASSIVE	REFER TO FINISH NOTES FOR TYPE OF COATING	SHERWIN WILLIAMS	MARSHALLS - SALES AREA
	PAINT	CUST. COLOUR T.JX CANADA CHAMPION COBALT	REFER TO FINISH NOTES FOR TYPE OF COATING	BENJAMIN MOORE	
P12	PAINT	T.JX CHAMPION COBALT	REFER TO FINISH NOTES FOR TYPE OF COATING	SHERWIN WILLIAMS	MARSHALLS - SALES AREA (ACCENT)
	PAINT	SHERWIN WILLIAMS SW6534 COPPER HARBOUR	REFER TO FINISH NOTES FOR TYPE OF COATING	BENJAMIN MOORE	MARSHALLS - SALES AREA (ACCENT)
P14	PAINT	BENJAMIN MOORE 2062-10 POLO BLUE	REFER TO FINISH NOTES FOR TYPE OF COATING	SHERWIN WILLIAMS	MARSHALLS - SALES AREA (ACCENT)
	PAINT	BENJAMIN MOORE 2130-40 BLACK PEPPER	REFER TO FINISH NOTES FOR TYPE OF COATING	BENJAMIN MOORE	
P15	PAINT	BENJAMIN MOORE 2121-60 WHITE DIAMOND	REFER TO FINISH NOTES FOR TYPE OF COATING	SHERWIN WILLIAMS	MARSHALLS - WASHROOM WALLS
	PAINT	BENJAMIN MOORE 2121-60 WHITE DIAMOND	REFER TO FINISH NOTES FOR TYPE OF COATING	BENJAMIN MOORE	
P16	PAINT	BENJAMIN MOORE 2121-60 WHITE DIAMOND	REFER TO FINISH NOTES FOR TYPE OF COATING	SHERWIN WILLIAMS	MARSHALLS - GWB CEILING
P17	PAINT	SHERWIN WILLIAMS SW6203 SPARE WHITE	REFER TO FINISH NOTES FOR TYPE OF COATING	BENJAMIN MOORE	WINNERS & COMBO - CEILING & HIGH WALL
				SHERWIN WILLIAMS	

VINYL WALL COVERING					
CODE	FINISH	COLOR	PRODUCT DESCRIPTION	MANUFACTURER	LOCATION
VWC1	VINYL WALLCOVERING	BB-6C-07	BOLTA BALANCING ACT COLOUR NOBLE NICKEL	CROWN WALLCOVERING	T.J. - STAFF LOUNGE
VWC2	WALL PROTECTION	P3TEC 60194 COL. STONE	INFINITY - CONTACT CROWN WALL COVERING FOR REQUIRED INSTALLER OF WALL PROJECTION	CROWN WALLCOVERING	WINNERS - PUBLIC CORRIDOR, VESTIBULE, WINNERS MALL STOREFRONT
VWC3	VINYL WALLCOVERING	W2-MT-02, SMOKED PLATINUM	GENON, MOLTEN	CROWN WALLCOVERING	WINNERS - FITTING ROOMS
VWC4	VINYL WALLCOVERING	Y47688HU PEARL	VYCON, HULA	CROWN WALLCOVERING	WINNERS - FITTING ROOM FOYER
VWC5	VINYL WALLCOVERING	ZV9D-15	SOURCE ONE GROUP, EXCLUSIVE, STITCHEDLEATHER	CROWN WALLCOVERING	WINNERS - VARIOUS LOCATIONS - CONFIRM WITH DESIGNER
VWC6	VINYL WALLCOVERING	Y47687	VYCON, WATERCOLOUR CANVAS	CROWN WALLCOVERING	WINNERS - VESTIBULE
VWC7	VINYL WALLCOVERING	W2-H2-05 MISTY GREIGE	GENON, HORIZON	CROWN WALLCOVERING	HOMESENSE - MALL STOREFRONT, WINNERS/HOMESENSE CASH BACKLINE
VWC8	VINYL WALLCOVERING	AZ32646A ONYX	SYMPHONY, SARINDA	CROWN WALLCOVERING	HOMESENSE - CASH BACKLINE
VWC9	VINYL WALLCOVERING	BB-SR-06 BLACK TEA	BOLTA, SILK ROAD	CROWN WALLCOVERING	HOMESENSE - RUG WALL, HOLD/ SOLD AREA
VWC10	VINYL WALLCOVERING	Y463430A LIGHT PEWTER	VYCON, OASIS	CROWN WALLCOVERING	HOMESENSE - COLUMNS
VWC11	VINYL WALLCOVERING	ZVRL-05	REALE	CROWN WALLCOVERING	MARSHALLS - FITTING ROOM, COLUMNS, VESTIBULE
VWC12	VINYL WALLCOVERING	CHARRED W2-MT-07	GENON, MOLTEN	CROWN WALLCOVERING	MARSHALLS - FITTING ROOMS, CASH BACKLINE AND FEATURE WALLS
VWC13	WALL PROTECTION	P3TEC 60171 COL. HAZY GREY	INFINITY - CONTACT CROWN WALL COVERING FOR REQUIRED INSTALLER OF WALL PROJECTION	CROWN WALLCOVERING	MARSHALLS/HOMESENSE - VARIOUS LOCATIONS - CONFIRM WITH DESIGNER
VWC14	VINYL WALLCOVERING	Y47689WC COL. STONE	WATERCOLOUR CANVAS COL. STONE, 20 OZ TYPE II	CROWN WALLCOVERING	WINNERS - VARIOUS LOCATIONS - CONFIRM WITH DESIGNER
VWC15	VINYL WALLCOVERING	Y47681WC COL. HAZY GREY	WATERCOLOUR CANVAS COL. HAZY GREY, 20 OZ TYPE II	CROWN WALLCOVERING	T.J. - VARIOUS LOCATIONS - CONFIRM WITH DESIGNER
VWC16	VINYL WALLCOVERING	Y47689WC COL. IVORY	WATERCOLOUR CANVAS COL. IVORY, 20 OZ TYPE II	CROWN WALLCOVERING	T.J. - VARIOUS LOCATIONS - CONFIRM WITH DESIGNER
VWC17	VINYL WALLCOVERING	Y47683HU COL. MATTE BLACK	VYCON, HULA	CROWN WALLCOVERING	WINNERS - VARIOUS LOCATIONS - CONFIRM WITH DESIGNER

CEILING AND MISC. WALL FINISHES					
CODE	FINISH	COLOR	PRODUCT DESCRIPTION	MANUFACTURER	LOCATION
ACT1	ACOUSTIC CEILING TILE	WHITE	#2410 2' X 4' X 5/8", GRID USG DOWN BRAND DX/DXL 15/16" COL. WHITE	CGC RADAR CLIMAPLUS	T.J. - OFFICES, SALES FLOOR
ACT2	ACOUSTIC CEILING TILE	WHITE	#2210 2' X 2' X 5/8", GRID USG DOWN BRAND DX/DXL 15/16" COL. WHITE	CGC RADAR CLIMAPLUS	WINNERS & MARSHALLS - FITTING ROOMS
CT5	CERAMIC TILE	SILVER GREY MATTE HV.MS.SGR.12.12 MT	MIRA STONE SERIES 12'X12" STACKED GROUT TO MATCH - FLEXITILE NORTH SEA GREY 663	OLYMPIA TILE	T.J. - UTILITY ROOM
CT6	CERAMIC TILE	WARM WHITE MATTE QT.CO.WHT.0416 MT	COLOR & DIMENSION 4'X16" STACKED GROUT TO MATCH - FLEXITILE IVORY 662	OLYMPIA TILE	T.J. - STAFF LOUNGE BACKSPLASH
CT7	CERAMIC TILE	SHELL WHITE MATTE HV.RG.BLW.1212 MT	REGAL 12'X12" GROUT TO MATCH - FLEXITILE BONE 612 512	OLYMPIA TILE	WINNERS & HOMESENSE - WASHROOM WALLS
CT8	CERAMIC TILE	COC ARCTIC BRIGHT WHITE QT.CO.ARW.1224 MT	COLOR AND DIMENSION 12'X24" STACKED GROUT TO MATCH - FLEXITILE CHARCOAL 685	OLYMPIA TILE	MARSHALLS - WASHROOM WALLS
CW11	CORK WALL TILE	WLACO-HAR306013 LIGHT WAX FINISH	ACOUSTICAL CORK WALL TILE, PATTERN: STACK BOND INSTALLATION (ALIGNED SEAMS)	JEUNEK CORK GROUP	T.J. - STAFF CORRIDOR
ML1	MELAMINE PANEL	WHITE NEW 750 GOSHEN WHITE LPM		COLUMBUS SHOWCASE	WINNERS - SALES FLOOR
ML2	MELAMINE PANEL	927-58	MELAMINE PANEL TO MATCH 'PLAM13'	FORMICA	HOMESENSE - SALES FLOOR
ML3	MELAMINE	MELAMINE TO MATCH FROSTY WHITE 1573-60		WILSONART	MARSHALLS - SALES FLOOR
LEA1	LEATHER	RED	COLOR TO MATCH SW668 REAL RED	CC LEATHERS	WINNERS - FAMILY FITTING ROOM
LEA2	LEATHER	ORANGE	COLOR TO MATCH "P13"	CC LEATHERS	MARSHALLS - FAMILY FITTING ROOM


1
A8-1

FINISH SCHEDULE
SCALE 1:1.5

FINISH & MATERIAL SCHEDULE					
EXTERIOR FINISHES					
CODE	FINISH	COLOR	PRODUCT DESCRIPTION	MANUFACTURER	LOCATION
ST1	STUCCO	WINN-06-1021S WINNERS GREY (STRATO TONE)	"SAND PEBBLE" TEXTURE - STRATO TONE ACHIEVES 6 YEAR FADE WARRANTY"	DRYVIT	WINNERS - EXTERIOR WALLS ACCENT
ST2	STUCCO	WINN-07-1021 WINNERS BEIGE	"SAND PEBBLE" FINISH - STRATO TONE ACHIEVES 6 YEAR FADE WARRANTY"	DRYVIT	WINNERS - EXTERIOR WALLS
ST3	DEMANDIT	WINN-06-1088S WINNERS GREY (STRATO TONE)	DEMANDIT - TO BE APPLIED IN TWO (2) COATS	DRYVIT	WINNERS - EXTERIOR WALLS ACCENT
ST4	DEMANDIT	WINN-07-1081 WINNERS BEIGE	DEMANDIT - TO BE APPLIED IN TWO (2) COATS	DRYVIT	WINNERS - EXTERIOR WALLS
ST5	STUCCO	HOM-03-1021S HOMESENSE BLACK (STRATO TONE)	"SAND PEBBLE" TEXTURE - STRATO TONE ACHIEVES 6 YEAR FADE WARRANTY"	DRYVIT	HOMESENSE - STUCCO MOULDINGS
ST6	STUCCO	HOM-06-1021 HOMESENSE GREY	"SAND PEBBLE" FINISH - STRATO TONE ACHIEVES 6 YEAR FADE WARRANTY"	DRYVIT	HOMESENSE - EXTERIOR WALLS
ST7	DEMANDIT	HOM-03-1085S HOMESENSE BLACK (STRATO TONE)	DEMANDIT - TO BE APPLIED IN TWO (2) COATS	DRYVIT	HOMESENSE - STUCCO MOULDING
ST8	DEMANDIT	HOM-06-1085 HOMESENSE GREY	DEMANDIT - TO BE APPLIED IN TWO (2) COATS	DRYVIT	HOMESENSE - EXTERIOR WALLS
ST9	STUCCO	MARSH-03-1021S (STRATO TONE) MARSHALLS BLUE	"SAND PEBBLE" FINISH - STRATO TONE ACHIEVES 6 YEAR FADE WARRANTY"	DRYVIT	MARSHALLS - EXTERIOR SIGNAGE AREA
ST10	DEMANDIT	MARSH-03-1085S (STRATO TONE) MARSHALLS BLUE	DEMANDIT - TO BE APPLIED IN TWO (2) COATS	DRYVIT	MARSHALLS - EXTERIOR SIGNAGE AREA
ST11	STUCCO	1J-97-4-2-1 (STRATO TONE) MARSHALLS WHITE	"SAND PEBBLE" FINISH TO MATCH BENJAMIN MOORE STRATO TONE ACHIEVES 6 YEAR FADE WARRANTY"	DRYVIT	MARSHALLS - EXTERIOR WALLS AND MOULDING
ST12	DEMANDIT	1J-97-4-2-1 (STRATO TONE) MARSHALLS WHITE	DEMANDIT - TO BE APPLIED IN TWO (2) COATS	DRYVIT	MARSHALLS - EXTERIOR WALLS AND MOULDING
ST13	DEMANDIT	COMBO-XX-XXXX COMBO GREY ZIRCON SW-767	DEMANDIT - TO BE APPLIED IN TWO (2) COATS	DRYVIT	COMBO - EXTERIOR WALLS
ST14	STUCCO	ZIRCON SW-767 COMBO GREY	"SAND PEBBLE" FINISH TO MATCH BENJAMIN MOORE STRATO TONE ACHIEVES 6 YEAR FADE WARRANTY"	DRYVIT	MARSHALLS - EXTERIOR WALLS
ST15	DEMANDIT	1J-73-3-21-1 (STRATO TONE) MARSHALLS GREY	DEMANDIT - TO BE APPLIED IN TWO (2) COATS	DRYVIT	MARSHALLS - EXTERIOR WALLS
ST16	STUCCO	1J-73-3-21-1 (STRATO TONE) MARSHALLS GREY	"SAND PEBBLE" FINISH TO MATCH BENJAMIN MOORE STRATO TONE ACHIEVES 6 YEAR FADE WARRANTY"	DRYVIT	MARSHALLS - EXTERIOR WALLS
MA51	ARCHITECTURAL BLOCK	COLOR: ONYX (FINISH: SUAVE)	12'X24" FINESSE PROFILE	BRAMPTON BRICK	T.J. - EXTERIOR WALL BASE
MA52	ARCHITECTURAL SILL	COLOR: ONYX (FINISH: SUAVE)	32" SILL	BRAMPTON BRICK	T.J. - EXTERIOR MASONRY SILL
M1	METAL PANELS	REYNOBOND - DEEP BLACK ALPOLIC - WINNERS BLACK	REYNOBOND - COLORWELD 500 SERIES OR ALPOLIC AS ALTERNATE MATERIAL	CLADCO (CLADDING SYSTEM C2000) OR AMNA (CLADDING SYSTEM AM2000)	WINNERS & HOMESENSE - EXTERIOR SIGNAGE
M2	METAL PANELS	GREY	M-115 PPO SILVERSMITH	DURANAR	T.J. - MALL STOREFRONT
M3	METAL FLASHING	CC 56068	PRE - FINISHED METAL FLASHING	VICWEST	T.J. - EXTERIOR FLASHING
M4	METAL PANELS	REYNOBOND - BRITTE RED ALPOLIC - HOMESENSE RED	REYNOBOND - COLORWELD 500 SERIES OR ALPOLIC AS ALTERNATE MATERIAL	CLADCO (CLADDING SYSTEM C2000) OR AMNA (CLADDING SYSTEM AM2000)	HOMESENSE - EXTERIOR SIGNAGE
M5	METAL PANELS	REYNOBOND- PPG-UC102349 ALPOLIC - MARSHALLS BLUE	ALUMINUM COMPOSITE MATERIAL (ACM) PANELS CLADCO	CLADCO (CLADDING SYSTEM C2000)	MARSHALLS - EXTERIOR SIGNAGE
M6	POLISHED CHROME	-	-	-	
M7	METAL PANELS	TO MATCH PAINT "P16"	-	-	MARSHALLS - INTERIOR STOREFRONT
M8	METAL PANELS	ALPOLIC 500 GREY	-	-	CLADCO (CLADDING SYSTEM C2000) OR AMNA (CLADDING SYSTEM AM2000)
M9	METAL PANELS	56076 WHITE WHITE	PRE-FINISHED PARAPET METAL	VICWEST	WINNERS/HOMESENSE COMBO - EXTERIOR STOREFRONT
M10	METAL PANELS	TO MATCH PAINT "P14"	-	-	MARSHALLS - INTERIOR STOREFRONT
AL1	ALUMINUM	BLACK	#20 BLACK ANODIZE	COMMDOOR ALUMINUM	WINNERS & HOMESENSE - INTERIOR/ EXTERIOR GLAZING MULLIONS

BUMPERS, CORNER GUARDS, FLOOR BASE AND TRANSITION STRIPS					
CODE	FINISH	COLOR	PRODUCT DESCRIPTION	MANUFACTURER	LOCATION
VB1	VINYL WALL BASE	BLACK NO. 40	4" COVE BASE	JOHNSONITE	WINNERS - SALES, FITTING ROOMS AND SERVICE AREAS HOMESENSE - SALES, OFFICES AND SERVICE AREAS MARSHALLS - OFFICE, FITTING ROOMS, SERVICE AREAS & STAFF LOUNGE
VB2	VINYL WALL BASE	BLACK NO. 40	6" COVE BASE	JOHNSONITE	MARSHALLS - SALES AREA T.J. - CASH FRONTLINE AND BACKLINE MILLWORK BASE
WB1	BUMPER RAIL	#102 (BLACK)	ECOFLEX SERIES #1000, CW ALUMINUM BASE	BOSTON RETAIL PRODUCTS	T.J. - SALES FLOOR, PUBLIC CORRIDOR & FITTING ROOMS
WB2	BUMPER RAIL	#112 (BLACK)	ECOFLEX SERIES #2100, 2 1/2"	BOSTON RETAIL PRODUCTS	T.J. - SALES FLOOR, PUBLIC CORRIDOR & FITTING ROOMS
CG1	CORNER GUARD	#102 (BLACK)	1.5'X1.5" ECOGRIGID POLYBOSTYLENE PBRVC-15-012	BOSTON RETAIL PRODUCTS	T.J. - SALES FLOOR & PUBLIC CORRIDOR
CG2	CORNER GUARD	SATIN ALUMINUM	KOROGARD 1.5'X1.5" SATIN ALUMINUM CORNER GUARD	KOROSEAL WALL PROTECTIONS SYSTEMS	T.J. - STAFF LOUNGE, SALES FLOOR & FITTING ROOMS
TS1	TRANSITION STRIP	TRANSITION STRIP	JOLLY AD ATGB, SIZE: TO BE COORDINATED WITH TILE THICKNESS "BRUSHED NICKEL ANODIZED ALUMINUM TILE TRM" CW CLEAR BLUCONE	SCHLUTER	T.J. - TOP OF TILE IN WASHROOM, UTILITY ROOM, AND STAFF LOUNGE
TS2	TRANSITION STRIP	TRANSITION STRIP	DILEX-AHK, AHK 18 ATGB SIZE: TO BE COORDINATED WITH TILE THICKNESS, "BRUSHED NICKEL ANODIZED ALUMINUM"	SCHLUTER	T.J. - COVE BASE IN WASHROOM
TS3	TRANSITION STRIP	TRANSITION STRIP	RENO-U EBU100, SIZE: TO BE COORDINATED WITH TILE THICKNESS "BRUSHED STAINLESS STEEL"	SCHLUTER	T.J. - WASHROOM FLOOR THRESHOLD

PLASTIC LAMINATES / CORIAN & WASHROOM PARTITIONS					
CODE	FINISH	COLOR	PRODUCT DESCRIPTION	MANUFACTURER	LOCATION
WP1	PARTITION	BLACK 211	SOLID PLASTIC WASHROOM PARTITIONS	HADRAN	WINNERS & HOMESENSE - WASHROOM PARTITIONS
WP2	NA				
PLAM1	LAMINATE	242-T CELESTIAL SANDSTORM (TEXTURED FINISH)	LAMINATE	LAMIN-ART	T.J. - MILLWORK
PLAM2	LAMINATE	6212-58 WHEAT STRAND	LAMINATE	FORMICA	T.J. - MILLWORK
PLAM3	LAMINATE	918-58 NEUTRAL WHITE	LAMINATE	FORMICA	T.J. - STAFF LOUNGE
PLAM5	LAMINATE	MACASSAR EBONY V437	LAMINATE	ARBORITE	T.J. - STAFF LOUNGE
	LAMINATE	909-58 BLACK - MATTE FINISH	LAMINATE	FORMICA	WINNERS & HOMESENSE - WINDOW SILLS, MIRROR FRAMES FITTING ROOM COT HOOK PANELS MARSHALLS- STAFF LOUNGE WINDOW SIL, FITTING ROOM ENTRANCE FRAME, PUBLIC CORRIDOR ENTRANCE FRAME
PLAM6	LAMINATE	1854K-35 LUNA NIGHT-AEON FINISH	LAMINATE	WILSONART	HOMESENSE- Q-LINE COUNTER
PLAM7	NA				
PLAM8	LAMINATE	918-5P NEUTRAL WHITE- SCULPTED FINISH	LAMINATE	FORMICA	WINNERS - FITTING ROOM
PLAM9	LAMINATE	1559K-18 BLACK	LAMINATE	WILSONART LAMINATE	WINNERS - FITTING ROOM, Q-LINE, JEWELRY
PLAM10	LAMINATE	OCTOLAM 913 LYON WALNUT	LAMINATE	OCTOPUS PRODUCTS	WINNERS - Q-LINE, FITTING ROOM, PUBLIC CORRIDOR ENTRANCE
PLAM11	LAMINATE	918-90 NEUTRAL WHITE- GLOSS FINISH	LAMINATE	FORMICA	WINNERS - Q-LINE, FITTING ROOM, PUBLIC CORRIDOR ENTRANCE
PLAM12	LAMINATE	W476-EV VEILED GHOSTWOOD	LAMINATE	ARBORITE	HOMESENSE - Q-LINE PANELS
PLAM13	LAMINATE	927-58 FOLKSTONE	LAMINATE	FORMICA	HOMESENSE
PLAM14	NA				
PLAM15	LAMINATE	INDIGO BLUE U599 MATTE	LAMINATE	EGGER	MARSHALLS - SALES AREA
PLAM16	LAMINATE	4945-38 ORGANIC COTTON	LAMINATE	WILSONART	MARSHALLS - FITTING ROOM
PLAM17	LAMINATE	S302T GRAPHITE BLUE	LAMINATE	NEVAMAR	MARSHALLS - FITTING ROOM
C1	CORIAN	CAMEO WHITE	CORIAN	DUPONT	T.J. - STAFF LOUNGE COUNTER-TOP
C2	CORIAN	HAZELNUT	CORIAN	DUPONT	WINNERS & HOMESENSE - WASHROOM COUNTER-TOP
C3	CORIAN	ALLSPICE	CORIAN	DUPONT	MARSHALLS - WASHROOM COUNTER-TOP

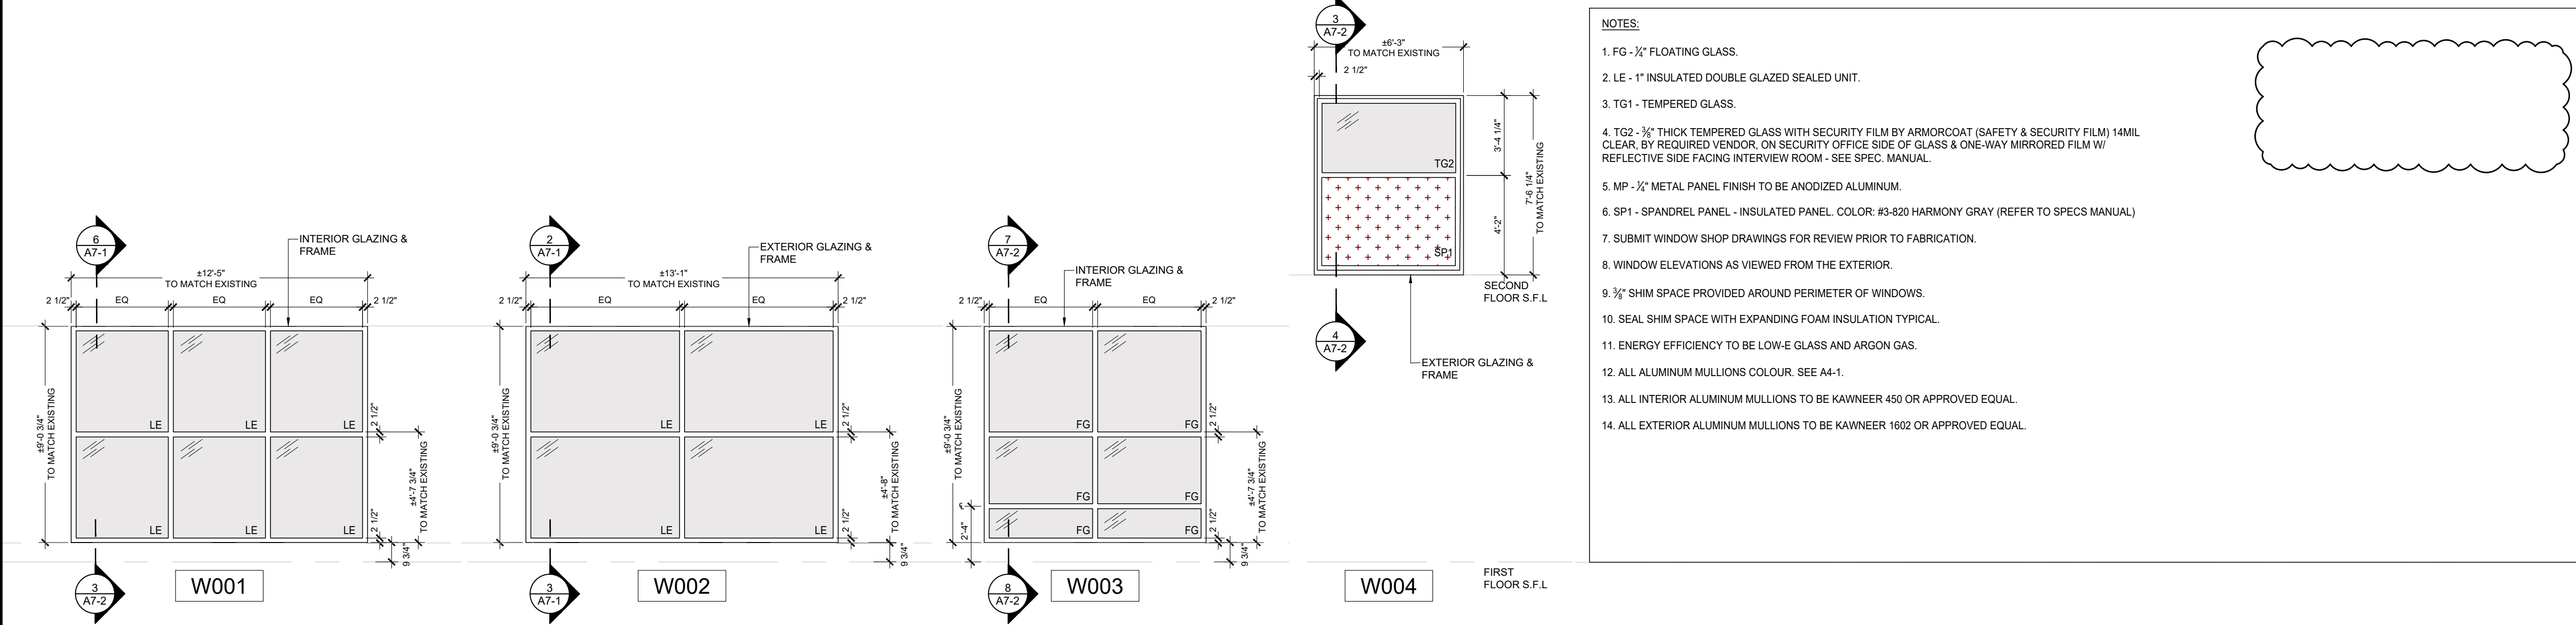

- NOTES:
1. FG - 1/2" FLOATING GLASS.
 2. LE - 1" INSULATED DOUBLE GLAZED SEALED UNIT.
 3. TQ1 - TEMPERED GLASS.
 4. TQ2 - 3/4" THICK TEMPERED GLASS WITH SECURITY FILM BY ARMORCOAT (SAFETY & SECURITY FILM) 14ML CLEAR. BY REQUIRED INDOOR ON SECURITY OFFICE SIDE OF GLASS & ONE-WAY MIRRORING FILM W/ REFLECTIVE SIDE FACING INTERVIEW ROOM - SEE SPEC. MANUAL.
 5. MP - 1/2" METAL PANEL FINISH TO BE ANODIZED ALUMINUM.
 6. SP1 - SPANDREL PANEL - INSULATED PANEL. COLOR: R3-R20 HARMONY GRAY (REFER TO SPECS MANUAL).
 7. SUBMIT WINDOW SHOP DRAWINGS FOR REVIEW PRIOR TO FABRICATION.
 8. WINDOW ELEVATIONS AS VIEWED FROM THE EXTERIOR.
 9. 3/8" SHIM BRACE PROVIDED AROUND PERIMETER OF WINDOWS.
 10. SEAL SHIM SPACE WITH EXPANDING FOAM INSULATION TYPICAL.
 11. ENERGY EFFICIENCY TO BE LOW-E GLASS AND ARGON GAS.
 12. ALL ALUMINUM MULLIONS COLOUR: SEE A4-1.
 13. ALL INTERIOR ALUMINUM MULLIONS TO BE KAWNEER 650 OR APPROVED EQUAL.
 14. ALL EXTERIOR ALUMINUM MULLIONS TO BE KAWNEER 1602 OR APPROVED EQUAL.

ROOMS		FLOORS				WALLS (PROJECT NORTH IS REFERENCE)												CEILING			REMARKS				
NO.	NAME	DATE	FIN.	BASE	FR.	EAST				WEST				NORTH				SOUTH							
						MATL.	FIN.	MATL.	FIN.	MATL.	FIN.	MATL.	FIN.	MATL.	FIN.	MATL.	FIN.	MATL.	FIN.	MATL.		FIN.	HEIGHT		
101	VESTIBULE		FEDGRD / CERAMIC TILE	(CT1)	CERAMIC TILE	(CT1)	4" HIGH	GYPSPUM BOARD	(W00)	GYPSPUM BOARD	(W00)	GYPSPUM BOARD	(W00)	GYPSPUM BOARD	(W00)	GYPSPUM BOARD	(W00)	GYPSPUM BOARD	(W00)	GYPSPUM BOARD	(W00)	17'-0"	PROVIDE CERAMIC TILE BASE AND VINYL WALL COVERING ON G.W.B. WALLS. CERAMIC TILE REQUIRES 4" BASE.		
102	SALES AREA		VINYL TILE	SEE A2-4	VINYL	(VB1)	4" HIGH	GYPSPUM BOARD	SEE A5-1	GYPSPUM BOARD	SEE A5-1	GYPSPUM BOARD	SEE A5-1	GYPSPUM BOARD	SEE A5-1	GYPSPUM BOARD	SEE A5-1	GYPSPUM BOARD	SEE A5-1	GYPSPUM BOARD	SEE A5-1	OPEN CEILING	(PS)	17'-0" - 19'-0"	REFER TO INTERIOR ELEVATIONS ON A5-1 DRAWING FOR WALL FINISHES.
104	UTILITY ROOM		CONCRETE	(CLR)	-	-	-	-	-	-	-	-	-	-	-	-	-	-	-	-	-	-	-	(*)1 METAL CAGE, STEEL FRAME & MESH CAGE BY SUPPLIER. SEE SPECIFICATIONS DIV. 05. (*)2 EYEWASH WALL RECESS. SEE DETAIL 16 / A5-2	
106	UNIVERSAL WASHROOM		CERAMIC TILE	(CT2)	CERAMIC TILE	(CT2)	4" HIGH	GYPSPUM BOARD	(TS1)	GYPSPUM BOARD	(TS1)	GYPSPUM BOARD	(TS1)	GYPSPUM BOARD	(TS1)	GYPSPUM BOARD	(TS1)	GYPSPUM BOARD	(TS1)	GYPSPUM BOARD	(TS1)	GYPSPUM BOARD	(TS1)	9'-0"	TILES TO 4" A.F.F. C.W. TRANSITION STRIP (TS) FINISHED WITH CLEAR SILICONE. PAINT ABOVE. REFER TO A2-4 & A5-2 FOR FURTHER DETAILS. PROVIDE TILE TO FULL HEIGHT AT LOCATION OF FUTURE ADULT CHANGE TABLE.
107	STAFF CORRIDOR		RESILIENT TILE	(CT1)	VINYL	(VB1)	4" HIGH	GYPSPUM BOARD	(P1)	GYPSPUM BOARD	(P1)	GYPSPUM BOARD	(P1)	GYPSPUM BOARD	(P1)	GYPSPUM BOARD	(P1)	GYPSPUM BOARD	(P1)	GYPSPUM BOARD	(P1)	ACOUSTIC TILE	(ACT)	9'-0"	
113	FITTING ROOM FOYER		RESILIENT TILE	(CT2)	VINYL	(VB1)	4" HIGH	GYPSPUM BOARD	SEE A5-3	GYPSPUM BOARD	SEE A5-3	GYPSPUM BOARD	SEE A5-3	GYPSPUM BOARD	SEE A5-3	GYPSPUM BOARD	SEE A5-3	GYPSPUM BOARD	SEE A5-3	GYPSPUM BOARD	SEE A5-3	ACOUSTIC TILE	(ACT)	12'-0"	REFER TO A5-3
114	ACCESSIBLE FITTING ROOM		RESILIENT TILE	(CT2)	VINYL	(VB1)	4" HIGH	GYPSPUM BOARD	SEE A5-3	GYPSPUM BOARD	SEE A5-3	GYPSPUM BOARD	SEE A5-3	GYPSPUM BOARD	SEE A5-3	GYPSPUM BOARD	SEE A5-3	GYPSPUM BOARD	SEE A5-3	GYPSPUM BOARD	SEE A5-3	ACOUSTIC TILE	(ACT)	10'-0"	REFER TO A5-3
115	UNSEX FITTING ROOM		RESILIENT TILE	(CT2)	VINYL	(VB1)	4" HIGH	GYPSPUM BOARD	SEE A5-3	GYPSPUM BOARD	SEE A5-3	GYPSPUM BOARD	SEE A5-3	GYPSPUM BOARD	SEE A5-3	GYPSPUM BOARD	SEE A5-3	GYPSPUM BOARD	SEE A5-3	GYPSPUM BOARD	SEE A5-3	ACOUSTIC TILE	(ACT)	12'-0"	REFER TO A5-3
117	SECURITY OFFICE		RESILIENT TILE	(CT1)	VINYL	(VB1)	4" HIGH	GYPSPUM BOARD	(P1)	GYPSPUM BOARD	(P1)	GYPSPUM BOARD	(P1)	GYPSPUM BOARD	(P1)	GYPSPUM BOARD	(P1)	GYPSPUM BOARD	(P1)	GYPSPUM BOARD	(P1)	ACOUSTIC TILE	(ACT)	9'-0"	
118	STOCK ROOM		CONCRETE	(CLR)	-	(VB1)	4" HIGH	GYPSPUM BOARD	(P1)	GYPSPUM BOARD	(P1)	GYPSPUM BOARD	(P1)	GYPSPUM BOARD	(P1)	GYPSPUM BOARD	(P1)	GYPSPUM BOARD	(P1)	GYPSPUM BOARD	(P1)	OPEN CEILING	(P1)	-	
119	PUBLIC CORRIDOR		RESILIENT TILE	(CT1)	VINYL	(VB1)	4" HIGH	GYPSPUM BOARD	(W00)	GYPSPUM BOARD	(W00)	GYPSPUM BOARD	(W00)	GYPSPUM BOARD	(W00)	GYPSPUM BOARD	(W00)	GYPSPUM BOARD	(W00)	GYPSPUM BOARD	(W00)	ACOUSTIC TILE	(ACT)	9'-0"	REFER TO INTERIOR ELEVATIONS ON DRAWING A5-1
124	INTERVIEW ROOM		RESILIENT TILE	(CT1)	VINYL	(VB1)	4" HIGH	GYPSPUM BOARD	(P1)	GYPSPUM BOARD	(P1)	GYPSPUM BOARD	(P1)	GYPSPUM BOARD	(P1)	GYPSPUM BOARD	(P1)	GYPSPUM BOARD	(P1)	GYPSPUM BOARD	(P1)	GYPSPUM BOARD	(P1)	9'-0"	
131	REMOTE STOCK ROOM		CONCRETE	(CLR)	-	(VB1)	4" HIGH	GYPSPUM BOARD	(P1)	GYPSPUM BOARD	(P1)	GYPSPUM BOARD	(P1)	GYPSPUM BOARD	(P1)	GYPSPUM BOARD	(P1)	GYPSPUM BOARD	(P1)	GYPSPUM BOARD	(P1)	OPEN CEILING	(P1)	-	ADD ONE LAYER OF FIRE RETARDANT PLYWOOD TO HEIGHT INDICATED ON A2-4. PAINT ONE COAT OF FIRE RETARDANT LOW-LUSTER LATEX TO U/S OF DECK
133	STAFF SUPPORT ROOM		RESILIENT TILE	(CT1)	VINYL	(VB1)	4" HIGH	GYPSPUM BOARD	(P1)	GYPSPUM BOARD	(P1)	GYPSPUM BOARD	(P1)	GYPSPUM BOARD	(P1)	GYPSPUM BOARD	(P1)	GYPSPUM BOARD	(P1)	GYPSPUM BOARD	(P1)	ACOUSTIC TILE	(ACT)	9'-0"	
134	STAIRCASE		-	-	-	-	-	-	-	-	-	-	-	-	-	-	-	-	-	-	-	-	-		
204	WOMEN'S WASHROOM		CERAMIC TILE	(CT2)	CERAMIC TILE	(CT2)	4" HIGH	GYPSPUM BOARD	(TS1)	GYPSPUM BOARD	(TS1)	GYPSPUM BOARD	(TS1)	GYPSPUM BOARD	(TS1)	GYPSPUM BOARD	(TS1)	GYPSPUM BOARD	(TS1)	GYPSPUM BOARD	(TS1)	GYPSPUM BOARD	(TS1)	9'-0"	TILES TO 4" A.F.F. C.W. TRANSITION STRIP (TS) FINISHED WITH CLEAR SILICONE. PAINT ABOVE. REFER TO A2-4 & A5-2 FOR FURTHER DETAILS.
205	MENS WASHROOM		CERAMIC TILE	(CT2)	CERAMIC TILE	(CT2)	4" HIGH	GYPSPUM BOARD	(TS1)	GYPSPUM BOARD	(TS1)	GYPSPUM BOARD	(TS1)	GYPSPUM BOARD	(TS1)	GYPSPUM BOARD	(TS1)	GYPSPUM BOARD	(TS1)	GYPSPUM BOARD	(TS1)	GYPSPUM BOARD	(TS1)	9'-0"	TILES TO 4" A.F.F. C.W. TRANSITION STRIP (TS) FINISHED WITH CLEAR SILICONE. PAINT ABOVE. REFER TO A2-4 & A5-2 FOR FURTHER DETAILS.
207	STAFF CORRIDOR		RESILIENT TILE	(CT1)	VINYL	(VB1)	4" HIGH	GYPSPUM BOARD	(P1)	GYPSPUM BOARD	(P1)	GYPSPUM BOARD	(P1)	GYPSPUM BOARD	(P1)	GYPSPUM BOARD	(P1)	GYPSPUM BOARD	(P1)	GYPSPUM BOARD	(P1)	ACOUSTIC TILE	(ACT)	9'-0"	
208	CASH OFFICE		RESILIENT TILE	(CT1)	VINYL	(VB1)	4" HIGH	GYPSPUM BOARD	(P1)	GYPSPUM BOARD	(P1)	GYPSPUM BOARD	(P1)	GYPSPUM BOARD	(P1)	GYPSPUM BOARD	(P1)	GYPSPUM BOARD	(P1)	GYPSPUM BOARD	(P1)	ACOUSTIC TILE	(ACT)	9'-0"	
209	ASSISTANT MANAGERS OFFICE		RESILIENT TILE	(CT1)	VINYL	(VB1)	4" HIGH	GYPSPUM BOARD	(P1)	GYPSPUM BOARD	(P1)	GYPSPUM BOARD	(P1)	GYPSPUM BOARD	(P1)	GYPSPUM BOARD	(P1)	GYPSPUM BOARD	(P1)	GYPSPUM BOARD	(P1)	ACOUSTIC TILE	(ACT)	9'-0"	
210	STORE MANAGER OFFICE		RESILIENT TILE	(CT1)	VINYL	(VB1)	4" HIGH	GYPSPUM BOARD	(P1)	GYPSPUM BOARD	(P1)	GYPSPUM BOARD	(P1)	GYPSPUM BOARD	(P1)	GYPSPUM BOARD	(P1)	GYPSPUM BOARD	(P1)	GYPSPUM BOARD	(P1)	ACOUSTIC TILE	(ACT)	9'-0"	
211	STAFF LOUNGE		RESILIENT TILE	(CT1)	VINYL	(VB1)	4" HIGH	GYPSPUM BOARD	SEE A5-5	GYPSPUM BOARD	SEE A5-5	GYPSPUM BOARD	SEE A5-5	GYPSPUM BOARD	SEE A5-5	GYPSPUM BOARD	SEE A5-5	GYPSPUM BOARD	SEE A5-5	GYPSPUM BOARD	SEE A5-5	ACOUSTIC TILE	(ACT)	9'-0"	
212	STAFF LOCKERS		RESILIENT TILE	(CT1)	VINYL	(VB1)	4" HIGH	GYPSPUM BOARD	SEE A5-5	GYPSPUM BOARD	SEE A5-5	GYPSPUM BOARD	SEE A5-5	GYPSPUM BOARD	SEE A5-5	GYPSPUM BOARD	SEE A5-5	GYPSPUM BOARD	SEE A5-5	GYPSPUM BOARD	SEE A5-5	ACOUSTIC TILE	(ACT)	9'-0"	
220	ELECTRICAL ROOM		EXIST	(EX)	-	-	-	NO FINISH	-	NO FINISH	-	NO FINISH	-	NO FINISH	-	NO FINISH	-	NO FINISH	-	NO FINISH	-	OPEN CEILING	NO FINISH	-	ADD ONE LAYER OF FIRE RETARDANT PLYWOOD TO HEIGHT INDICATED ON A2-4. PAINT ONE COAT OF FIRE RETARDANT LOW-LUSTER LATEX TO U/S OF DECK
230	PRIVACY ROOM		RESILIENT TILE	(CT1)	VINYL	(VB1)	4" HIGH	GYPSPUM BOARD	(P1)	GYPSPUM BOARD	(P1)	GYPSPUM BOARD	(P1)	GYPSPUM BOARD	(P1)	GYPSPUM BOARD	(P1)	GYPSPUM BOARD	(P1)	GYPSPUM BOARD	(P1)	ACOUSTIC TILE	(ACT)	9'-0"	

2 ROOM FINISH SCHEDULE
A8-2 SCALE: N.T.S.

GENERAL NOTES

1. DO NOT SCALE DRAWINGS. ONLY FIGURED DIMENSIONS ARE TO BE USED. WHERE DOUBT EXISTS, FILE REQUEST FOR INTERPRETATION AND REQUEST CLARITY.
2. IT IS THE RESPONSIBILITY OF THE GENERAL CONTRACTOR TO VERIFY DIMENSIONS ON SITE. REPORT DISCREPANCIES TO THE ARCHITECT PROMPTLY.
3. GENERAL CONTRACTOR TO TAKE INTO ACCOUNT CONSTRUCTION TOLERANCE. GENERAL CONTRACTOR TO COORDINATE THE WORK OF DIFFERENT TRADES TO COMPLY WITH DESIGN INTENT.
4. ALL WORK DESCRIBED IN THESE DRAWINGS AND SPECIFICATIONS ARE TO COMPLY WITH THE CURRENT EDITION OF THE ONTARIO BUILDING CODE (2012) OR NATIONAL BUILDING CODE (2010) INCLUDING MOST RECENT AMENDMENTS.
5. DRAWINGS AND SPECIFICATIONS ARE COMPLEMENTARY AND ARE TO BE READ TOGETHER.

COPYRIGHT

THIS DRAWING IS AN INSTRUMENT OF SERVICE AND IS PROTECTED BY COPYRIGHT AND IS THE SOLE PROPERTY OF ARCHITECTS DCA INC. COPIES, INCLUDING ELECTRONIC COPIES MAY ONLY BE USED FOR THE PURPOSE INTENDED, FOR THE SINGLE PROJECT FOR WHICH THEY ARE ISSUED AND MAY NOT BE OFFERED FOR SALE OR TRANSFER WITHOUT THE EXPRESS WRITTEN PERMISSION OF THE ARCHITECT.



ISSUE RECORD:

NO.	DESCRIPTION	DATE
1	GRIDLINE ISSUE	2024-03-28
2	GRIDLINE UPDATE	2024-05-22
3	FOR COST ESTIMATE	2024-05-29
4	FOR EIP'S COORDINATION	2024-05-31
5	FOR STRUCTURAL COORDINATION	2024-06-12
6	99 PC - IFT FIT-OUT REVIEW	2024-08-12
7	REISSUED 99 PC - IFT FIT-OUT REVIEW	2024-09-09
8	99 PC FULL PACKAGE REVIEW	2024-10-15
9	ISSUE FOR FINAL REVIEW	2024-11-12
10	ISSUE FOR FINAL TENDER	2024-11-21
11	ISSUE FOR ADDENDUM #01	2024-12-16

CONSULTANTS

GOODKEY, WEEDMARK & ASSOCIATES LTD.

MECHANICAL & ELECTRICAL ENGINEERS
1688 WOODWARD DRIVE, OTTAWA, ON, K2C 3R8
TEL: 613-727-5111

D. B. GRAY ENGINEERING INC.

CIVIL ENGINEERS
700 LONG POINT CIRCLE, GLOUCESTER, ON, K1T 4E9
TEL: 613-425-8044

CLIENT

COLONNADE BRIDGEPORT

16 CONCOURSE GATE, SUITE 200, OTTAWA, ON, K2E 7S6
TEL: 343-633-5084

TJX CANADA

60 STANDISH COURT, MISSISSAUGA, ON, L5R 0G1
TEL: 905-405-7025



PROJECT TITLE

**WINNERS FIT-OUT
ROCKLAND PLAZA**

DRAWING TITLE

**WINDOW & ROOM FINISHES
SCHEDULES**

DATE JULY 2024	DRAWN CL	JOB NO. 3613	DRAWING NO. A8-2
SCALE AS NOTED	REVIEWED TD		

ARCHITECTURAL

