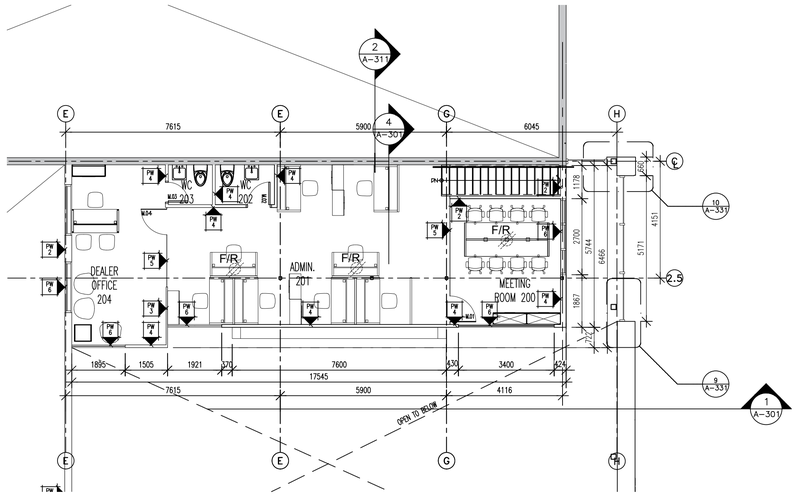

1 A-103 MEZZANINE PLAN
SCALE 1:100

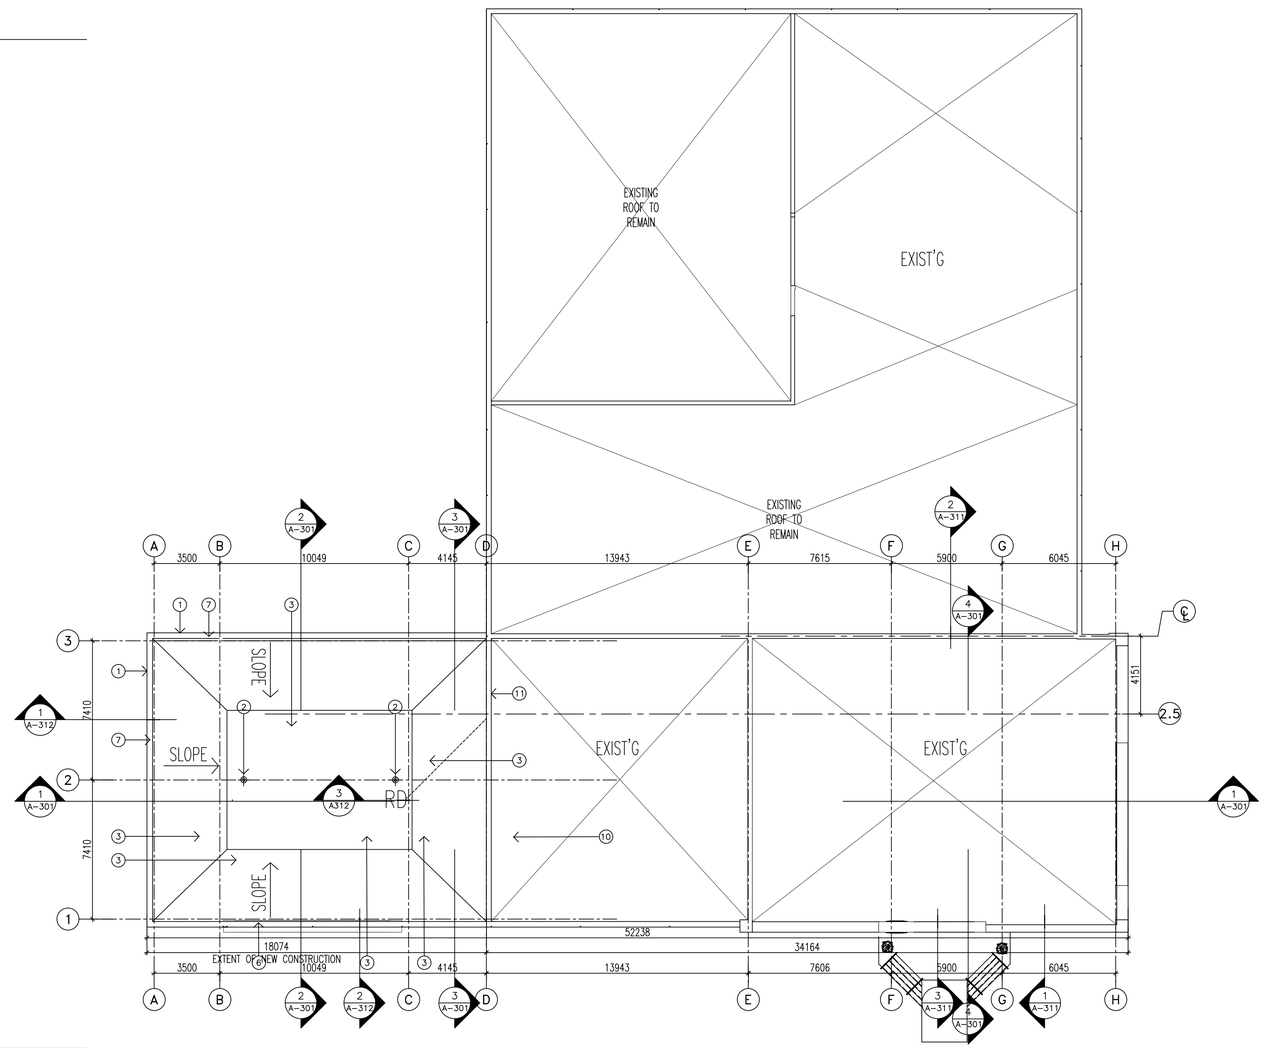

3 A-103 ROOF PLAN
SCALE 1:150

DRAWING NOTES

1. EXTENT OF NEW ROOF STRUCTURE SHOWN SHADED
2. NEW ROOF DRAINS
3. TAPERED INSULATION SHOWN
4. ROOF OVERFLOW SCUPPER
5. EXISTING ACM PANELS, WATERPROOFING, PARAPET EXTENSION, STRUCTURE, DECKING ETC TO BE REMOVED
6. PREFINISHED ACM CAP FLASHING
7. PREFINISHED SHEET METAL FLASHING
8. NEW ROOF TOP UNIT
9. EXISTING ROOF TOP UNIT
10. EXTENT OF ROOF MEMBRANE & INSULATION TO BE REMOVED AND REPLACED
11. PROVIDE ROOF CONSTRUCTION/CONTROL JOINT

LEGEND

NEW CONSTRUCTION

EXISTING WALL TO REMAIN

F/R FLOOR MONUMENT

PARTITION WALL ASSEMBLIES

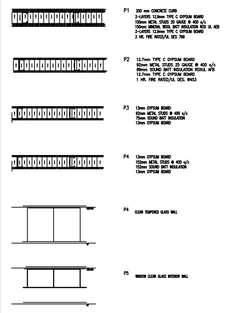

EXTERIOR WALL ASSEMBLIES

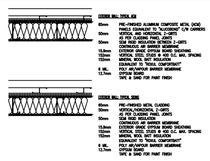

NOTES

It is the responsibility of the appropriate contractor to check and verify all dimensions on site and report all errors and or omissions to the Architect.

All contractors must comply with all pertinent codes and by-laws.

Do not scale drawings.

This drawing may not be used for construction until signed by the Architect.

Copyright reserved.

NO.	DATE	REVISION
2	18 OCT' 24	ISSUED FOR TENDER
1	18 OCT' 23	ISSUED FOR BUILDING PERMIT

STAMP

brian k. clark
A·R·C·H·I·T·E·C·T
141 Catherine Street, Unit 102
Ottawa, Ontario K2P 1C3
TEL·(613) 238-7412 - FAX·238-1799
Email bkclarkarchitect@gmail.com

PROJECT

BYTEK VW
RENOVATION
1325 ST.LAURENT BLVD.

OTTAWA ONTARIO

DRAWING

MEZZANINE PLAN
ROOF PLAN

PROJECT NO.	DRAWN BY:	SCALE:
2301	DP	1:100

NORTH ARROW:

DATE: MAY. 2023

DRAWING NO.

A-103