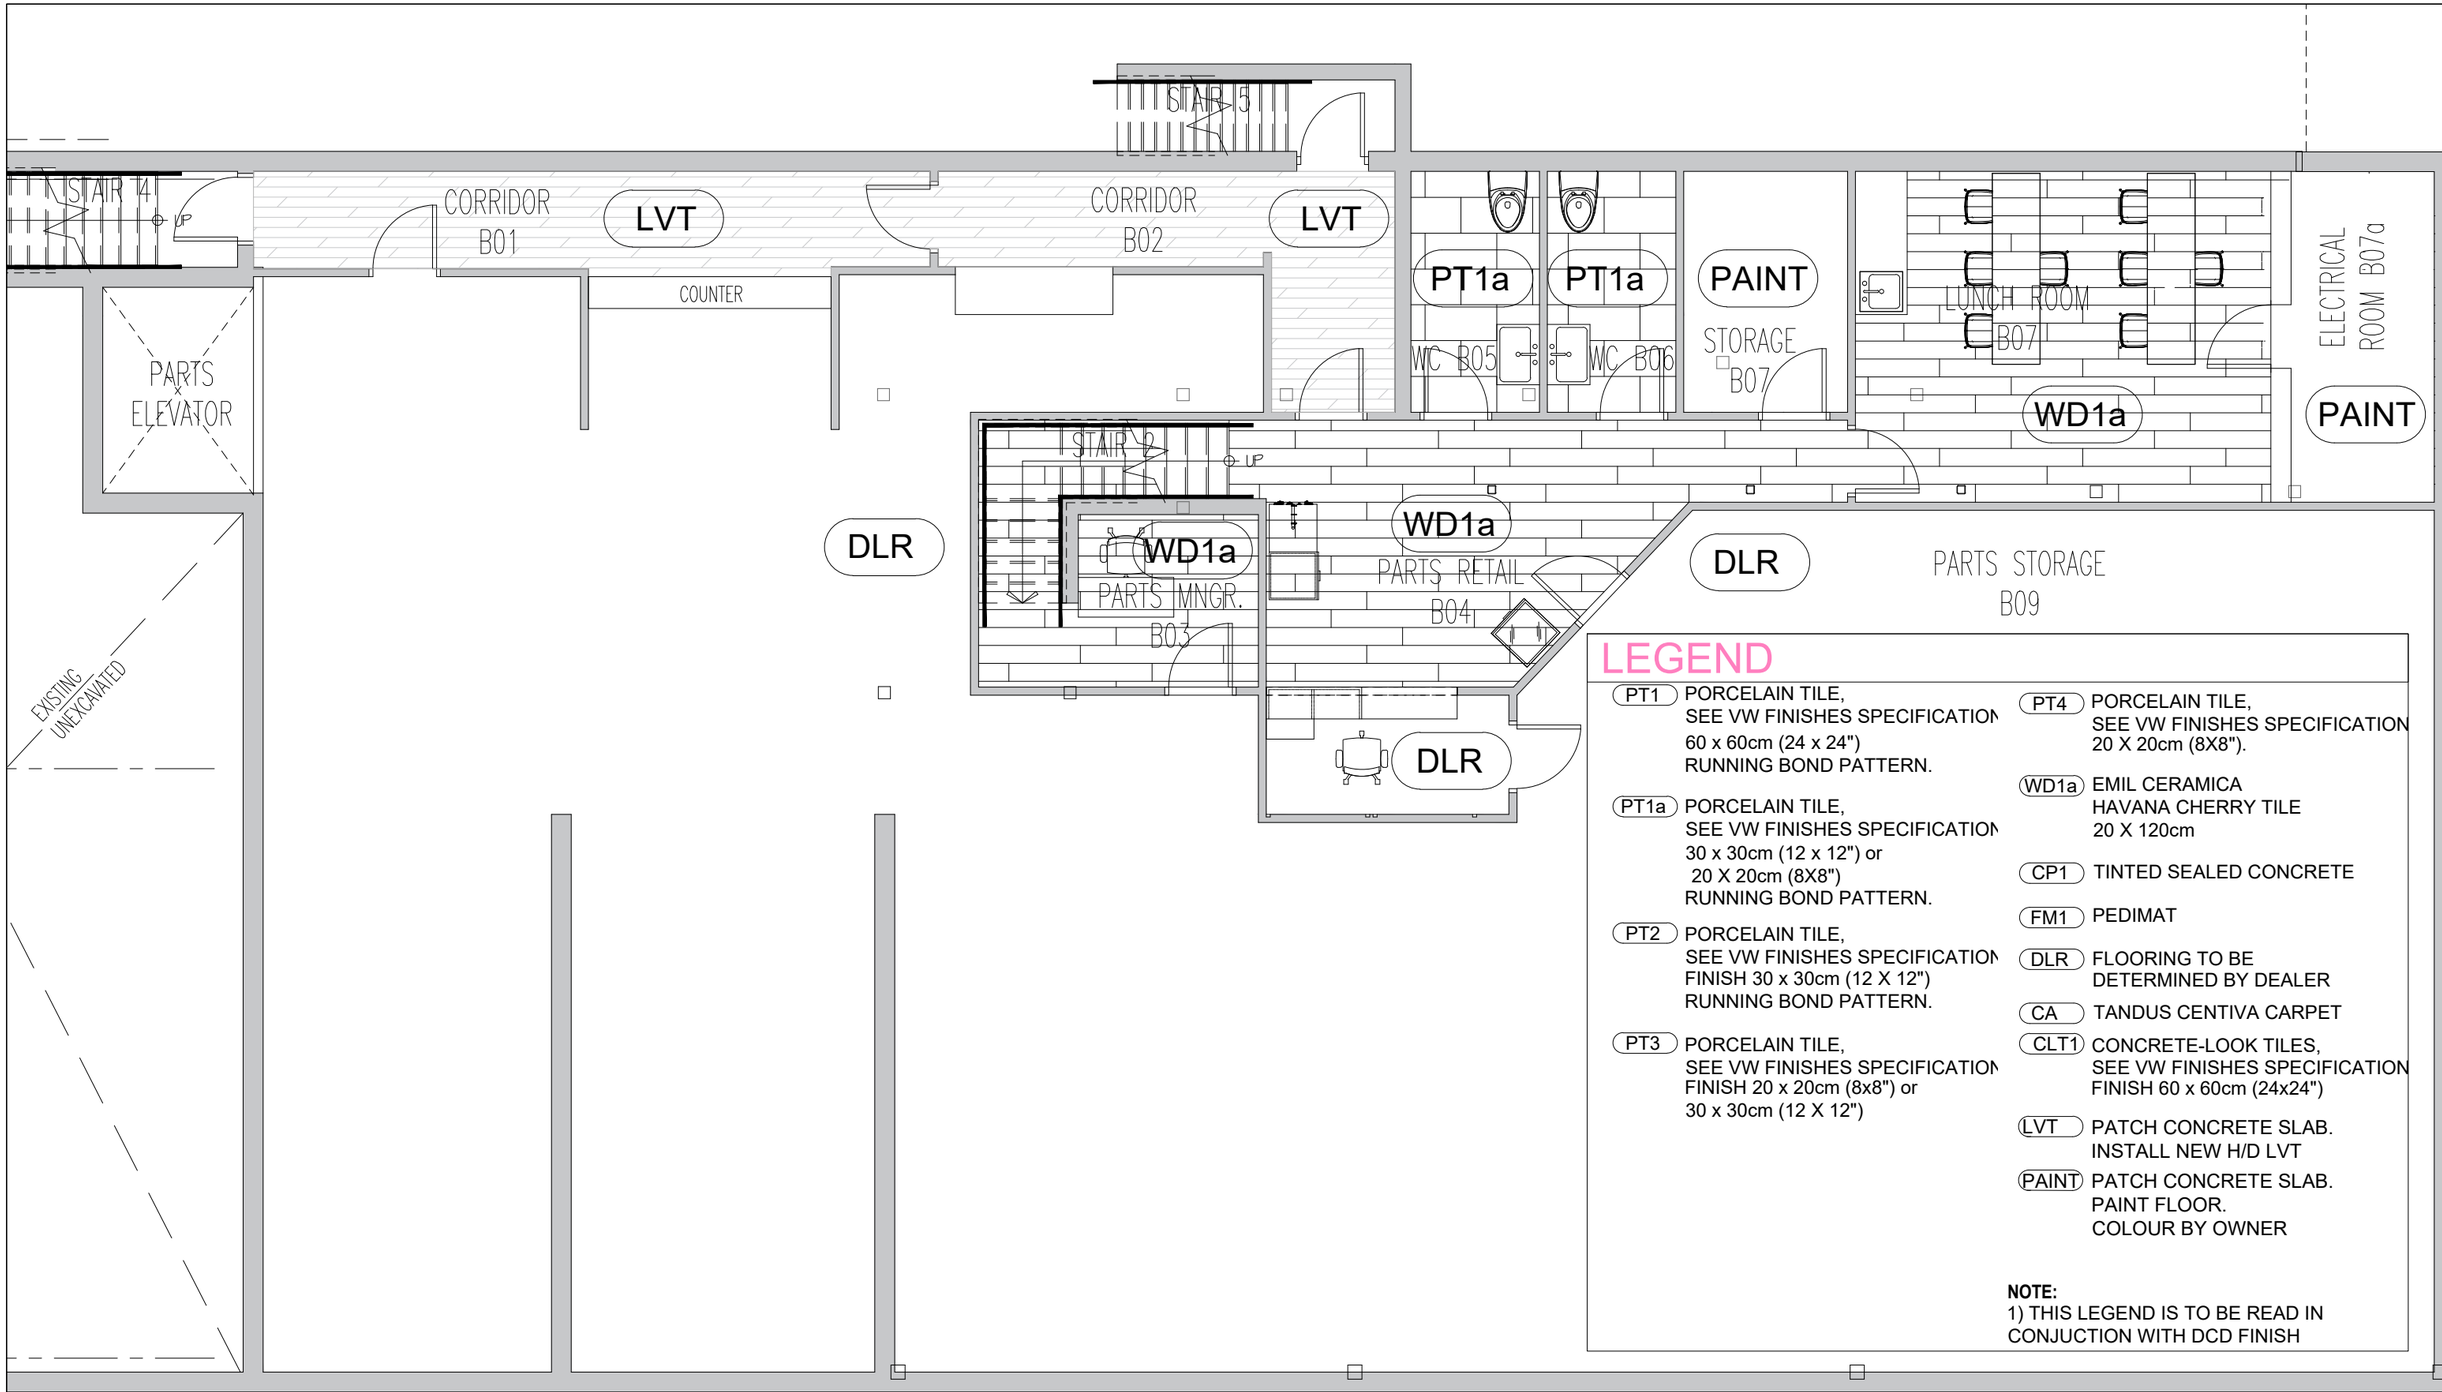

LEGEND

- (PT1) PORCELAIN TILE, SEE VW FINISHES SPECIFICATION 60 x 60cm (24 x 24") RUNNING BOND PATTERN.
- (PT1a) PORCELAIN TILE, SEE VW FINISHES SPECIFICATION 30 x 30cm (12 x 12") or 20 X 20cm (8X8") RUNNING BOND PATTERN.
- (PT2) PORCELAIN TILE, SEE VW FINISHES SPECIFICATION FINISH 30 x 30cm (12 X 12") RUNNING BOND PATTERN.
- (PT3) PORCELAIN TILE, SEE VW FINISHES SPECIFICATION FINISH 20 x 20cm (8x8") or 30 x 30cm (12 X 12")
- (PT4) PORCELAIN TILE, SEE VW FINISHES SPECIFICATION 20 X 20cm (8X8").
- (WD1a) EMIL CERAMICA HAVANA CHERRY TILE 20 X 120cm
- (CP1) TINTED SEALED CONCRETE
- (FM1) PEDIMAT
- (DLR) FLOORING TO BE DETERMINED BY DEALER
- (CA) TANDUS CENTIVA CARPET
- (CLT1) CONCRETE-LOOK TILES, SEE VW FINISHES SPECIFICATION FINISH 60 x 60cm (24x24")
- (LVT) PATCH CONCRETE SLAB. INSTALL NEW H/D LVT
- (PAINT) PATCH CONCRETE SLAB. PAINT FLOOR. COLOUR BY OWNER

NOTE:
1) THIS LEGEND IS TO BE READ IN CONJUCTION WITH DCD FINISH

brian k. clark
A·R·C·H·I·T·E·C·T

project BYTEK VW - RENOVATION
1325 ST. LAURENT BLVD.

drawing PARTIAL BASEMENT PLAN - FINISHES PLAN

scale: 1:75 | date: 22. NOV 24' | dwg. no. ASK-3 Rv1

drawn by: DP | proj. no. 2301

141 Catherine St., Unit 102, Ottawa, On. K2P 1C3. Tel. (613) 238-7412 Fax. 238-1799 Email. bkclarkarchitect@gmail.com