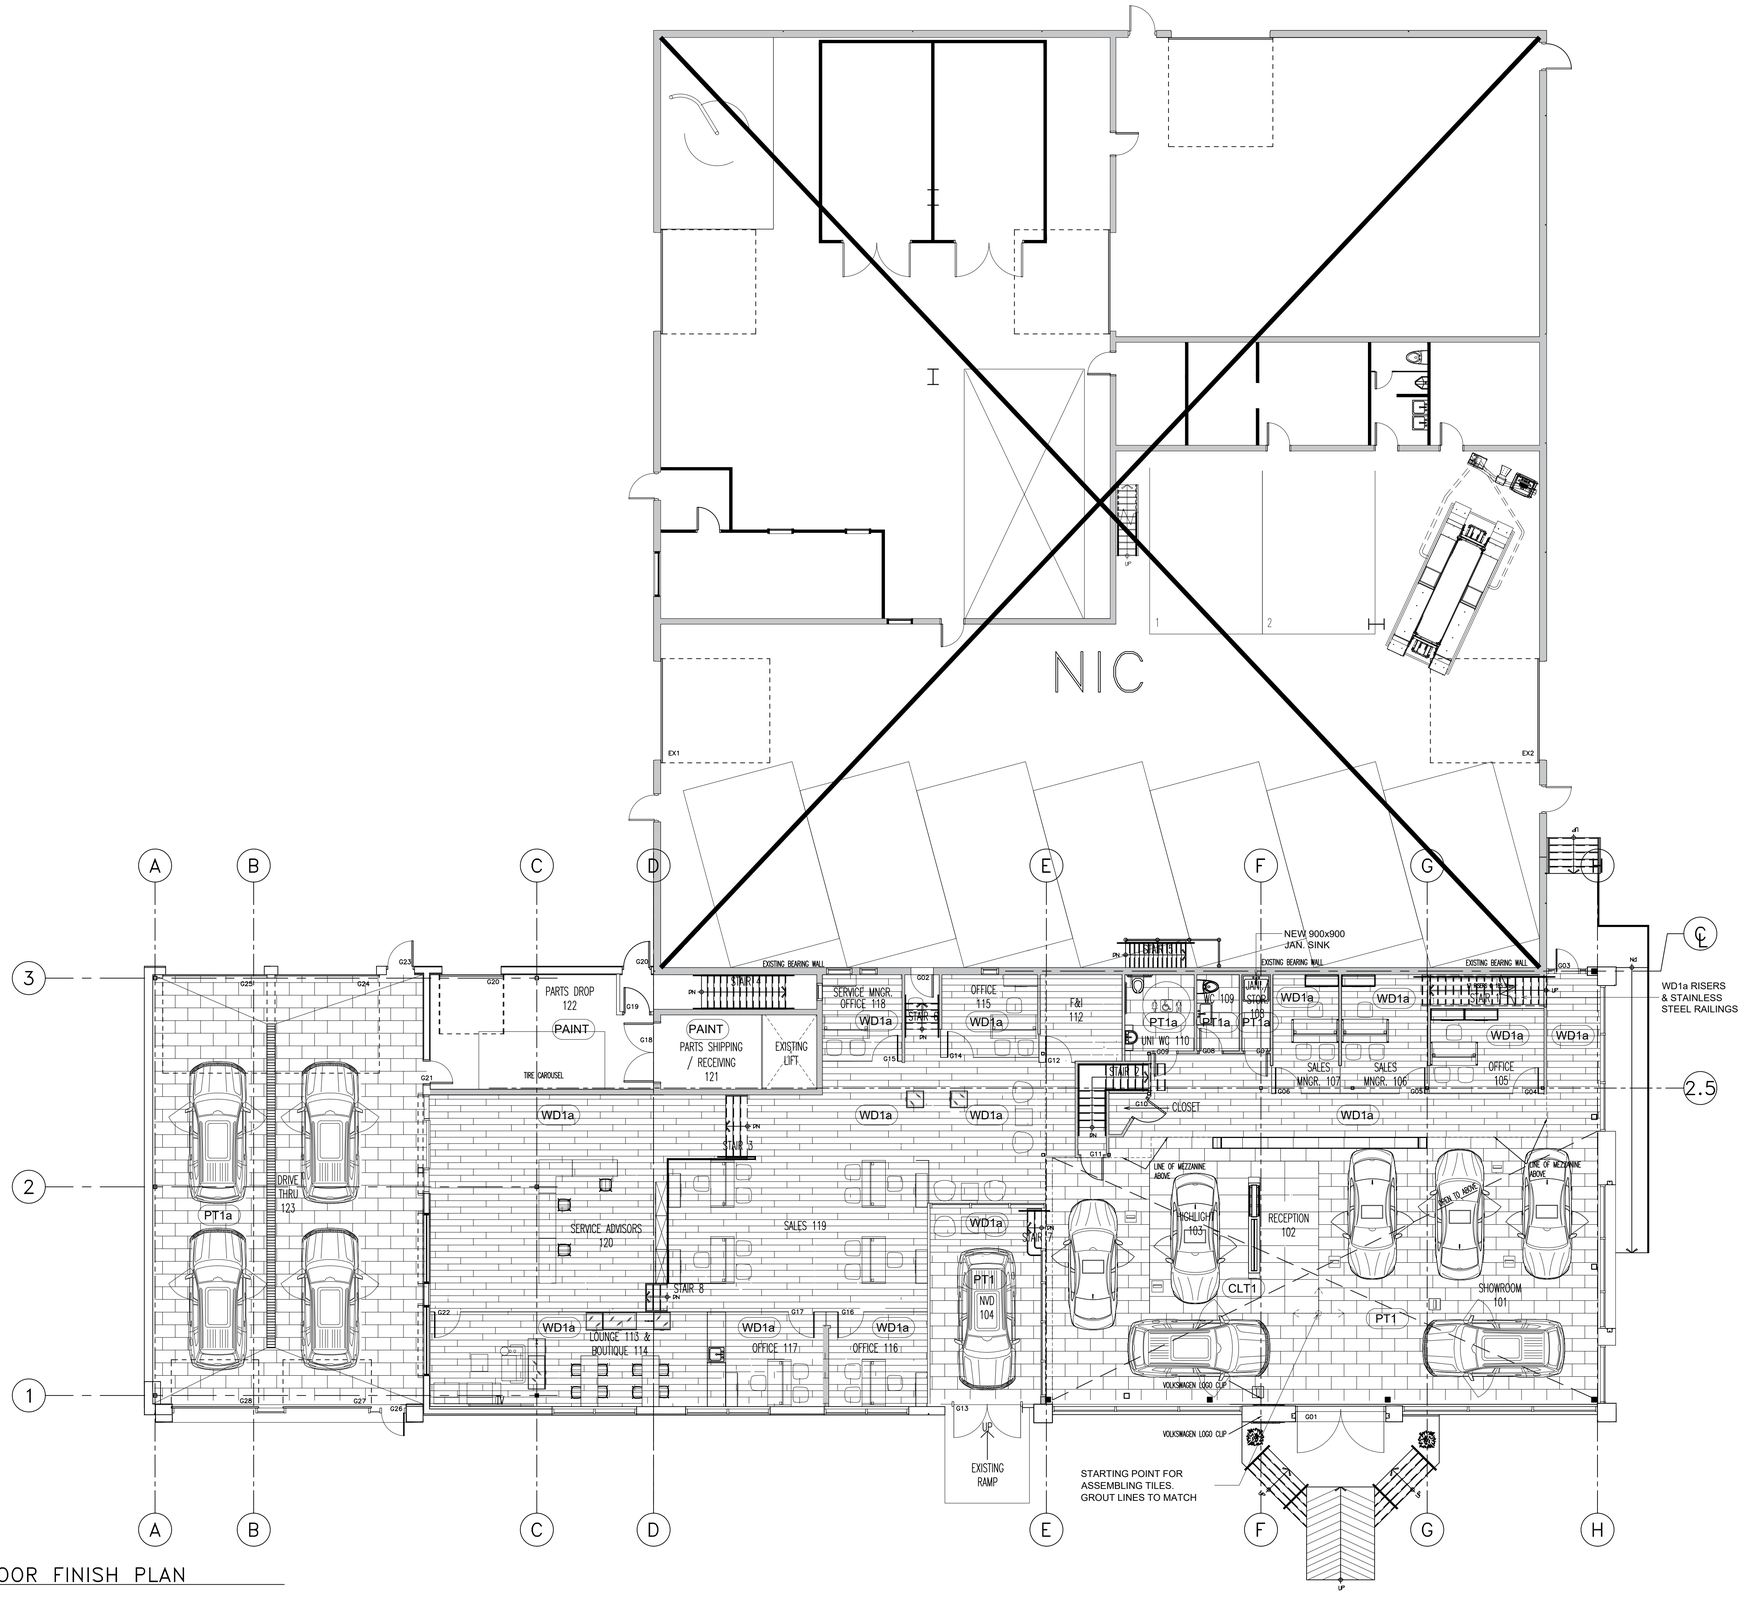

1 GROUND FLOOR FINISH PLAN
A-506 SCALE 1:100

DRAWING NOTES

NOTES

It is the responsibility of the appropriate contractor to check and verify all dimensions on site and report all errors and or omissions to the Architect.

All contractors must comply with all pertinent codes and by-laws.

Do not scale drawings.

This drawing may not be used for construction until signed by the Architect.

Copyright reserved.

LEGEND

- PT1 PORCELAIN TILE, SEE VW FINISHES SPECIFICATION 60 x 60cm (24 x 24") RUNNING BOND PATTERN.
- PT1a PORCELAIN TILE, SEE VW FINISHES SPECIFICATION 30 x 30cm (12 x 12") or 20 X 20cm (8X8") RUNNING BOND PATTERN.
- PT2 PORCELAIN TILE, SEE VW FINISHES SPECIFICATION FINISH 30 x 30cm (12 X 12") RUNNING BOND PATTERN.
- PT3 PORCELAIN TILE, SEE VW FINISHES SPECIFICATION FINISH 20 x 20cm (8x8") or 30 x 30cm (12 X 12")
- PT4 PORCELAIN TILE, SEE VW FINISHES SPECIFICATION 20 X 20cm (8X8").
- WD1a EMIL CERAMICA HAVANA CHERRY TILE 20 X 120cm
- CP1 TINTED SEALED CONCRETE
- FM1 PEDIMAT
- DLR FLOORING TO BE DETERMINED BY DEALER
- CA TANDUS CENTIVA CARPET
- CLT1 CONCRETE-LOOK TILES, SEE VW FINISHES SPECIFICATION FINISH 60 x 60cm (24x24")
- LVT PATCH CONCRETE SLAB. INSTALL NEW H/D LVT
- PAINT PATCH CONCRETE SLAB. PAINT FLOOR. COLOUR BY OWNER

NOTE:
1) THIS LEGEND IS TO BE READ IN CONJUCTION WITH DCD FINISH

NO.	DATE	REVISION
1	18 OCT' 24	ISSUED FOR TENDER

STAMP

brian k. clark
A·R·C·H·I·T·E·C·T
141 Catherine Street, Unit 102
Ottawa, Ontario K2P 1C3
TEL-(613) 238-7412 - FAX-238-1799
Email bkclarkarchitect@gmail.com

PROJECT
BYTEK VW
RENOVATION
1325 ST.LAURENT BLVD.
OTTAWA ONTARIO

DRAWING
GROUND FLOOR
FINISHES PLAN

PROJECT NO.	DRAWN BY:	SCALE:
2301	DP	1:100

NORTH ARROW:

DATE: OCT. 2023

DRAWING NO.
A-506
Rv1